

FERRIS ADDITION TO HILLSDALE

Received and Filed
IN AUDITOR GENERAL'S OFFICE
September 8, 1888
H. R. Pratt
Deputy Auditor General.

Know all men by these Presents, That we Chauncey W. Ferris and Phebe E. Ferris his wife of the city of Hillsdale, county of Hillsdale, state of Michigan as proprietors have caused the land embraced in the annexed plat to be surveyed laid out and platted to be known as Ferris Addition to Hillsdale and that Building Street, Charles Street the north half of Hallet Street and the Alley as shown on said plat are hereby dedicated to the use of the public.

Signed and sealed in presence of
Fred H. Stone
George A. Mark

Chauncey W. Ferris (Seal)
Phebe E. Ferris (Seal)

State of Michigan } ss.
County of Hillsdale } On this 18th day of September A.D. 1888 before me a Notary Public in and for said county personally came the above named Chauncey W. Ferris and Phebe E. Ferris his wife of the city of Hillsdale, county of Hillsdale, State of Michigan, known to me to be the persons who executed the above dedication and acknowledged the same to be their free act and deed.

Fred H. Stone
Notary Public

The land embraced in the annexed plat of Ferris Addition to Hillsdale is described as follows: Beginning 50 links east of the S.W. corner of Section 26 of T.6S.R.3W. of Michigan and running thence east on the section line 14 chains and 57 1/2 links to the West line of Broad Street thence N. 43 1/2 W. on the West line of Broad Street 10 chains and 63 1/2 links to the South line of Sharp Street thence West on the South line of Sharp Street 11 chains and 44 links to the East line of Howell Street thence S. 34 1/2 E. on the East line of Howell Street 10 chains and 63 1/2 links to the place of beginning.

I hereby certify that the plat hereon delineated is a correct one and that permanent monuments consisting of gas-pipe have been planted at points marked thence and of iron bars at points marked thus (*) as thereon shown at all angles in the boundaries of the land platted and at all intersections of streets or streets and alleys.

George A. Mark-Surveyor.

State of Michigan } ss.
County of Hillsdale } We Walter R. Branch Register of Deeds and George A. Mark Surveyor hereby certify that we have each carefully compared this copy with the original plat of Ferris Addition to Hillsdale and that it is an exact copy thereof and of the whole of such original map or plat.

Walter R. Branch Register of Deeds
George A. Mark-Surveyor


State of Michigan } ss.
County of Hillsdale } We Walter R. Branch Register of Deeds and George A. Mark Surveyor hereby certify that we have each carefully compared the annexed copy with the plat of Ferris Addition to Hillsdale now of record in the office of said Register of Deeds and that it is a true transcript therefrom and of the whole of such record.

Walter R. Branch Register of Deeds
George A. Mark-Surveyor.

Examined and Approved September 29 1888

H. R. Pratt
Deputy Auditor General

State of Michigan } Received for Record Oct 3rd A.D. 1888 at
County of Hillsdale } 10:00 O'clock A.M. Recorded in Plat Book
Register's Office }
Walter R. Branch
Register of Deeds

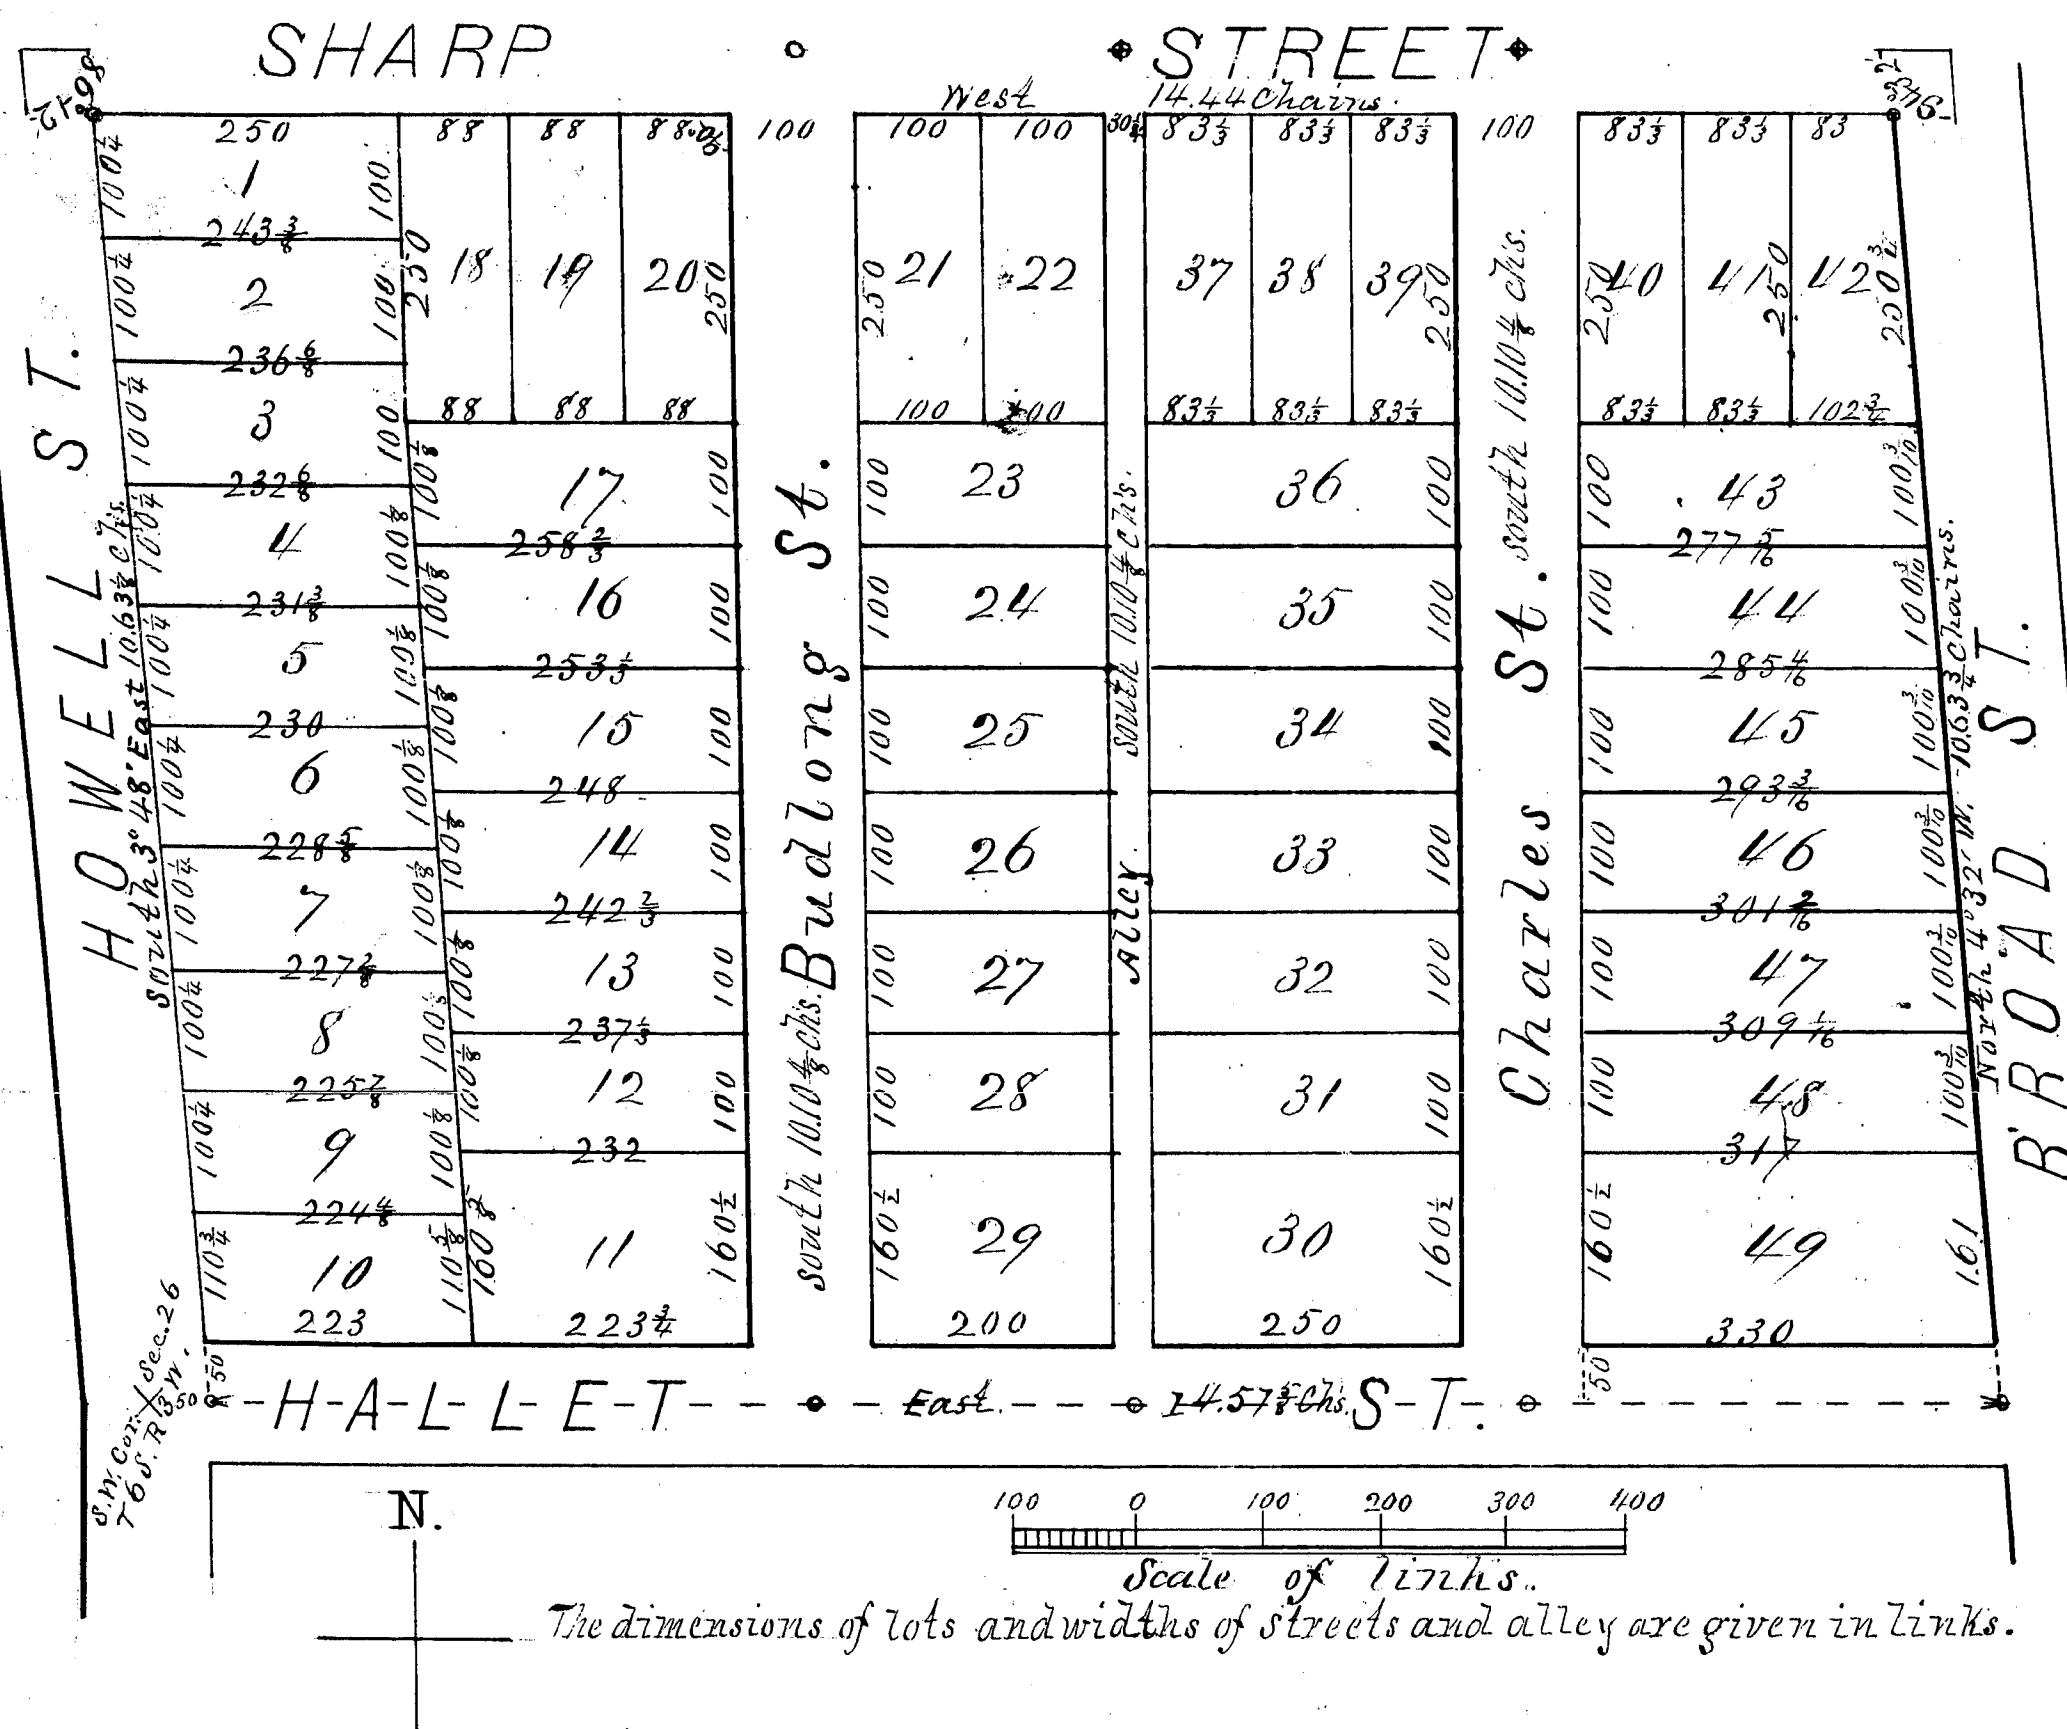

FERRIS ADDITION TO HILLSDALE

November 8 88
H. R. Pratt

Know all men by these presents, that we Chauncey W. Ferris and Phoebe E. Ferris his wife of the city of Hillsdale, county of Hillsdale, State of Michigan, as proprietors have caused the land embraced in the annexed plat to be surveyed and put and written to be known as Ferris Addition to Hillsdale and that Burdick Street, Charles Street the north end of Gallet Street and the Alley as shown on said plat are hereby dedicated to the use of the public.

Signed, sealed and in presence of

Frederic A. Stone,
George A. Clark

Chauncey W. Ferris (Seal)

Phoebe E. Ferris (Seal)

State of Michigan ss.

Court of Hillsdale ss. On this 18th day of September A.D. 1888 before me a Notary Public in and for said county personally came the above named Chauncey W. Ferris and Phoebe E. Ferris his wife of the city of Hillsdale, county of Hillsdale, State of Michigan known to me to be the persons who executed the above dedication and acknowledged the same to be their free act and deed.

Frederic A. Stone, Notary Public

The land embraced in the annexed plat of Ferris Addition to Hillsdale is a series of lots as follows: Beginning 50 links east of the S.W. corner of Section 20, T. 38 S. R. 35 W. of Michigan and running thence East on the section line 11 chains and 5 links to the West line of Broad Street, thence N 43° 2' W. on the West line of Broad Street 10 chains and 63 links to the South line of Sharp Street, thence West on the South line of Sharp Street 11 chains and 14 links to the East line of Howell Street, thence S 34° 5' E. on the East line of Howell Street 10 chains and 63 links to the place of beginning.

I hereby certify that the plat hereon delineated is a correct one and that permanent monuments consisting of iron pipe have been planted at points marked (1) to (10) and of iron pins at points marked (11) to (19) as thereon shown at all corners in the boundaries of the lots planted and at all intersections of streets or streets and alleys.

George A. Clark Surveyor.

State of Michigan ss. We Walter R. Branch Register of Deeds and County of Hillsdale hereby certify that we have each carefully compared this copy with the original plat of Ferris Addition to Hillsdale and that it is an exact copy thereof and of the whole of such original map or plat.

Walter R. Branch Register of Deeds

George A. Clark Surveyor.

State of Michigan ss. We Walter R. Branch Register of Deeds and County of Hillsdale hereby certify that we have each carefully compared the annexed copy with the original plat of Ferris Addition to Hillsdale now of record in the office of said Register of Deeds and that it is a true transcript therefrom and of the whole of such record.

Walter R. Branch Register of Deeds



George A. Clark Surveyor.

Examined and Approved September 29 1888

H. R. Pratt, Deputy Auditor General

State of Michigan } Received for Record Oct 3rd 1888 at
County of Hillsdale } 10th October 1888
Register's Office }

Walter R. Branch
Register of Deeds

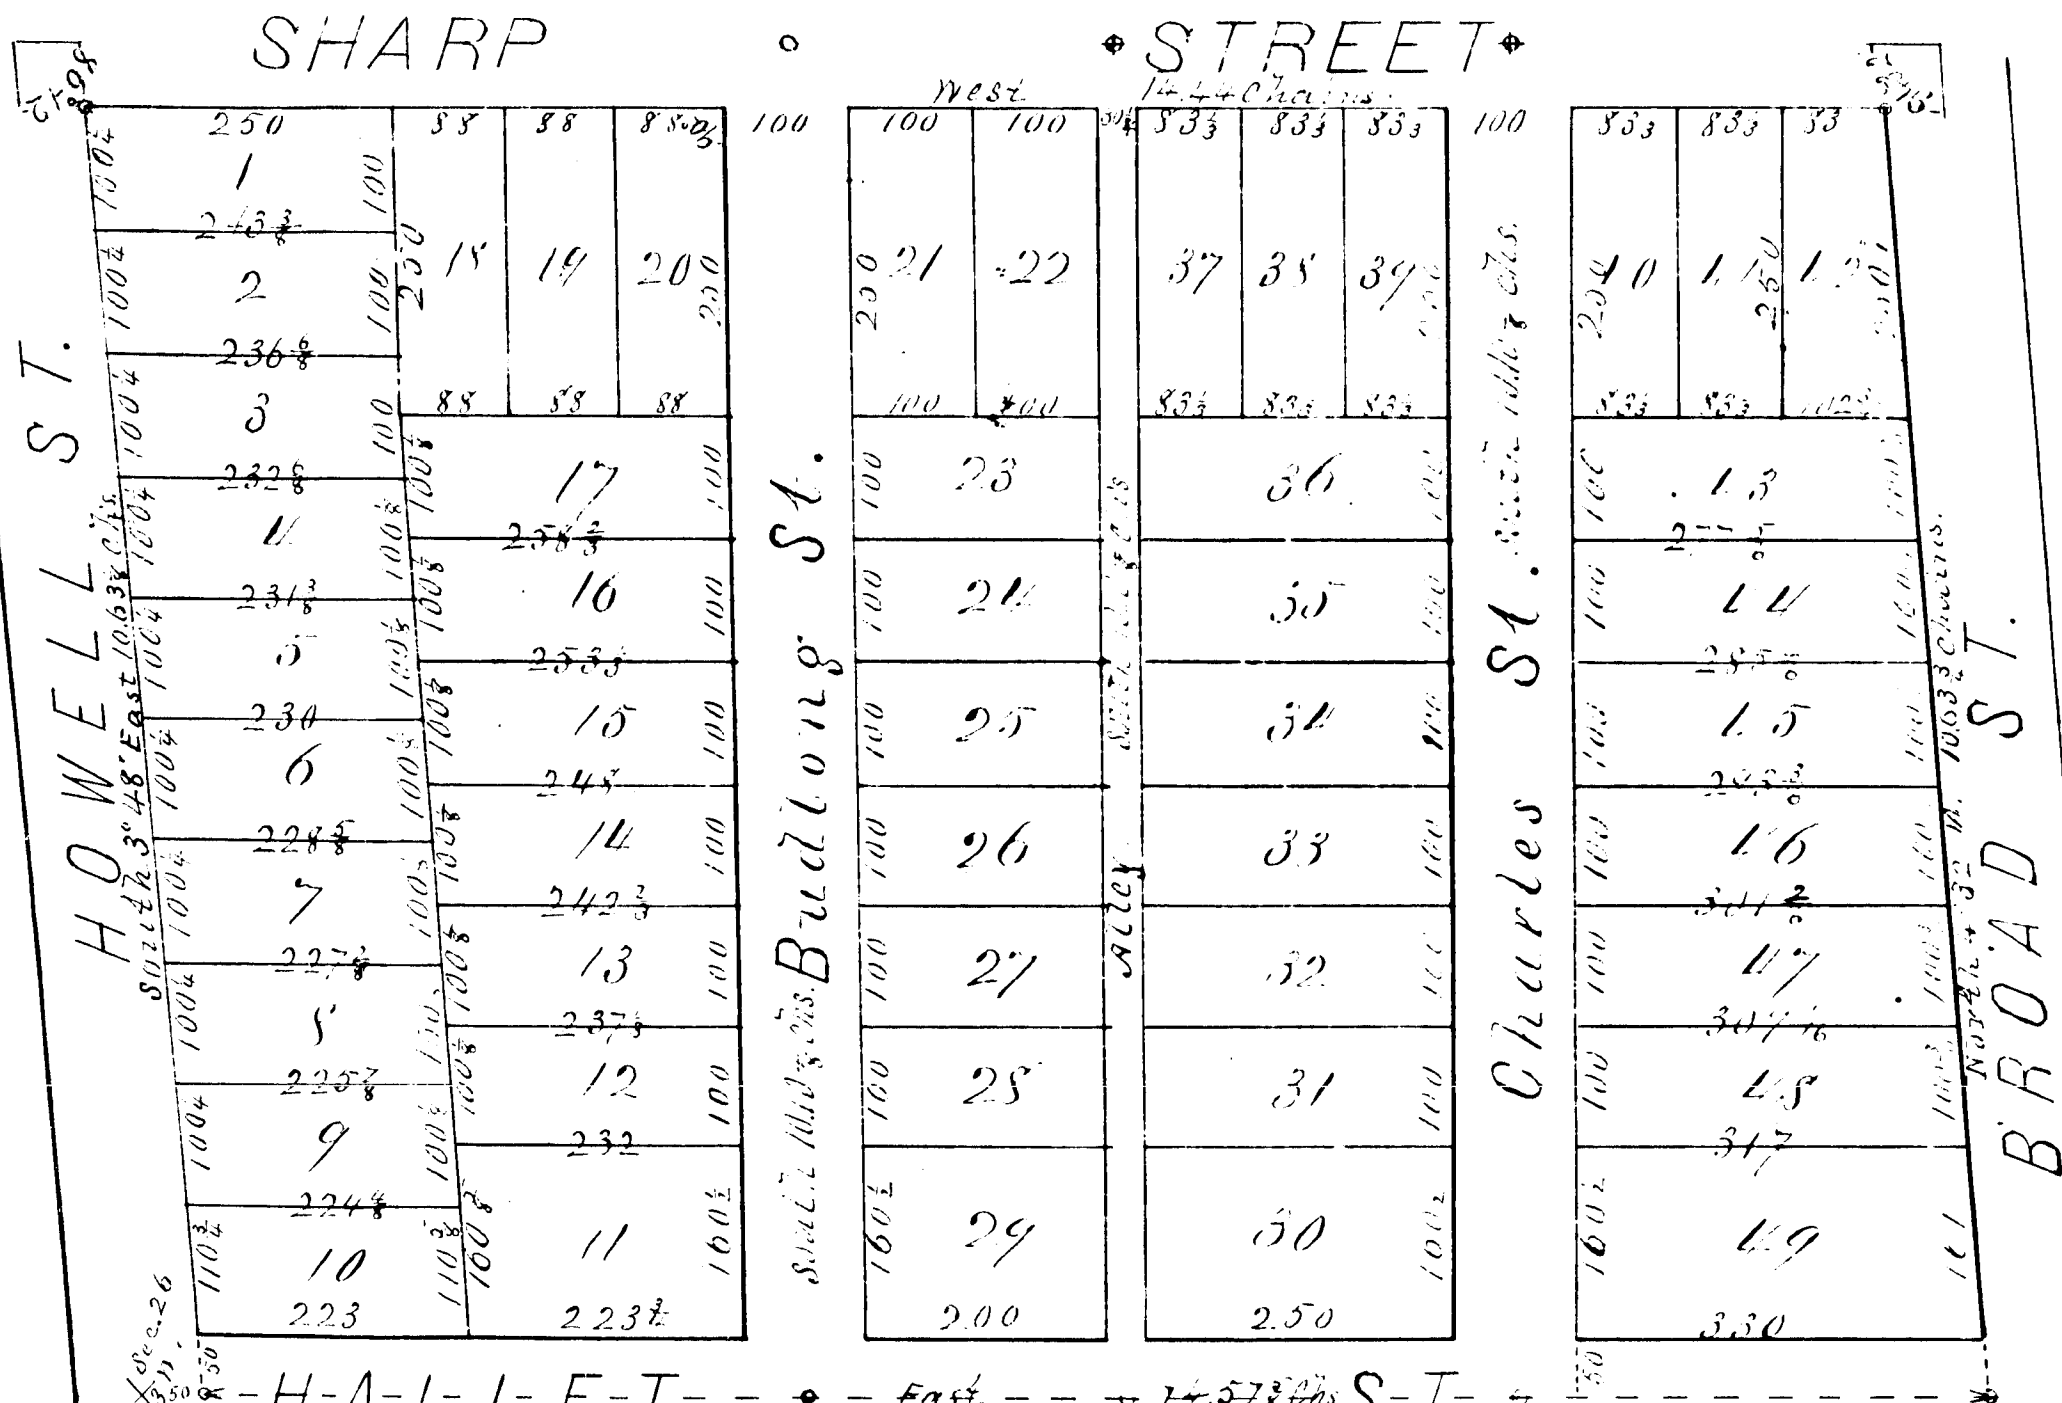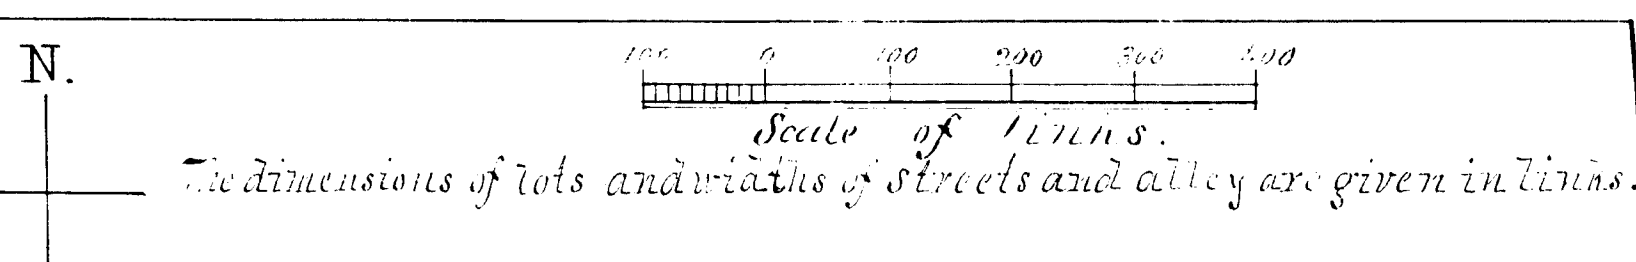

The dimensions of lots and widths of streets and alleys are given in links.