

Know all men by these Presents, That we, Ebenezer Stewart and Rhoda Stewart his wife, A.B. Cummins and Mary E. Cummins, his wife and Orson D. Chester, single, of Camden as proprietors have caused that part of the S.W. 1/4 of Section 22 of T. 8 S., R. 14 W., of the Meridian of Michigan embraced in the annexed plat and described as follows, to wit: Commencing at the S.E. corner of lot numbered 17 according to the recorded plat of Chester and Bell's Addition to the Village of Camden and running thence North 148 1/2 feet to the N.E. corner of said lot 17 thence East 97 1/2 feet to the middle point of the North line of lot 7 of said C.B.'s Addition, thence North 33 feet, thence West 2 1/2 feet thence North 22 1/2 feet thence East parallel with the North line of said Chester and Bell's Addition 10 feet, thence North 79 1/2 feet to the southerly line of the right of way lands of the Central Michigan R.R. Company, thence N. 60° 40' W. along said southerly line 223 1/2 feet, thence North 114 1/2 feet, thence S. 60° 40' E. along the northerly line of said right of way lands 223 1/2 feet, thence North 174 1/2 feet, thence East parallel with the North line of said Chester and Bell's Addition 165 feet to the North and South quarter line of said section 22, thence North 66 feet, thence West parallel with the North line of said Chester and Bell's Addition 426 feet, thence South 206 1/2 feet to the southerly line of said right of way lands, thence N. 60° 40' W. along said line 151 1/2 feet, thence South 495 feet, thence West 42 1/2 feet thence South 66 feet to the N.W. corner of lot No. 19 of said Chester and Bell's Addition, thence East along the North line of said lot No. 19 to the N.W. corner of lot No. 7 of said lot 174 1/2 feet, thence South 148 1/2 feet, thence East 66 feet to the place of beginning, to be surveyed, laid out and platting to be known as Stewart's Addition to the Village of Camden and that Dwight Street and Stewart Street as shown on the annexed plat are hereby dedicated to the use of the public as streets and include lot 17 of C.B.'s Addition and the 33 ft. strip N. of same.

Signed and sealed in the presence of B. R. Alward
J. C. Bradley

Dated this 30th day of June A.D., 1896

Ebenezer Stewart
Rhoda Stewart
A. B. Cummins
Mary E. Cummins
Orson D. Chester

State of Michigan } S.S.
County of Hillsdale }

Be it remembered, That on this 24th day of July A.D., 1896 before me a Notary Public in said County personally came Ebenezer Stewart, Rhoda Stewart, A. B. Cummins, Mary E. Cummins and Orson D. Chester, single, to me known, to be the persons who executed the foregoing instrument and severally acknowledged the execution thereof as his or her free act and deed.

James C. Bradley
Notary Public.

I hereby certify that the annexed plat is a correct one and that permanent monuments have been planted at the angles in the boundaries of the land platting and at the intersections of the streets as therein described or indicated. Said monuments consist of a stone with brick at all points indicated by a small circle (o) and of an iron stake at all points indicated by a cross (x).

George A. Mark - Surveyor.

State of Michigan } S.S.
County of Hillsdale }

We Lucien D. Walworth, Register of Deeds and George A. Mark, Surveyor, hereby certify that we have each carefully compared this copy with the original plat of Stewart's Addition to the Village of Camden and that it is an exact copy thereof and of the whole of such original map or plat.

State of Michigan } S.S.
County of Hillsdale }


We Lucien D. Walworth, Register of Deeds and George A. Mark, Surveyor hereby certify that we have each carefully compared the annexed copy with the plat of Stewart's Addition to the Village of Camden now of record in the office of said Register of Deeds and that it is a true transcript thereof and of the whole of such record.

Lucien D. Walworth, Register of Deeds
George A. Mark - Surveyor

RECEIVED AND FILED
IN AUDITOR GENERAL'S OFFICE
Sept. 19 1896
Deputy Auditor General

Examined and Approved
Aug. 8 1896
G. B. Angier
Deputy Auditor General

STATE OF MICHIGAN,
HILLSDALE COUNTY.
Hillsdale, Mich., Sept. 11, 1896.
This instrument was examined for record this day, as proper certificates were furnished in compliance with Sect. 123, of Senate Bill No. 180, Feb. 212, Act of 1893.
Lucien D. Walworth
Register of Deeds, Hillsdale Co. Mich.

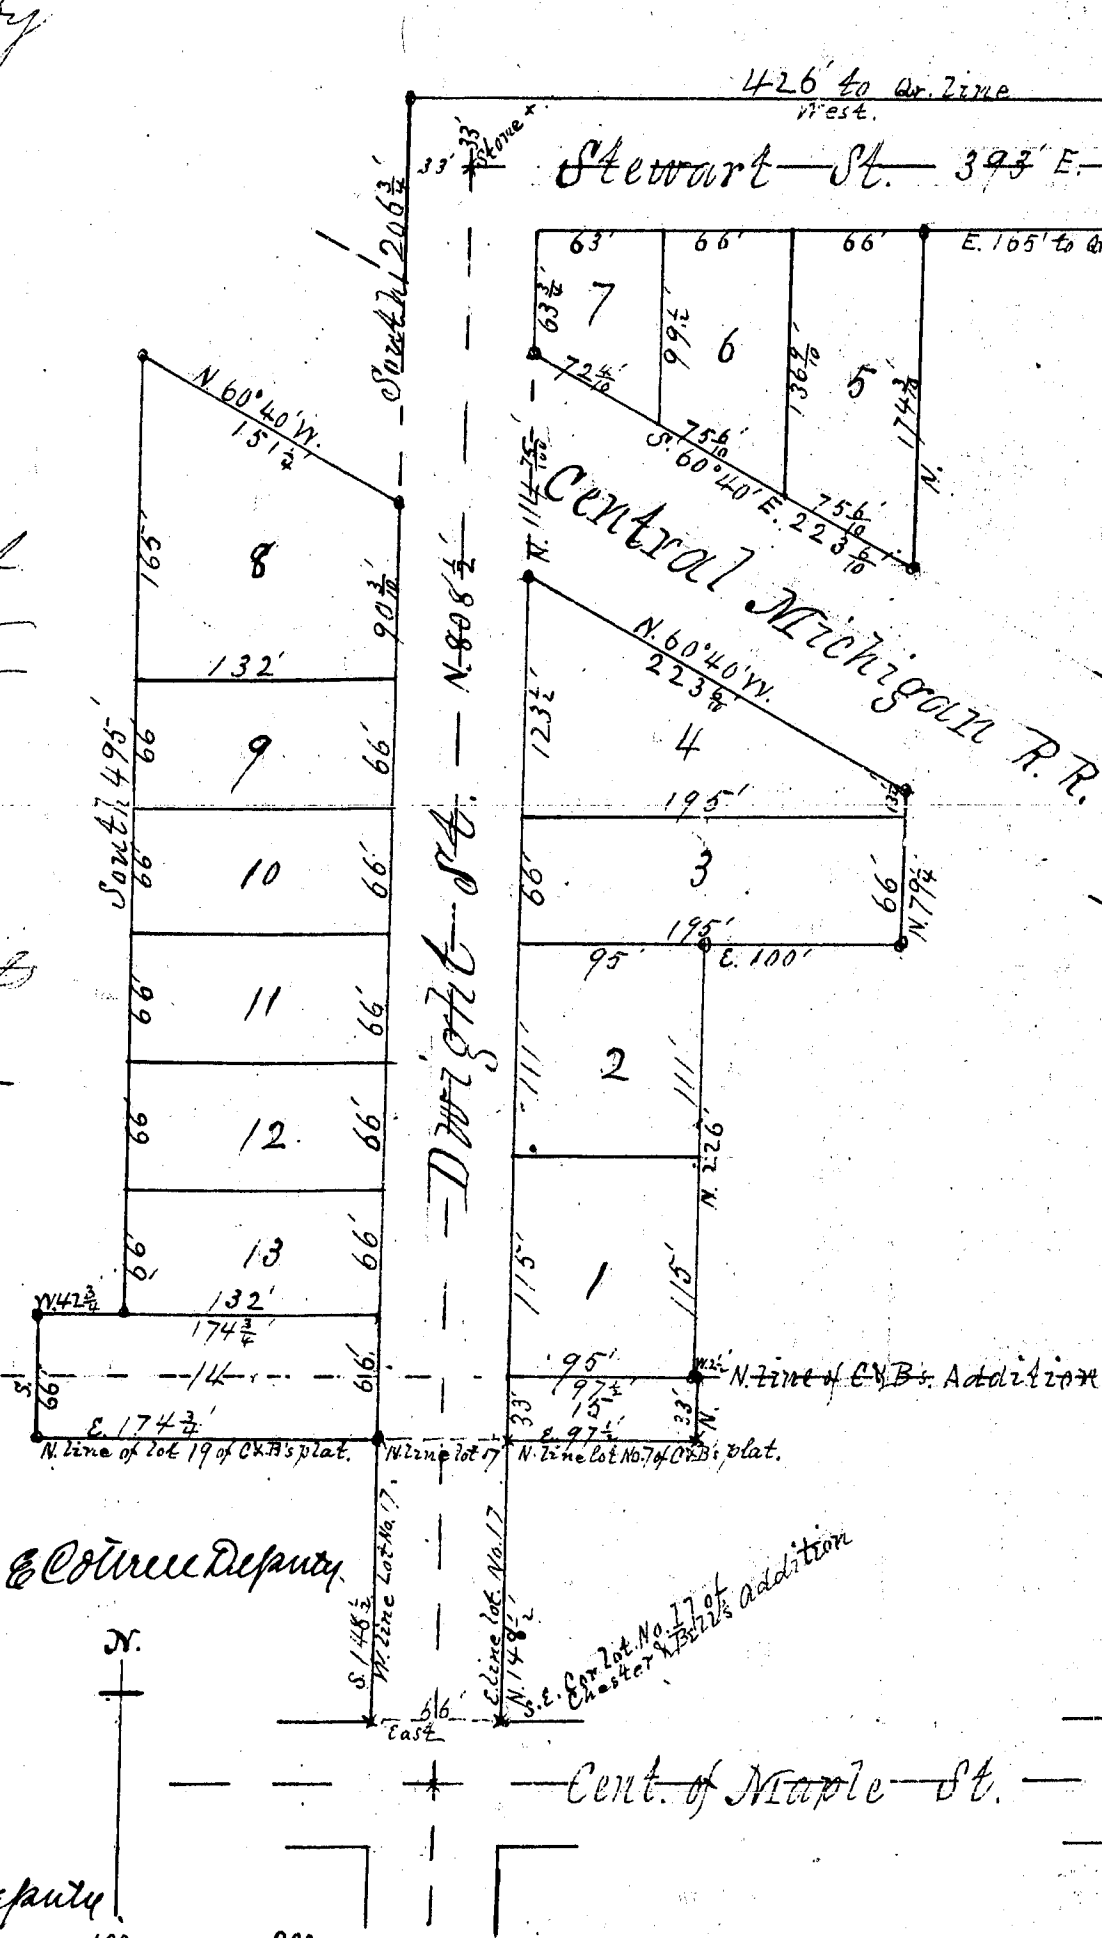

STEWART'S
Addition to the Village of
CAMDEN

14189

4395

State of Michigan }
Hillsdale County }
Register Office }

Received for record this
day of September A.D. 1896
at 11 o'clock A.M.
Recorded in Plat Book
No. 2 Page 28

Lucien D. Walworth
Register of Deeds

Center of Main St. 87.82 ft. 7.22 ft. 8.87 ft. 14.44 ft.

