

4000

12-20-95

Know all men by these presents, That we Robert E. Winchell and Ada M. Kimball, wife and Philip W. Kimball and Elizabeth Kimball, by wife, as predecessors have caused that part of the North west quarter of Section 34 of T. 7 S. R. 2 W. of Michigan embraced in the annexed plat and described as follows, to wit: Commencing at the N.W. corner of the W. 1/2 of the N.W. 1/4 of said section 34 and running thence N. 89° 36' W. on section line 132 feet to a stake and brick, thence South 660 feet to a stake and brick, thence S. 89° 36' E. parallel with said section line 330 feet to a stake and brick, thence North 660 feet to a stake and brick, thence N. 89° 36' W. 198 feet to the place of beginning to be surveyed, laid out and platted to be known as Shady Side and that the street and alleys as shown on the annexed plat are hereby dedicated to the use of the public.

Dated this 21st day of January A.D. 1897

In presence of:
L.P. Lund
O.W. Thompson

Robert E. Winchell
Ada M. Kimball
Philip W. Kimball
Elizabeth Kimball

State of Michigan }
County of Hillsdale } s.s.

We do hereby certify that on this 21st day of Jan'y A.D. 1897 we were personally before Robert E. Winchell and Ada M. Kimball, Philip W. Kimball and Elizabeth Kimball to me known to be the persons who executed the foregoing instrument and personally acknowledged the execution thereof as his or her free act and deed.

Clement W. Garrison
Notary Public.

I hereby certify that the annexed plat is a correct one and that permanent monuments consisting of a stake and brick have been planted at all the angles in the boundaries of the land depicted and at the intersections of the street and alleys at the points indicated by a small circle thereon.

Geo. A. Mark - Surveyor.
Examined and approved
May 5th 1897
John F. Williamson
County Clerk

State of Michigan }
County of Hillsdale } s.s.

We Albert B. Cummins Registrar of Deeds and George A. Mark Surveyor hereby certify that we have each compared carefully this copy with the original Plat of "Shady Side" and that it is an exact copy thereof and of the whole of such original Map or Plat.

Albert B. Cummins Registrar of Deeds
George A. Mark Surveyor.


State of Michigan }
County of Hillsdale } s.s.

We Albert B. Cummins Registrar of Deeds and George A. Mark Surveyor hereby certify that we have each carefully compared the annexed copy with the Plat of "Shady Side" now of record in the office of said Registrar of Deeds and that it is a true transcript thereof and of the whole of said record.


Albert B. Cummins Registrar of Deeds
George A. Mark Surveyor.

State of Michigan }
County of Hillsdale } s.s.

Filed for record this 9th day of June A.D. 1897
at 10 o'clock A.M.
Albert B. Cummins Registrar of Deeds.

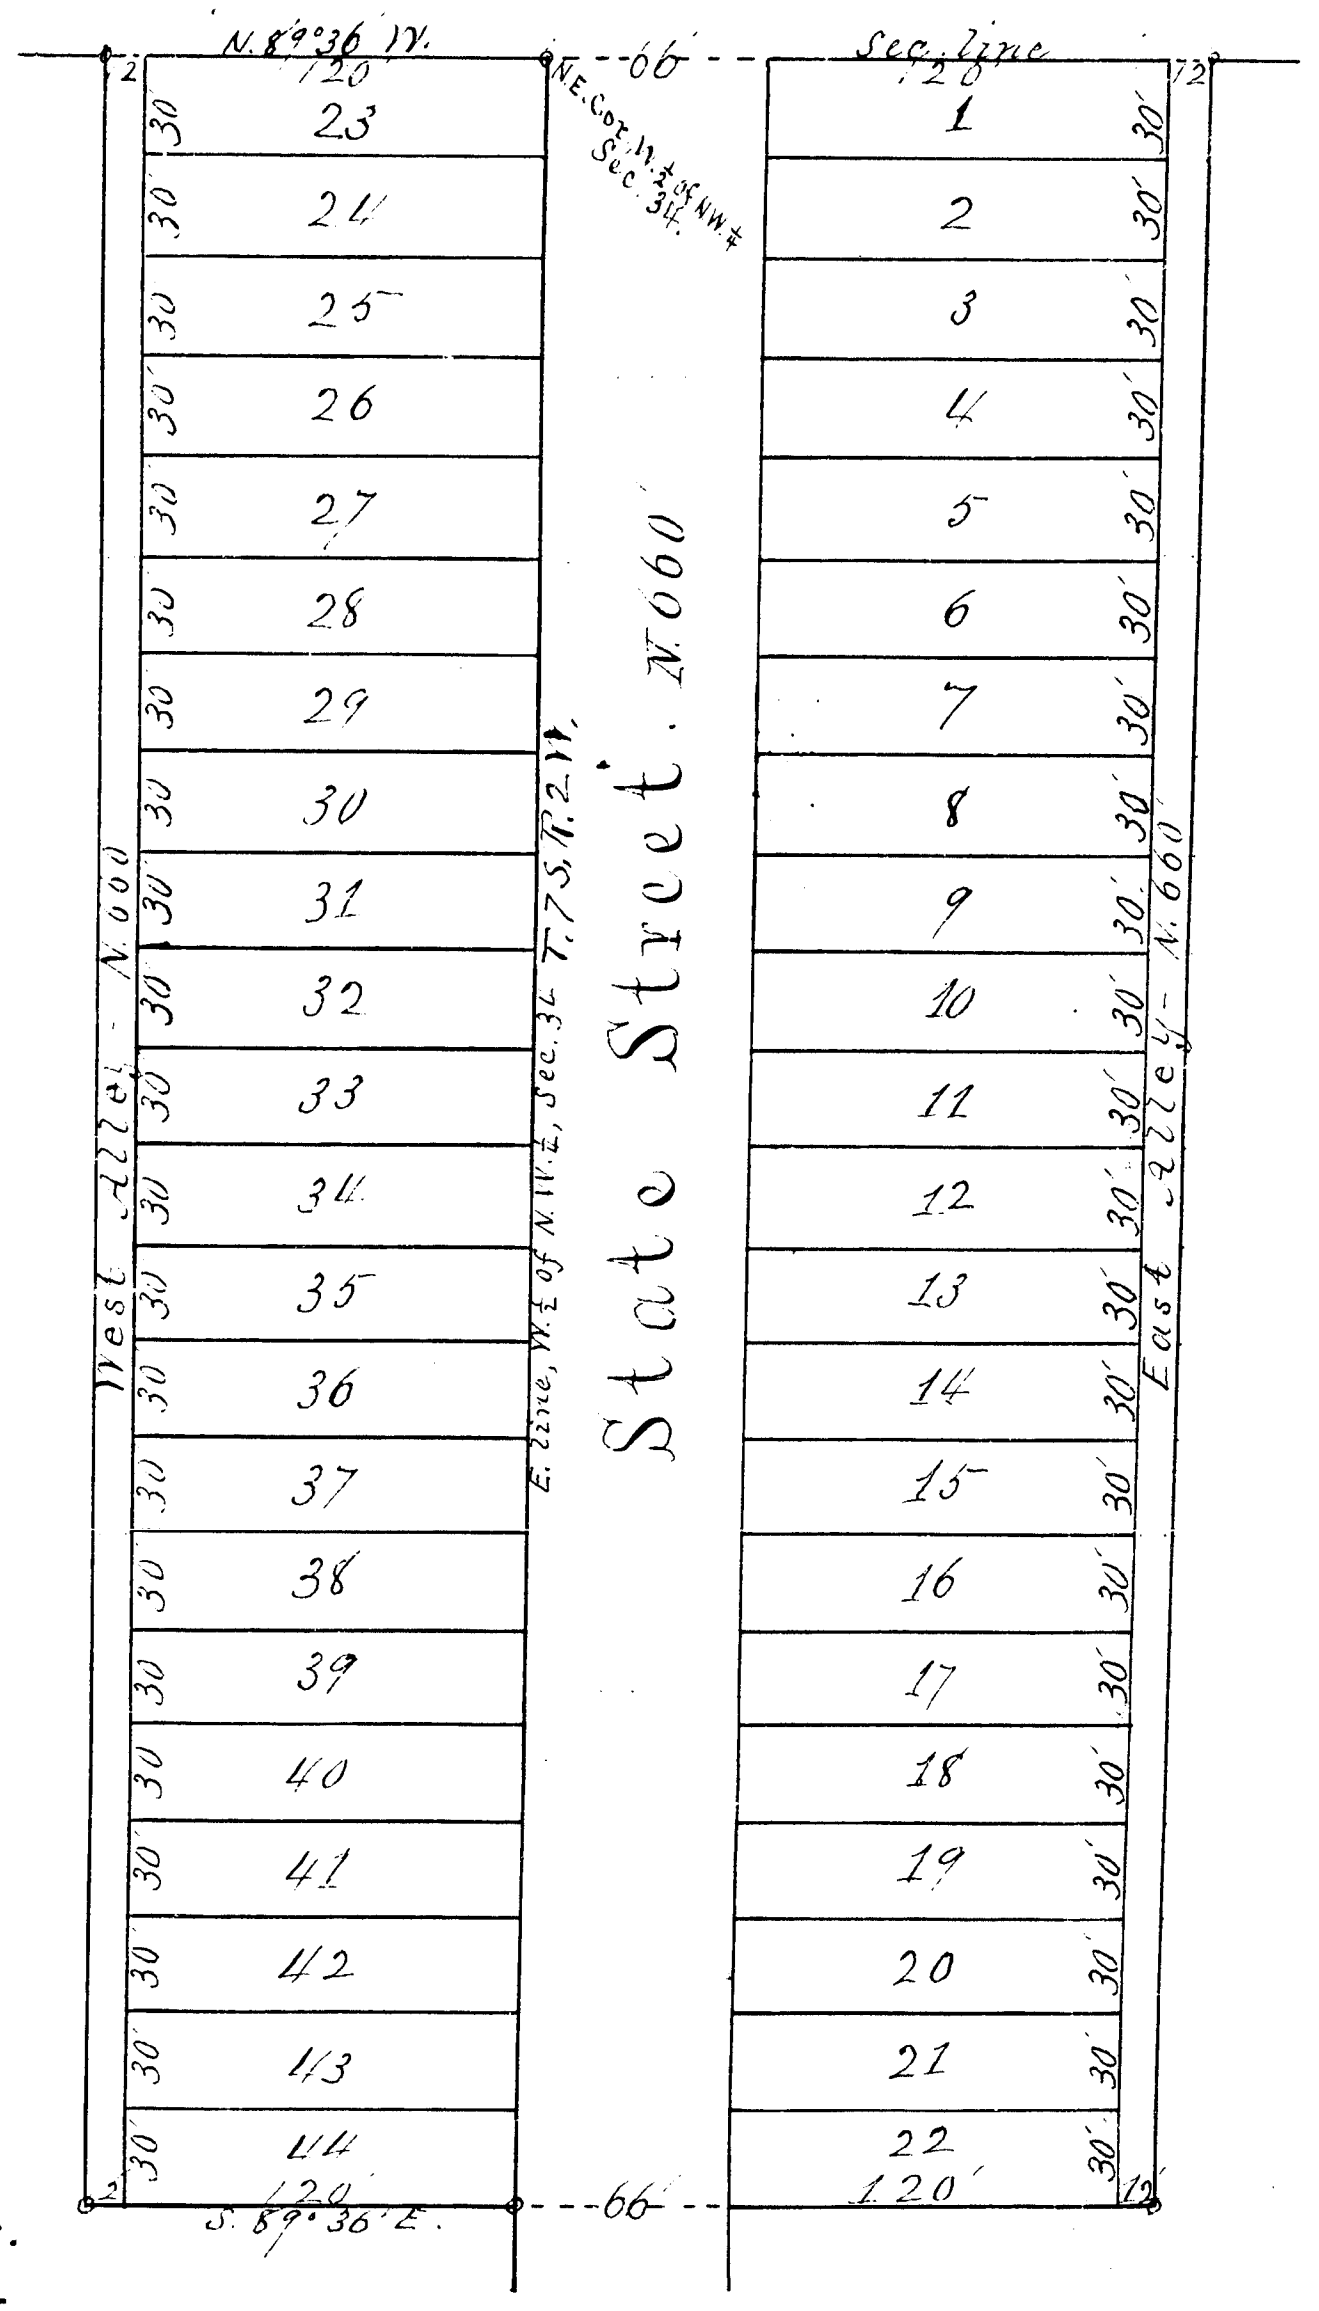

SHADY SIDE

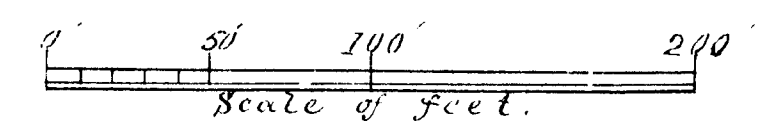

In Plat Book No 2 Page 29

14190

4565