


RIPPON'S ADDITION TO THE CITY OF HILLSDALE.

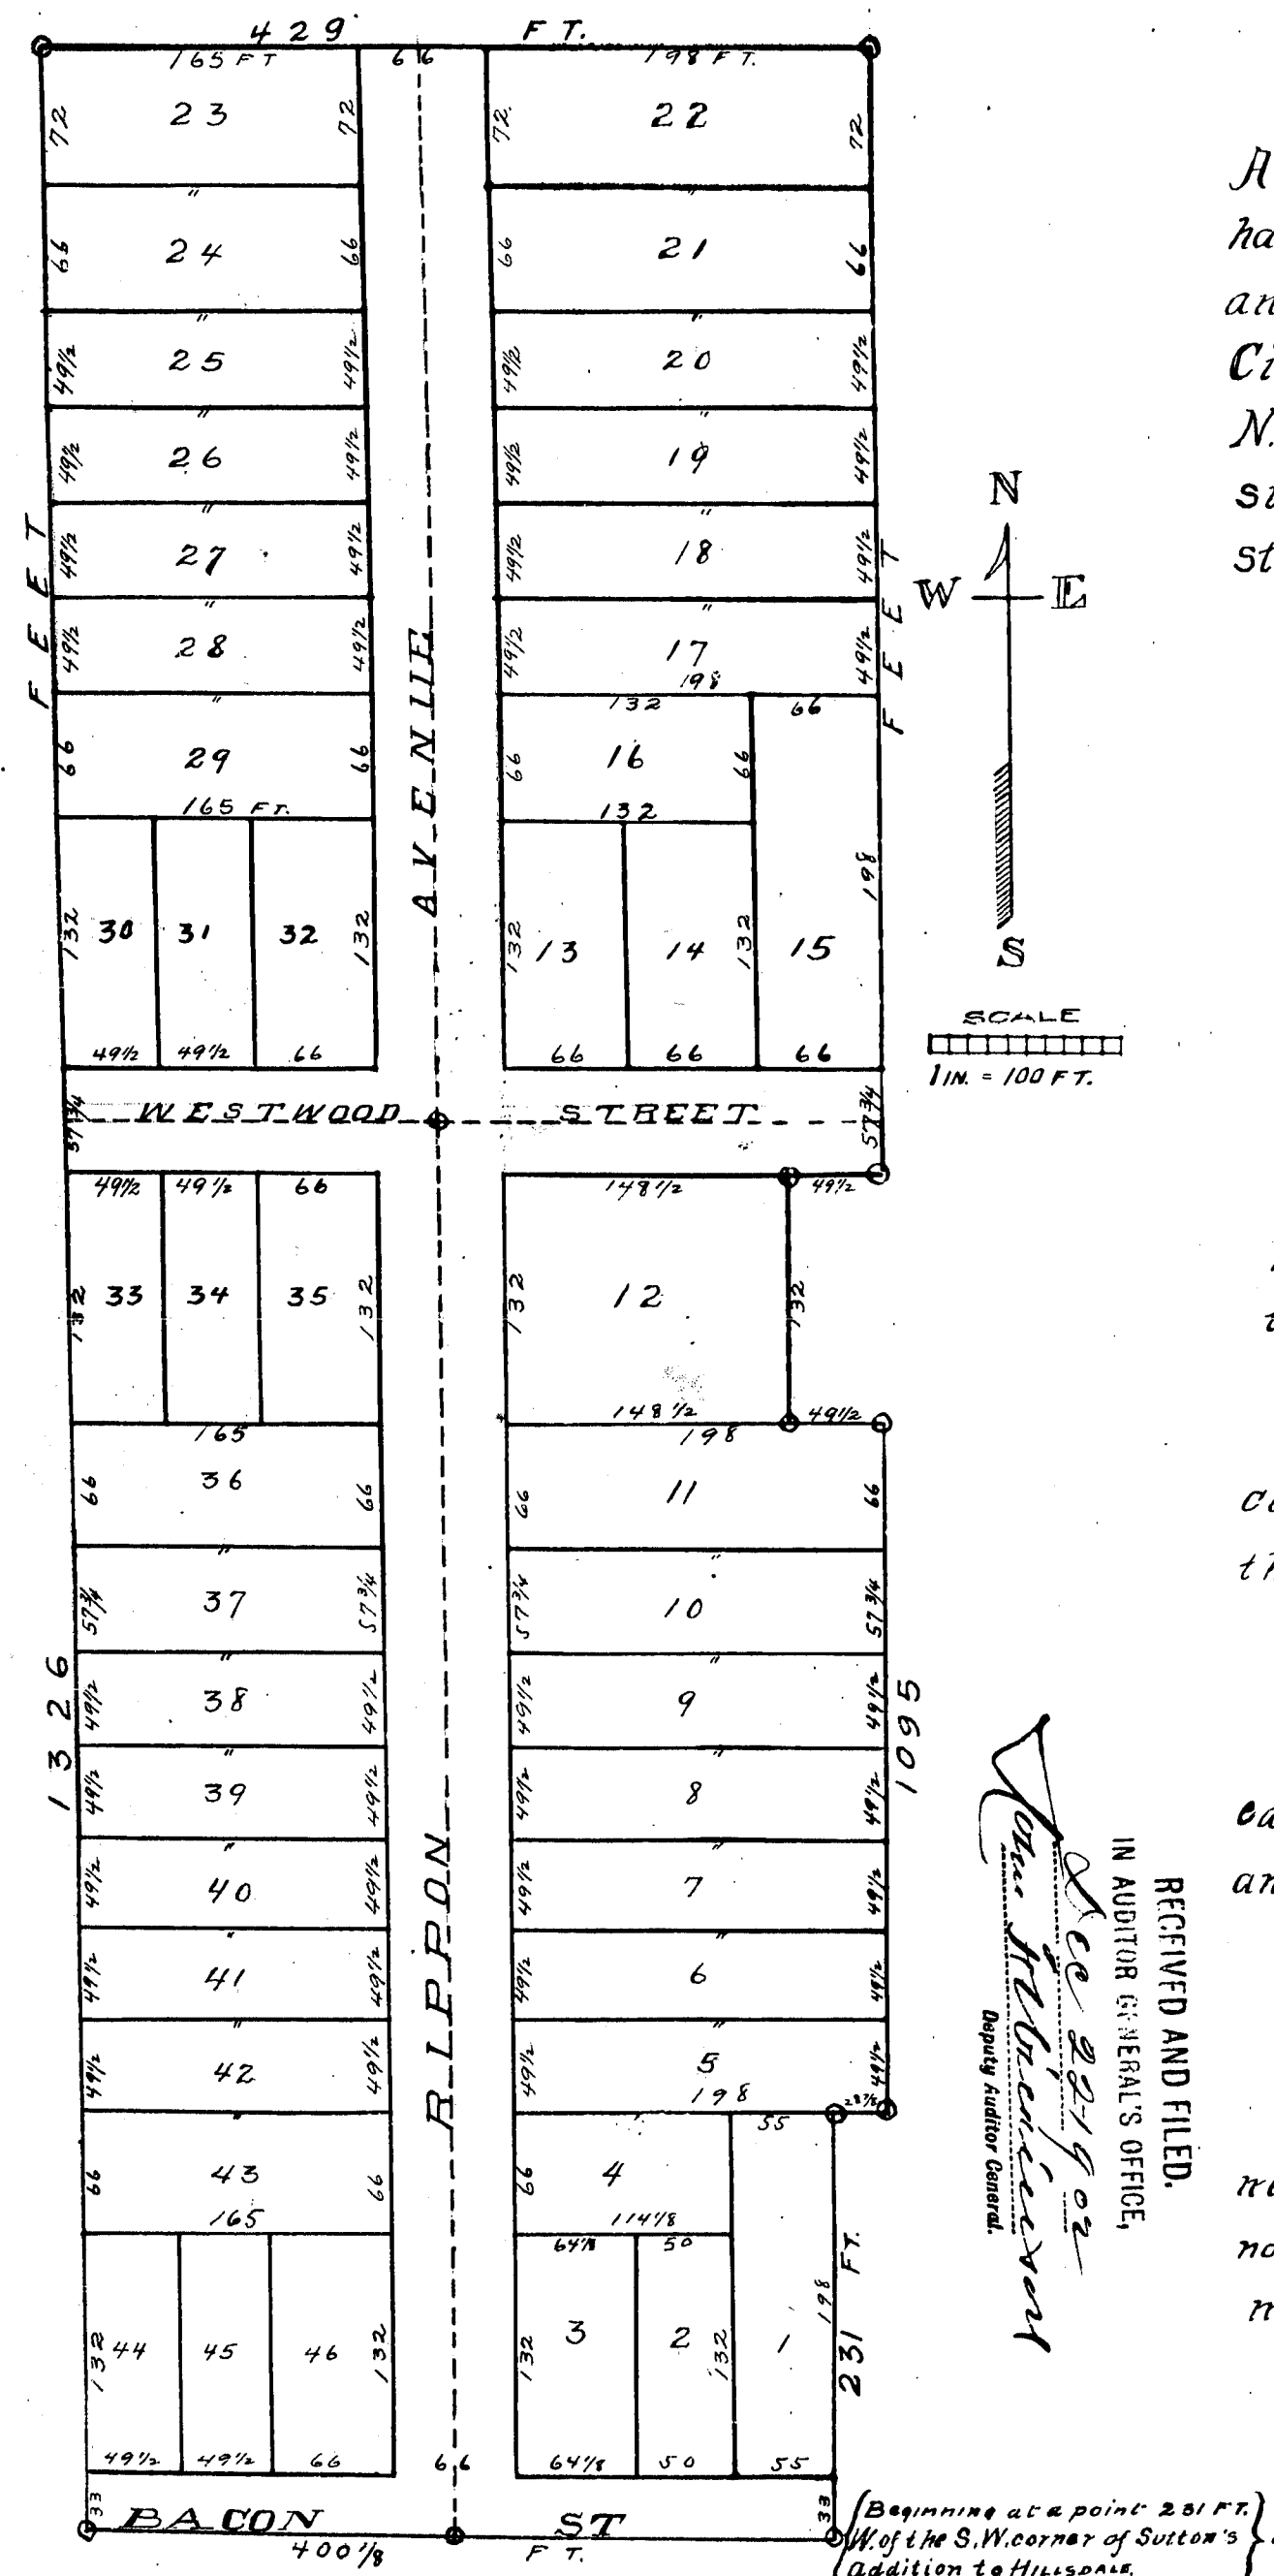

Know all men by these presents, that we, Thomas Rippon, Maria Rippon, Myron W. Jones, Grace E. Jones, A.D. Hawkins, Alice M. Harrhins, Myron J. Lewis, Bernice Lewis, J. R. Adams, Kate Adams, as proprietors, have caused that part of the S.W. 1/4 of the N.E. 1/4 of section 27, T.6S. R.3W. of Mich. embraced in the annexed plat and described as follows to wit: Beginning at a point 231 ft. West of the S.W. corner of Sutton's Addition to the City of Hillsdale, in Bacon St. running thence N. 231 ft. thence E. 28 1/2 ft. thence N. 37 1/4 ft. thence W. 49 1/2 ft. thence N. 132 ft. thence E. 49 1/2 ft. thence N. 59 1/2 ft. thence W. 429 ft. thence S. 1326 ft. thence E. 400 1/2 ft. to place of beginning, to be surveyed, laid out and platted, to be known as RIPPON'S ADDITION TO THE CITY OF HILLSDALE and that the streets as shown on the annexed plat are hereby dedicated to the use of the public

WITNESSES

Echel Rippon.
N. J. Wyman.
M. E. Brown.
Mrs. Rippon.
M. Woodcock.

Dated this 29th day of October, A.D. 1902.

Kate Adams, (L.S.) Thomas Rippon (L.S.)
Myron J. Lewis (L.S.) Maria Rippon (L.S.)
Bernice Lewis (L.S.) A. D. Hawkins, (L.S.)
Myron W. Jones (L.S.) Alice M. Hawkins (L.S.)
Grace E. Jones (L.S.) J. R. Adams, (L.S.)

State of Michigan }
County of Hillsdale }

On this 29th day of October, 1902 before me a Notary Public in and for said county, personally came the above named Thomas Rippon, Maria Rippon, his wife, A.D. Hawkins, Alice M. Harrhins, his wife, J. R. Adams, Kate Adams, his wife, Myron J. Lewis, Bernice Lewis, his wife, Myron W. Jones and Grace E. Jones his wife, known to me to be the persons who executed the above dedication and acknowledged the same to be their free act and deed

M. Woodcock, Notary Public
HILLSDALE CO. MICH.

I hereby certify that the plat hereon delineated is a correct one, and that permanent monuments consisting of Iron Stakes have been planted at points marked thus; 0 as thereon shown at all angles in the boundaries of the land platted and at all intersections of streets and streets and alleys.

M. Woodcock, Surveyor.

State of Michigan }
County of Hillsdale }

We, C. H. Roy, Register of Deeds and M. L. Woodcock, Surveyor, hereby certify that we have each carefully compared this copy with the original plat of RIPPON'S ADDITION TO THE CITY OF HILLSDALE and that it is an exact copy thereof and of the whole of such original map or plat.

Charles H. Roy, Register of Deeds.
M. Woodcock, Surveyor.

State of Michigan }
County of Hillsdale }

We, C. H. Roy, Register of Deeds, and M. L. Woodcock, Surveyor, hereby certify that we have each carefully compared the annexed copy with the plat of RIPPON'S ADDITION TO THE CITY OF HILLSDALE now of record in the office of said Register of Deeds, and that it is a true transcript therefrom and of the whole of such record.

Charles H. Roy, REGISTER OF DEEDS.
M. Woodcock, SURVEYOR.

EXAMINED AND APPROVED
Nov. 8th 1902
JNO. F. WILKINSON
DEPUTY AUDITOR GENERAL


Received for Record
Nov. 14, A.D. 1902.

at 2 p.m.
Charles H. Roy
Register of Deeds
Plat Book 2, Page 30

5245

14192

RIPPON'S ADDITION TO THE CITY OF HILLSDALE.

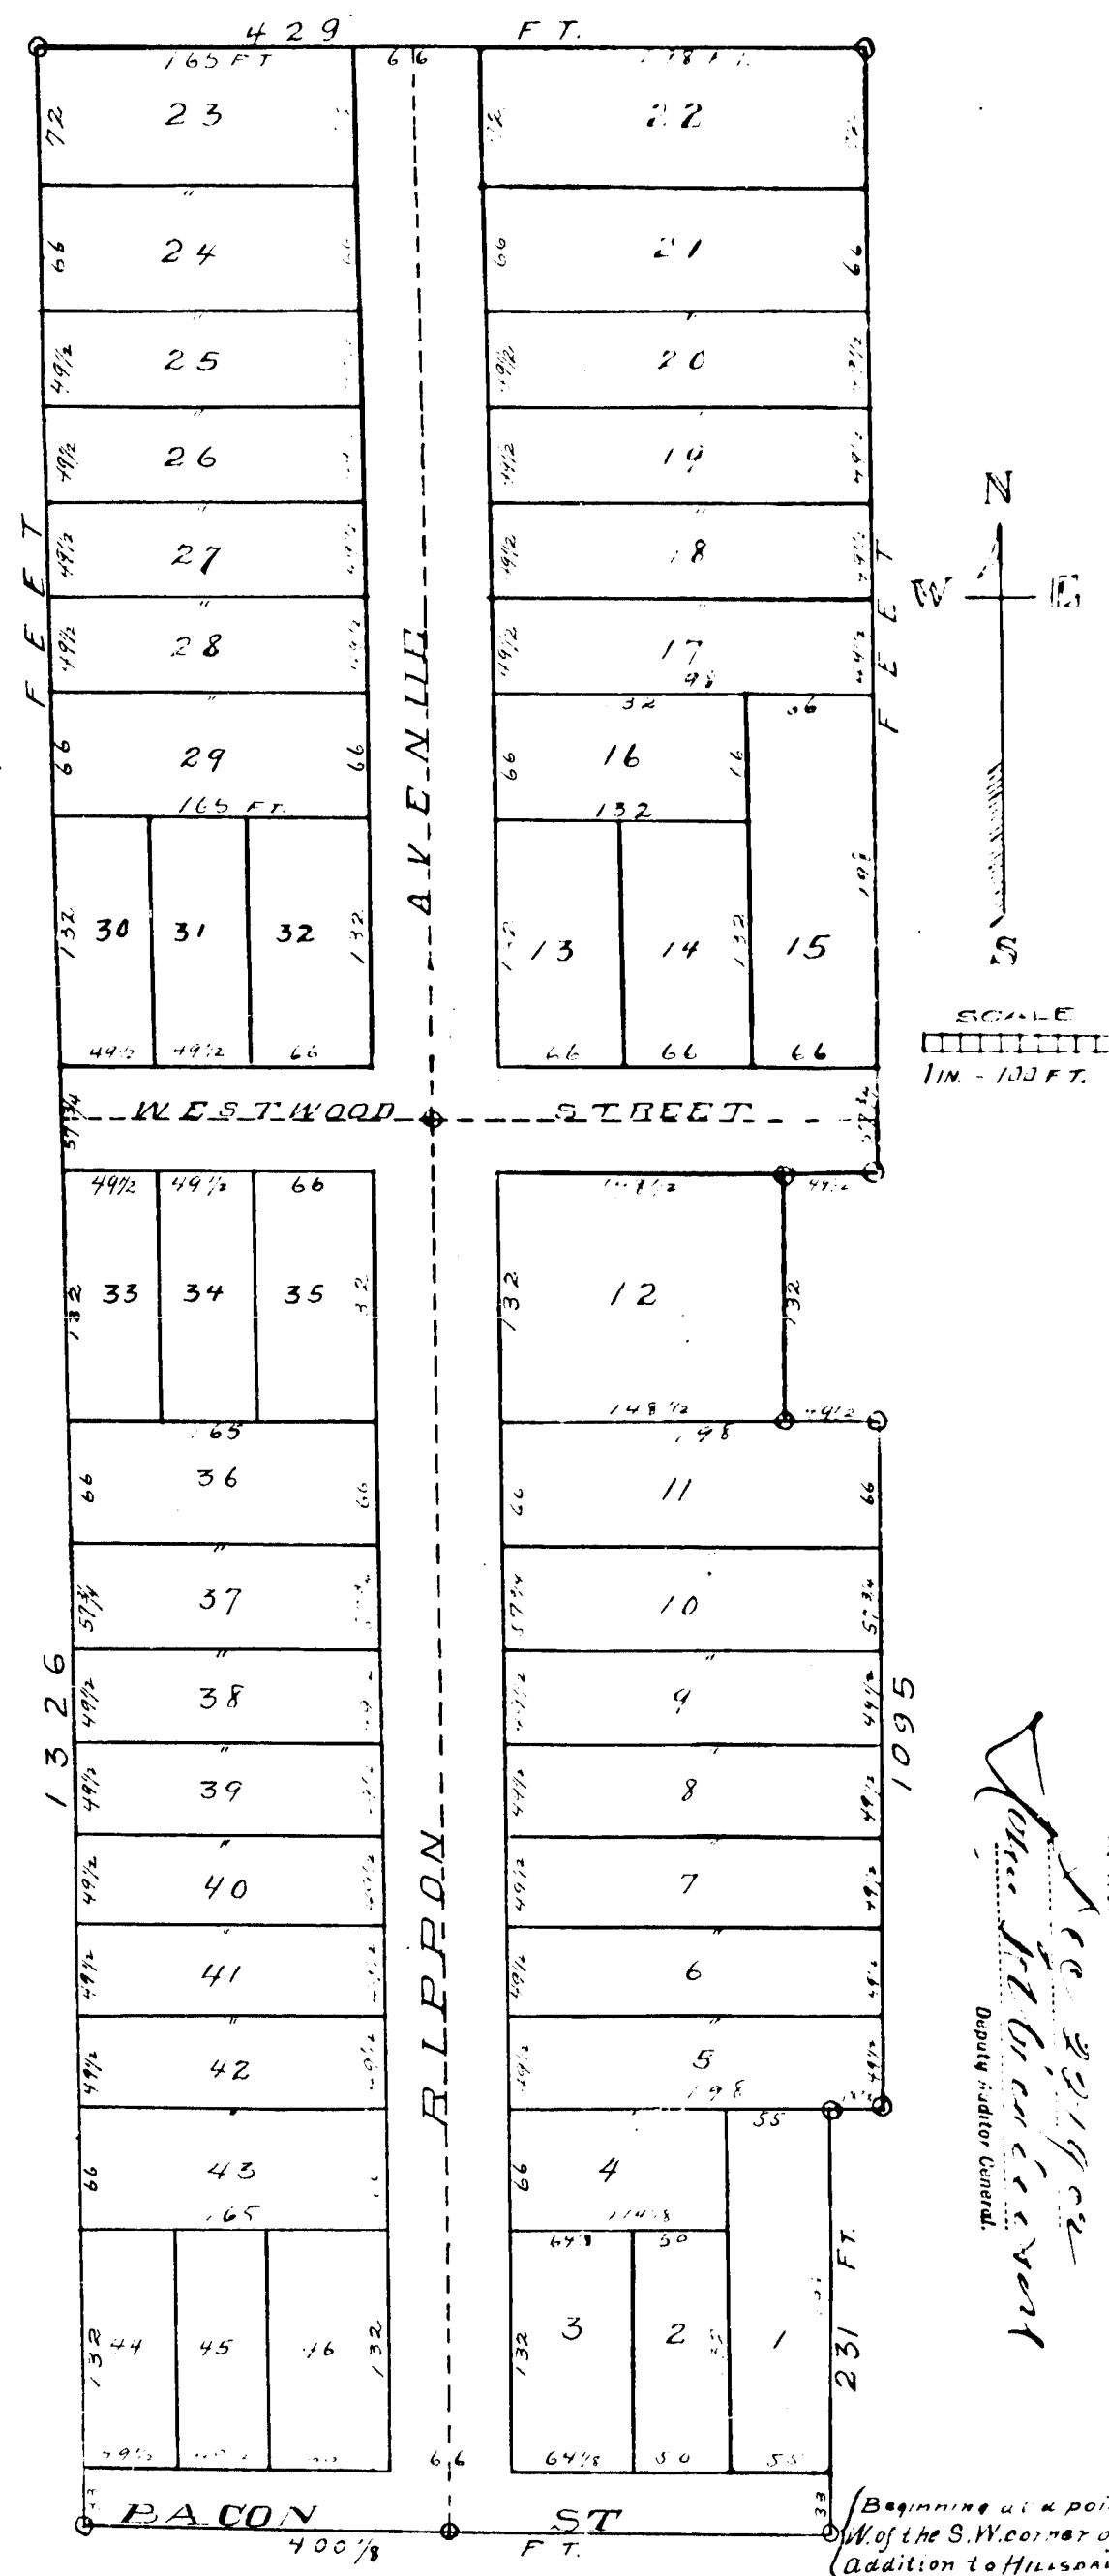

Know all men by these presents, that as Thomas Rippon, Maria Rippon, Myron C. Jones, Grace E. Jones, A. D. Hawkins, Alice M. Hawkins, Myron J. Lewis, Bernice Lewis, J. R. Adams, Kate Adams, as proprietors, have caused that part of the S.W. 1/4 of the N.E. 1/4 of section 27, T.6 S. R. 3 W. of Mich. embraced in the annexed plat and described as follows to wit: Beginning at a point 231 ft. West of the S.W. corner of Sutton's Addition to the City of Hillsdale, in Bacon St. running thence N. 231 ft. thence E. 28 3/4 ft. thence N. 37 1/4 ft. thence W. 49 1/2 ft. thence N. 132 ft. thence E. 49 1/2 ft. thence N. 59 1/2 ft. thence W. 429 ft. thence S. 132 6 ft. thence E. 400 3/4 ft. to place of beginning, to be surveyed, laid out and platted, to be known as RIPPON'S ADDITION TO THE CITY OF HILLSDALE and that the streets as shown on the annexed plat are hereby dedicated to the use of the public

WITNESSES

Arthur Wilson,
M. J. Williams,
M. C. Brown,
Mrs. Rippon,
McWoodcock & Co.

Dated this 29th day of October, A.D. 1902.

Kate Adams (L.S.) Thomas Rippon (L.S.)
Myron J. Lewis (L.S.) Maria Rippon (L.S.)
Bernice Lewis (L.S.) A. D. Hawkins (L.S.)
Myron C. Jones (L.S.) Alice M. Hawkins (L.S.)
Grace E. Jones (L.S.) J. R. Adams (L.S.)

State of Michigan } ss.

County of Hillsdale } On this 29th day of October, 1902 before me a Notary Public in and for said county, personally came the above named Thomas Rippon, Maria Rippon his wife, A. D. Hawkins, Alice M. Hawkins, his wife, J. R. Adams, Kate Adams, his wife, Myron J. Lewis, Bernice Lewis, his wife, Myron C. Jones and Grace E. Jones his wife, known to me to be the persons who executed the above dedication and acknowledged the same to be their free act and deed

McWoodcock & Co. Notary Public
HILLSDALE CO. MICH.

I hereby certify that the plat hereon delineated is a correct one, and that permanent monuments consisting of Iron Stakes have been planted at points marked thus; 0 as thereon shown at all angles in the boundaries of the land platted and at all intersections of streets and streets and alleys.

McWoodcock & Co. Surveyor.

State of Michigan }

County of Hillsdale }

We, C. H. Roy, Register of Deeds and M. L. Woodcock, Surveyor, hereby certify that we have each carefully compared this copy with the original plat of RIPPON'S ADDITION TO THE CITY OF HILLSDALE and that it is an exact copy thereof and of the whole of such original map or plat.

Charles H. Roy Register of Deeds.
McWoodcock & Co. Surveyor.

State of Michigan }

County of Hillsdale }

We, C. H. Roy, Register of Deeds, and M. L. Woodcock Surveyor, hereby certify that we have each carefully compared the annexed copy with the plat of RIPPON'S ADDITION TO THE CITY OF HILLSDALE now of record in the office of said Register of Deeds, and that it is a true transcript therefrom and of the whole of such record.

Charles H. Roy REGISTER OF DEEDS.
McWoodcock & Co. SURVEYOR.

EXAMINED AND APPROVED
NOV. 8th 1902
JNO. F. WILKINSON
DEPUTY AUDITOR GENERAL

Received for Record
Nov. 14th AD. 1902
at 2 p.m.
Charles H. Roy
Register of Deeds

Plat Book 2, Page 30

5245

14192