



GLENDALÉ ADDITION

TO THE

CITY OF HILLSDALE

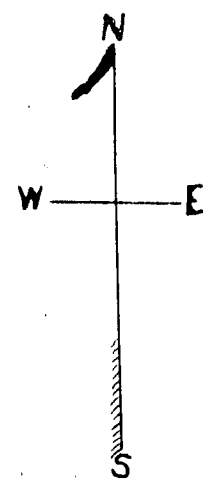

SCALE
1 IN. = 100 FT.

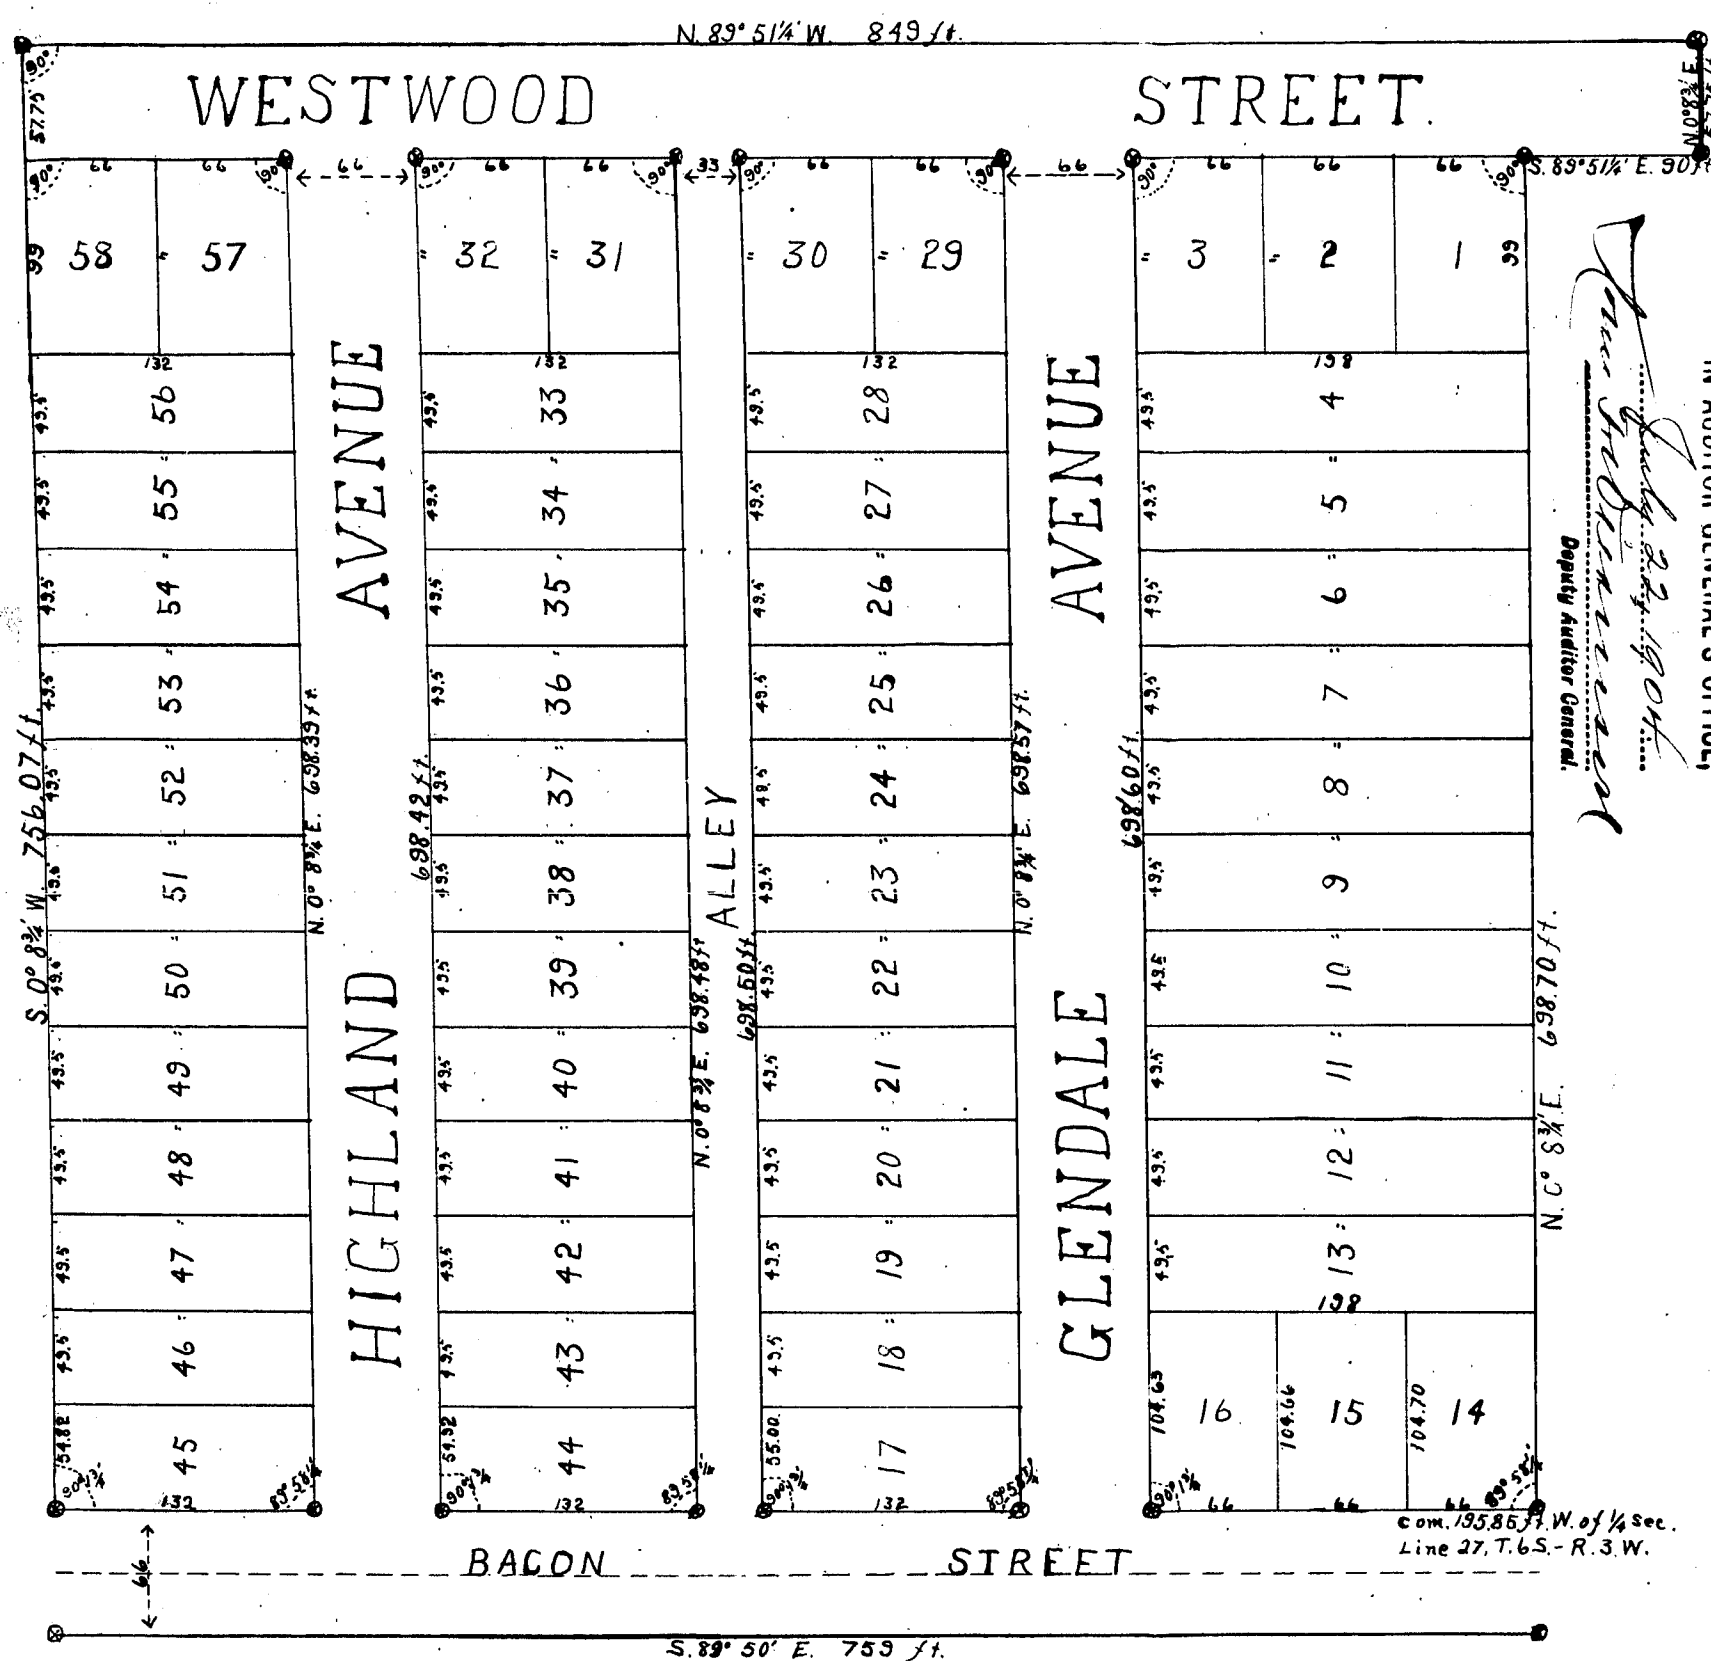

WE, LEWIS C. WRIGHT (single), LOUIE A. JONES and SARAH L. JONES his wife as sole owners have caused that part of the S.E. 1/4 of the N.W. 1/4 of section 27, T. 6 S. - R. 3 W. of MICH. embraced in the annexed plat and described below to be surveyed, laid out and platted; to be known as the GLENDALÉ ADDITION to the CITY OF HILLSDALE. We dedicate to the use of the public the streets and alley shown on the plat.

WITNESSES

Chas. H. Roy
Arthur L. Guernsey

Dated this 6th day of JUNE, A.D. 1904

Lewis C. Wright
Louie A. Jones
Sarah L. Jones

DESCRIPTION. Beginning on BACON ST. 195.85 ft. W. of 1/4 Sec. line 27, T. 6 S. - R. 3 W. thence running N. 0° 8' 3/4" E. 698.70 ft., thence S. 89° 51' 1/2" E. 90 ft., thence N. 0° 8' 3/4" E. 57.75 ft., thence N. 89° 51' 1/2" W. 849 ft., thence S. 0° 8' 3/4" W. 756.07 ft., thence S. 89° 50' E. 759 ft. to starting point. Lots 1, 2, 3, 29, 30, 31, 32, 57 and 58 are 4 rods wide and 6 rods long; lots 14, 15 and 16 are 4 rods wide and 6.34+ rods long; lots 4 to 13 are 3 rods wide and 12 rods long; lots 18 to 28, 33 to 43 and 46 to 56 are 3 rods wide and 8 rods long; lots 17, 44 and 45 are respectively 3.33+, 3.33+, 3.32+ rods wide and 8 rods long. GLENDALÉ and HIGHLAND AVENUES are each 4 rods wide, the alley is 2 rods wide, WESTWOOD STREET is 3 1/2 rods wide, and BACON STREET is 4 rods wide.

STATE OF MICHIGAN } S.S.
COUNTY OF HILLSDALE }

On this 6th day of JUNE 1904 before me a notary public in and for said county personally came the above named LEWIS C. WRIGHT, LOUIE A. JONES and SARAH L. JONES known by me to be the persons who executed the above dedication, and acknowledged the same to be their free act and deed.

Chas. H. Roy Notary Public, HILLSDALE, MICH.

I hereby certify that the annexed plat is a correct one and that permanent monuments consisting of iron stakes have been planted at all points marked thus - o - as thereon shown at all angles in the boundaries of the land platted, and at all intersections of streets or streets and alleys.

STATE OF MICHIGAN } S.S.
COUNTY OF HILLSDALE }

We Chas. H. Roy, Register of Deeds, and C. L. Herron, Surveyor, hereby certify that we have each carefully compared this copy with the original plat of GLENDALÉ ADDITION to the CITY OF HILLSDALE and that it is an exact copy thereof and of the whole of such original map or plat.

Chas. H. Roy

REGISTER OF DEEDS

C. L. Herron

SURVEYOR

STATE OF MICHIGAN } S.S.
COUNTY OF HILLSDALE }

Registers office July 6th 1904, Received for Record at 4 P.M.
Charles H. Roy, REGISTER OF DEEDS.

PLAT BOOK 2, PAGE 31.

STATE OF MICHIGAN } S.S.
COUNTY OF HILLSDALE }

We Chas. H. Roy, REGISTER OF DEEDS, and C. L. Herron, SURVEYOR, hereby certify that we have each carefully compared the annexed copy with the plat of GLENDALÉ ADDITION to the CITY OF HILLSDALE now of record in the office of said Register of Deeds, and that it is a true transcript therefrom and of the whole of such record.

Charles H. Roy
C. L. Herron

REGISTER OF DEEDS
SURVEYOR

Examined and Approved
JULY 2, 1904


JOHN F. WILKINSON
Deputy Auditor General.

14193


GLENDALÉ ADDITION

TO THE

CITY OF HILLSDALE

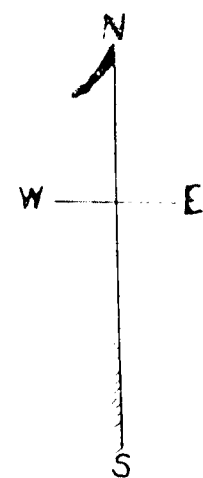

SCALE
1 IN. = 100 FT.

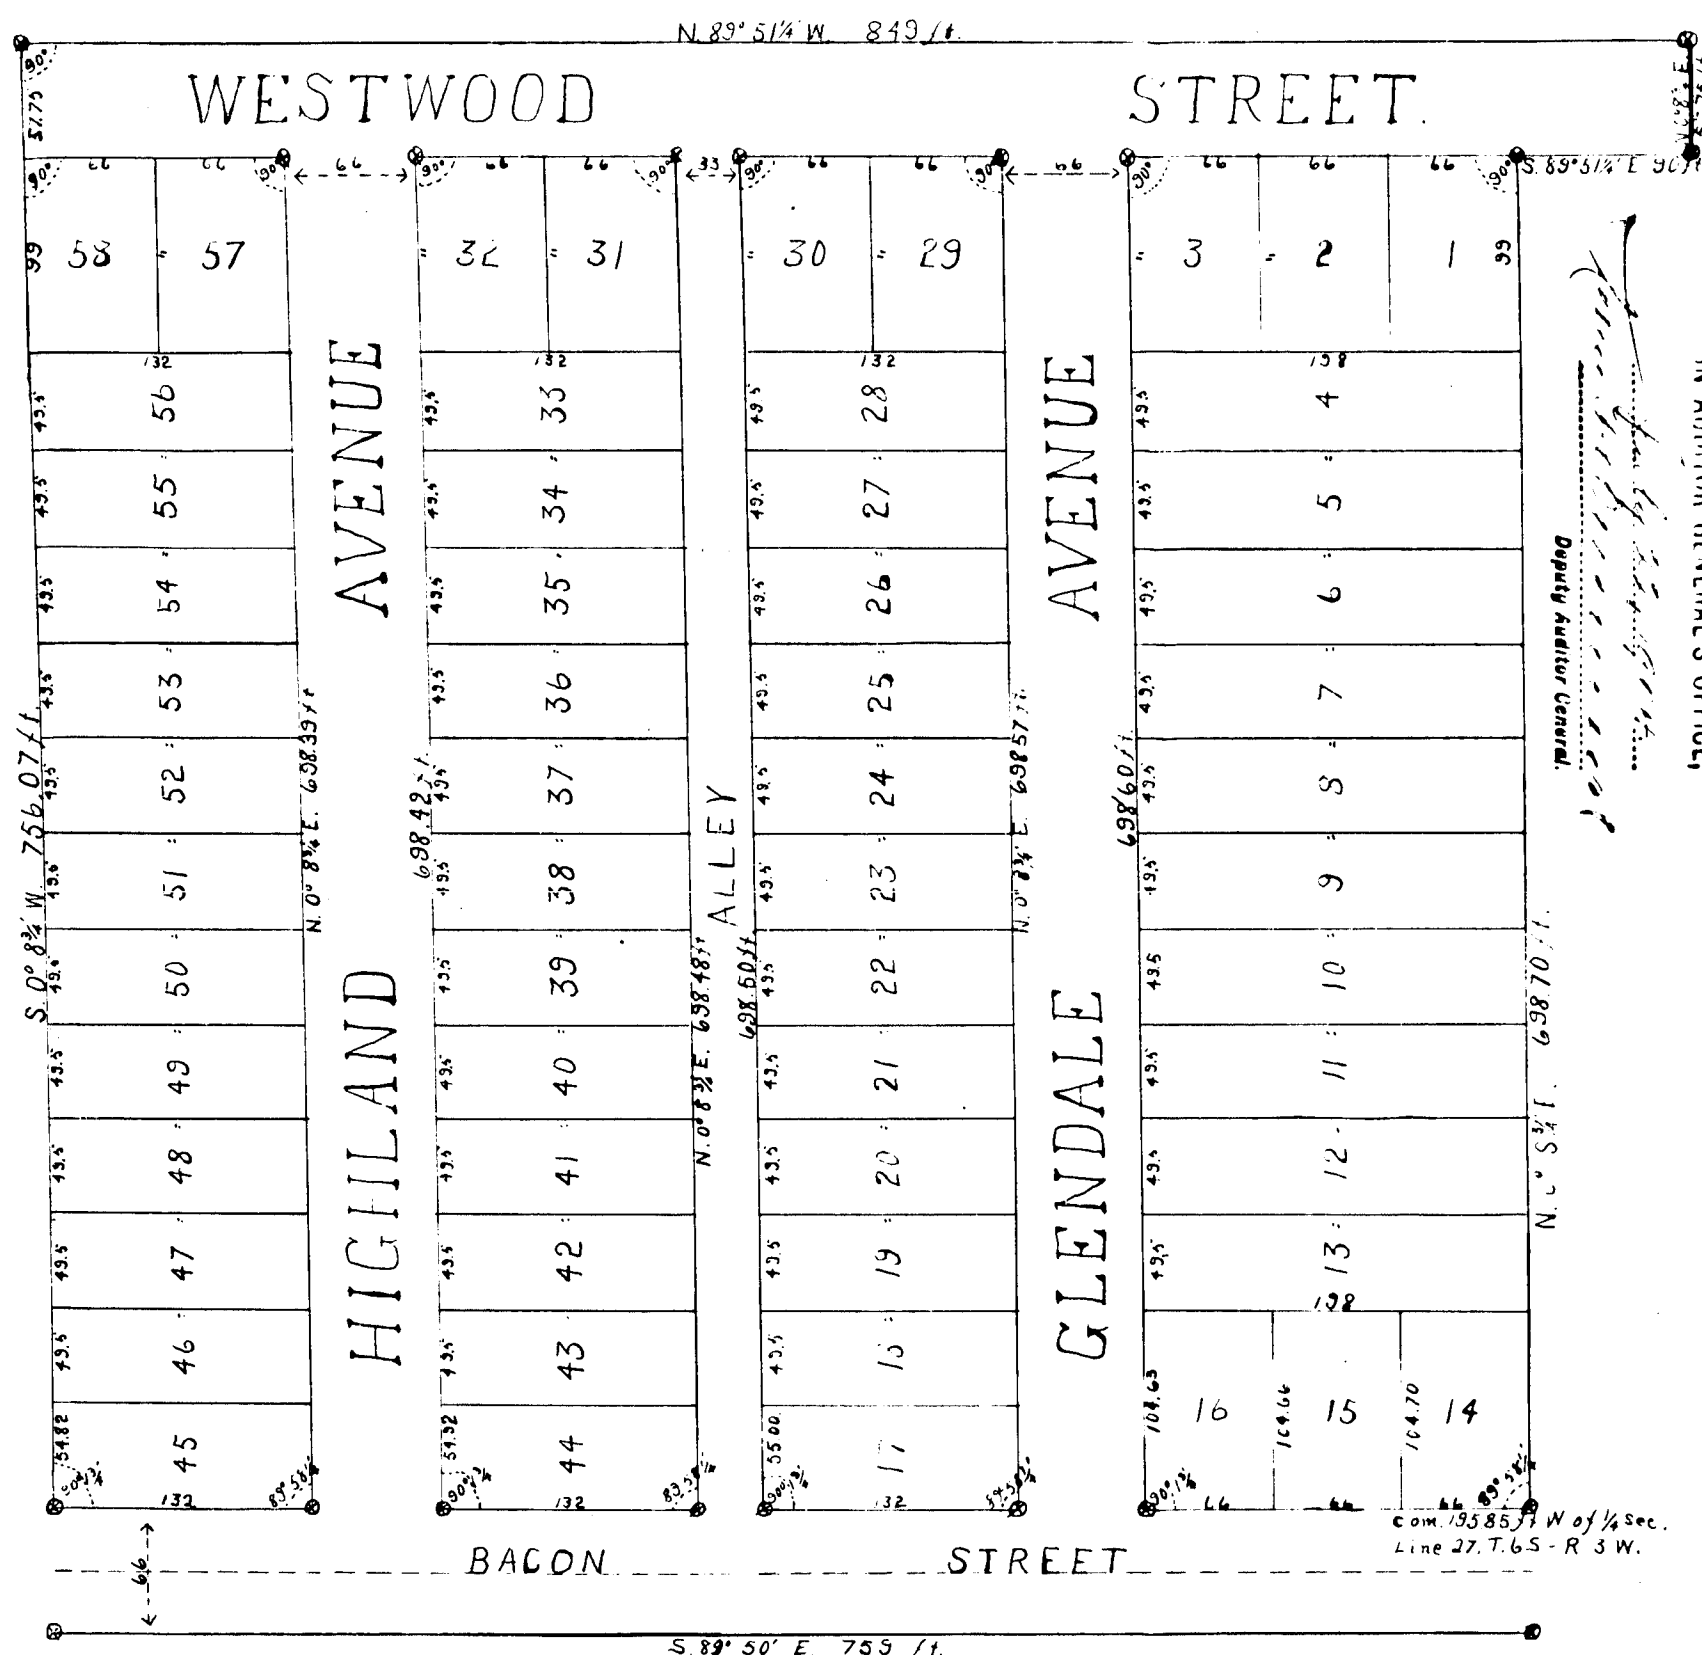

We, LEWIS C. WRIGHT (single), LOUIE A JONES and SARAH L JONES his wife as sole owners have caused that part of the S.E. 1/4 of the N.W. 1/4 of section 27, T. 6 S. - R. 3 W. of MICH. embraced in the annexed plat and described below to be surveyed, laid out and platted; to be known as the GLENDALÉ ADDITION to the CITY OF HILLSDALE. We dedicate to the use of the public the streets and alley shown on the plat.

WITNESSES
 Chas. H. Roy
 Arthur L. Guernsey

Dated this 6th day of JUNE, A.D. 1904
 Lewis C. Wright
 Louie A. Jones
 Sarah L. Jones

DESCRIPTION. Beginning on BACON ST. 195.85 ft. W. of 1/4 Sec. line 27, T. 6 S. - R. 3 W. thence running N. 0° 8' 3/4" E. 698.70 ft., thence S. 89° 51' 1/2" E. 90 ft., thence N. 0° 8' 3/4" E. 57.75 ft., thence N. 89° 51' 1/2" W. 849 ft., thence S. 0° 8' 3/4" W. 756.07 ft., thence S. 89° 50' E. 759 ft. to starting point. Lots 1, 2, 3, 29, 30, 31, 32, 57, and 58 are 4 rods wide and 6 rods long; lots 14, 15 and 16 are 4 rods wide and 6.34+ rods long; lots 4 to 13 are 3 rods wide and 12 rods long; lots 18 to 28, 33 to 43 and 46 to 56 are 3 rods wide and 8 rods long; lots 17, 44 and 45 are respectively 3.33+, 3.33+, 3.32+ rods wide and 8 rods long. GLENDALÉ and HIGHLAND AVENUES are each 4 rods wide, the alley is 2 rods wide, WESTWOOD STREET is 3 1/2 rods wide, and BACON STREET is 4 rods wide.

STATE OF MICHIGAN } S.S.
 COUNTY OF HILLSDALE }

On this 6th day of JUNE 1904 before me a notary public in and for said county personally came the above named LEWIS C. WRIGHT, LOUIE A JONES and SARAH L. JONES known by me to be the persons who executed the above dedication, and acknowledged the same to be their free act and deed.

Chas. H. Roy, Notary Public, HILLSDALE, MICH.

I hereby certify that the annexed plat is a correct one and that permanent monuments consisting of iron stakes have been planted at all points marked thereon as thereon shown at all angles in the boundaries of the land platted, and at all intersections of streets or streets and alleys.

STATE OF MICHIGAN } S.S.
 COUNTY OF HILLSDALE }

C. L. HERRON, SURVEYOR.

We Chas. H. Roy, Register of Deeds, and C. L. Herron, Surveyor, hereby certify that we have each carefully compared this copy with the original plat of GLENDALÉ ADDITION to the CITY OF HILLSDALE and that it is an exact copy thereof and of the whole of such original map or plat.

Charles H. Roy, REGISTER OF DEEDS.
 C. L. Herron, SURVEYOR

STATE OF MICHIGAN } S.S.
 COUNTY OF HILLSDALE }

Registers office July 6th 1904, Received for Record at 4 P.M.

PLAT BOOK 2, PAGE 31.

Charles H. Roy, REGISTER OF DEEDS.

STATE OF MICHIGAN } S.S.
 COUNTY OF HILLSDALE }

We, Chas. H. Roy, REGISTER OF DEEDS, and C. L. Herron, SURVEYOR, hereby certify that we have each carefully compared the annexed copy with the plat of GLENDALÉ ADDITION to the CITY OF HILLSDALE now of record in the office of said Register of Deeds, and that it is a true transcript therefrom and of the whole of such record.

Charles H. Roy, REGISTER OF DEEDS
 C. L. Herron, SURVEYOR

14193