

# L. H. TERPENING'S ADDITION

To the City of Hillsdale

Know all men by these presents, That we L. H. Terpening and Ann Terpening, his wife, as proprietors have caused that part of the S.E. 1/4 of Section 27 of T.6S.R.3W. of Michigan embraced in the annexed plat and described as follows, to wit: Beginning 253 ft. north of a point in the south line of the S.E. 1/4 said section 184 2 1/2 ft. east of the quarter corner between sections 27 and 34 thence running North 259 1/2 ft., thence West 858 ft., thence S. 39 W. 334 1/2 ft., thence East 1069 1/2 ft. to the place of beginning to be surveyed, laid out and platted by Geo. A. Mark to be known as L. H. Terpening's Addition to the City of Hillsdale and that the streets as shown on the annexed plat are hereby dedicated to the use of the public.

Witnesses

Dated this 1<sup>st</sup> day of July A.D. 1904.

Lucas H. Terpening (S.S.)  
Ann Terpening (S.S.)

Charles H. Roy  
Nellie S. Roy

State of Michigan } ss.  
County of Hillsdale }

I hereby certify the annexed plat to be correct and that Iron Stakes have been planted at the points indicated by a small circle as thereon shown at all angles in the boundaries of the land platted and all intersections of streets and of streets and alleys, said stakes being permanent monuments.

Geo. A. Mark - Surveyor.

State of Michigan } ss.  
County of Hillsdale }

On this 16<sup>th</sup> day of July A.D. 1904 before me a notary public in and for said county came the above named L. H. Terpening and Ann Terpening, his wife, to me known to be the persons who executed the above dedication and acknowledged the same to be their free act and deed.

State of Michigan } ss.  
County of Hillsdale }

We Charles H. Roy, Register of Deeds and Geo. A. Mark, Surveyor, hereby certify that we have each carefully compared this copy with the original plat of L. H. Terpening's Addition to the City of Hillsdale and that it is an exact copy thereof and of the whole of such original map or plat.

Charles H. Roy Register of Deeds  
Geo. A. Mark - Surveyor.

Examined and Approved  
August 20, 1904  
John F. Wilkinson  
Deputy Auditor General.

State of Michigan } ss.  
County of Hillsdale }

We Charles H. Roy, Register of Deeds and Geo. A. Mark, Surveyor, hereby certify that we have each carefully compared the annexed copy with the plat of L. H. Terpening's Addition to the City of Hillsdale now of record in the office of said Register of Deeds and that it is a true transcript therefrom and of the whole of such record.

Charles H. Roy Register of Deeds  
Geo. A. Mark - Surveyor.

I hereby certify that the annexed plat and dedication have been approved by the common council of the city of Hillsdale.

July 18<sup>th</sup> 1904.


H. K. Wilson  
City Clerk.

Seal

RECEIVED AND FILED  
IN AUDITOR GENERAL'S OFFICE  
JAN 11 1905  
John F. Wilkinson  
Deputy Auditor General

OFFICE OF  
REGISTER OF DEEDS  
Hillsdale, Mich.  
This instrument was accompanied by certificate required by Sec. 3957. Compiled laws of Michigan.  
Charles H. Roy  
Register of Deeds

S. 27 COR. SEC 27 T. 6 S. R. 3 W.

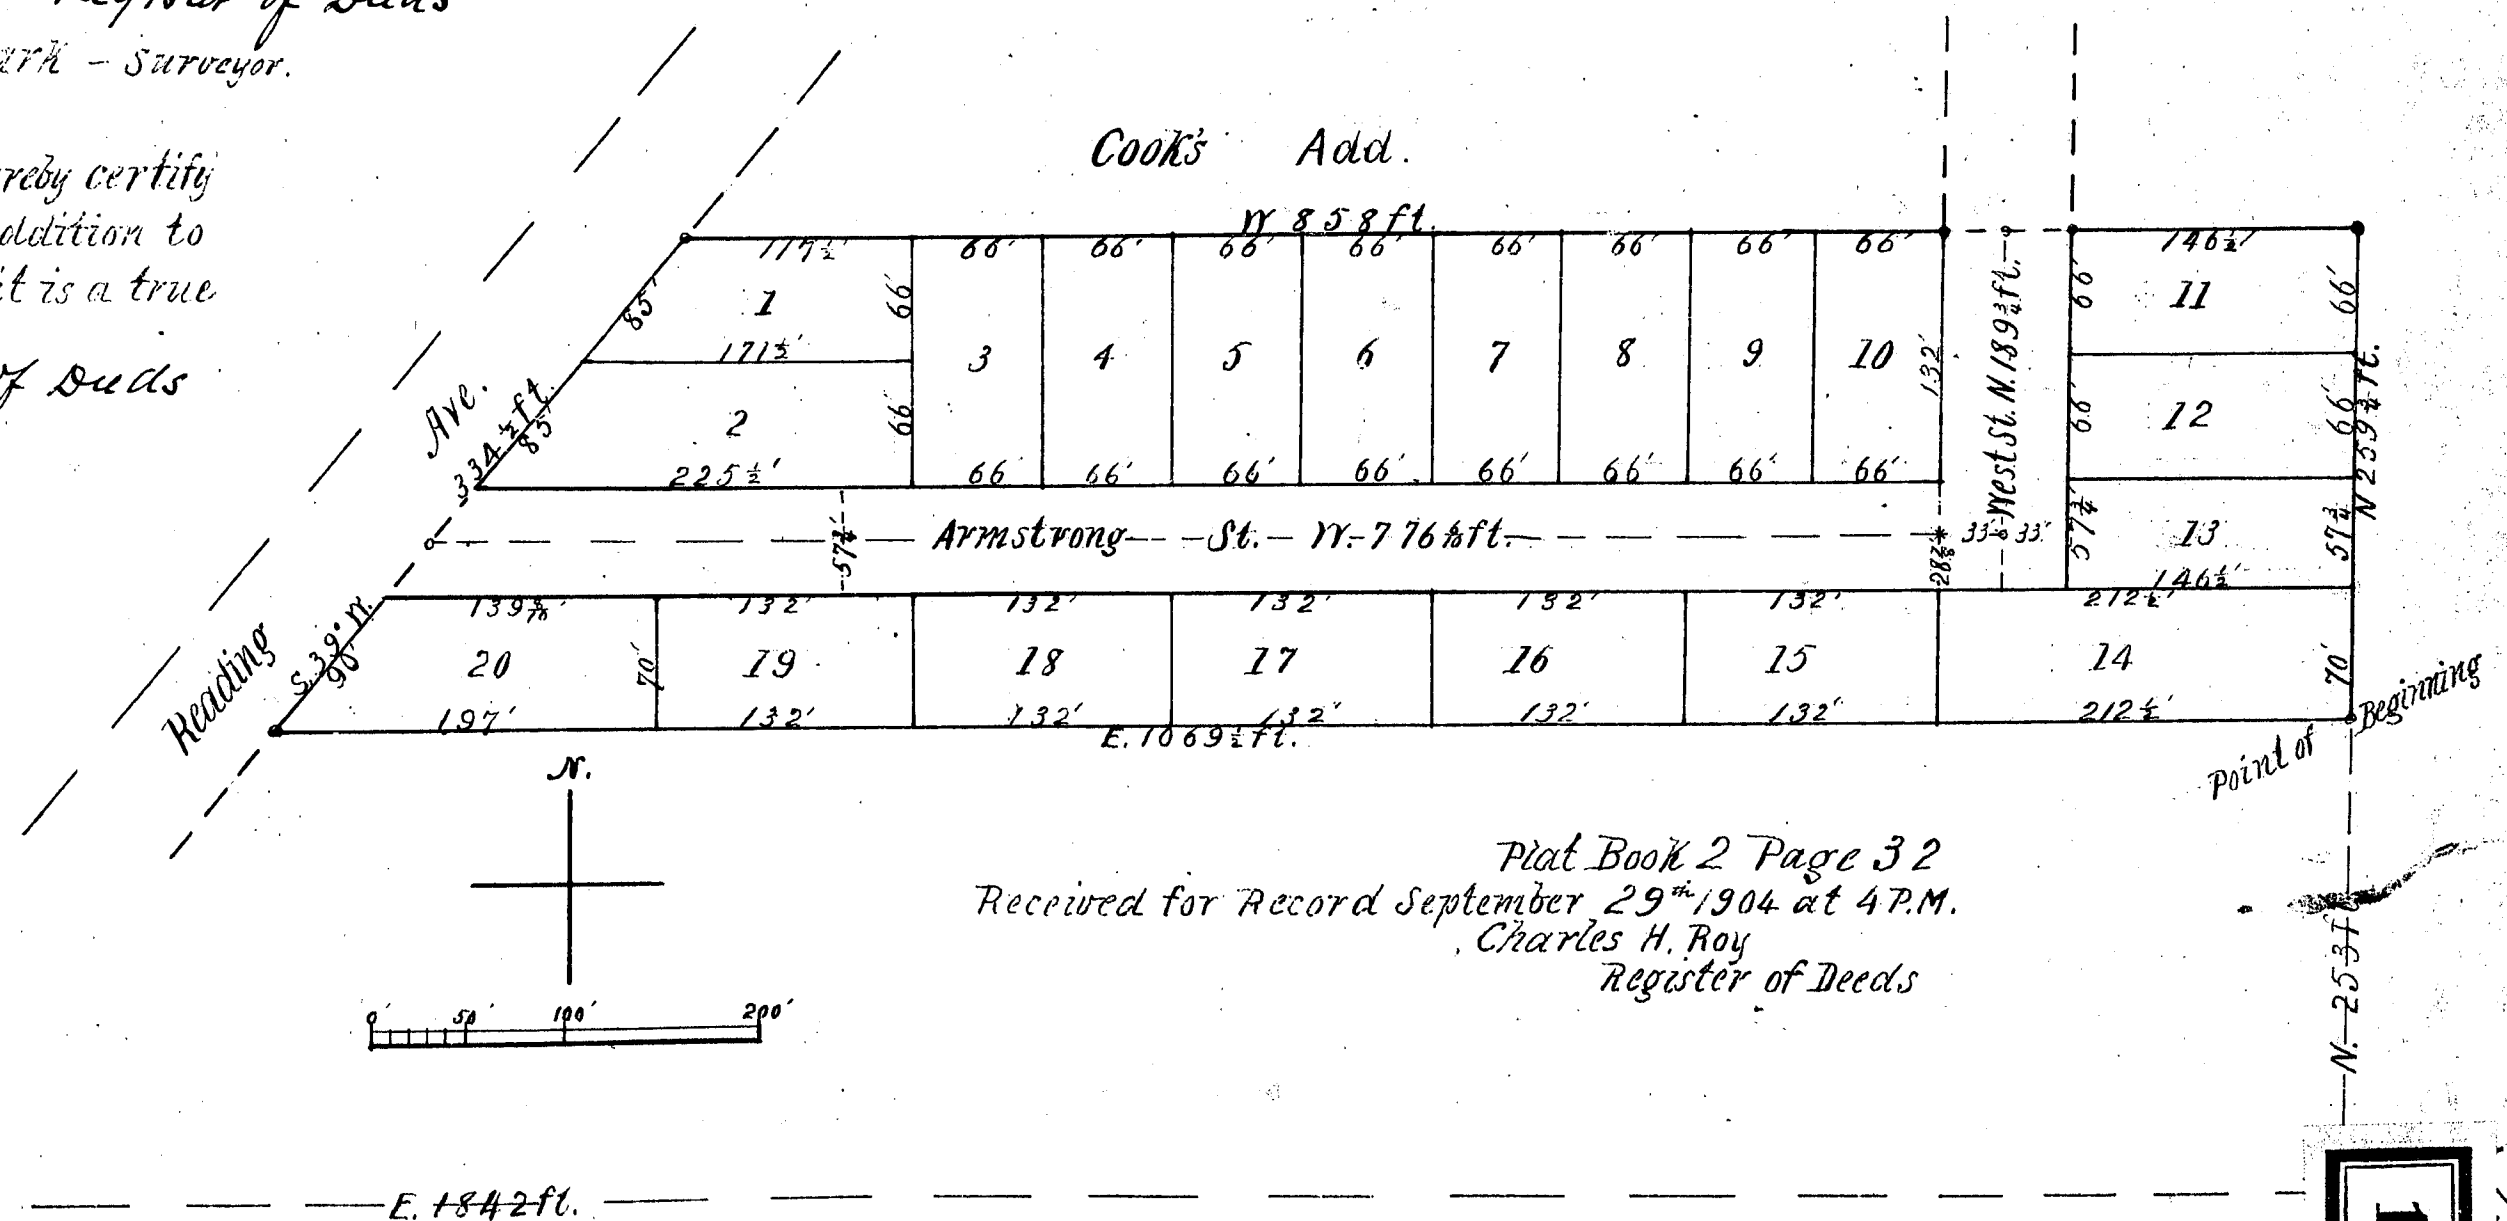

14194

# L. H. TERPENING'S ADDITION

To the City of Hillsdale

Know all men by these presents, That we L. H. Terpening and Anna Terpening his wife, proprietors have caused that part of the S.E. 1/4 of section 27 of T. 6 S. R. 3 W. of Michigan embraced in the annexed plat and described as follows, to wit: Beginning 255 ft. north on a point in the south line of the S.E. 1/4 said section 1/4 2 1/2 ft. east of the quarter corner between sections 27 and 34 thence running North 259 1/2 ft. thence West 555 ft. thence S. 59 1/2 ft. thence East 106 1/2 ft. to the place of beginning to be surveyed, laid out and platted by Geo. A. Mark to be known as L. H. Terpening's Addition to the City of Hillsdale and that the streets as shown on the annexed plat are hereby dedicated to the use of the public.

Witnesses.

Charles H. Roy  
Nellie S. Roy

State of Michigan, ss.  
County of Hillsdale

Dated this 17th day of July A.D. 1904.

L. H. Terpening (S.S.)  
Anna Terpening (S.S.)

I hereby certify the annexed plat is a correct and true copy from studies have been planted at the points indicated by a small circle as thereon shown at all angles in the boundaries of the land parted and at intersections of streets and of streets and alleys, said stones being permanent monuments.

Geo. A. Mark - Surveyor.

State of Michigan, ss.  
County of Hillsdale

On this 10th day of July A.D. 1904 before me a notary public in and for said county a certificate was made by L. H. Terpening and Anna Terpening, his wife, to me a notary public in and for said county, who executed the above of which I am not a party and I acknowledged the same to be their free act and deed.

State of Michigan, ss.  
County of Hillsdale

Charles H. Roy  
Notary Public  
My Commission Expires July 3rd 1905

Examined and Approved  
August 20, 1904  
John F. Hutchinson  
Deputy Auditor General.

We Charles H. Roy, Register of Deeds and Geo. A. Mark, Surveyor hereby certify that we have each carefully compared this copy with the original plat of L. H. Terpening's Addition to the City of Hillsdale and that it is a correct copy thereof and of the whole of such original map or plan.

Charles H. Roy Register of Deeds  
Geo. A. Mark - Surveyor.

State of Michigan, ss.  
County of Hillsdale

We Charles H. Roy, Register of Deeds and Geo. A. Mark, Surveyor hereby certify that we have each carefully compared the annexed copy with the plat of L. H. Terpening's Addition to the City of Hillsdale now of record in the office of said Register of Deeds and that it is a true transcript therefrom and of the whole of such record.

Charles H. Roy Register of Deeds  
Geo. A. Mark - Surveyor.

I hereby certify that the annexed plat and declaration have been approved by the common council of the city of Hillsdale.

July 18th 1904.


H. K. Wilson  
City Clerk.

(Seal)

RECEIVED AND FILED  
IN AUDITOR GENERAL'S OFFICE  
JAN 11 1905  
John F. Hutchinson  
Deputy Auditor General

CLERK OF  
REGISTER OF DEEDS  
Hillsdale, Mich.  
To instrument was accompanied by certificate required by Sec. 3957. Compiled laws of 1897.  
Charles H. Roy  
Register of Deeds.

S. G. COR. SEC. 27 T. 6 S. R. 3 W.

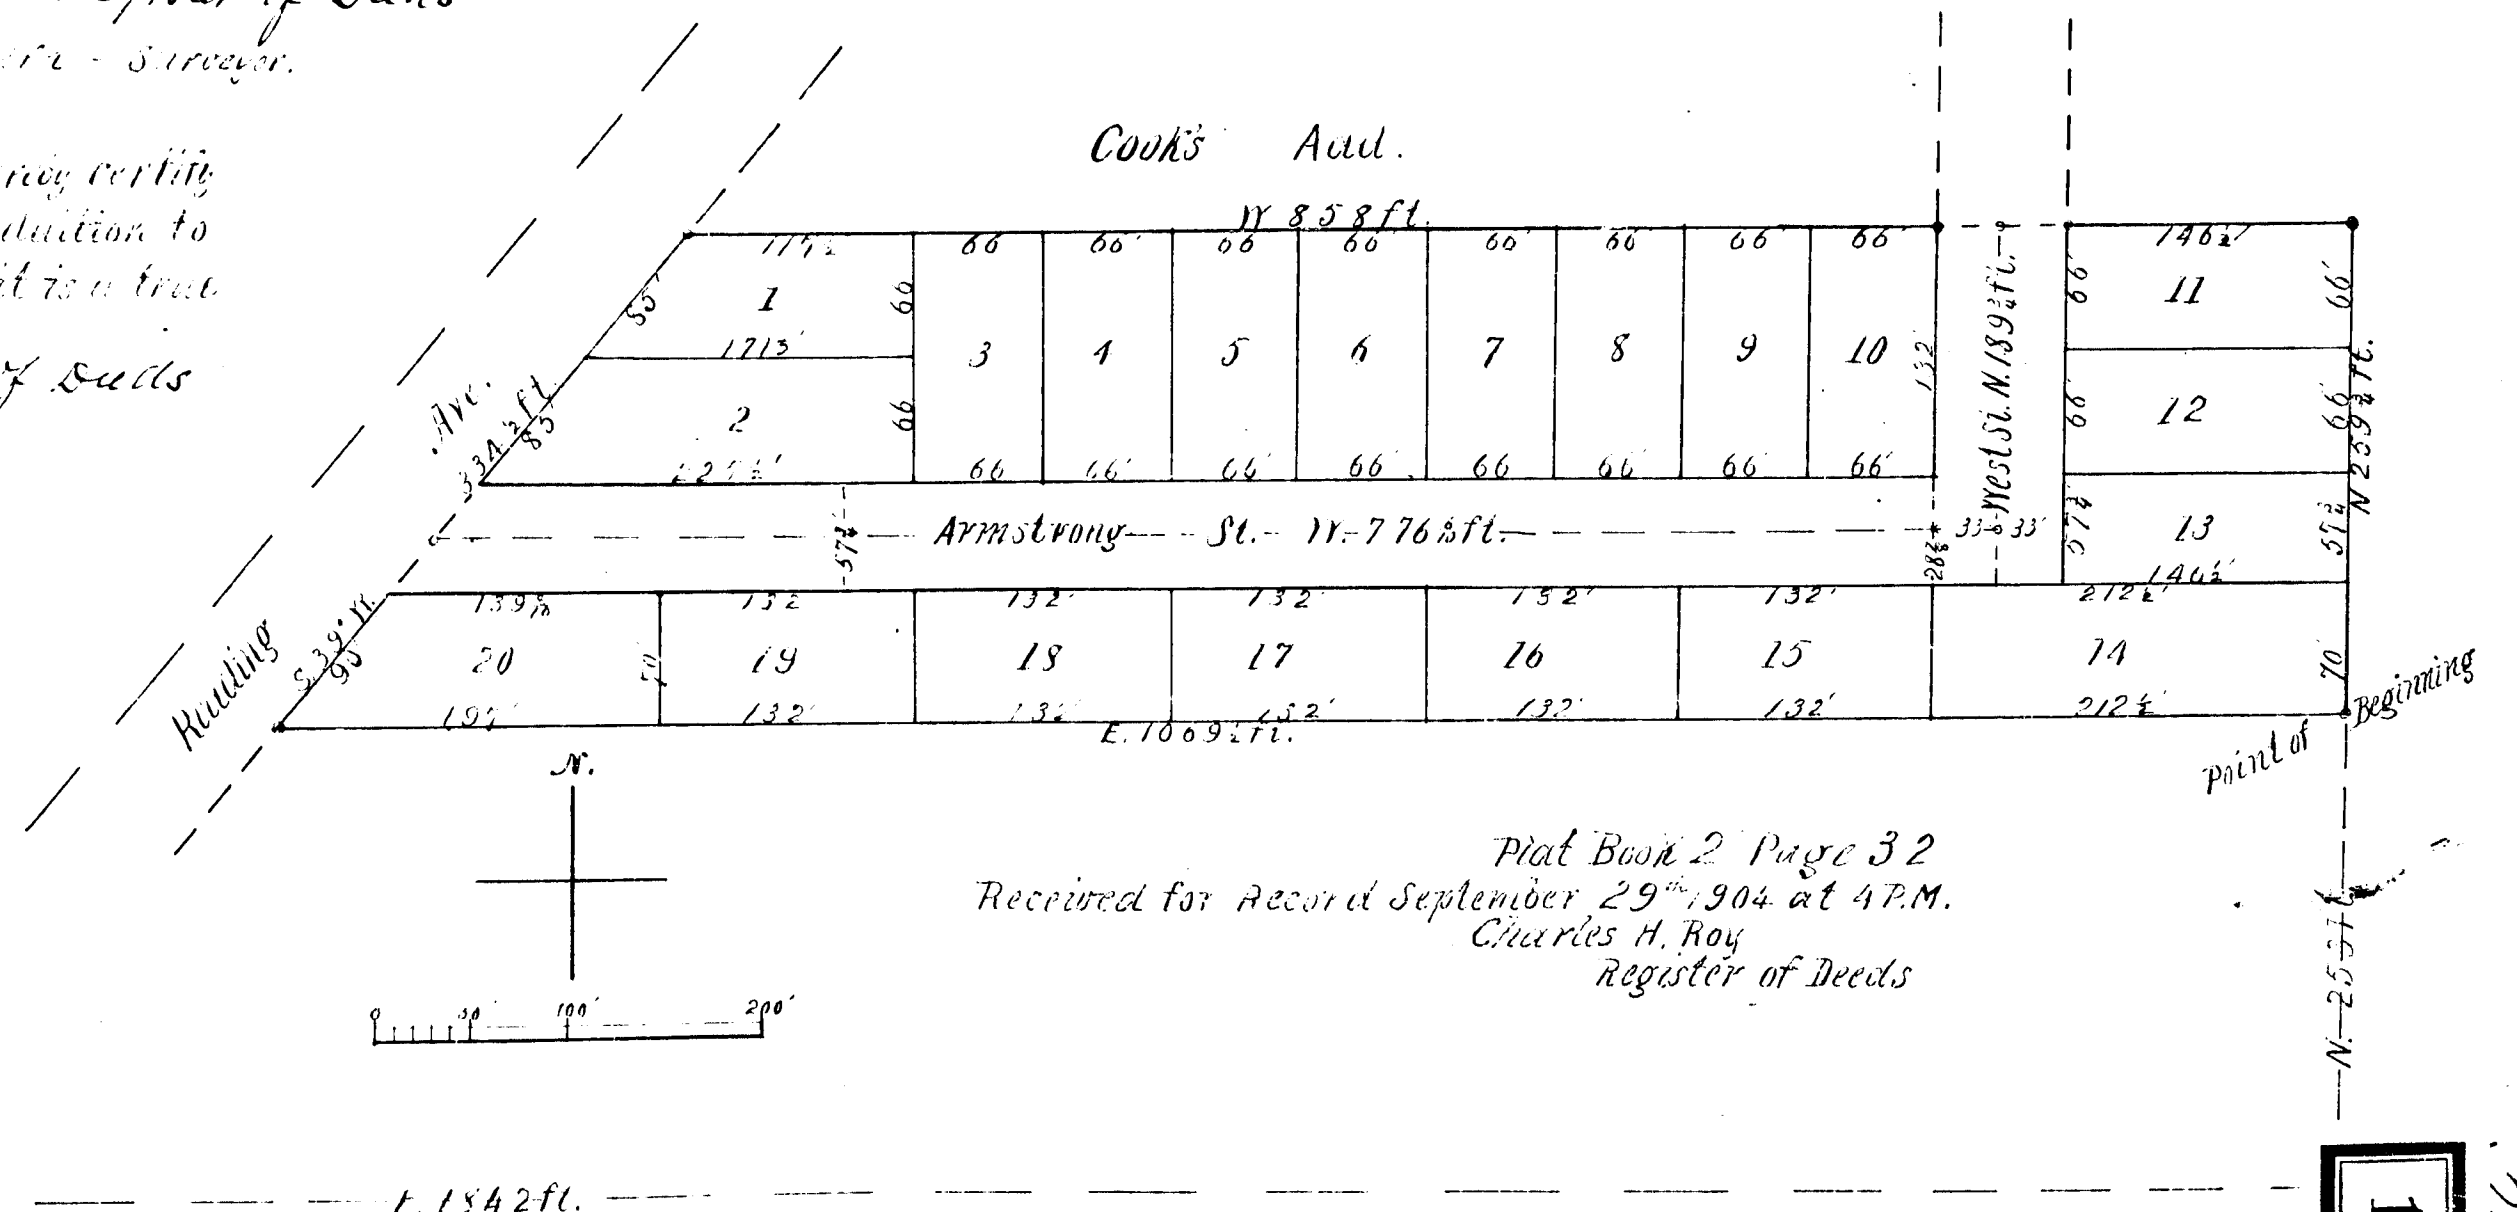

Plat Book 2 Page 32  
Received for Record September 29th 1904 at 4 P.M.  
Charles H. Roy  
Register of Deeds

14194