

PETERS' ADDITION

to the City of
HILLSDALE

State of Michigan } ss.
County of Hillsdale }

I hereby certify the annexed plat to be a correct one and that permanent monuments consisting of Iron Stakes have been planted at points marked thus (x) as thereon shown at all angles in the boundaries of the land platted and at all intersections of streets.

Geo. A. Mark - Surveyor.

I here by certify that the annexed plat and dedication have been approved by the Common Council of the City of Hillsdale
Sept. 12th 1904

N. K. Wilson City Clerk. (Seal)

Know all men by these presents, That we Thomas W. Peters, a single man, H. N. Prouty and Ophelia Prouty, his wife, William Nufer and Alma Nufer, his wife as proprietors have caused that part of the S.E. 1/4 of sec. 27 of T6S.R.3W. of Michigan embraced in the annexed plat and described as follows, to wit: Beginning at the south quarter corner of said sec. 27 and running thence east 528 ft thence N. 39° E. in the center of Reading Ave. 576 1/2 ft. thence N. 51° W. 231 ft. thence S. 39° W. 525 1/2 ft. thence N. 51° W. 59 1/2 ft., thence North 5 1/2 ft., thence west 330 ft., thence South 231 ft. to place of beginning to be surveyed laid out and platted by Geo. A. Mark to be known as Peters' Addition to the city of Hillsdale and that the streets as shown on the annexed plat of said land are hereby dedicated to the use of the public. Dated this 22nd day of August A.D. 1904.

Witnesses.
Charles H. Roy
Geo. A. Mark

Thomas W. Peters. (Seal)
H. N. Prouty (Seal)
Ophelia Prouty (Seal)
William Nufer (Seal)
Alma Nufer (Seal)

State of Michigan } ss.
County of Hillsdale }

On this 22nd day of August A.D. 1904 before me a Notary Public in and for said county personally came the above named Thomas W. Peters, H. N. Prouty, Ophelia Prouty, William Nufer and Alma Nufer known to me to be the persons who executed the above dedication and acknowledged the same to be their free act and deed.

COMMISSION EXPIRES
JANUARY 22, 1905

Charles H. Roy
Notary Public

State of Michigan } ss.
County of Hillsdale }

We Charles H. Roy, Register of Deeds and Geo. A. Mark, Surveyor, hereby certify that we have each carefully compared this copy with the original plat of Peters' Addition to the City of Hillsdale and that it is an exact copy thereof and of the whole of such original map or plat.


Charles H. Roy Register of Deeds
Geo. A. Mark - Surveyor.

State of Michigan } ss.
County of Hillsdale }

We Charles H. Roy, Register of Deeds and Geo. A. Mark, Surveyor, hereby certify that we have each carefully compared this copy with the plat of Peters' Addition to the City of Hillsdale now of record in the office of said Register of Deeds and that it is a true transcript therefrom and of the whole of such record.

Charles H. Roy Register of Deeds
Geo. A. Mark, Surveyor.

Examined and approved Sept. 24, 1904
John F. Wilkinson,
Deputy Auditor General.

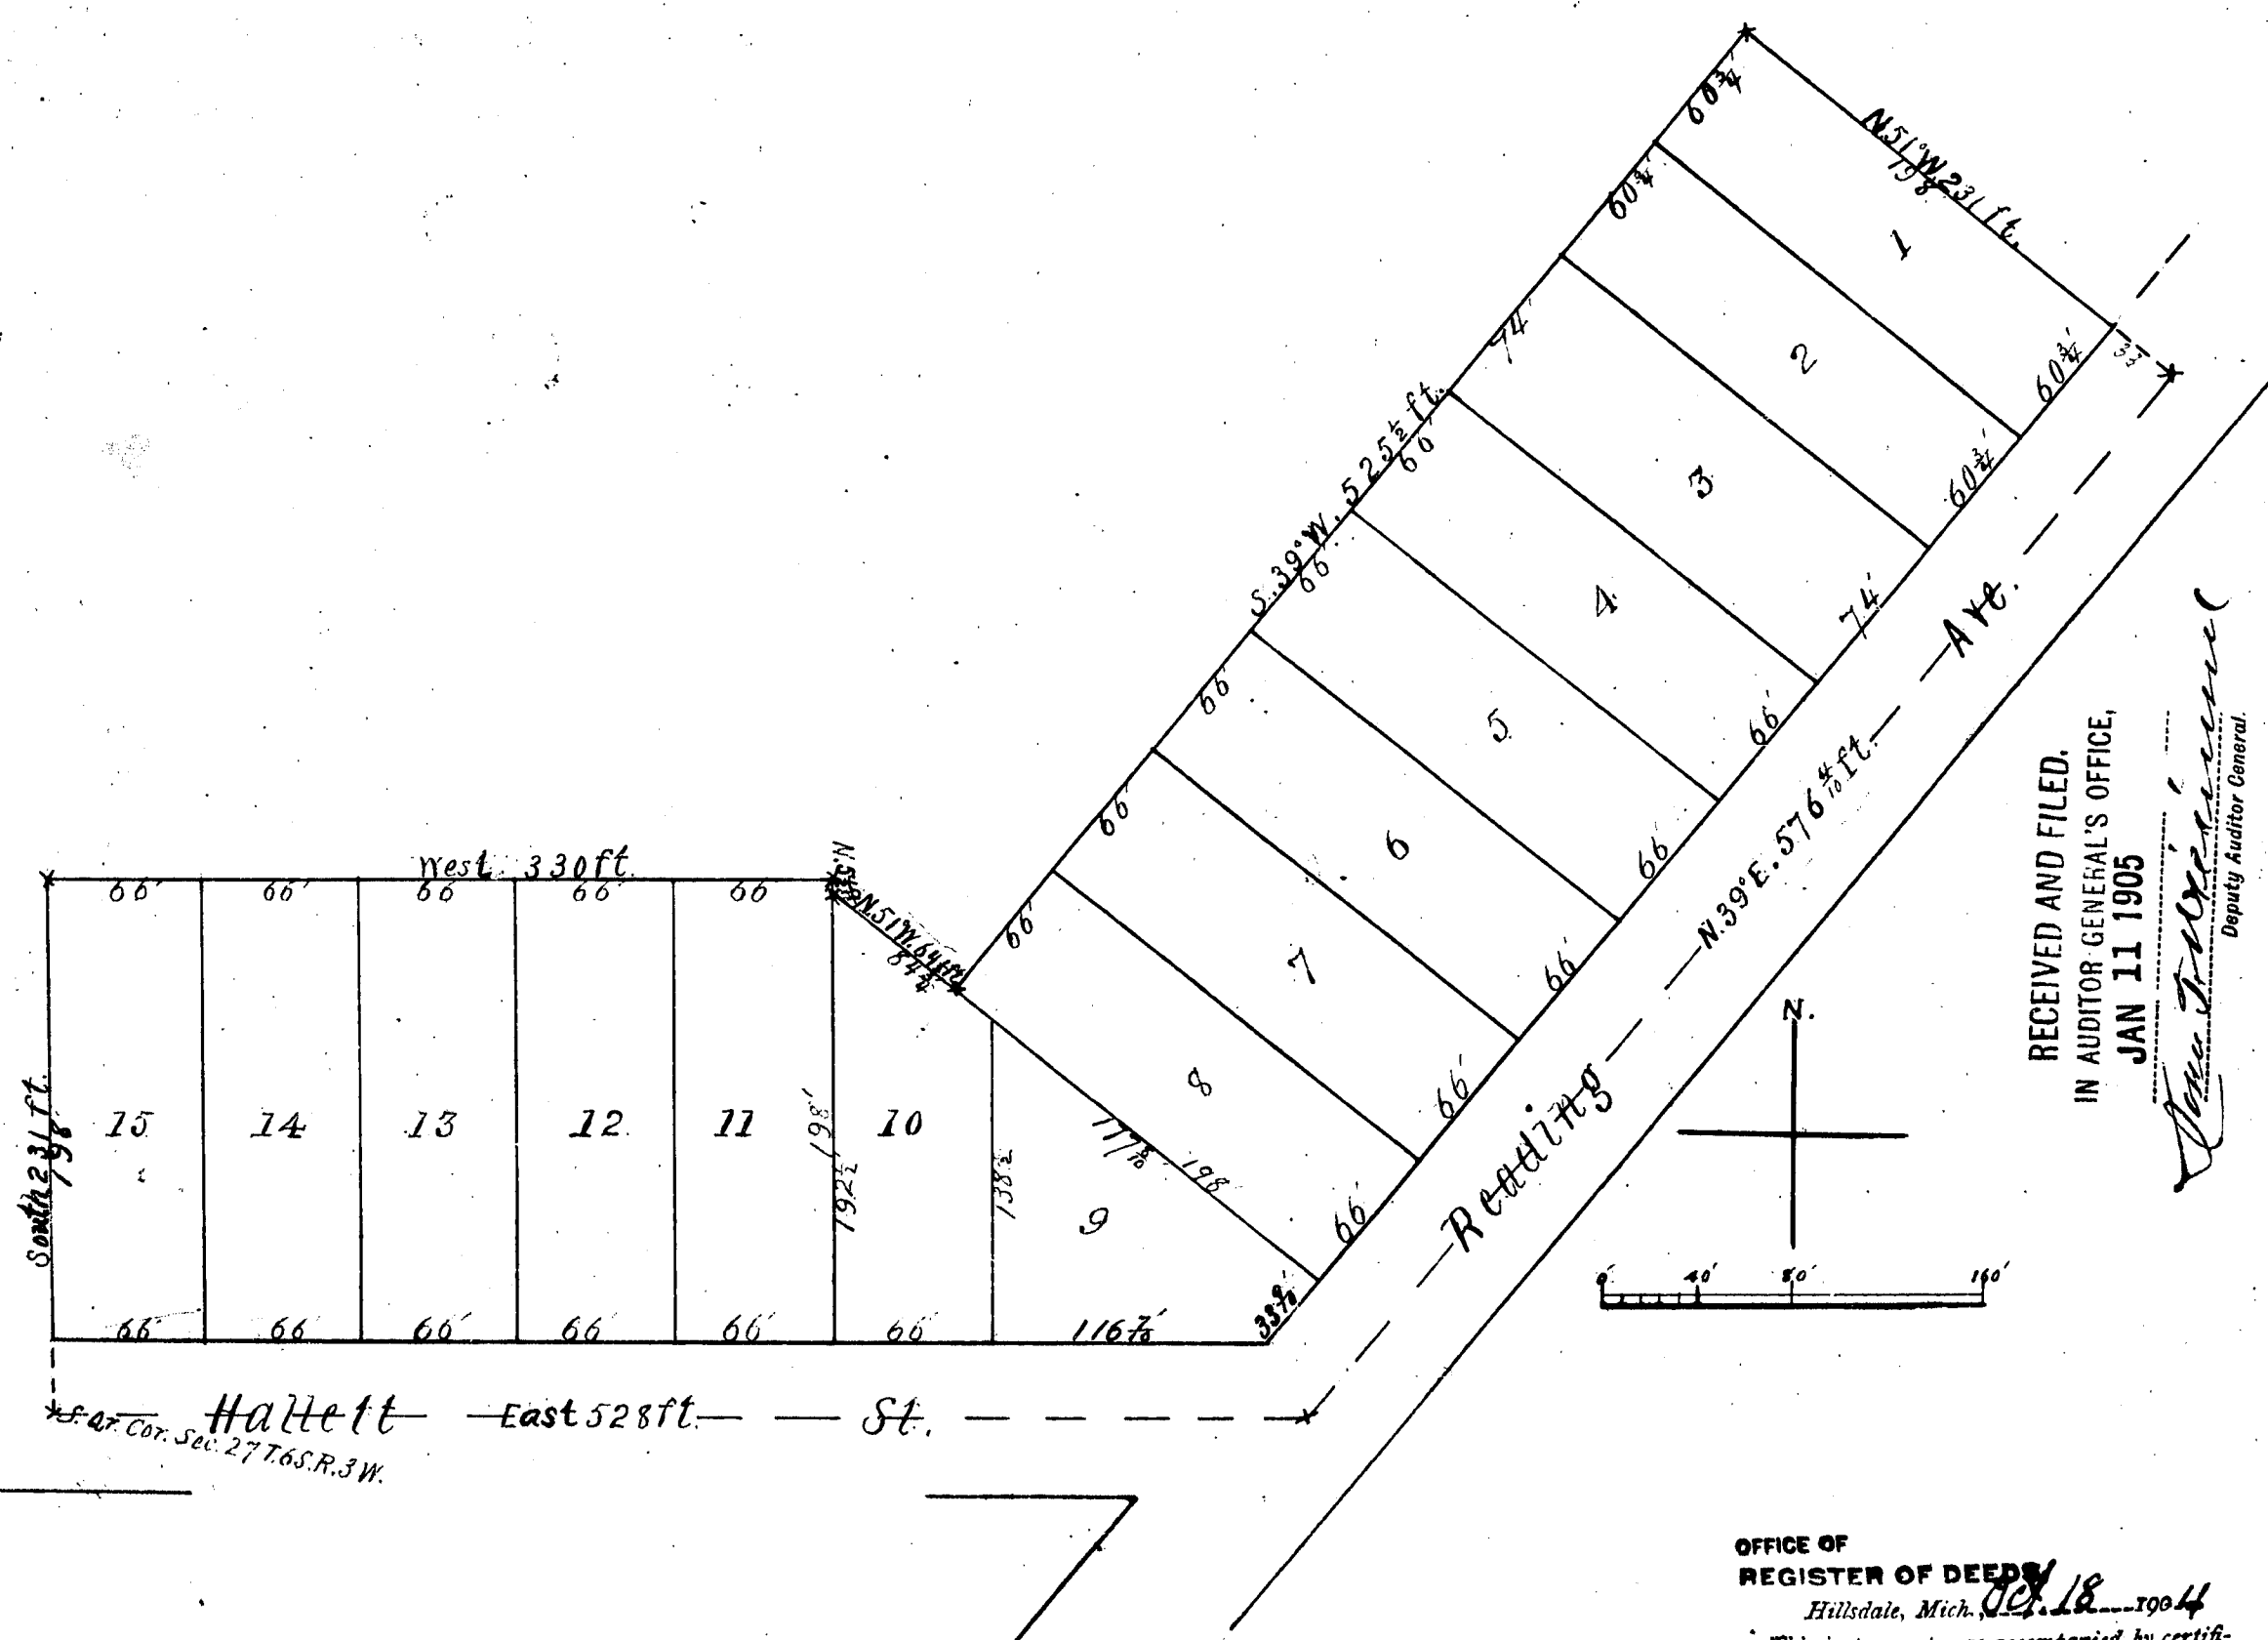

RECEIVED AND FILED
IN AUDITOR GENERAL'S OFFICE
JAN 11 1905

OFFICE OF
REGISTER OF DEEDS
Hillsdale, Mich. Dec. 18, 1904
This instrument was accompanied by certificate required by Sec. 3957. Compiled laws of 1897.
Charles H. Roy
Register of Deeds.

Record for Record Book 18th 1904
at 12-M Charles H. Roy
Register of Deeds

14195

5566

PETERS' ADDITION

to the City of
HILLSDALE

State of Michigan
County of Hillsdale

I hereby certify the annexed plat to be a correct one and that permanent monuments consisting of Iron stakes have been planted at points marked thus x as thereon shown at all angles in the boundaries of the land platted and at all intersections of streets.

Geo. A. Mark - Surveyor.

I here by certify that the annexed plat and dedication have been approved by the Common Council of the City of Hillsdale
Sept. 12th 1904

H. K. Wilson City Clerk. (Seal)

Know all men by these presents, That we Thomas W. Peters, a single man, T. M. Prouty and Ophelia Prouty his wife, William Nufer and Alma Nufer, his wife as proprietors have caused that part of the S.E. 1/4 of sec. 27 of T. 5. N. 31. W. of Michigan embraced in the annexed plat and described as follows, to wit: Beginning at the south quarter corner of said sec. 27 and running thence east 528 ft thence N. 39° E. in the center of Reading Ave. 576 ft thence N. 51° W. 231 ft thence S. 33° W. 525 ft thence N. 51° W. 59 ft, thence North 51 ft, thence west 330 ft, thence South 251 ft. to place of beginning to be surveyed laid out and platted by Geo. A. Mark to be known as Peters' Addition to the city of Hillsdale and that the streets as shown on the annexed plat of said land are hereby dedicated to the use of the public. Dated this 22nd day of August A.D. 1904.

Witnesses.
Charles H. Roy
Geo. A. Mark

Thomas W. Peters. (Seal)
T. M. Prouty (Seal)
Ophelia Prouty (Seal)
William Nufer (Seal)
Alma Nufer (Seal)

State of Michigan
County of Hillsdale

On this 22nd day of August A.D. 1904 before me a Notary Public in and for said county personally came the above named Thomas W. Peters, T. M. Prouty, Ophelia Prouty, William Nufer and Alma Nufer known to me to be the persons who executed the above dedication and acknowledged the same to be their free act and deed.

JANUARY 11 1905

Charles H. Roy
Notary Public

State of Michigan
County of Hillsdale

We Charles H. Roy, Register of Deeds and Geo. A. Mark, Surveyor hereby certify that we have each carefully compared this copy with the original plat of Peters' Addition to the City of Hillsdale and that it is an exact copy thereof and of the whole of such original map or plat.


Charles H. Roy Register of Deeds
Geo. A. Mark - Surveyor.

State of Michigan
County of Hillsdale

We Charles H. Roy, Register of Deeds and Geo. A. Mark, Surveyor, hereby certify that we have each carefully compared this copy with the plat of Peters' Addition to the City of Hillsdale now of record in the office of said Register of Deeds and that it is a true transcript therefrom and of the whole of such record.

Charles H. Roy Register of Deeds
Geo. A. Mark, Surveyor.

Examined and approved Sept. 24, 1904
John F. Wilkinson,
Deputy Auditor General.

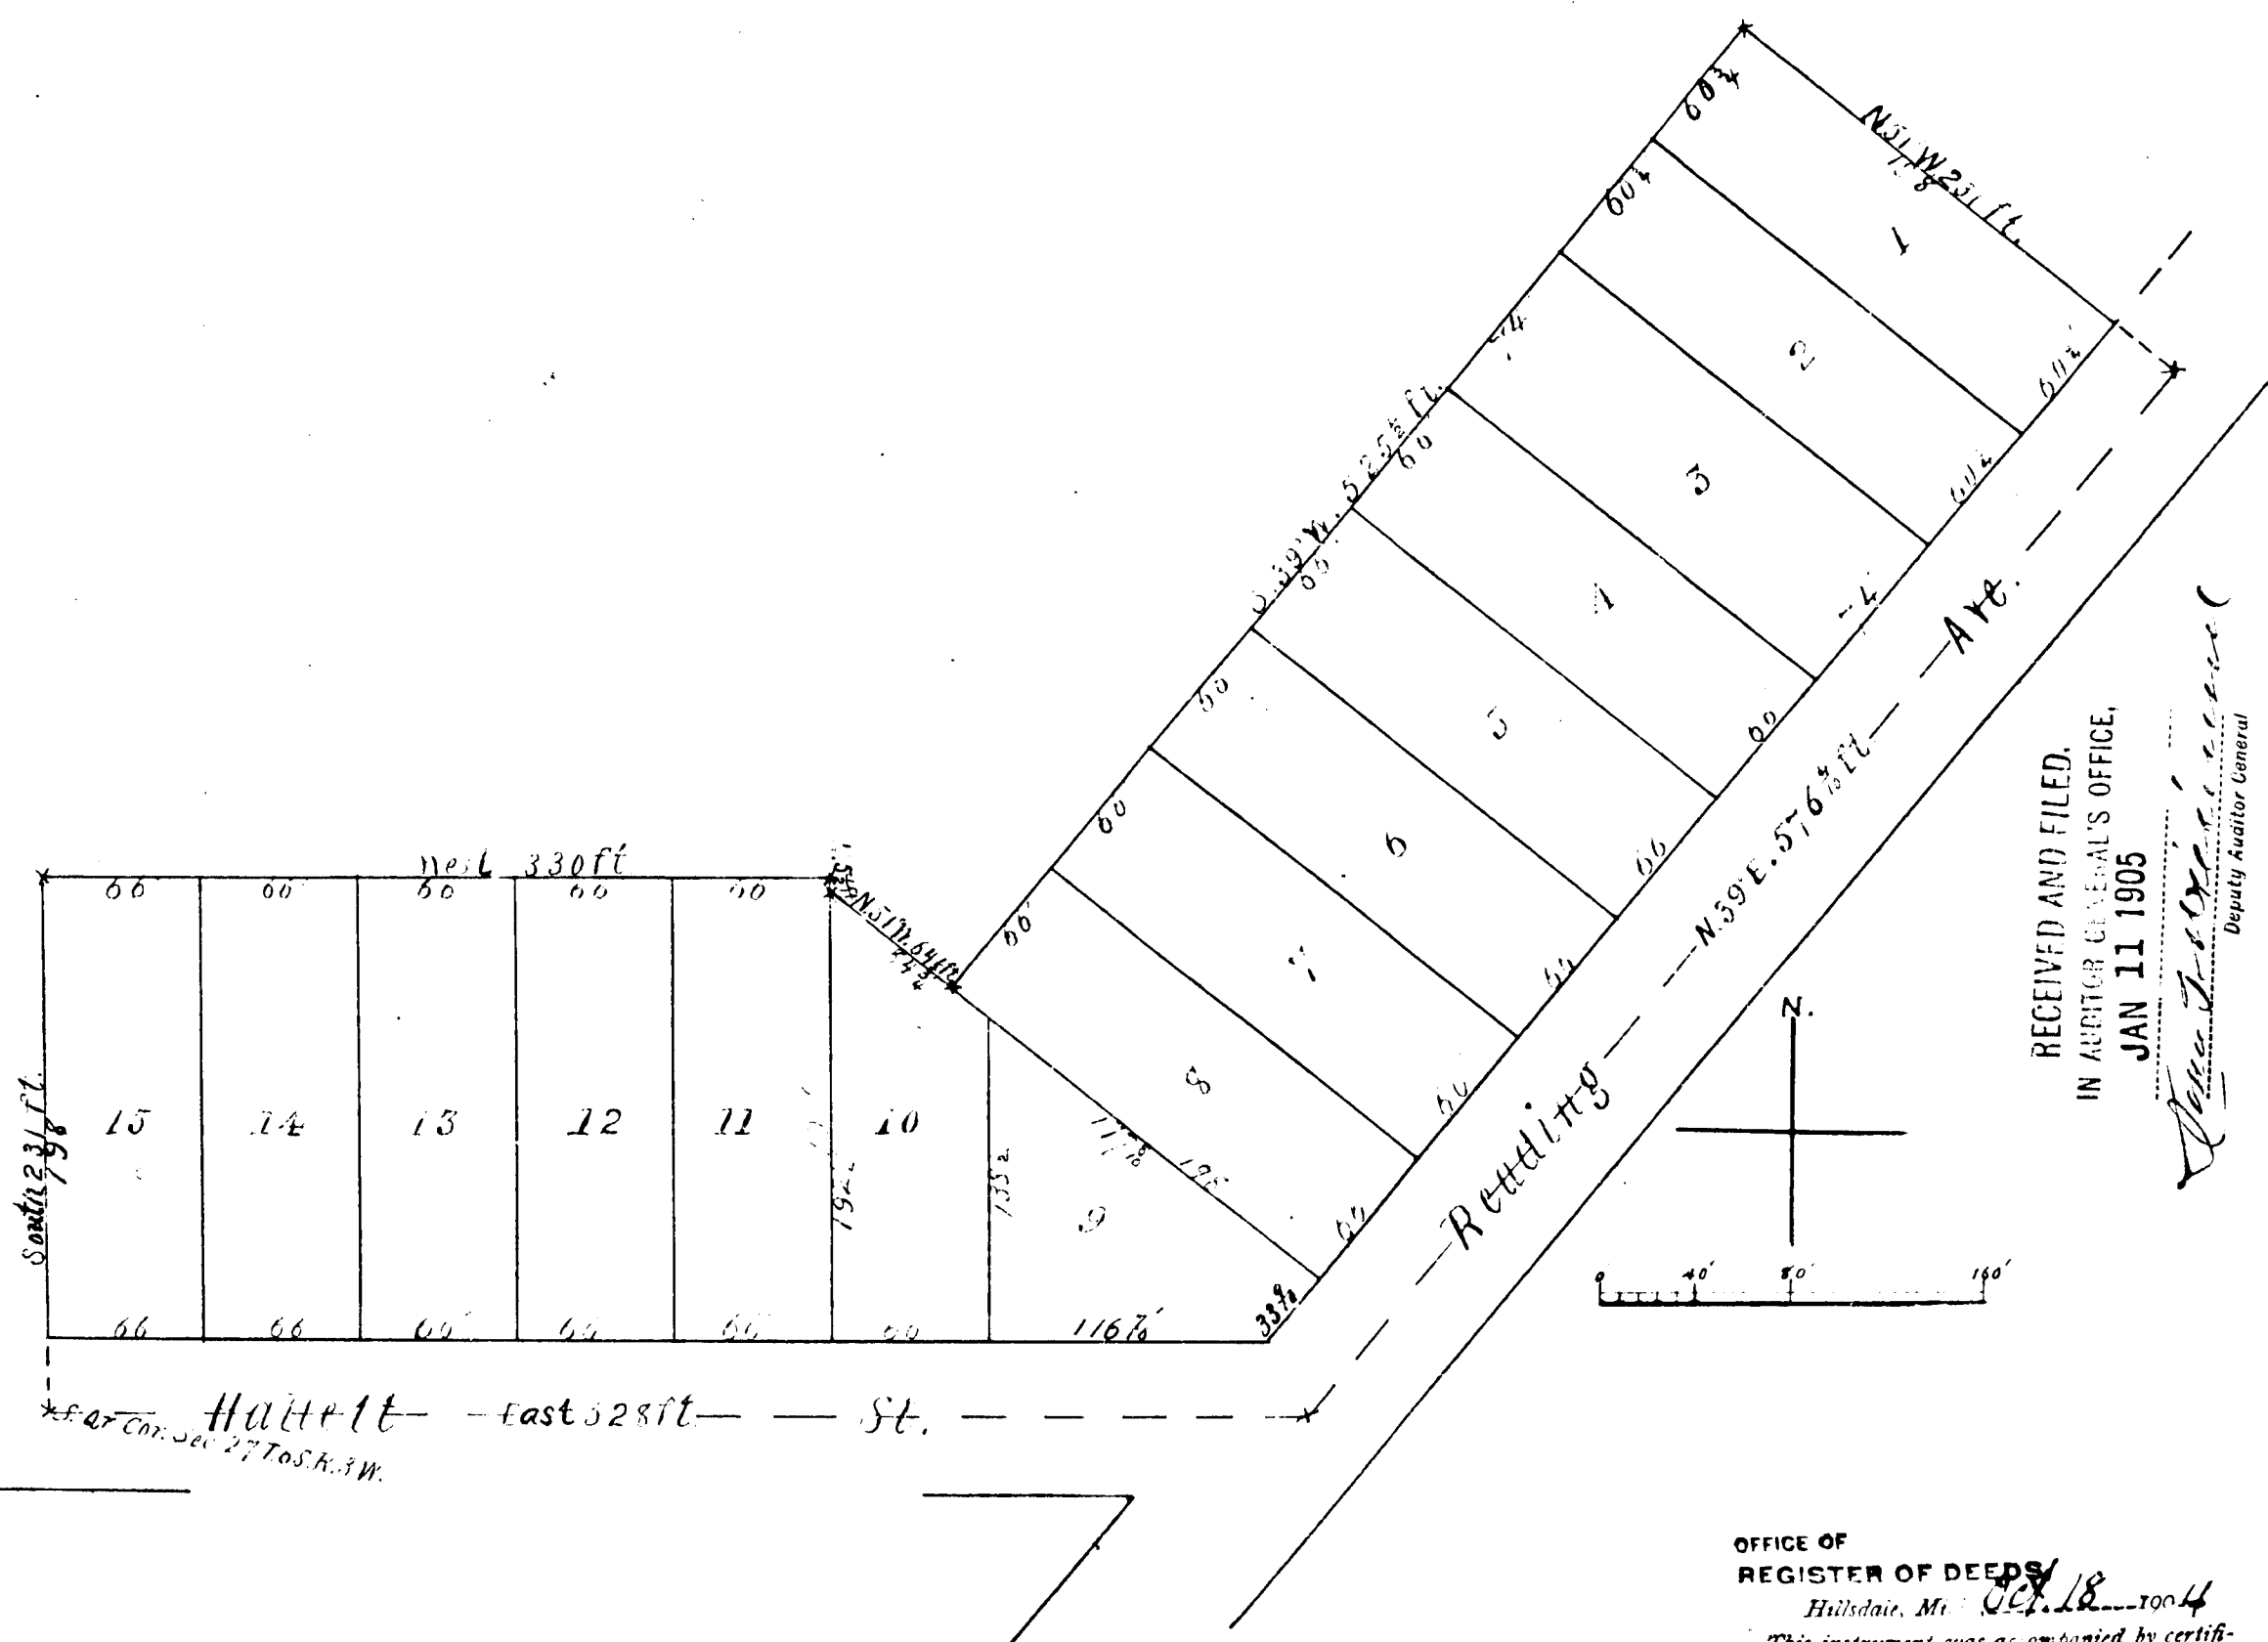

RECEIVED AND FILED
IN AUDITOR GENERAL'S OFFICE
JAN 11 1905

OFFICE OF
REGISTER OF DEEDS

Hillsdale, Mich. Oct. 18 1904
This instrument was accompanied by certificate required by Sec. 3957. Compiled from 1807

Charles H. Roy
Register of Deeds

Record for Record Oct 18 1904
at 12- M Charles H. Roy
Register of Deeds

14195

5566