


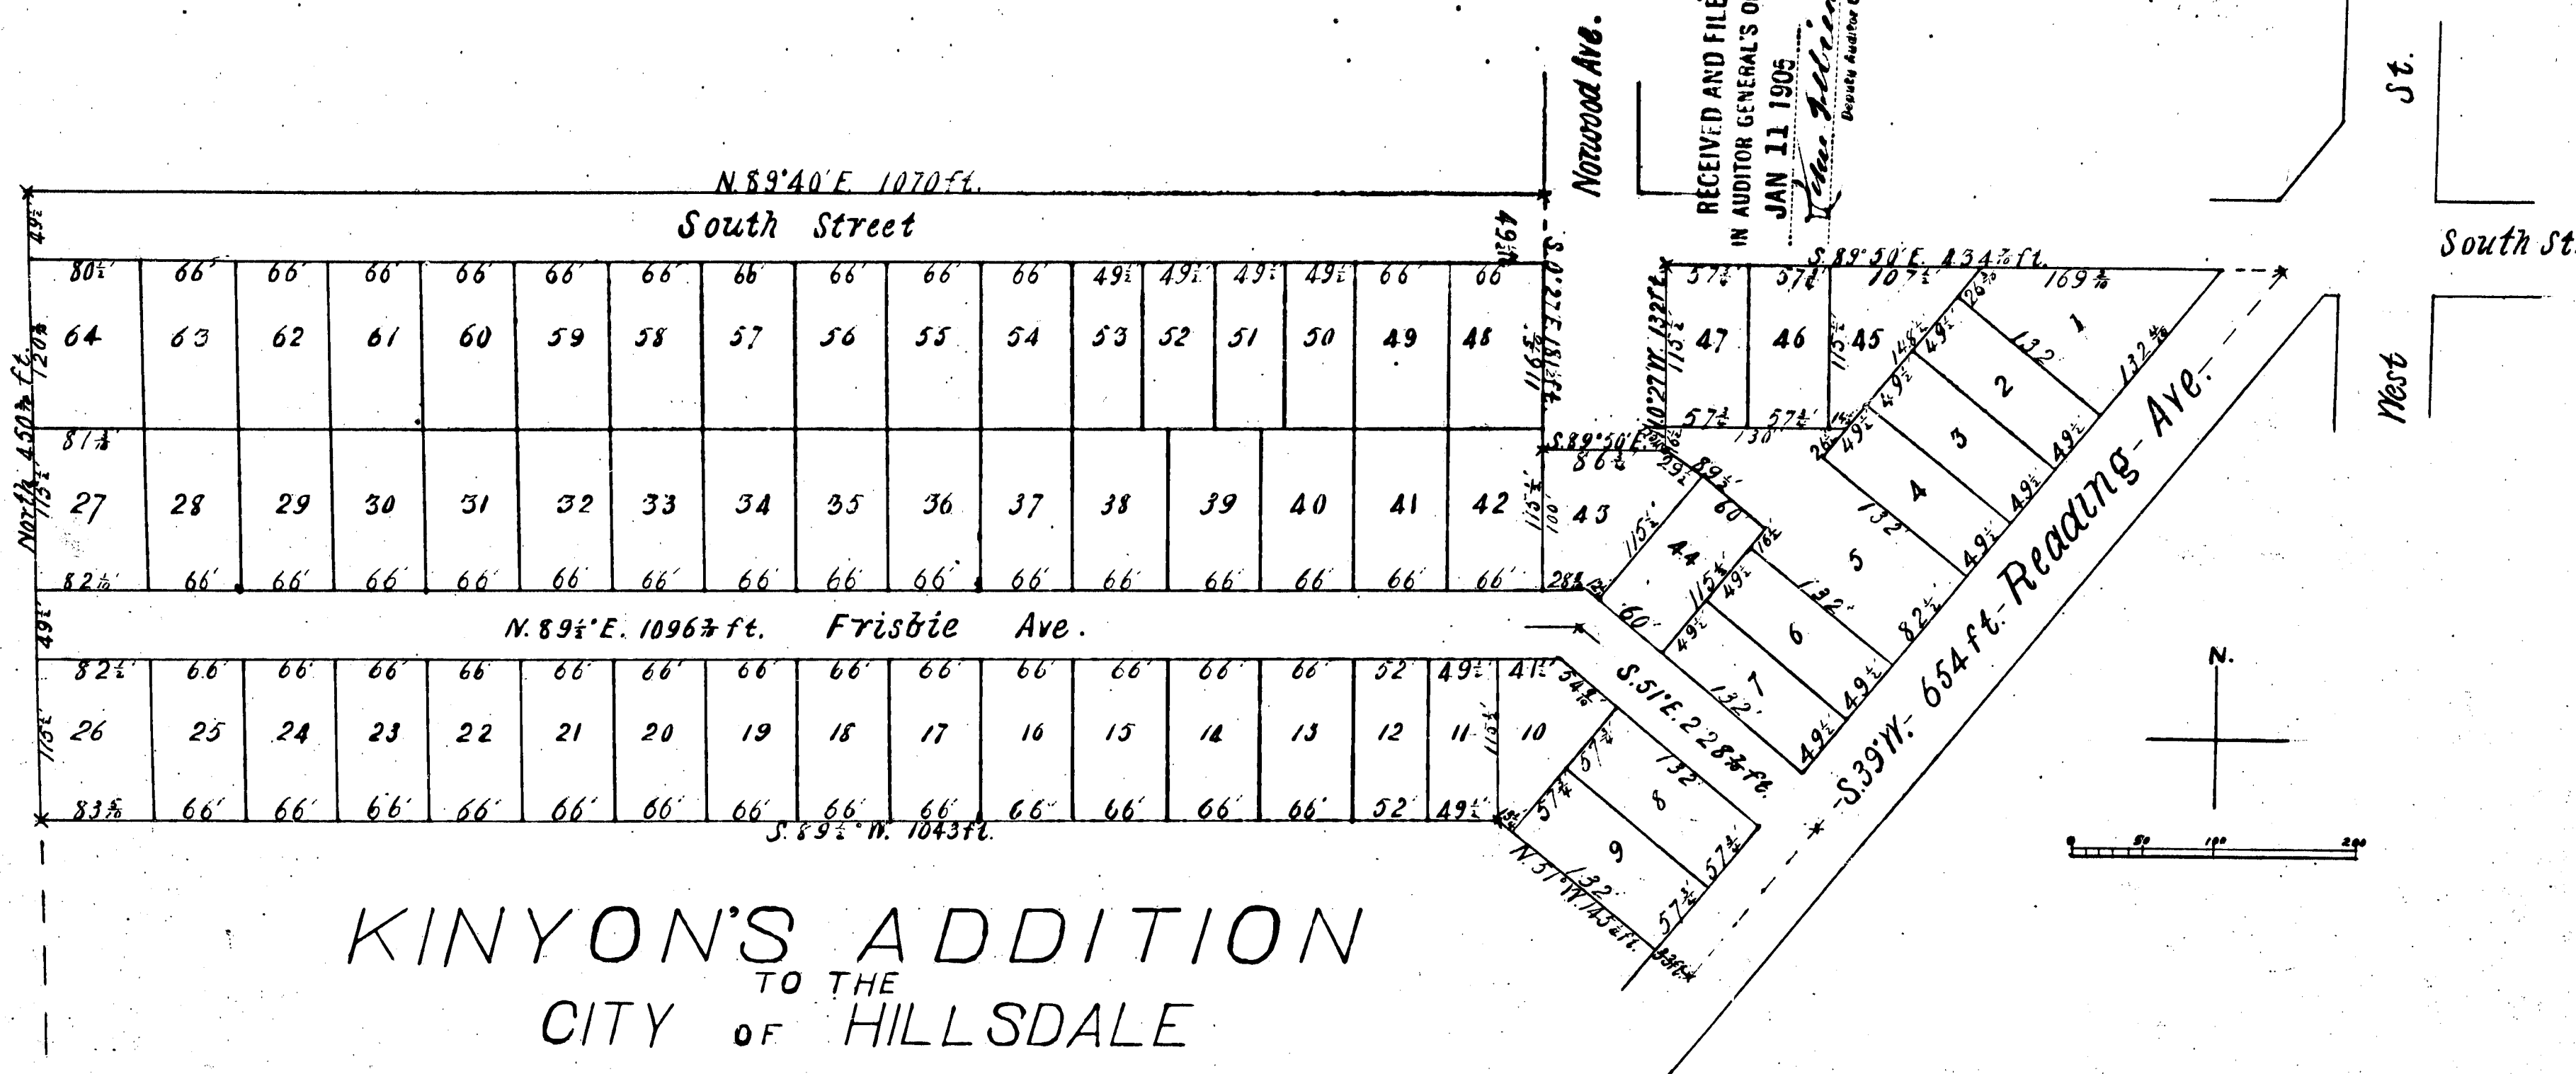

KINYON'S ADDITION TO THE CITY OF HILLSDALE

Know all by these presents, That we Daniel B. Kinyon and Ella A. Kinyon as proprietors have caused that part of the SE $\frac{1}{4}$ of Section 27 of T.6 S. R. 3 W. of Michigan embraced in the annexed plat and described as follows to wit: Beginning on the quarter line 909 $\frac{1}{2}$ feet north of the south ar. cor. of said sec. 27 and running thence north on said quarter line 450 $\frac{1}{2}$ feet, thence N. 89° 40' E. 1070 ft., thence S. 0° 27' E. 181 $\frac{1}{2}$ ft., thence S. 89° 50' E. 86 $\frac{1}{2}$ ft. to a well, thence N. 0° 27' W. 132 ft., thence S. 89° 50' E. 434 $\frac{1}{2}$ ft., thence S. 39° W. 654 ft., thence N. 51° W. 178 $\frac{1}{2}$ ft., thence S. 89 $\frac{1}{2}$ ° W. 1043 ft. to the place of beginning to be surveyed, laid out and platted by Geo. A. Mark to be known as Kinyon's Addition to the City of Hillsdale and that the Streets as shown on the annexed plat of said land are hereby dedicated to the use of the public.

Dated this 10th day of September A.D. 1904.

Witnesses
Charles H. Roy
Nellie L. Roy

Daniel B. Kinyon (L.S.)
Ella A. Kinyon (L.S.)

State of Michigan } ss.
County of Hillsdale }

On this 24th day of September A.D. 1904 before me a Notary Public in and for said county came the above named Daniel B. Kinyon and Ella A. Kinyon to me known to be the persons who executed the above dedication and acknowledged the same to be their free act and deed.

Commission expires January 3rd, 1905

Charles H. Roy
Notary Public.

Examined and approved Oct. 1, 1904.

John F. Wilkinson
Deputy Auditor General

State of Michigan } ss.
County of Hillsdale }

I hereby certify the annexed ^{plat} to be a correct one and that permanent monuments consisting of Iron Stakes have been planted at points marked thus (X) as thereon shown at all angles, except at one marked well, in the boundaries of the land platted and at all intersections of streets.

Geo. A. Mark, Surveyor.

State of Michigan } ss.
County of Hillsdale }

We Charles H. Roy, Register of Deeds, and Geo. A. Mark, Surveyor, hereby certify that we have each carefully compared this copy with the original plat of Kinyon's Addition to the City of Hillsdale and that it is an exact copy thereof and of the whole of such original map or plat.

Charles H. Roy, Register of Deeds.
Geo. A. Mark, Surveyor.

State of Michigan } ss.
County of Hillsdale }

We Charles H. Roy, Register of Deeds, and Geo. A. Mark, Surveyor, hereby certify that we have each carefully compared the annexed copy with the plat of "Kinyon's Addition to the City of Hillsdale" now of record in the office of said Register of Deeds, and that it is a true transcript therefrom and of the whole of such record.


Charles H. Roy, Register of Deeds.
Geo. A. Mark, Surveyor.

I hereby certify that the annexed plat and dedication have been approved by the Common Council of the City of Hillsdale on September 26th 1904.

Henry K. Wilson,
City Clerk. (Seal)

OFFICE OF
REGISTER OF DEEDS,
Hillsdale, Mich. Dec. 28, 1904
This instrument was accompanied by certificate required by Sec. 3957. Complied laws of 1897.
Charles H. Roy
Register of Deeds.

14196

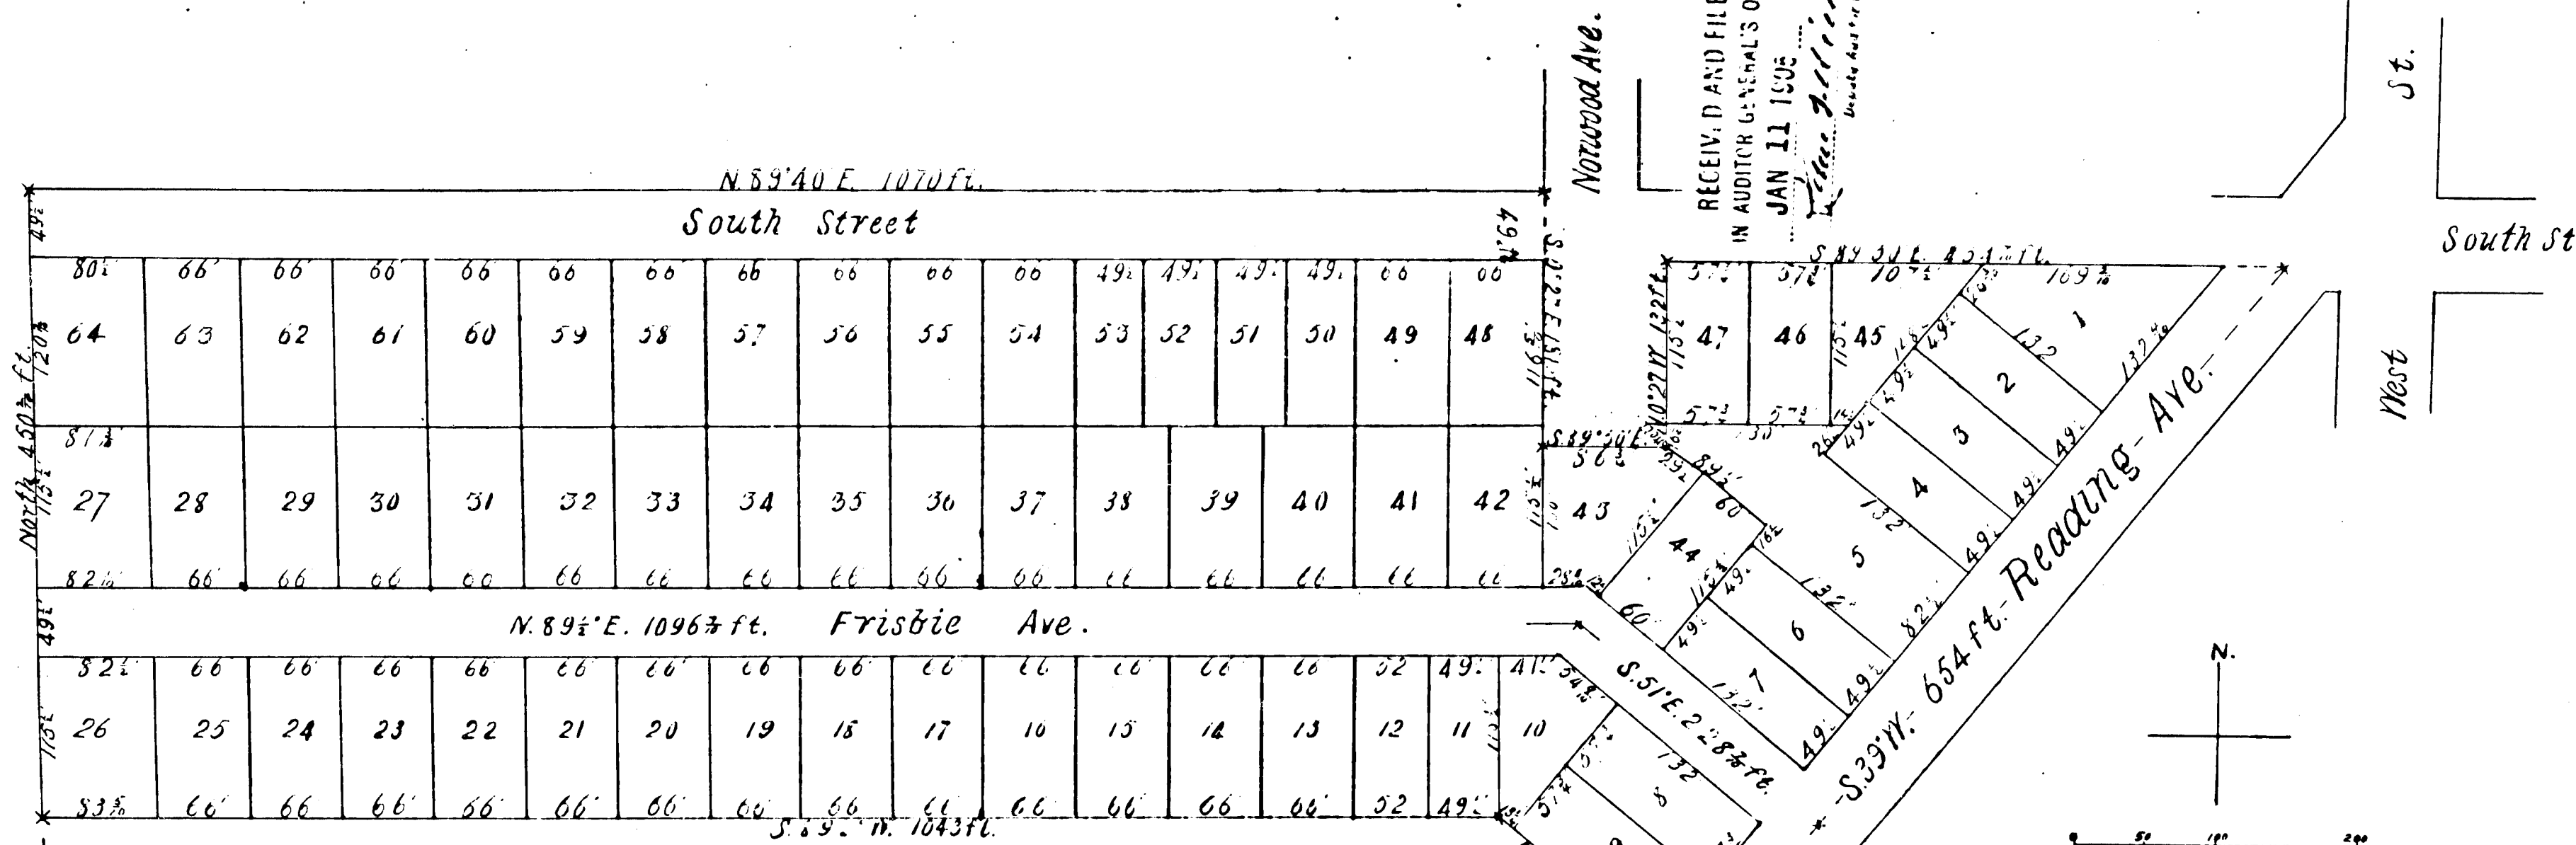

KINYON'S ADDITION TO THE CITY OF HILLSDALE

Know all by these presents, That we Daniel B. Kinyon and Ella A. Kinyon as proprietors have caused that part of the S.E. 1/4 of Section 27 of T.6 S. R. 3 W. of Michigan embraced in the annexed plat and described as follows: to wit: Beginning on the quarter line 909 1/2 feet north of the south cor. of said sec. 27 and running thence north on said quarter line 450 1/2 feet, thence N. 89° 40' E. 1070 ft., thence S. 0° 27' E. 181 1/2 ft., thence S. 89° 50' E. 86 1/2 ft. to a well, thence N. 0° 27' W. 132 ft., thence S. 89° 50' E. 434 1/2 ft., thence S. 39° W. 654 ft., thence N. 51° W. 178 1/2 ft., thence S. 89 1/2° W. 104 1/2 ft. to the place of beginning to be surveyed, laid out and platted by Geo. A. Mark to be known as Kinyon's Addition to the City of Hillsdale and that the Streets as shown on the annexed plat of said land are hereby dedicated to the use of the public.

Dated this 10th day of September A.D. 1904.

Witnesses
Charles H. Roy
Nellie L. Roy

Daniel B. Kinyon (L.S.)
Ella A. Kinyon (L.S.)

State of Michigan } ss.
County of Hillsdale }

On this 24th day of September A.D. 1904 before me a Notary Public in and for said county came the above named Daniel B. Kinyon and Ella A. Kinyon to me known to be the persons who executed the above dedication and acknowledged the same to be their free act and deed.

Commission expires January 3rd, 1905

Charles H. Roy
Notary Public.

Examined and approved Oct. 1, 1904.

John F. Wilkinson
Deputy Auditor General

State of Michigan } ss.
County of Hillsdale }

I hereby certify the annexed ^{plat} to be a correct one and that permanent monuments consisting of Iron Stakes have been planted at points marked thus (X) as thereon shown at all angles, except at one marked well, in the boundaries of the land platted and at all intersections of streets.

Geo. A. Mark, Surveyor.

State of Michigan } ss.
County of Hillsdale }

We Charles H. Roy, Register of Deeds, and Geo. A. Mark, Surveyor, hereby certify that we have ^{each} carefully compared this copy with the original plat of Kinyon's Addition to the City of Hillsdale and that it is an exact copy thereof and of the whole of such original ^{map or plat}.

Charles H. Roy, Register of Deeds.
Geo. A. Mark, Surveyor.

State of Michigan } ss.
County of Hillsdale }

We Charles H. Roy, Register of Deeds, and Geo. A. Mark, Surveyor, hereby certify that we have each carefully compared the annexed copy with the plat of Kinyon's Addition to the City of Hillsdale now of record in the office of said Register of Deeds and that it is a true transcript therefrom and of the whole of such record.

Charles H. Roy, Register of Deeds.
Geo. A. Mark, Surveyor.

I hereby certify that the annexed plat and dedication have been approved by the Common Council of the City of Hillsdale on September 26th 1904.

Henry K. Wilson,
City Clerk. (Seal)

OFFICE OF
REGISTER OF DEEDS.
Hillsdale, Mich. Sec. 26
This instrument was accompanied by certificate required by Sec. 3957. Complied laws of 1897.
Charles H. Roy
Register of Deeds.

14196