


5654

Terpenings Addition

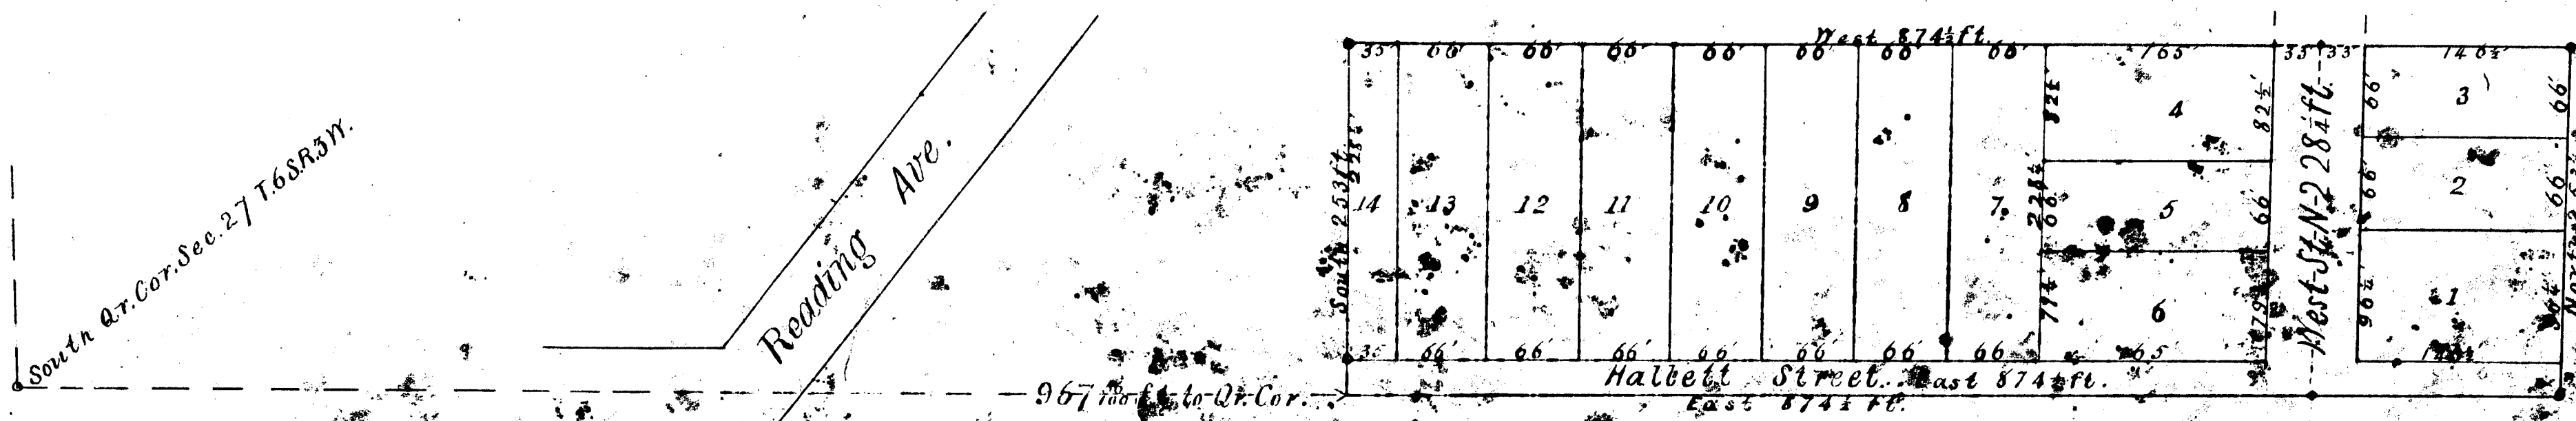

CORTRIGHT'S ADDITION
TO THE CITY OF HILLSDALE

Know all men by these presents, That I Margaret L. Cortright, as proprietor have caused that part of the S.E. 1/4 of Section 27 T.6S.R.3N. of Michigan embraced in the annexed plat and described as follows, to wit: Beginning on the Section line 967 feet east of the south quarter corner of said section and running thence east on section line 874 feet, thence north 255 feet, thence west parallel with said section line 874 feet, thence south 255 feet to the place of beginning to be surveyed, laid out and intended to be known as Cortright's Addition to the City of Hillsdale and that the streets as shown on the annexed plat are hereby dedicated to the use of the public.

Witnesses

Charles H. Roy

Geo. A. Mark

Dated this 27 day of December A.D. 1904

Margaret L. Cortright (S.S.)

State of Michigan }
County of Hillsdale } s.s.

I hereby certify the annexed plat to be a correct one and that permanent monuments consisting of iron stakes have been planted at points marked thus (o) as thereon shown at all angles in the boundaries of the land platted and at all intersections of streets.

Geo. A. Mark - surveyor.

State of Michigan }
County of Hillsdale } s.s.

On this 28th day of December A.D. 1904 before me, a notary public in and for said County came the above named Margaret L. Cortright to me known to be the person who executed the above dedication and acknowledged the same to be her free act and deed.

Examined and Approved December 31, 1904.

John E. Wilkinson - Deputy Auditor General.

State of Michigan }
County of Hillsdale } s.s.

We, Charles H. Roy, Register of Deeds and Geo. A. Mark, Surveyor hereby certify that we have each carefully compared this copy with the original plat of Cortright's Addition to the City of Hillsdale and that it is an exact copy thereof and of the whole of such original plat.

Charles H. Roy - Register of Deeds.
Geo. A. Mark - Surveyor.

State of Michigan }
County of Hillsdale } s.s.

We, Charles H. Roy, Register of Deeds and Geo. A. Mark - Surveyor, hereby certify that we have each carefully compared the annexed copy with the plat of Cortright's Addition to the City of Hillsdale now of record in the office of said Register of Deeds and that it is a true transcript therefrom and of the whole of such record.

RECEIVED AND FILED,
IN AUDITOR GENERAL'S OFFICE,

June 22, 1905
John E. Wilkinson
Deputy Auditor General.

OFFICE OF
REGISTER OF DEEDS,

Hillsdale, Mich., June 14, 1905.
This instrument was accompanied by certificate required by Sec. 9997. Complied issue of 1897.

Charles H. Roy
Register of Deeds.

Received for Record June 14, 1905
Charles H. Roy Register of Deeds

I hereby certify that the annexed plat and dedication were approved by the Common Council of the City of Hillsdale on May 22, 1905
Henry A. Wilson
City Clerk.


14197

565 ft

South & Cor. Sec. 27 T. 6 S. R. 3 N.

Reading Ave.

Terpenings Addition

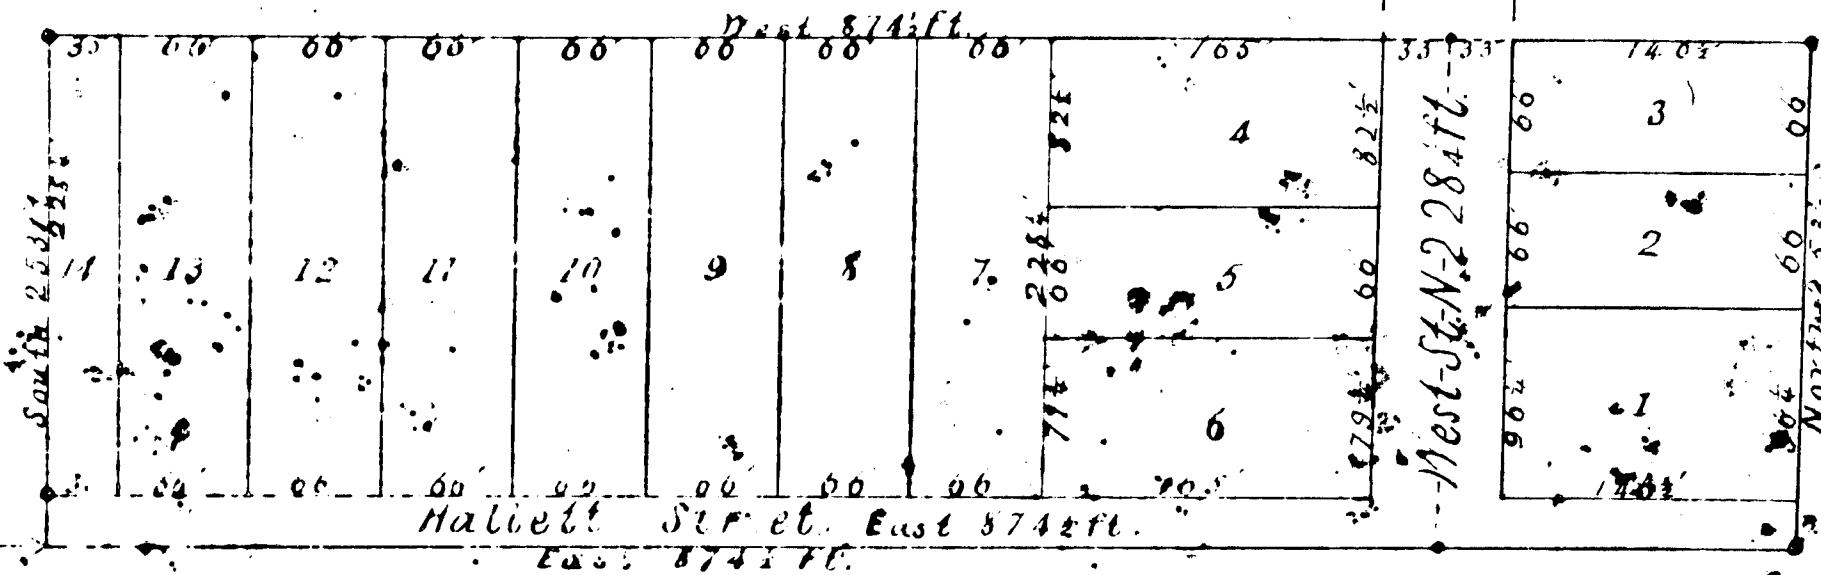

CORTRIGHT'S ADDITION
TO THE CITY OF HILLSDALE

Know all men by these presents, That I Margaret L. Cortright as proprietor have caused that part of the S.E. 1/4 of Section 27, T. 6 S. R. 3 N. of Michigan embraced in the annexed plat and described as follows, to wit: Beginning on the Section line 967 1/2 feet east of the south quarter corner of said sec. 27 and running thence north on section line 874 feet, thence north 263 feet thence west parallel with said section line 874 feet, thence south 263 feet to the place of beginning to be surveyed, laid out and platted to be known as Cortright's Addition to the City of Hillsdale and that the streets as shown on the annexed plat are hereby dedicated to the use of the public.

Witnesses
Charles H. Roy
Geo. A. Mark

Dated this 27 day of December A.D. 1904

Margaret L. Cortright (S.S.)

State of Michigan)
County of Hillsdale)

I hereby certify the annexed plat to be a correct one and that permanent monuments consisting of iron stakes have been planted at points marked thus as the same shown at angles in the boundaries of the land platted and at all intersections of streets.

Geo. A. Mark - surveyor.

State of Michigan)
County of Hillsdale)

On the 28th day of December A.D. 1904 before me a Notary Public in and for said County came the above named Margaret L. Cortright to me known to be the person who executed the above dedication and acknowledged the same to be her free act and deed.

Charles H. Roy Notary Public
Commission expires January 3rd 1905

Examined and Approved December 31, 1904.

John F. Wilkinson - Deputy Auditor General.

State of Michigan)
County of Hillsdale)

We Charles H. Roy, Register of Deeds and Geo. A. Mark, Surveyor hereby certify that we have each carefully compared this copy with the original plat of Cortright's Addition to the City of Hillsdale and that it is an exact copy thereof and of the whole of such original plat.

Charles H. Roy Register of Deeds.
Geo. A. Mark - Surveyor.

State of Michigan)
County of Hillsdale)

We Charles H. Roy, Register of Deeds, and Geo. A. Mark, Surveyor, hereby certify that we have each carefully compared the annexed copy with the plat of Cortright's Addition to the City of Hillsdale now of record in the office of said Register of Deeds and that it is a true transcript therefrom and of the whole of such record.

Charles H. Roy Register of Deeds.
Geo. A. Mark - Surveyor.

RECEIVED AND FILED
IN AUDITOR GENERAL'S OFFICE,

June 22/05
Deputy Auditor General.

OFFICE OF
REGISTER OF DEEDS.

Hillsdale, Mich., June 14, 1905.
This instrument was accompanied by certificate required by Sec. 3997. Compiled June of 1897.
Register of Deeds.

Received for Record, June 14, 1905
Charles H. Roy Register of Deeds

I hereby certify that the annexed plat and dedication were approved by the Common Council of the City of Hillsdale on May 22, 1905
Henry St. Wilson
City Clerk

14197