



5880

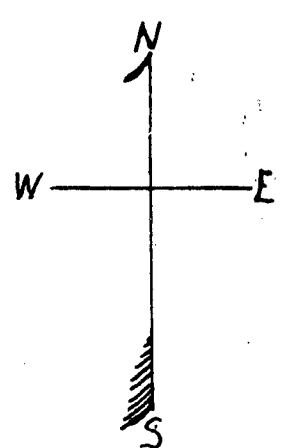

Quarter Post between
Sections 22 and 27, T.8S.-R.4W.

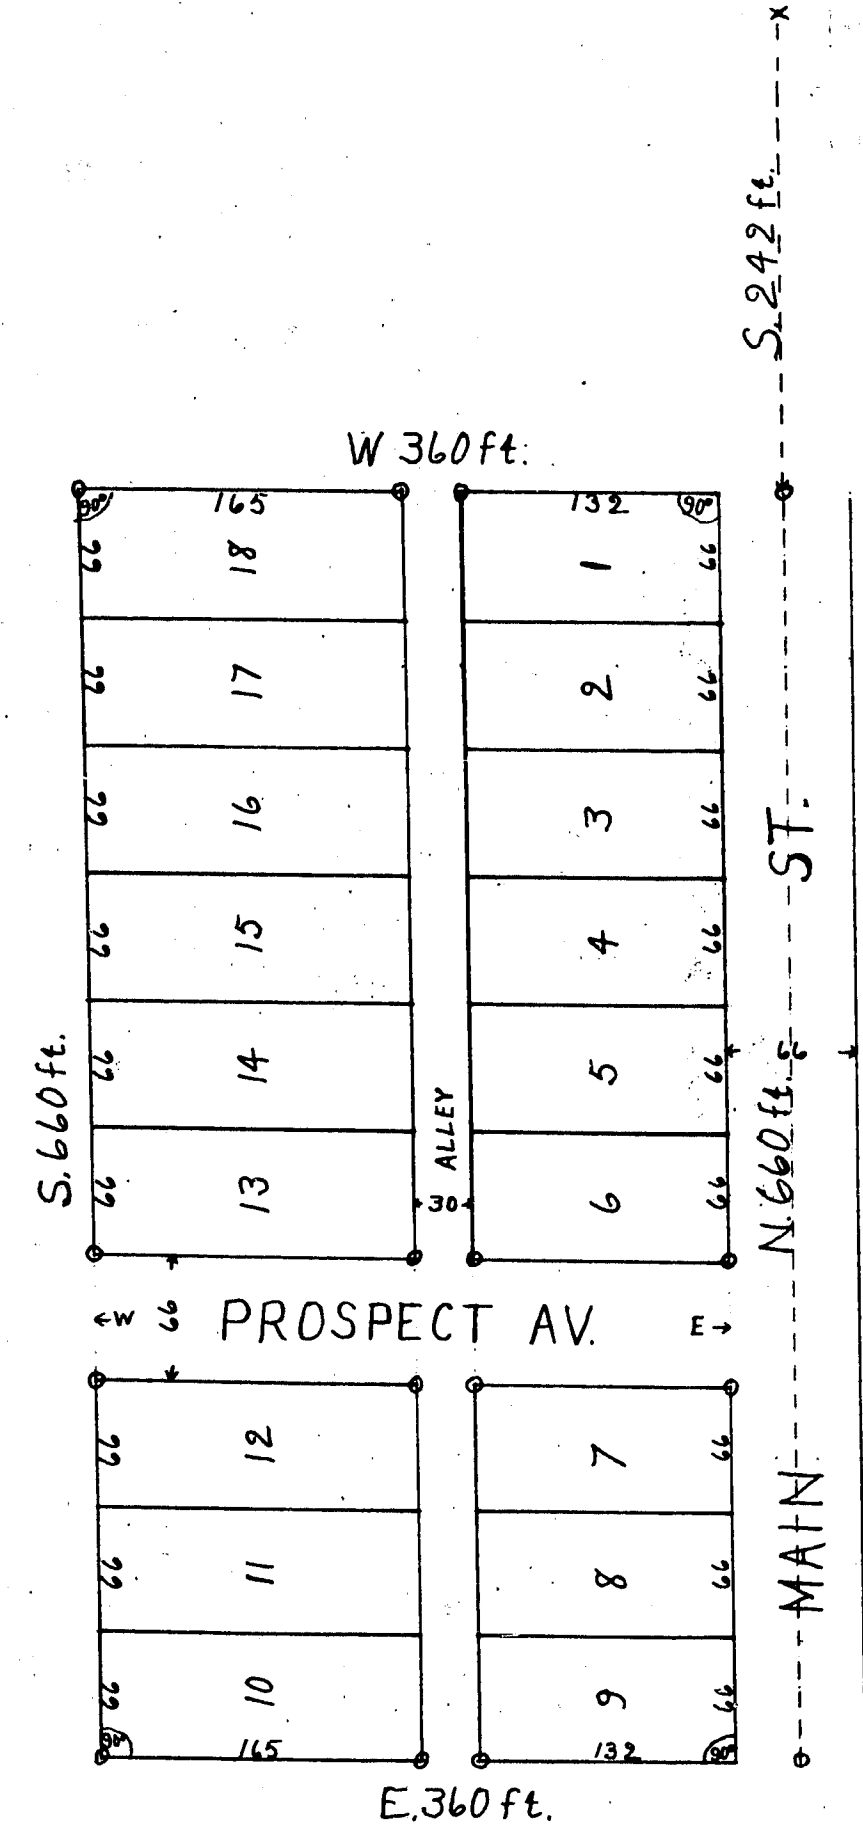

Scale 1 in. = 100 ft.

RECEIVED AND FILED.
IN AUDITOR GENERAL'S OFFICE,
JAMES H. O'NEILL, Auditor General.
Examined and Approved
July 28, 1906.
John F. Wilkinson,
Deputy Auditor General.

Approved by the council of the
Village of Camden, July 24, 1906
Chas. E. McKinley,
Clerk.

ROWE BROTHERS' ADDITION TO THE VILLAGE OF CAMDEN

KNOW ALL MEN BY THESE PRESENTS That me, Floyd W. Rowe, Loretta Rowe his wife, Burt P. Rowe, and Lula Rowe his wife as proprietors have caused that part of the N.W. 1/4 of Section 27, T.8S.-R.4W. of MICH. embraced in the annexed plat and described as follows, to-wit, - beginning 242 ft. S. of the quarter post between sections 22 and 27, thence running W. 360 ft., thence S. 660 ft., thence E. 360 ft., thence N. 660 ft. to the place of beginning, to be surveyed, laid out and platted, to be known as Rowe Brothers' Addition to the Village of Camden, and that the streets and alleys as shown on said plat are hereby dedicated to the use of the public.

Witnessed by
Lewis Canfield
Frank Darr

Dated this 23 Day of July, A.D. 1906
Floyd W. Rowe [L.S.]
Loretta Rowe [L.S.]
Burt P. Rowe [L.S.]
Lula Rowe [L.S.]

STATE OF MICHIGAN }
COUNTY OF HILLSDALE } SS.

On this 23 day of July, 1906, before me, a Notary Public in and for said county, personally came the above named Floyd W. Rowe, Loretta Rowe his wife, Burt P. Rowe and Lula Rowe his wife, known by me to be the persons who executed the above dedication and acknowledged the same to be their free act and deed.

H. C. Cerane,
Notary Public, Hillsdale Co., Mich.
Commission Expires
March 28, 1907.

I hereby certify that the plat hereon delineated is a correct one, and that permanent monuments consisting of gas pipe have been planted at points marked thus - o - as shown thereon at all angles in the boundaries of the land platted, and at all intersections of streets or streets and alleys.

C. L. Herron, Surveyor.

STATE OF MICHIGAN }
COUNTY OF HILLSDALE } SS.

We, Chas. H. Roy, Register of Deeds, and C. L. Herron, Surveyor, hereby certify that we have each carefully compared this copy with the original plat of Rowe Brothers' Addition to the Village of Camden and that it is an exact copy thereof and of the whole of such original plat.

Charles H. Roy, Register of Deeds
C. L. Herron, Surveyor

STATE OF MICHIGAN }
COUNTY OF HILLSDALE } SS.


We, Chas. H. Roy, Register of Deeds, and C. L. Herron, Surveyor, hereby certify that we have each carefully compared the annexed copy with the plat of Rowe Brothers' Addition to the Village of Camden now of record in the office of said Register of Deeds, and that it is a true and correct therefrom and of the whole of such record.

Hillsdale, Mich. Aug. 1st, 1906 at 10 A.M.
Received for Record Liber Plat B. 11 27 37.
Charles H. Roy
by Edna L. Roy Deputy Register of Deeds.


OFFICE OF
REGISTER OF DEEDS.
Hillsdale, Mich. Aug. 1st, 1906
This instrument was accompanied by one of
the required by Sec. 3057. Complied laws of
1897.
Charles H. Roy
by Edna L. Roy Deputy Register of Deeds.

Charles H. Roy, Register of Deeds
by Edna L. Roy, Deputy
C. L. Herron, Surveyor

14199

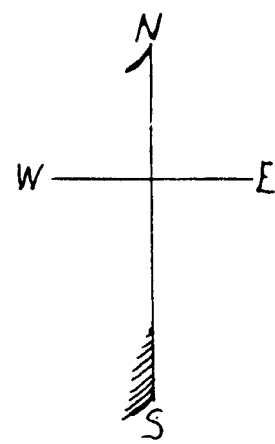

Quarter Post between
Sections 22 and 27, T.8S.-R.4W.

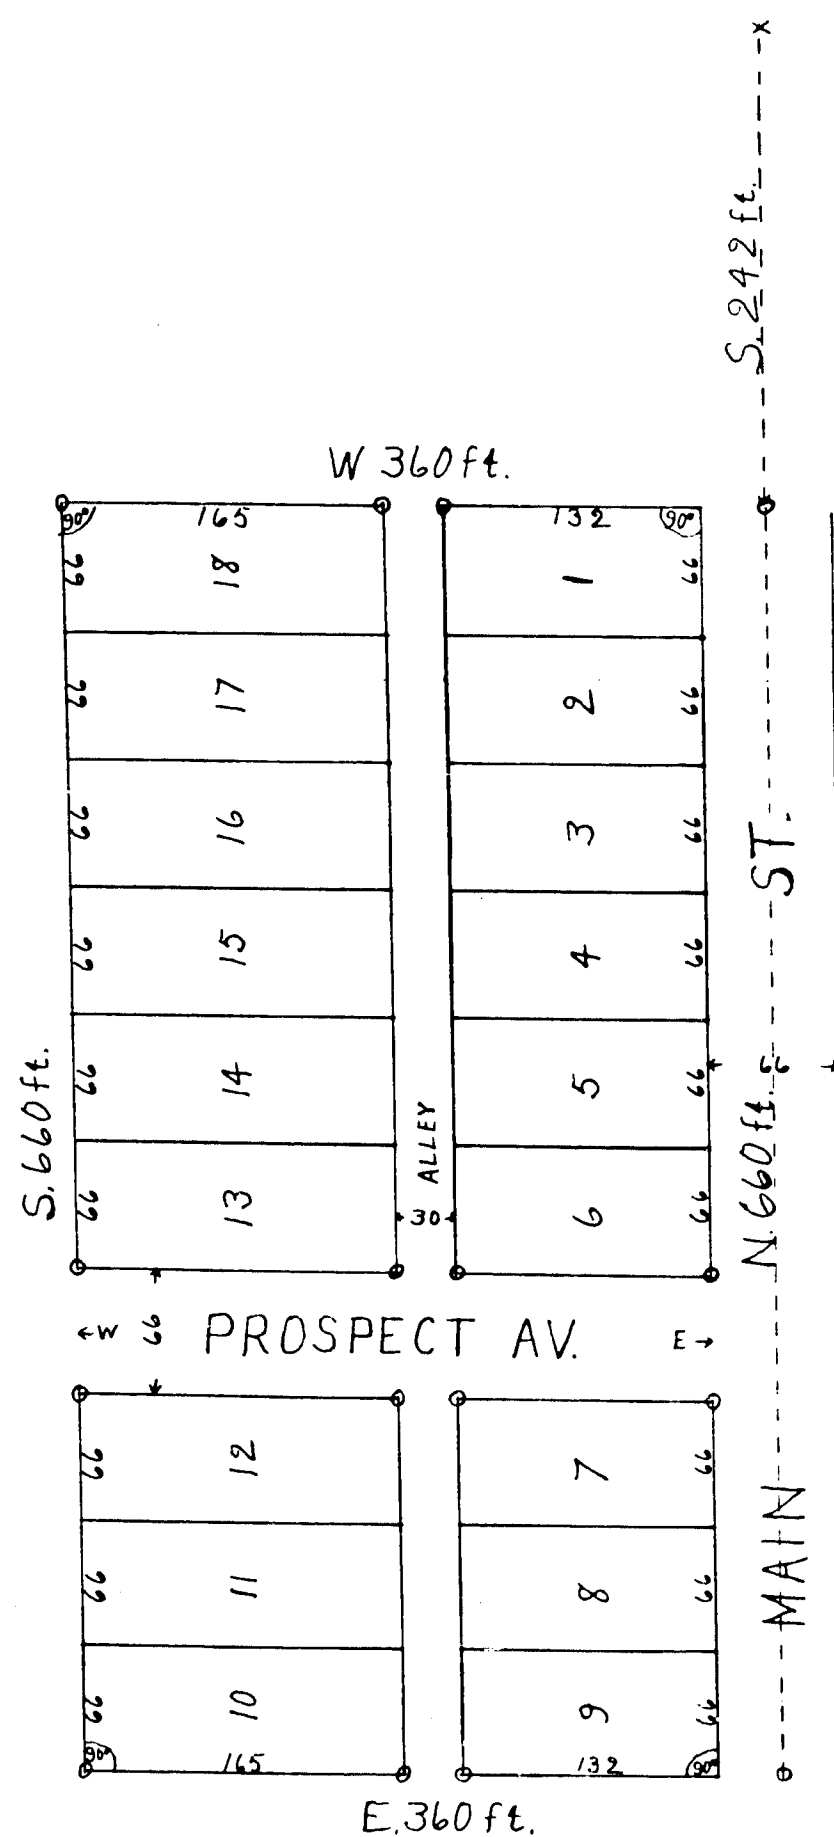

Scale 1 in. = 100 ft.

RECEIVED AND FILED.
IN AUDITOR GENERAL'S OFFICE,

John F. Wilkinson
Deputy Auditor General

Examined and Approved
July 28, 1906.
John F. Wilkinson
Deputy Auditor General

Approved by the council of the
Village of Camden, July 24, 1906
Chas. E. McKimley
Clerk

ROWE BROTHERS' ADDITION TO THE VILLAGE OF CAMDEN

KNOW ALL MEN BY THESE PRESENTS That we, Floyd W. Rowe, Loretta Rowe his wife, Burt P. Rowe, and Lula Rowe his wife as proprietors have caused that part of the N.W. 1/4 of Section 27, T.8S.-R.4W. of MICH. embraced in the annexed plat and described as follows, to wit, - beginning 242 ft. S. of the quarter post between section 22 and 27, thence running W. 360 ft., thence S. 660 ft., thence E. 360 ft., thence N. 660 ft. to the place of beginning, to be surveyed, laid out and platted, to be known as Rowe Brothers' Addition to the Village of Camden, and that the streets and alleys as shown on said plat are hereby dedicated to the use of the public.

Witnessed by
Lewis Canfield
Frank Darr

Dated this 23 Day of July, A.D. 1906
Floyd W. Rowe [L.S.]
Loretta Rowe [L.S.]
Burt P. Rowe [L.S.]
Lula Rowe [L.S.]

STATE OF MICHIGAN }
COUNTY OF HILLSDALE } SS.

On this 23 day of July, 1906, before me, a Notary Public in and for said county, personally came the above named Floyd W. Rowe, Loretta Rowe his wife, Burt P. Rowe and Lula Rowe his wife, known by me to be the persons who executed the above dedication and acknowledged the same to be their free act and deed.

Commission Expires
March 28, 1907.

H. C. Cerane
Notary Public, Hillsdale Co., Mich.

I hereby certify that the plat hereon delineated is a correct one, and that permanent monuments consisting of gas pipe have been planted at points marked thus - o - as shown thereon at all angles in the boundaries of the land platted, and at all intersections of streets or streets and alleys.

C. L. Herron, Surveyor.

STATE OF MICHIGAN }
COUNTY OF HILLSDALE } SS.

We, Chas. H. Roy, Register of Deeds, and C. L. Herron, Surveyor, hereby certify that we have each carefully compared this copy with the original plat of Rowe Brothers' Addition to the Village of Camden and that it is an exact copy thereof and of the whole of such original plat.

Charles H. Roy, Register of Deeds
C. L. Herron, Surveyor

STATE OF MICHIGAN }
COUNTY OF HILLSDALE } SS.

We, Chas. H. Roy, Register of Deeds, and C. L. Herron, Surveyor, hereby certify that we have each carefully compared the annexed copy with the plat of Rowe Brothers' Addition to the Village of Camden now of record in the office of said Register of Deeds, and that it is a true and correct therefrom and of the whole of such record.

Hillsdale, Mich. Aug. 14, 1906 at 10 A.M.
Received for Record
Charles H. Roy
by *Edna H. Roy* Deputy Register of Deeds

REGISTER OF DEEDS
Hillsdale, Mich. Aug. 14, 1906
This plat was recorded in the office of the Register of Deeds on the 14th day of August, 1906.
1907.
Charles H. Roy
by *Edna H. Roy* Deputy Register of Deeds

Charles H. Roy Register of Deeds
by *Edna H. Roy* Deputy
C. L. Herron Surveyor

14199