

Know all men by these Presents, That we, James F. Young and Eva F. Young, his wife, as proprietors have caused that part of the east $\frac{1}{2}$ of the S.W. $\frac{1}{4}$ of sec. 23 of T. 7 S. R. 4 W., Meridian of Michigan, embraced in the annexed plat and described as follows: Beginning 280 $\frac{1}{2}$ ft. north of a point on the section line 231 ft. east of the S.W. cor. of the E. $\frac{1}{2}$ of S.W. $\frac{1}{4}$, Sec. 23 aforesaid and at the S.W. cor. of lot No. 23 of Fitzsimmons Addition to the Village of Reading, thence running north 462 feet, thence S. 89° 10' E. 621 $\frac{1}{2}$ feet to the westerly line of the right-of-way lands of the Ft. W. J. and S. R. R. company, thence S. 26° 03' W. along said westerly line 509 $\frac{1}{2}$ feet, thence N. 89° 10' W. 399 feet to the place of beginning to be surveyed, laid out and platted to be known as Young's New Addition to the Village of Reading, and that the streets shown on said plat are hereby dedicated to the use of the public.

Signed and Sealed in Presence of

A. L. Kinney
Elsie Young

James F. Young (L.S.)
Eva F. Young (L.S.)

State of Michigan } ss.
County of Hillsdale }

On this 15th day of November 1906 before me, a Notary Public in and for said county, personally came the above named James F. Young and Eva F. Young, his wife, known to me to be the persons who executed the above dedication and acknowledged the same to be their free act and deed.

Andrew L. Kinney
Notary Public
My Commission Expires Dec. 11-1906.

I hereby certify that the plat hereon delineated is a correct one and that permanent monuments consisting of iron gas pipe have been planted at points marked thus: (•) as thereon shown, at all angles in the boundaries of the land platted and at all intersections of streets. The figures and broken lines in blue represent the numbers and boundaries of lots of said Fitzsimmons Addition embraced in the annexed plat.

Geo. A. Mark - surveyor.

State of Michigan } ss.
County of Hillsdale }


We Charles H. Roy, Register of Deeds, and Geo. A. Mark, Surveyor, hereby certify that we have each carefully compared this copy with the original plat of Young's New Addition to the Village of Reading and that it is an exact copy thereof and of the whole of such original map or plat.

Charles H. Roy - Register of Deeds.
Geo. A. Mark, - Surveyor

State of Michigan } ss.
County of Hillsdale }

We Charles H. Roy, Register of Deeds and Geo. A. Mark, Surveyor, hereby certify that we have each carefully compared the annexed copy with the plat of Young's New Addition to the Village of Reading now of record in the office of said Register of Deeds and that it is a true transcript therefrom and of the whole of such record.

Charles H. Roy - Register of Deeds.
Geo. A. Mark - Surveyor.

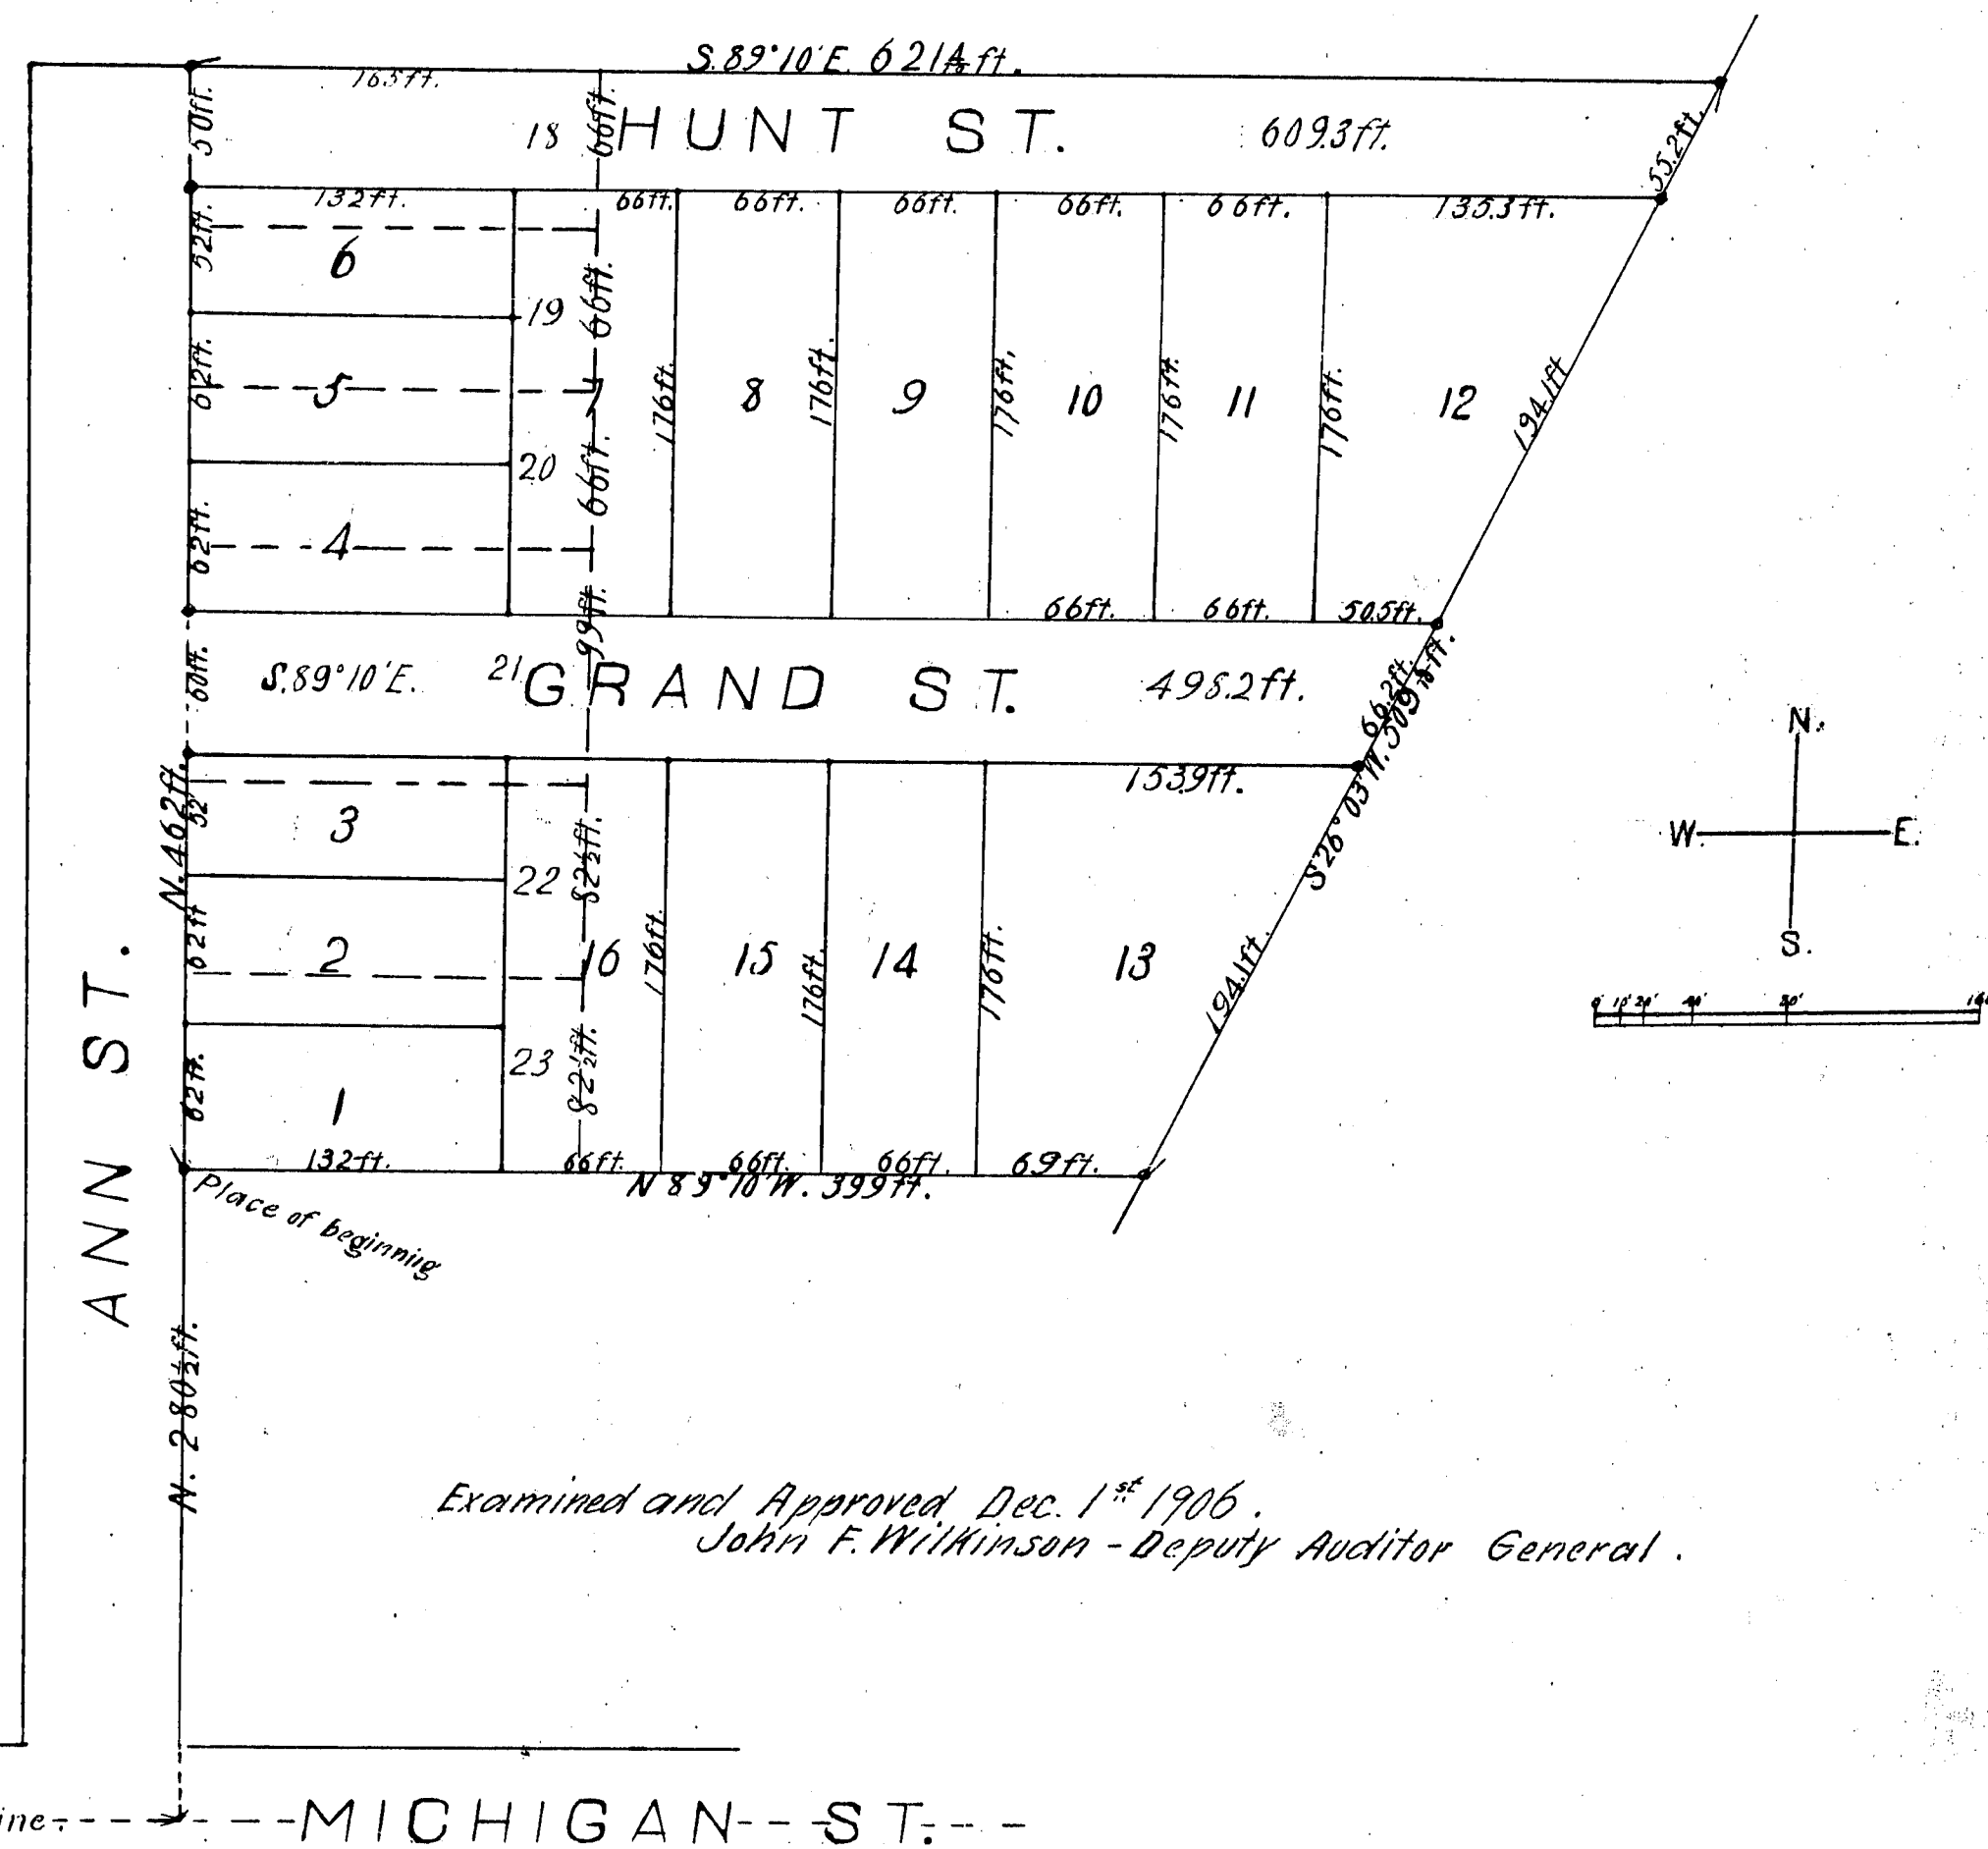

YOUNG'S NEW ADDITION TO THE VILLAGE OF READING.

Dec. 7, 1906
Charles H. Roy
Register of Deeds

I hereby certify that the annexed plat and dedication have been approved by the Council of the Village of Reading on this 19 day of Nov. 1906.
J. F. Gillett - Village Clerk.

(Seal)

Hillsdale, Michigan.
Received for Record
December 7th 1906
Charles H. Roy
Register of Deeds

RECEIVED AND FILED
IN AUDITOR GENERAL'S OFFICE,
JAN 8 1907
John F. Wilkinson
Deputy Auditor General.

14200

Know all men by these Presents, That we, James F. Young and Eva F. Young, his wife, as proprietors have caused that part of the east $\frac{1}{2}$ of the S.W. $\frac{1}{4}$ of Sec. 23 of T. 7 S. R. 4 W., Meridian of Michigan, embraced in the annexed plat and described as follows: Beginning 280 $\frac{1}{2}$ ft. north of a point on the section line 231 ft. east of the S.W. cor. of the E $\frac{1}{2}$ of S. 14, Sec. 23 aforesaid and at the S.W. cor. of lot No. 23 of Fitzsimmons Addition to the Village of Reading, thence running north 462 feet thence S 89° 10' E. 621 $\frac{1}{2}$ feet to the westerly line of the right-of-way lands of the Ft. W.J. and S.R.R. company, thence S 26° 03' W. along said westerly line 509 $\frac{1}{2}$ feet, thence N 89° 10' W. 399 feet to the place of beginning to be surveyed, laid out and platted to be known as Young's New Addition to the Village of Reading, and that the streets shown on said plat are hereby dedicated to the use of the public.

Signed and Sealed in Presence of

A.L. Kinney
Elsie Young

James F. Young (L.S.)
Eva F. Young (L.S.)

State of Michigan } ss.
County of Hillsdale }

On this 15th day of November 1906 before me, a Notary Public in and for said county, personally came the above named James F. Young and Eva F. Young his wife, known to me to be the persons who executed the above dedication and acknowledged the same to be their free act and deed.

Andrew L. Kinney
Notary Public
My Commission Expires Dec. 1 - 1908.

I hereby certify that the plat hereon delineated is a correct one and that permanent monuments consisting of iron gas pipe have been planted at points marked thus: • as thereon shown, at all angles in the boundaries of the land platted and at all intersections of streets. The figures and broken lines in blue represent the numbers and boundaries of lots of said Fitzsimmons Addition embraced in the annexed plat.

Geo. A. Mark - surveyor.

State of Michigan } ss.
County of Hillsdale }


We Charles H. Roy, Register of Deeds, and Geo. A. Mark, Surveyor, hereby certify that we have each carefully compared this copy with the original plat of Young's New Addition to the Village of Reading and that it is an exact copy thereof and of the whole of such original map or plat.

Charles H. Roy, Register of Deeds.
Geo. A. Mark, - Surveyor

State of Michigan } ss.
County of Hillsdale }

We Charles H. Roy, Register of Deeds and Geo. A. Mark, Surveyor, hereby certify that we have each carefully compared the annexed copy with the plat of Young's New Addition to the Village of Reading now of record in the office of said Register of Deeds and that it is a true transcript therefrom and of the whole of such record.

Charles H. Roy - Register of Deeds.
Geo. A. Mark - Surveyor.

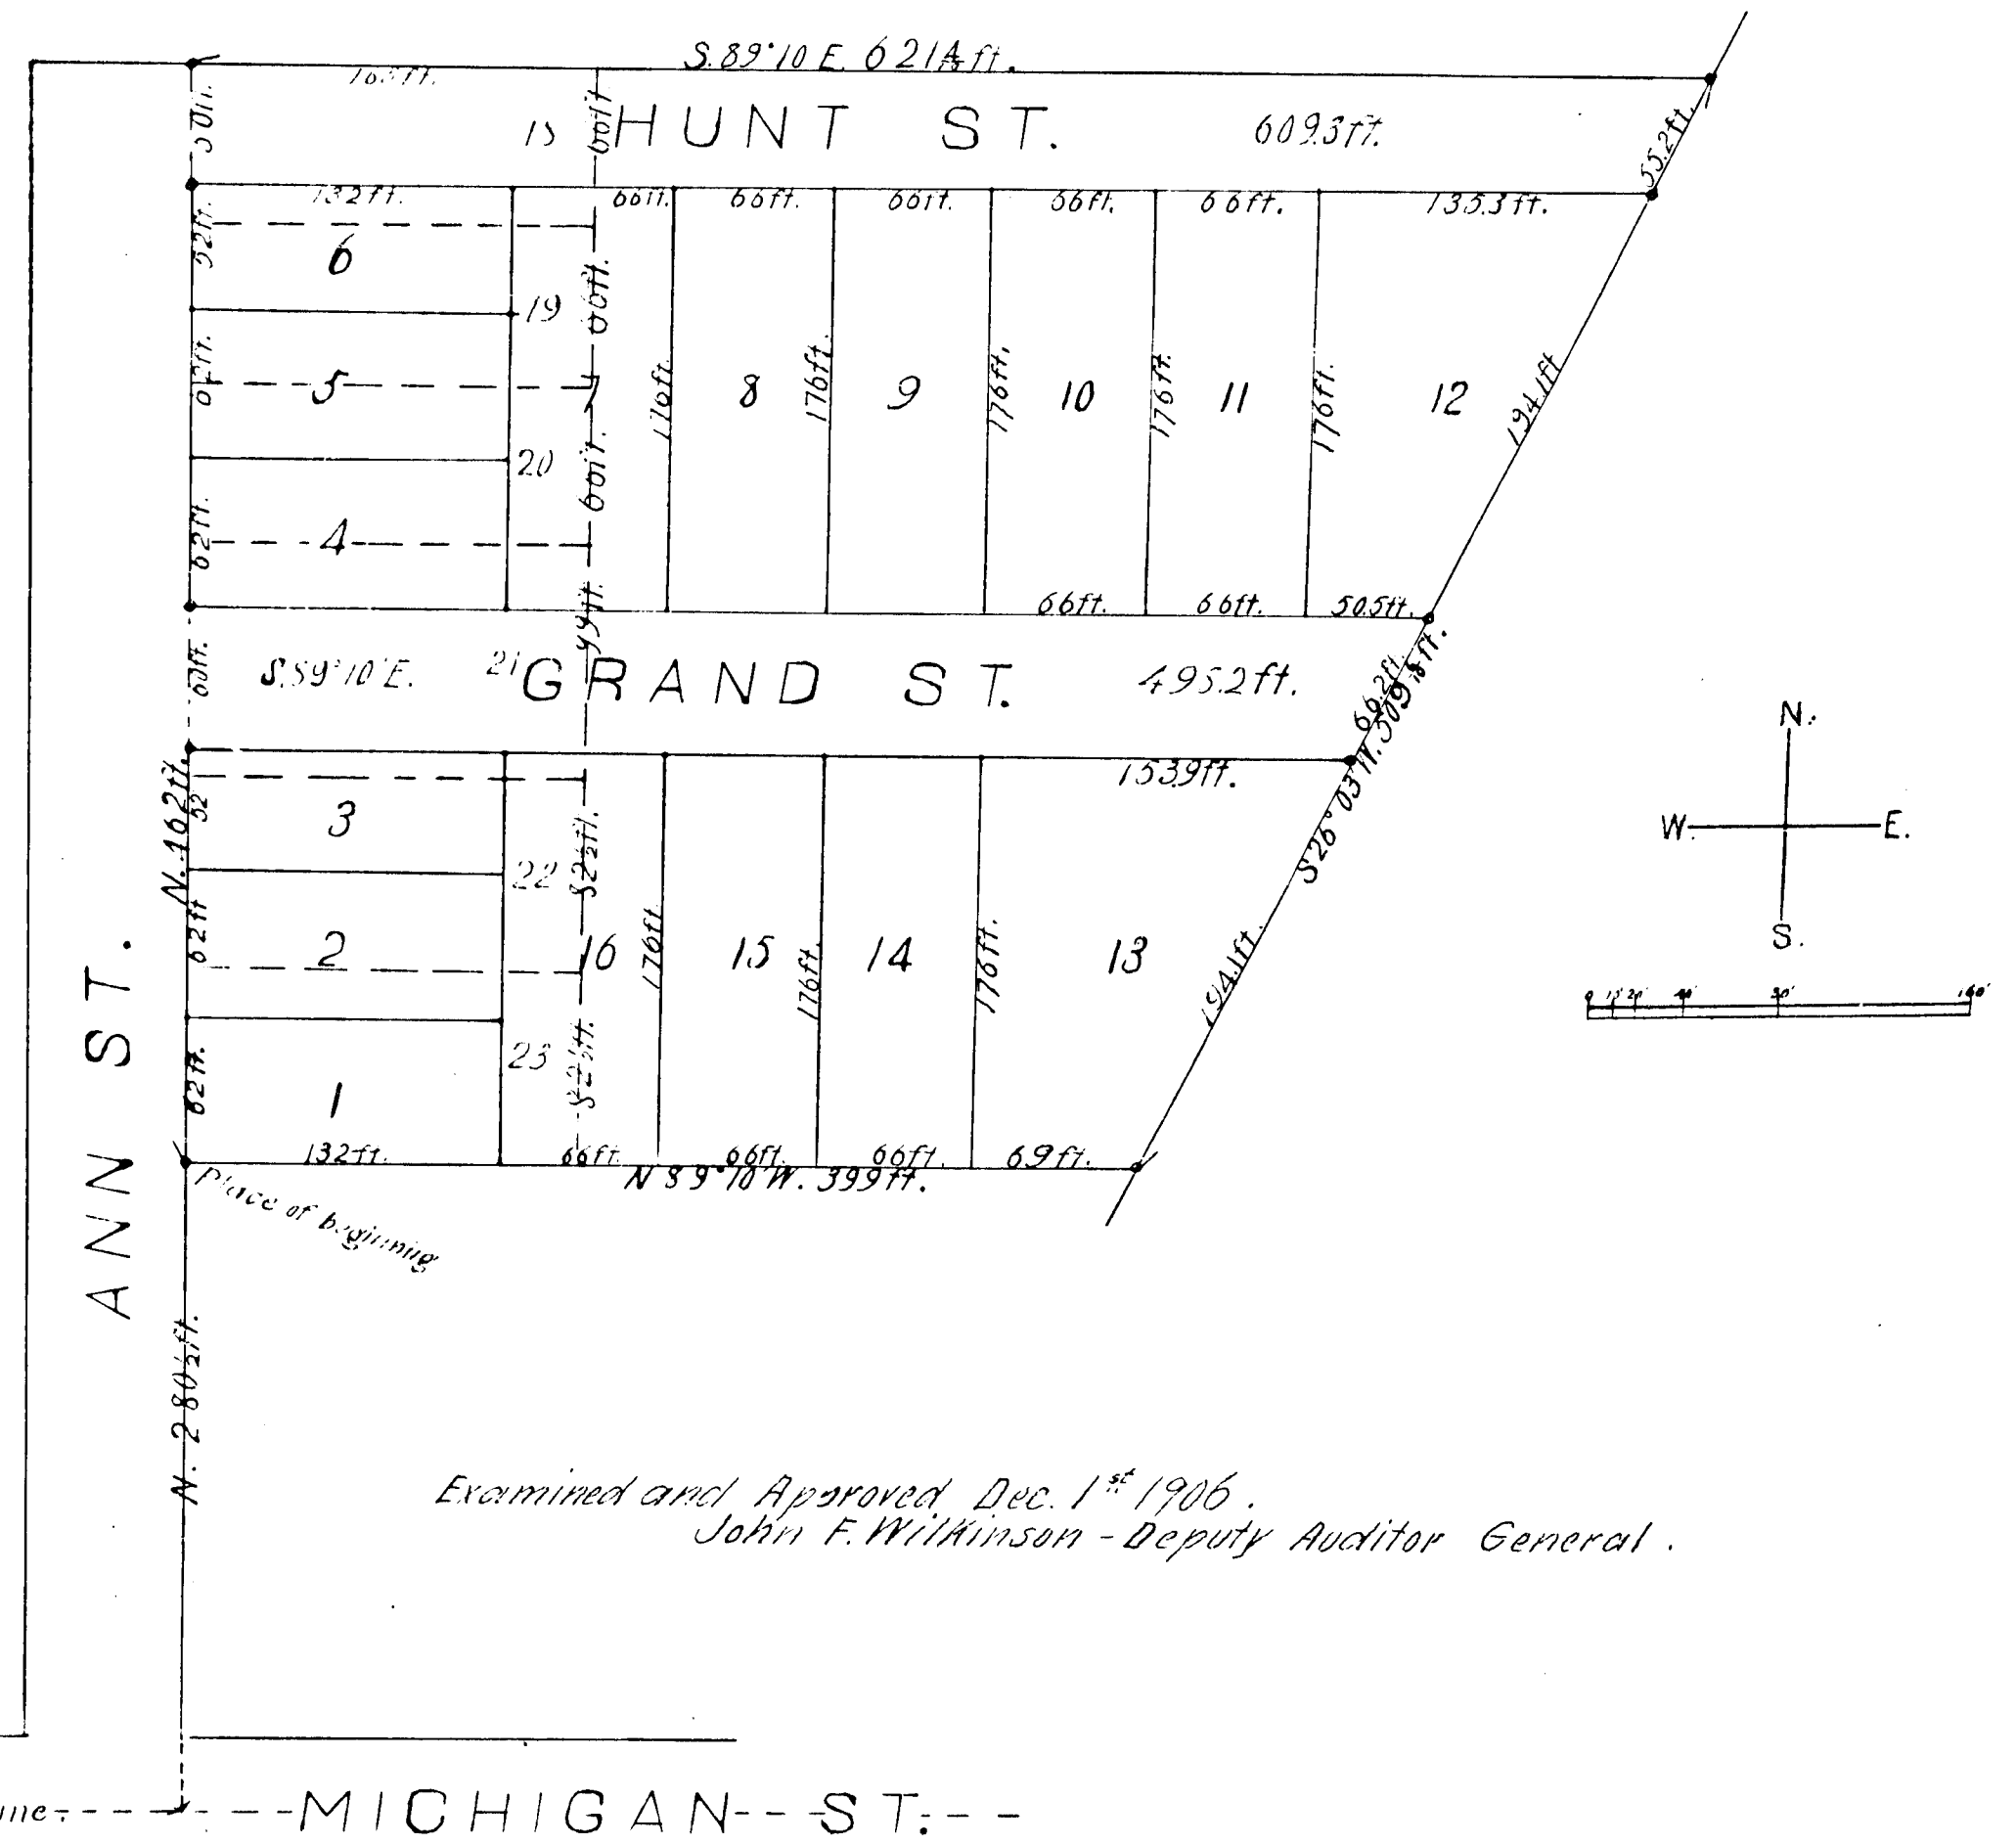

YOUNG'S NEW ADDITION TO THE VILLAGE OF READING.

Dec. 7, 1906
Charles H. Roy
Register of Deeds

I hereby certify that the annexed plat and dedication have been approved by the Council of the Village of Reading on this 19 day of Nov. 1906.
J.F. Gillett - Village Clerk.

Hillsdale, Michigan.
Received for Record
December 7th 1906
Charles H. Roy
Register of Deeds

RECEIVED AND FILED
IN AUDITOR GENERAL'S OFFICE
JAN 8 1907
John F. Wilkinson
Deputy Auditor General

14200