

FITZPATRICK'S ADDITION

TO THE

CITY OF HILLSDALE

I hereby certify that the annexed plat and dedication have been approved by the common Council of the City of Hillsdale, on Nov. 18, 1907.
S.H. Moore, City Clerk,
per A.Z. Deputy Clerk.

Know All Men by these Presents, That we, Merton Fitzpatrick as proprietor, and Marie Fitzpatrick, his wife, have caused the land embraced in the annexed plat to be surveyed, laid out and platted, to be known as Fitzpatrick's Addition to the CITY OF HILLSDALE, and that the streets as shown on said plat are hereby dedicated to the use of the public.

Signed and sealed in the presence of

Cora V. Hill
Miles J. Davis

STATE OF MICHIGAN } SS.
COUNTY OF HILLSDALE }

RECEIVED AND FILED
IN AUDITOR GENERAL'S OFFICE
JAN 21 1908
J. F. Wilkinson
Deputy Auditor General

Merton Fitzpatrick [L.S.]
Marie Fitzpatrick [L.S.]

On this 15 day of August, 1907, before me, a Notary Public in and for said county, personally came the above named Merton Fitzpatrick and Marie Fitzpatrick his wife, known to me to be the persons who executed the above dedication, and acknowledged the same to be their free act and deed.

Cora V. Hill
Notary Public, Hillsdale County, Mich.
My commission expires June 7, 1911.

The land embraced in the annexed plat of Fitzpatrick's Addition to the City of Hillsdale is described as follows, - commencing at a point 866.65 ft W and 663.35 ft N of the quarter corner at the center of section 26, T.6 S. R.3 W., thence S 51° 30' W 150 ft., thence S 38° 30' E 35.75 ft., thence N 51° 30' E 50 ft., thence S 38° 30' E 190 ft., thence N 51° 30' E 32.6 ft., thence N 24° 50' E 202.85 ft., thence N 1° 45' W 295 ft., thence N 70° W 250 ft., thence S 2° 45' E 85 ft., to the margin of Kee Koose Lake, thence along the shore of Kee Koose Lake, starting toward the east, to the place of beginning. The lots bordering on the lake are understood to extend to the shore of the lake.

I hereby certify that the plat hereon delineated is a correct one, and that permanent monuments, consisting of gas pipe, have been planted at points marked thus o as shown thereon at all angles in the boundaries of the land platted.

C. L. Herron, Surveyor.

STATE OF MICHIGAN } SS.
COUNTY OF HILLSDALE }

We, Charles H. Roy, Register of deeds, and C. L. Herron, Surveyor, hereby certify that we have each carefully compared this copy with the original plat of Fitzpatrick's Addition to the City of Hillsdale and that it is an exact copy thereof and of the whole of such original plat.


Charles H. Roy, Register of Deeds
C. L. Herron, Surveyor.

Examined and approved Sept. 21st, 1907,
John F. Wilkinson, Deputy Auditor General.

STATE OF MICHIGAN } SS.
COUNTY OF HILLSDALE }

We, Charles H. Roy, Register of Deeds, and C. L. Herron, Surveyor, hereby certify that we have each carefully compared the annexed copy with the plat of Fitzpatrick's Addition to the City of Hillsdale now of record in the office of said Register of Deeds, and that it is a true transcript therefrom and of the whole of such record.

Charles H. Roy, Register of Deeds
C. L. Herron, Surveyor.

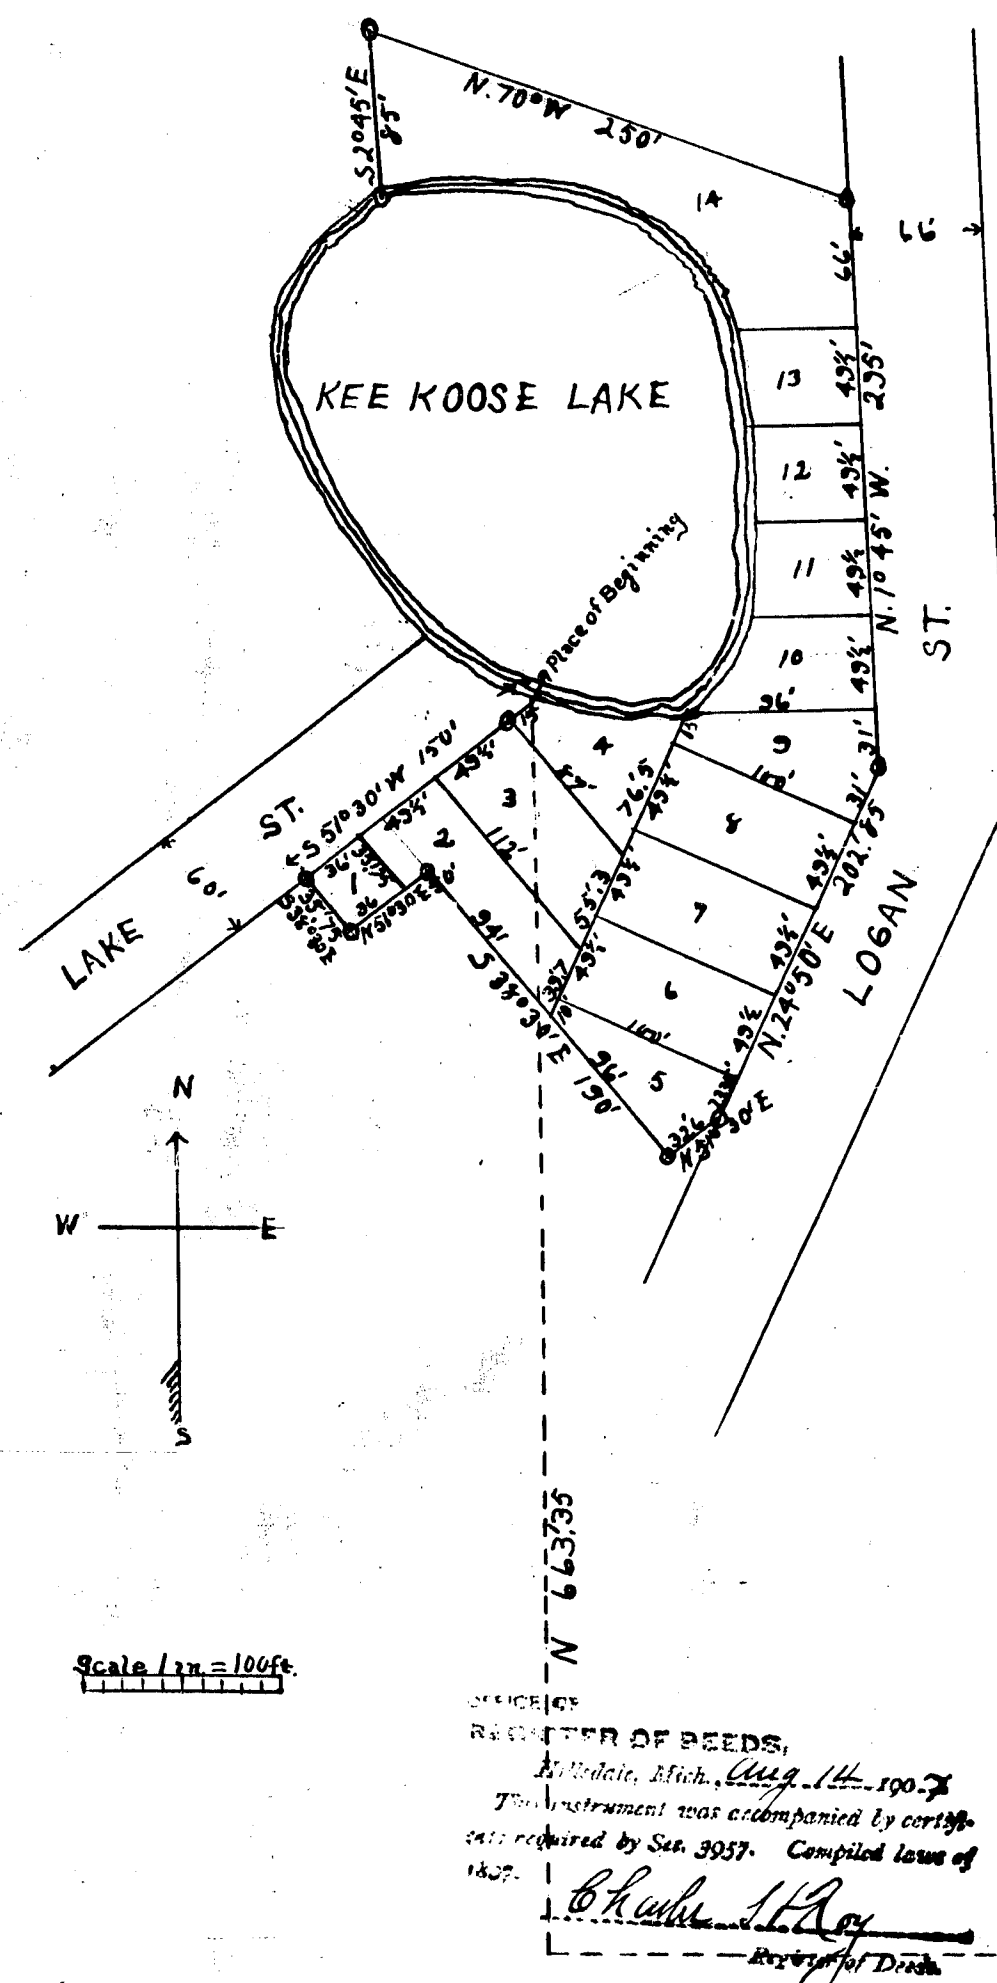

Received for record November 20th, 1907 at 5 P.M.
Charles H. Roy,
Register of Deeds.

Book No. 2, Page 83.

FITZPATRICK'S ADDITION

TO THE

CITY OF HILLSDALE

I hereby certify that the annexed plat and dedication have been approved by the common Council of the City of Hillsdale, on Nov. 18, 1907.
S.H. Moore, City Clerk,
per A.Z. Deputy Clerk.

Know All Men by these Presents, That we, Merton Fitzpatrick as proprietor, and Marie Fitzpatrick, his wife, have caused the land embraced in the annexed plat to be surveyed, laid out and platted, to be known as Fitzpatrick's Addition to the CITY OF HILLSDALE, and that the streets as shown on said plat, are hereby dedicated to the use of the public.

Signed, and sealed in the presence of

Cora V. Hill
Miles J. Davis

STATE OF MICHIGAN } ss.
COUNTY OF HILLSDALE }

RECEIVED AND FILED
IN AUDITOR GENERAL'S OFFICE,
JAN 2 1908
J. C. [Signature]
Deputy Auditor General

Merton Fitzpatrick [L.S.]
Marie Fitzpatrick [L.S.]

On this 15 day of August, 1907,

before me, a Notary Public in and for said county, personally came the above named Merton Fitzpatrick and Marie Fitzpatrick, his wife, known to me to be the persons who executed the above dedication, and acknowledged the same to be their free act and deed.

Cora V. Hill
Notary Public, Hillsdale County, Mich.
My commission expires June 7, 1911.

The land embraced in the annexed plat of Fitzpatrick's Addition to the City of Hillsdale is described as follows, - commencing at a point 866.65 ft W and 663.35 ft N of the quarter corner at the center of section 26, T. 6 S. R. 3 W., thence S 51° 30' W 150 ft., thence S 38° 30' E 35.75 ft., thence N 51° 30' E 50 ft., thence S 38° 30' E 190 ft., thence N 51° 30' E 32.6 ft., thence N 24° 50' E 202.85 ft., thence N 1° 45' W 295 ft., thence N 70° W 250 ft., thence S 2° 45' E 85 ft., to the margin of Kee Koose Lake, thence along the shore of Kee Koose Lake, starting toward the east, to the place of beginning. The lots bordering on the lake are understood to extend to the shore of the lake.

I hereby certify that the plat hereon delineated is a correct one, and that permanent monuments, consisting of gas pipe, have been planted at points marked thereon as shown thereon at all angles in the boundaries of the land platted.

C. L. Herron,
Surveyor.

STATE OF MICHIGAN } ss.
COUNTY OF HILLSDALE }

We, Charles H. Roy, Register of Deeds, and C. L. Herron, Surveyor, hereby certify that we have each carefully compared this copy with the original plat of Fitzpatrick's Addition to the City of Hillsdale and that it is an exact copy thereof and of the whole of such original plat.


Charles H. Roy, Register of Deeds
C. L. Herron, Surveyor.

Examined and approved Sept. 21st, 1907,
John F. Wilkinson, Deputy Auditor General.

STATE OF MICHIGAN } ss.
COUNTY OF HILLSDALE }

We, Charles H. Roy, Register of Deeds, and C. L. Herron, Surveyor, hereby certify that we have each carefully compared the annexed copy with the plat of Fitzpatrick's Addition to the City of Hillsdale now of record in the office of said Register of Deeds, and that it is a true transcript therefrom and of the whole of such record.

Charles H. Roy, Register of Deeds
C. L. Herron, Surveyor.

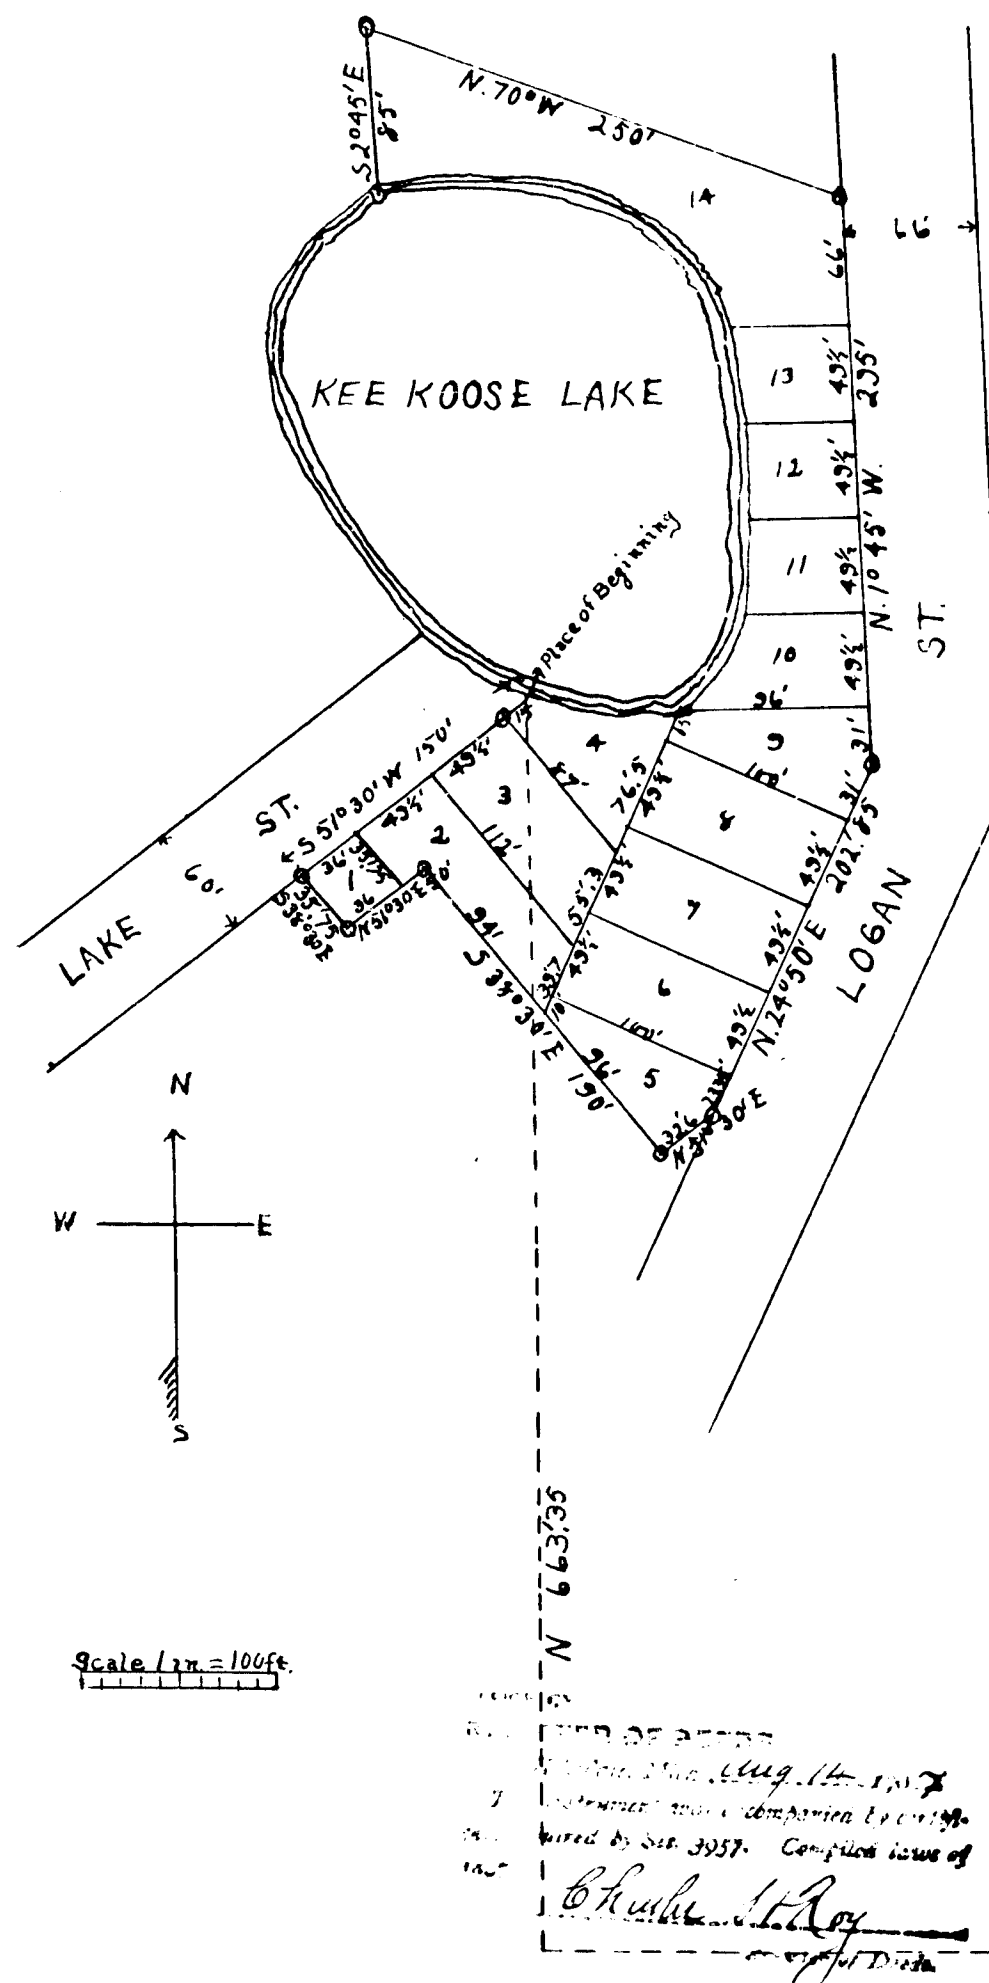

Received for record November
20th, 1907 at 5 P.M.
Charles H. Roy,
Register of Deeds.

Book No. 2, Page 83.

Baragon

14201