


Locust tree center is 25' 6" W.
Cherry tree center is 47' 6" N.
Quarter corner between
Sections 27 and 22

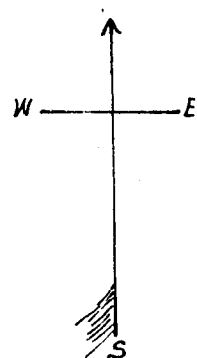

Scale 1" = 100'

Examined and Approved

NOV 4-1910

Nathan Simpson
Deputy Auditor General

HAWKINS' ADDITION TO THE CITY OF HILLSDALE (COUNTY OF HILLSDALE)

Know All Men by These Presents, That we, Alfred D. Hawkins as proprietor, and Alice M. Hawkins, his wife, have caused the Land embraced in the annexed plat and described as follows, - commencing at a point 875.82 feet South and 466.65 feet N. 89° 40' E. of the quarter corner between section 22 and 27, T. 6 S. R. 3 W. of Michigan, running thence S. 453.50 feet to the N. W. corner of Rippon's Addition to the City of Hillsdale, thence E. 433.125 feet, thence N. 457.70 feet, thence S. 89° 40' W. 433.125 feet to the place of beginning, to be surveyed, laid out and platted, to be known as Hawkins' Addition to the City of Hillsdale, and that the street as shown on said plat is hereby dedicated to the use of the public.

Signed and sealed in the presence of
Jerome L. Reynolds
Elmer B. Reynolds

Alfred D. Hawkins [L.S.]
Alice M. Hawkins [L.S.]

STATE OF MICHIGAN } ss.
County of Hillsdale

On this 13 day of September 1910 before me, a Notary Public in and for said county, personally came the above named Alfred D. Hawkins and Alice M. Hawkins his wife, known to me to be the persons who executed the above dedication, and acknowledged the same to be their free act and deed.

Lorenzo P. Reynolds
Notary Public, Hillsdale Co. Mich.
My commission expires Sept. 20, 1913


I hereby certify that the plat hereon delineated is a correct one, and that permanent monuments consisting of gas pipe have been planted at points marked thus (O) as thereon shown at all angles in the boundaries of the land platted and at all intersections of streets. The gas pipe is one inch external diameter and 18 inches long.

C. L. Herron,
Surveyor

Approved by the Council of the City of Hillsdale Sept. 19, 1910
S. H. Moore, City Clerk

I hereby certify that there are no tax liens or titles held by individuals on the above described land for the five years preceding the 12th day of October, 1910, and that the taxes for said period of five years are all paid.
Michael Wolf, County Treasurer.

SPRING ST.

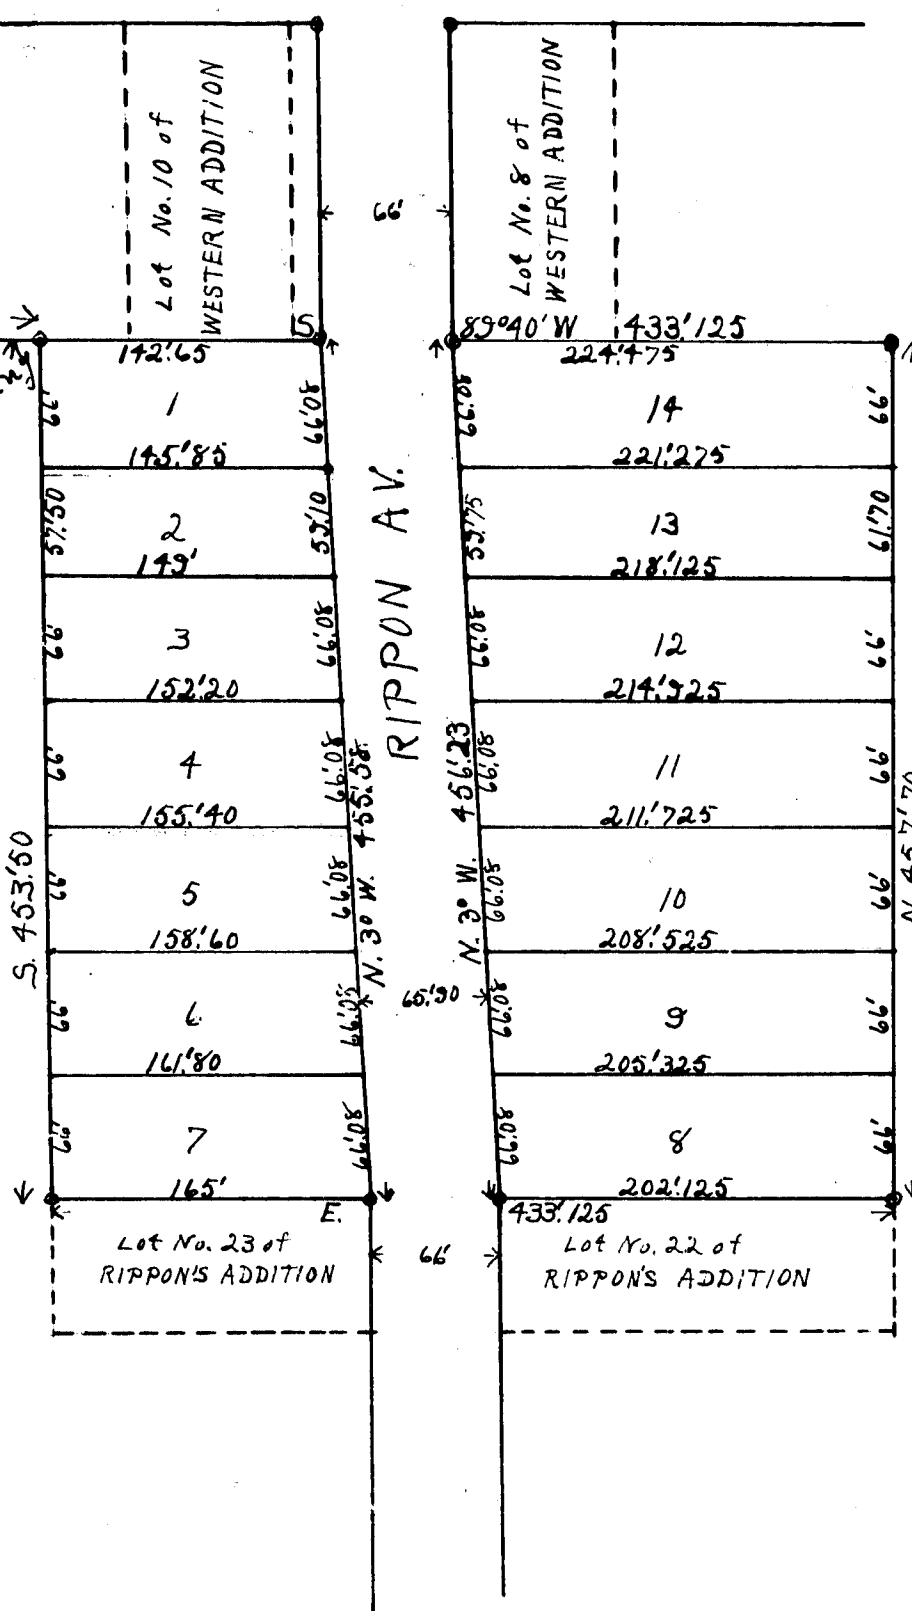

COPY
REGISTER'S OFFICE, ss.
Hillsdale COUNTY
PLAT OF
Hawkins' Addn
WAS RECORDED THIS 7th DAY OF
Nov. A. D. 1910 AT 7 O'CLOCK
A. M. IN LIBRY 2 OF PLAT
ON PAGE 40
William H. Olden
REGISTER OF DEEDS
ORIGINAL ON FILE

I hereby certify that this copy is a true copy of the plat or PLAT forwarded the Register of Deeds for recording.

Compared NOV 5-1910
Nathan Simpson
Deputy Auditor General.

Filed in Auditor General's Dep't
NOV 11 1910

Nathan Simpson
Deputy Auditor General.

Locust tree center is 25'6" W.
Cherry tree center is 47'6" N.
Quarter corner between
Sections 27 and 22



Examined and Approved

SEP 14 1910

William H. Simpson
Deputy Auditor General

HAWKINS' ADDITION TO THE CITY OF HILLSDALE (COUNTY OF HILLSDALE)

Know All Men by These Presents, That we, Alfred D. Hawkins as proprietor, and Alice M. Hawkins, his wife, have caused the Land embraced in the annexed plat, and described as follows, - commencing at a point 875.82 feet South and 466.65 feet N. 89° 40' E. of the quarter corner between sections 22 and 27, T. 6 S. R. 3 W. of Michigan, running thence S. 45° 3' 50" to the N. W. corner of Rippon's Addition to the City of Hillsdale, thence E. 433.125 feet, thence N. 45° 7' 70" feet, thence S. 89° 40' W. 433.125 feet to the place of beginning, to be surveyed, laid out and platted, to be known as Hawkins' Addition to the City of Hillsdale, and that the street as shown on said plat is hereby dedicated to the use of the public.

Signed and sealed in the presence of
Jerome L. Reynolds } Alfred D. Hawkins [L.S.]
Elmer S. Reynolds } Alice M. Hawkins [L.S.]

STATE OF MICHIGAN } ss.
County of Hillsdale }

On this 13 day of September 1910 before me, a Notary Public in and for said county, personally came the above named Alfred D. Hawkins and Alice M. Hawkins his wife, known to me to be the persons who executed the above dedication, and acknowledged the same to be their free act and deed.

Lorenzo P. Reynolds
Notary Public, Hillsdale Co. Mich.
My commission expires Sept. 20, 1913


I hereby certify that the plat herein delineated is a correct one, and that permanent monuments consisting of gas pipe have been planted at points marked thus (O) as thereon shown at all angles in the boundaries of the land platted and at all intersections of streets. The gas pipe is one inch external diameter and 18 inches long.

C. L. Herron,
Surveyor

Approved by the Council of the City of Hillsdale Sept. 19, 1910
S. H. Moore, City Clerk

I hereby certify that there are no tax liens or titles held by individuals on the above described land for the five years preceding the 12th day of October, 1910, and that the taxes for said period of five years are all paid.
Michael Wolf, County Treasurer.

SPRING ST.

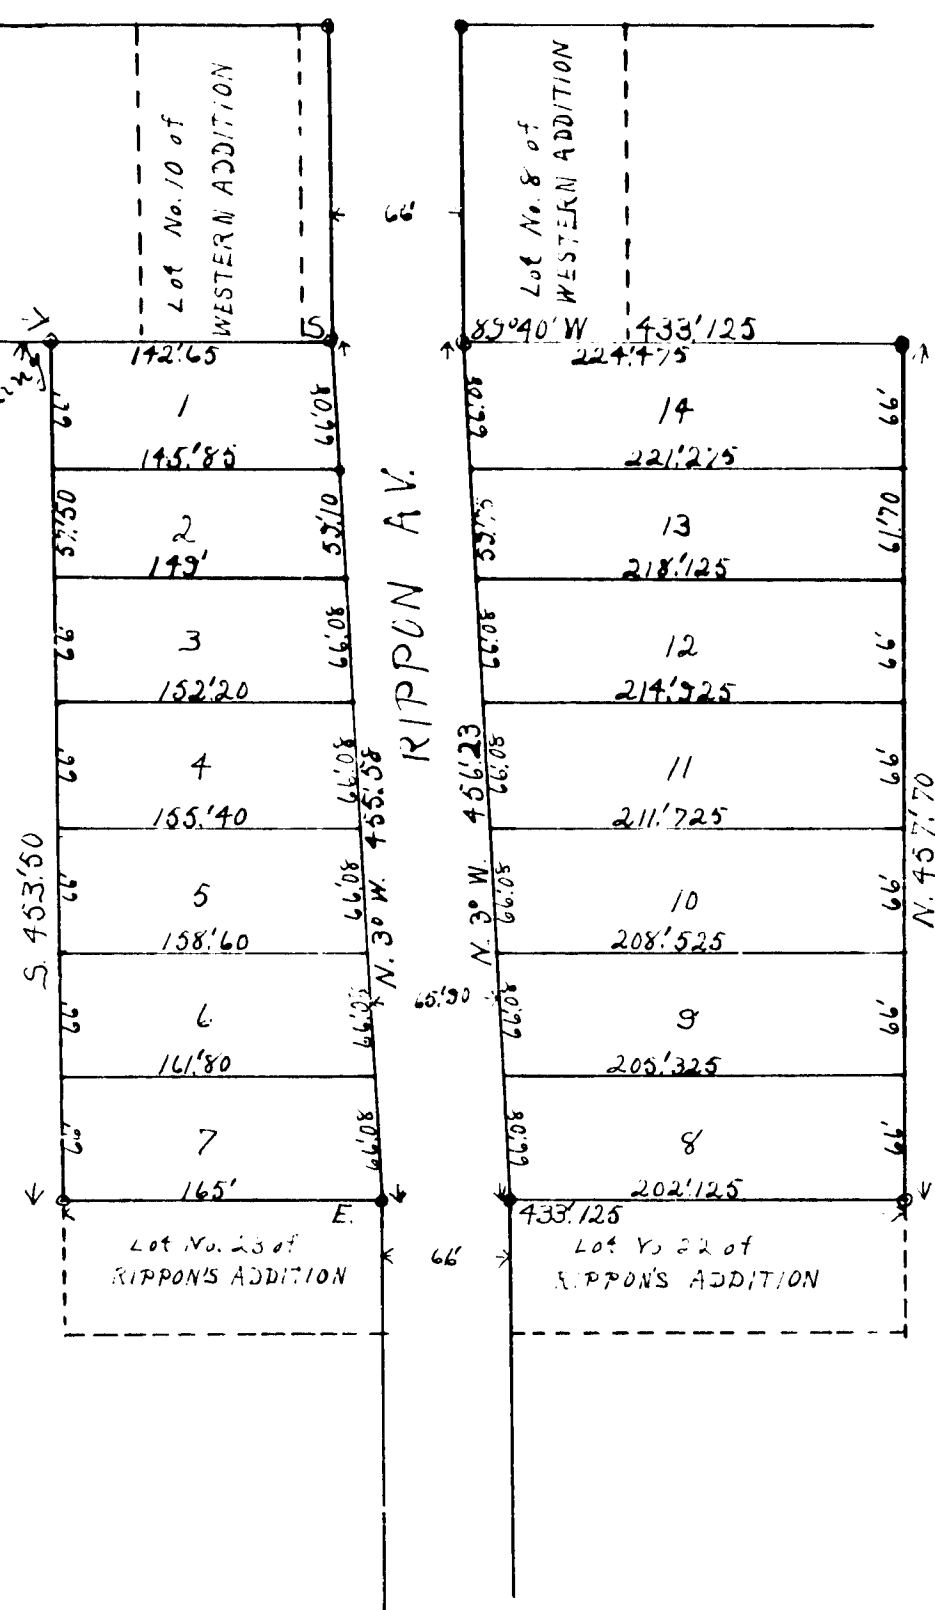

REGISTERED OFFICE,
Hillsdale Co. Mich.
PLAT OF
Hawkins' Addition
WILL RECORD THIS 7th DAY OF
SEP 1910
A. D. 1910
W. H. Simpson
Deputy Auditor General

I hereby certify that this
copy is a true copy of the
original of the same as
of record in the Auditor
General's office.
Compared
W. H. Simpson
Deputy Auditor General.

Filed in Auditor General's Dep't
W. H. Simpson
Deputy Auditor General.