Know all men by these presents, That The Rothfuss Assembly Association, a corporation duly organized under and by virtue of the laws of the state of Michigan, as proprietor, has caused the land embraced in the annexed plat to be surveyed, laid out and platted to be known as the Rothfuss Assembly Park and that the streets and alleys as shown on said plat are hereby dedicated to the use of said association and the lot owners and lessees of said association.

Signed and sealed in presence of } Burton Hazzard, President
L.H. Rothfuss
O.R. Gratton } W.H. Clay, Secretary

State of Michigan } ss.
County of Lenawee }

On this 19th day of November 1910 before me a Notary Public in and for said county personally came the above named Burton Hazzard, President and W.H. Clay, Secretary known to me to be the persons who executed the above dedication and acknowledged the same to be the free act and deed of the Rothfuss Assembly Association.

My commission expires February 6th 1913. Lawrence H. Rothfuss, Notary Public in and for Lenawee County, Mich.

The land embraced in the annexed plat of Rothfuss Assembly Park is described as follows: Beginning at the N.W. cor. sec. 36 of T.6 S.R.3W. of Mich. and running thence S. 11.22 chs., thence E. 10.00 chs., thence N. 11.22 chs. thence W. 10.00 chs. to the place of beginning.

I hereby certify that the plat hereon delineated is a correct one and that permanent monuments consisting of iron pipe have been planted at points marked thus (o) and of concrete posts at points marked thus (x) as thereon shown, at all angles in the boundaries of the land platted and at all intersections of streets or streets and alleys.

Geo. A. Mark - Surveyor.

At N.W. cor. of land platted an Oak 30" diam. bears S.25° E. 35½ lks.
" S.W. " " " " W. Oak 8" " " S. ½° E. 49 "
" NW. cor. of lot 1 an Oak 30" diam. bears N. 60½° W. 60 lks
" NE. " " 1 " W. Oak 12" " " N. 19½° E. 11½ "
" NE. " " 7 " W. Oak 15" " " West 20½ "
" NW. " " 13 " W. Oak 10" " " S. 32° E. 3¼ "
" SW. " " 13 " W. Oak 15" " " N. 5° W. 37 "
" SE. " " 16 " W. Oak 20" " " S. 79° W. 29½ "
" NE. " " 16 " W. Oak 14" " " N. 80½° W. 47 "
" NW. " " 20 " W. Oak 8" " " N. 83° E. 21½ "
" NW. " " 22 " Hick. 14" " " N. 87° E. 14½ "
" SW. " " 23 " R. Oak 18" " " S. 37½° W. 23 "

At N.E. cor. lot 34 a Hick. 12" diam. bears S. 62° E. 19½ lks.
" S.E. " " 34 " W. Oak 10" " " N. 87½° W. 11½ "
" NW. " " 35 " B. Oak 14" " " S. 52° E. 2 "
" SW. " " 38 " W. Oak 16" " " N. 26° E. 14½ "
" SE. " " 42 " W. Oak 20" " " N. 60½° W. 87 "
" SE. " " 64 " W. Oak 20" " " N. 18½° W. 117½ "
" NW. " " 65 " W. Oak 12" " " S. 5½° W. 26 "
" NE. " " 66 " R. Oak 30" " " S. 61½° W. 6 "
" SE. " " 67 " R. Oak 24" " " S. 8½° W. 48 "
" SW. " " 69 " W. Oak 12" " " N. 4.0° E. 51½ "

Office of County Treasurer, Hillsdale County, Hillsdale, Mich.

I hereby certify, That there are no tax liens or titles held by the State on the lands embraced in the annexed plat and that there are no tax liens or titles held by individuals on said lands for the five years preceding the 19th day of November 1910 and that the taxes for said period of five years are all paid as shown by the records of this office.

Michael Wolf
County Treasurer.

I hereby certify that the annexed plat was approved by the Township Board of the township of Hillsdale on the 1st day Dec. 1910.

Irving Blurton,
Tp. clerk.

COPY

REGISTER'S OFFICE.
Hillsdale COUNTY } ss.
PLAT OF Rothfuss Assembly Park
WAS RECORDED THIS 13th DAY OF
Dec. A.D. 1910 AT 11 O'CLOCK
A.M. IN LIBER 2 OF Plats
ON PAGE 44
Wm. D. Whelden
REGISTER OF DEEDS.

ORIGINAL ON FILE

I hereby certify that this copy is a true copy of the Map or Plat forwarded the Register of Deeds for recording.
DEC 22 1910
Compared
Nathan T. Simpson
Deputy Auditor General.

Filed in Auditor General's Dep't
DEC 22 1910
Nathan T. Simpson
Deputy Auditor General.

Examined and Approved
DEC 21 1910
Nathan T. Simpson
Deputy Auditor General.

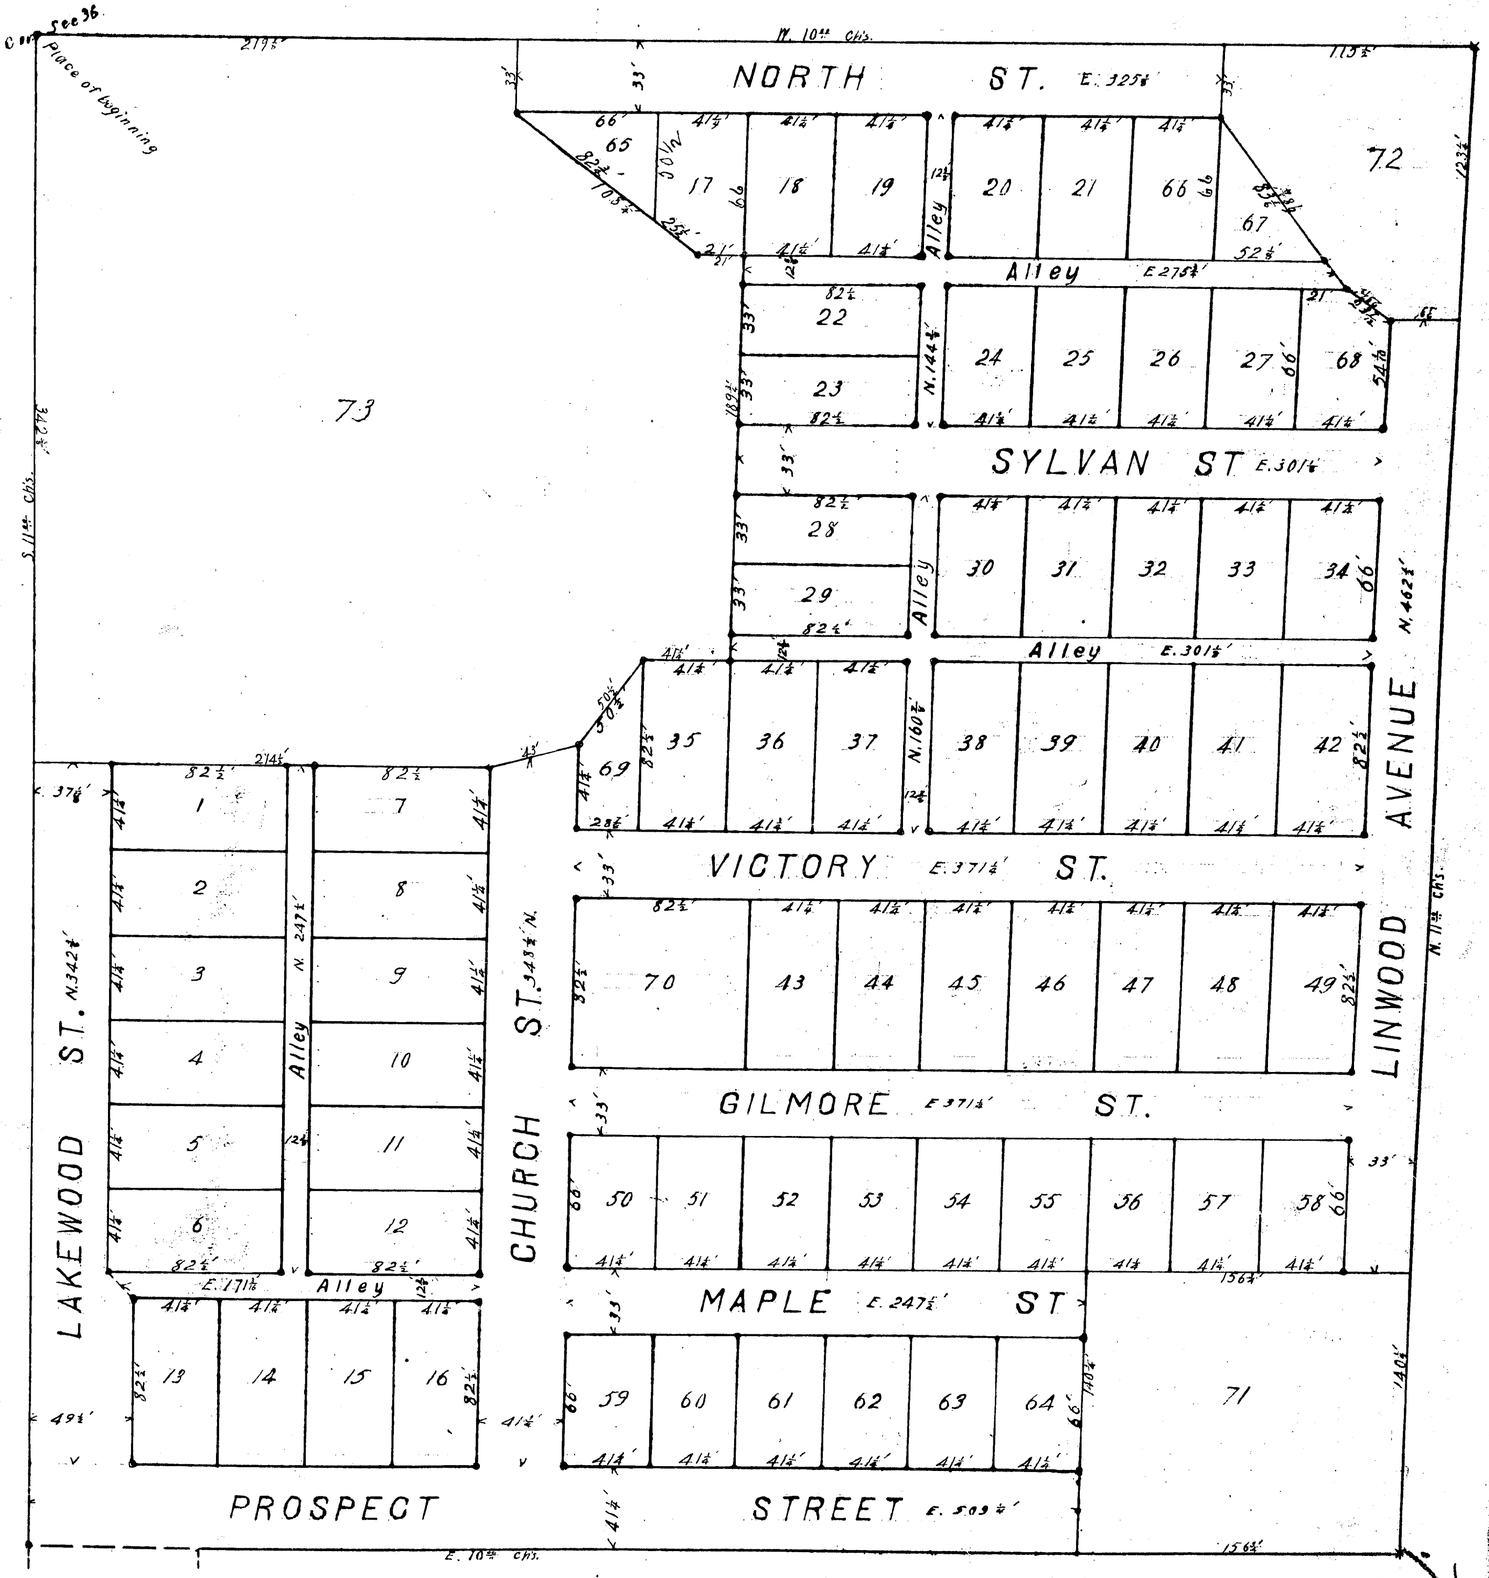

ROTHFUSS ASSEMBLY PARK

HILLSDALE Co.

14204

Know all men by these presents That The Rothfuss Assembly Association, a corporation duly organized under and by virtue of the laws of the state of Michigan, as proprietor, has caused the land embraced in the annexed plat to be surveyed, laid out and platted to be known as the Rothfuss Assembly Park and that the streets and alleys as shown on said plat are hereby dedicated to the use of said association and the lot owners and lessees of said association.

Signed and sealed in presence of } Burton Hazzard President
L.H. Rothfuss
O.R. Gratton } W. H. Clay Secretary

State of Michigan } ss.
County of Lenawee }

On this 17th day of November 1910 before me a Notary Public in and for said county personally came the above named Burton Hazzard and W. H. Clay, to me known to be the persons who executed the above dedication and acknowledged the same to be the free act and deed of the Rothfuss Assembly Association.

My commission expires February 6th 1913. Lawrence H. Rothfuss
Notary Public in and for Lenawee County, Mich.

The land embraced in the annexed plat of Rothfuss Assembly Park is described as follows: Beginning at the N.W. cor. sec. 36 of T. 6 S. R. 3 W. of Mich. and running thence S. 11.44 chs. thence E. 10.00 chs. thence N. 11.44 chs. thence W. 10.00 chs. to the place of beginning.

I hereby certify that the plat hereon delineated is a correct one and that permanent monuments consisting of iron pipe have been placed at points marked thus ⊙ and of concrete posts at points marked thus (X) as thereon shown, at all angles in the boundaries of the land platted and at all intersections of streets or streets and alleys.

Geo. A. Mark - Surveyor.

At N.W. cor. of land platted a W. Oak 30" diam. bears S. 25 E. 35½ lks.
" S.W. " " " " W. Oak 8" " S. ½ E. 49 "
" N.W. cor. of lot 1 a W. Oak 30" diam. bears N. 60½ W. 60 lks.
" NE. " " 1 " W. Oak 12" " " N. 19½ E. 11½ "
" NE. " " 7 " W. Oak 15" " " West 20½ "
" N.W. " " 13 " W. Oak 10" " " S. 32 E. 3¼ "
" S.W. " " 13 " W. Oak 15" " " N. 5 W. 37 "
" S.E. " " 16 " W. Oak 20" " " S. 7° W. 29½ "
" NE. " " 16 " W. Oak 14" " " N. 50½ W. 47 "
" N.W. " " 20 " W. Oak 8" " " N. 83 E. 21¼ "
" N.W. " " 22 " R. Oak 14" " " N. 57 E. 14½ "
" S.W. " " 23 " R. Oak 18" " " S. 31½ W. 23 "

At N.E. cor. of 34 a W. Ch. 12 diam. bears S. 2 E. 14 lks.
" S.E. " " 34 " W. Oak 10" " " N. 57½ W. 12 "
" NW. " " 35 " B.O. 12" " " West 2 "
" S.W. " " 38 " W. Oak 6" " " N. 26½ W. 14½ "
" S.E. " " 22 " W. Oak 20" " " N. 8½ W. 8 "
" S.E. " " 64 " R. Oak 20" " " N. 85½ W. 17½ "
" NW. " " 65 " W. Oak 12" " " S. 5½ W. 22 "
" N.E. " " 60 " R.O. W. 30" " " S. 61½ W. 0 "
" S.E. " " 67 " R. Oak 24" " " S. 5½ W. 48 "
" S.W. " " 69 " W. Oak 12" " " N. 40° E. 5½ "

Office of County Treasurer, Hillsdale, Mich. Nov. 17th 1910.

I hereby certify, That there are no tax liens or titles held by the State on the lands embraced in the annexed plat and that there are no tax liens or titles held by individuals on said lands for the five years preceding the 17th day of November 1910 and that the taxes for said period of five years are all paid as shown by the records of this office.

Michael Wolf
County Treasurer.

I hereby certify that the annexed plat was approved by the Township Board of the Township of Hillsdale on the 1st day Dec. 1910.

Irving Blurton,
Tp. Clerk.

COPY
REGISTER'S OFFICE.
STATE OF MICHIGAN } SS.
COUNTY OF Hillsdale
I hereby certify that the within instrument was received in this office for record on the 23rd day of Dec. A.D. 1910 at 2 o'clock P.M. and recorded in Liber A of Plats on page 2
Wm. A. Weldon
REGISTER OF DEEDS
ORIGINAL ON FILE

I hereby certify that this plat was examined and approved by the Auditor General
DEC 22 1910
Deputy Auditor General.

Filed in Auditor General's Dep't
Deputy Auditor General.

Examined and Approved
Dec 23 1910
Deputy Auditor General.

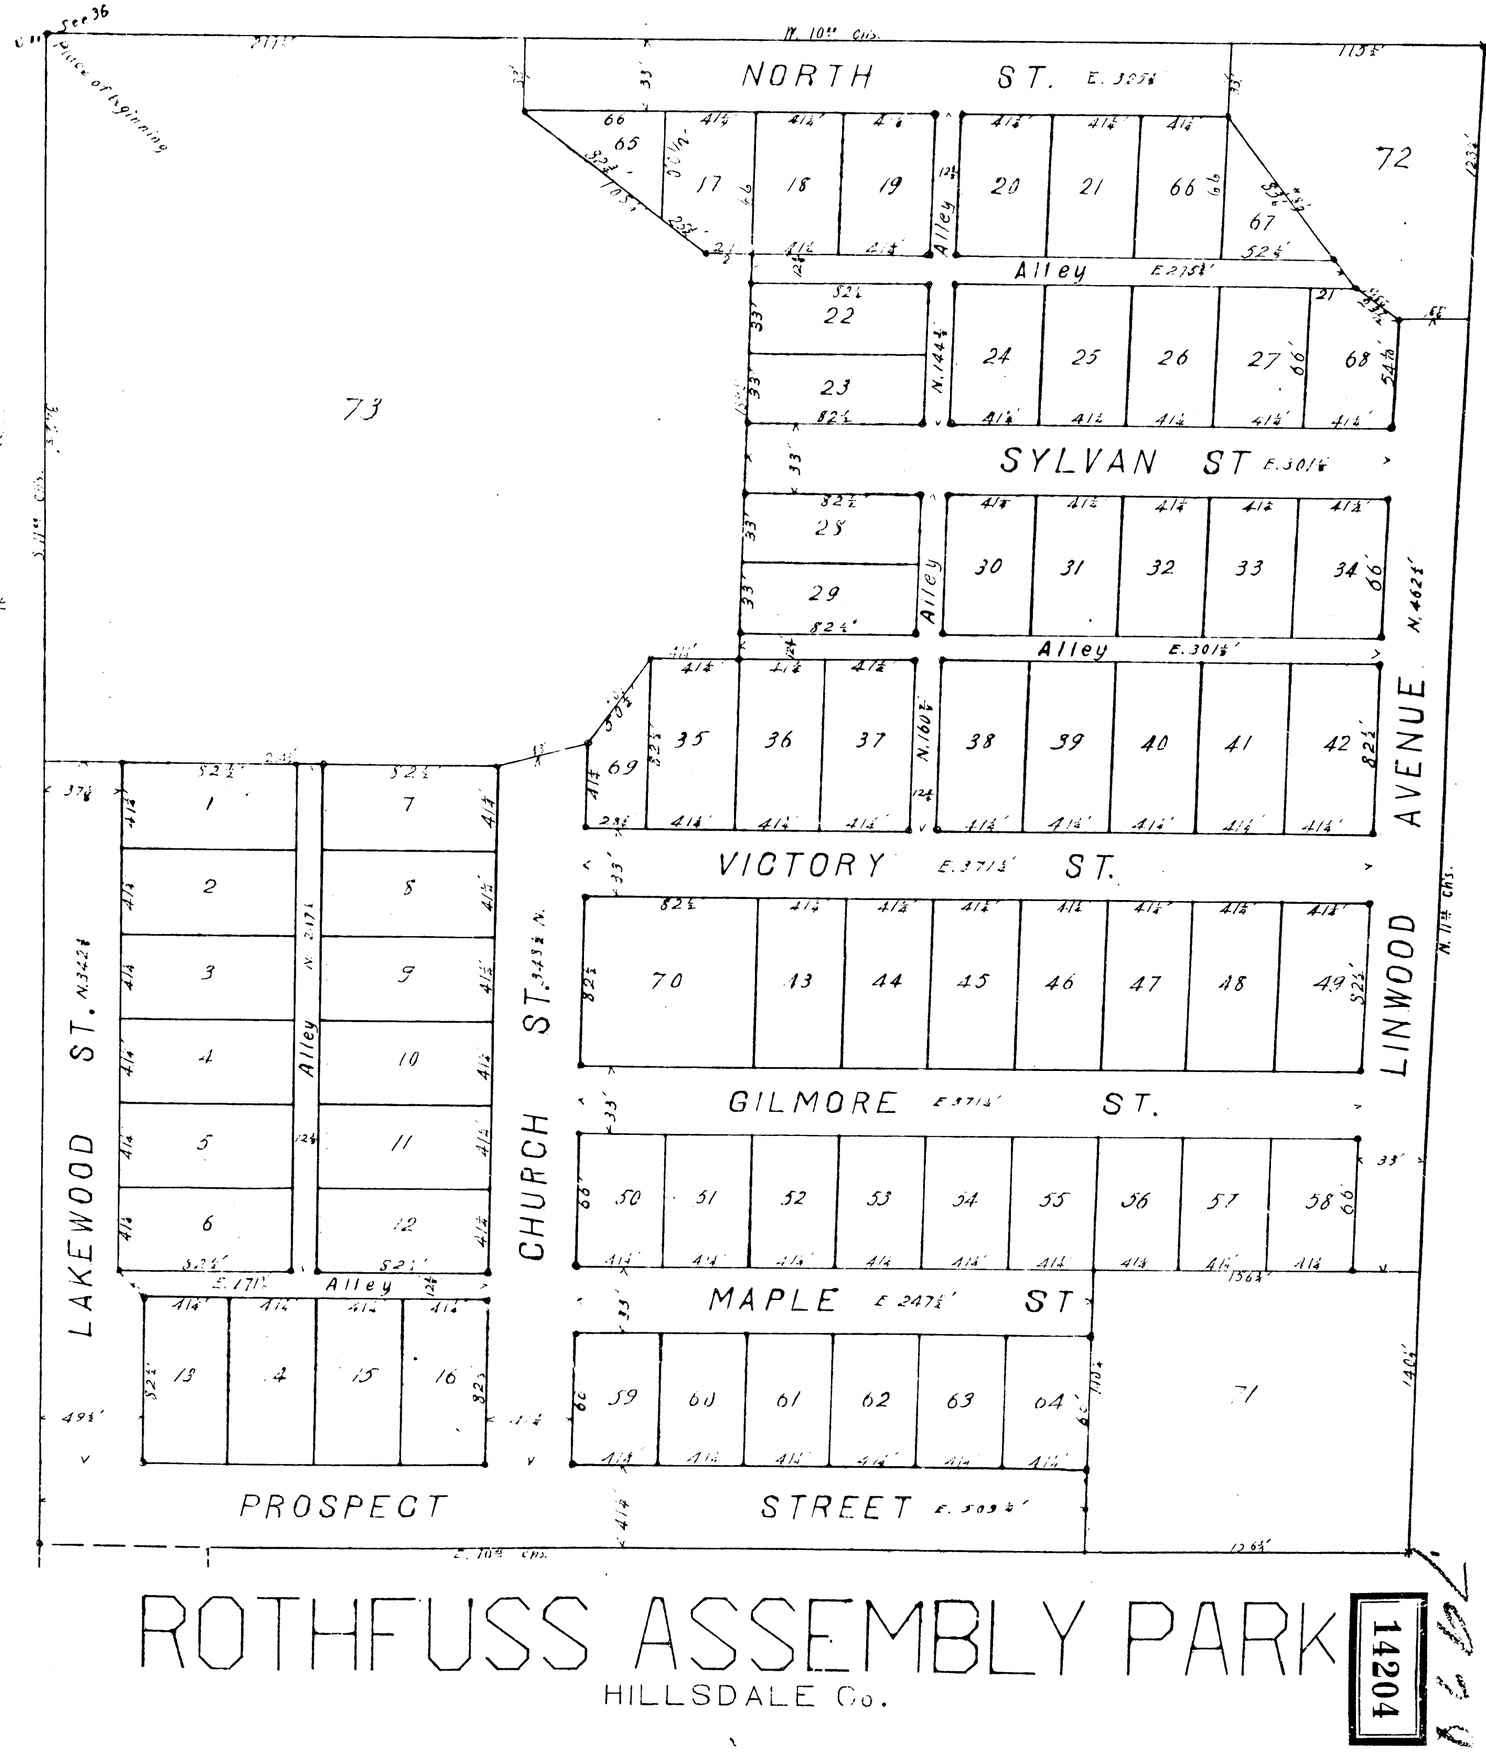

ROTHFUSS ASSEMBLY PARK

HILLSDALE Co.

14204

CliBPDF www.fastio.com