


STANDISH AND DICKINSON'S SUBDIVISION
OF THE SOUTH E37.67 FEET OF WEST 1/2 OF
OUT LOT 9,
OF THE SUBDIVISION OF THE REAR CONCESSION OF
CLAIM NO. 7, MULLETT FARM,
CITY OF DETROIT,
WAYNE COUNTY, MICHIGAN.

I hereby certify that the plat here delineated is a correct one, and that permanent monuments, consisting of iron stakes have been placed at points marked thereon as shown above at all angles in the boundaries of the land plotted, and at all intersections of streets or alleys and alleys.

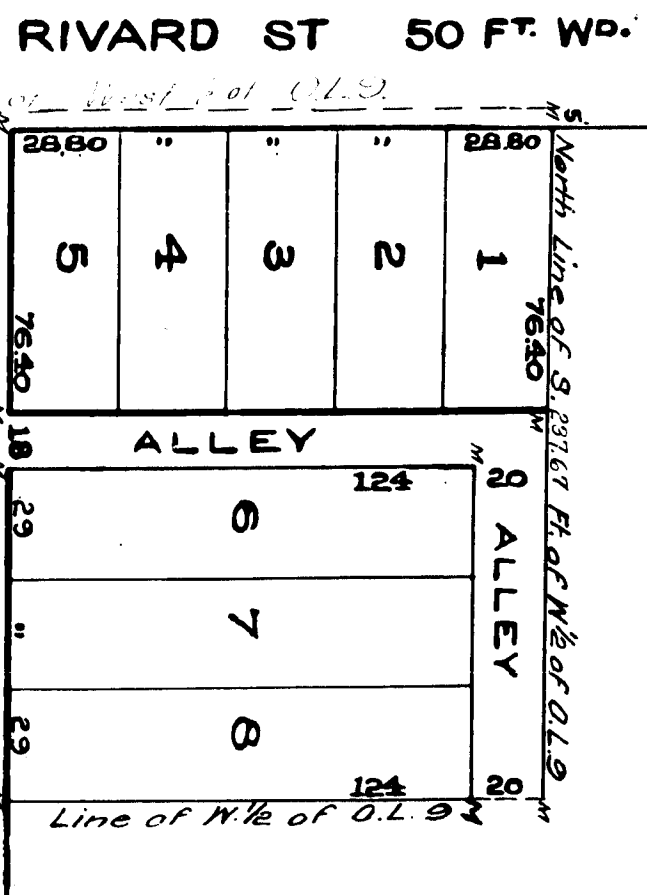

The Streets on the annexed plat conform to the general plan of the City.
W. H. M. Gossard
City Engineer
Approved May 3 1907

Scale, one inch = 50 Feet.

RECEIVED AND FILED,
IN AUDITOR GENERAL'S OFFICE,
February 16, 1907
By H. H. M. Gossard
City Engineer

1906
Henry S. Noran
City Engineer
by H. H. M. Gossard
City Engineer

KNOW ALL Men by these Presents, That we Thos. S. Standish and Carrie M. Standish, his wife, and John S. Dickinson and Eliza W. Dickinson, his wife, have caused the land embraced in the annexed plat to be surveyed, laid out and plotted, to be known as Standish and Dickinson's subdivision of the south E37.67 feet of the west 1/2 of lot 9, of the subdivision of the rear concession of Claim No. 7, Mullett Farm, City of Detroit, Wayne County, Michigan, and that the street and alleys as shown on said plat are hereby dedicated to the use of the public.

State of Michigan } ss.
County of Wayne }

On this 11th day of April 1907, before me, a Notary Public in and for said county, personally came the above named Thos. S. Standish and Carrie M. Standish, his wife, and John S. Dickinson and Eliza W. Dickinson, his wife, known to me to be the persons who executed the above dedication and acknowledged the same to be their free act and deed.

Signed & Sealed in Presence of
Thos. S. Standish
Carrie M. Standish
John S. Dickinson
Eliza W. Dickinson
[LS] [LS] [LS] [LS]

State of Michigan } ss.
County of Wayne }

On this 21st day of April 1907, before me, a Notary Public in and for said county, personally came the above named Thos. S. Standish and Carrie M. Standish, his wife, and John S. Dickinson and Eliza W. Dickinson, his wife, known to me to be the persons who executed the above dedication and acknowledged the same to be their free act and deed.

Notary Public
My Commission Expires Feb 16, 1910

State of Michigan } ss.
County of Wayne }
On this 21st day of April 1907, before me, a Notary Public in and for said county, personally came the above named Thos. S. Standish and Carrie M. Standish, his wife, and John S. Dickinson and Eliza W. Dickinson, his wife, known to me to be the persons who executed the above dedication and acknowledged the same to be their free act and deed.

Examined and Approved
April 21, 1907
John F. Wilkinson
Notary Public


0373

0373


STANDISH AND DICKINSON'S SUBDIVISION
OF THE SOUTH 237.67 FEET OF WEST 1/2 OF
OUT LOT 9,
OF THE SUBDIVISION OF THE REAR CONCESSION OF
CLAIM NO. 7, MULLETT FARM,
CITY OF DETROIT,
WAYNE COUNTY, MICHIGAN.

I hereby certify that the plat here
described is a correct one, and that
permanent monument, consisting of
iron stakes have been placed at five
muted thus N as shown above at
all angles in the subdivision of the land
described, and at all intersections of streets or
alleys and alleys.

George Jerome, Surveyor

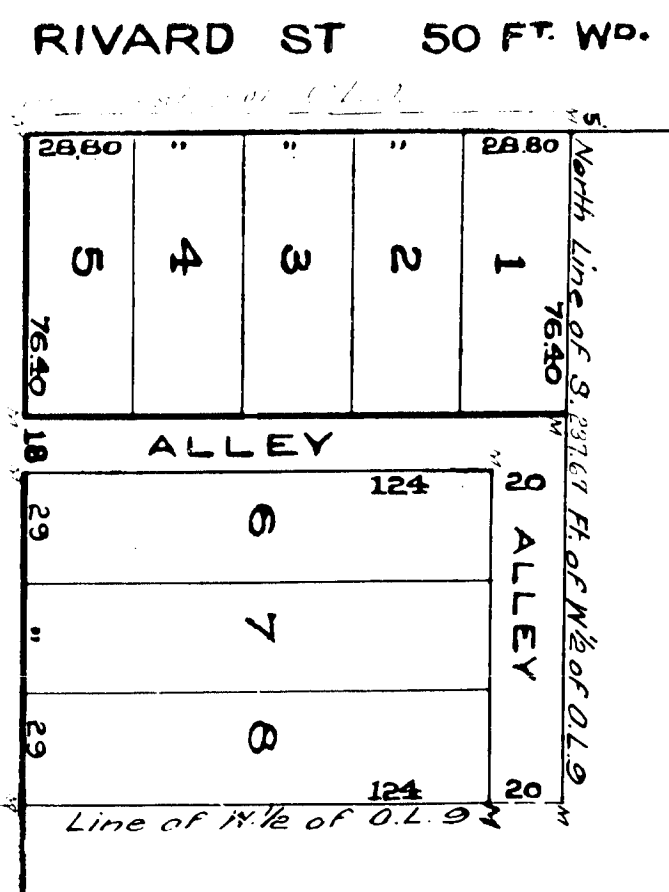

The Streets on the annexed plan conform
to general plan of the City.
W. H. M. Converse
City Engineer
Approved May 3, 1907

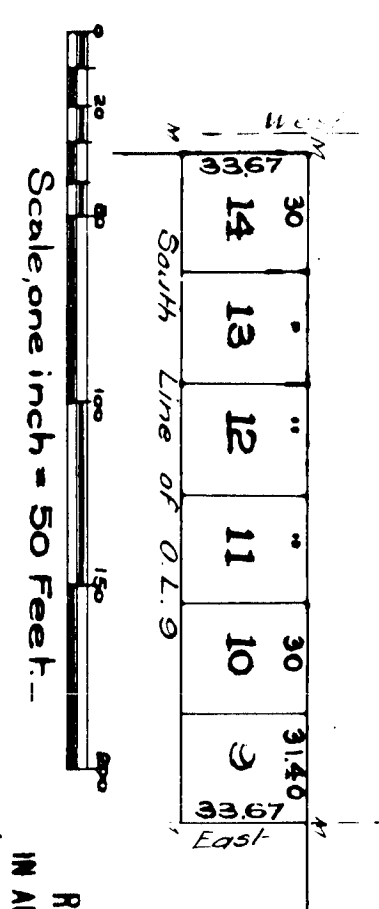

RECEIVED AND FILED
IN AUDITOR GENERAL'S OFFICE,
DETROIT, MAY 16, 1907

By *W. H. M. Converse*
Deputy Auditor General

1906
Henry S. Norman
City Engineer
by *W. H. M. Converse*
Deputy Auditor General

Now All Men by these Presents, That we Fred S. Standish and Carrie M. Standish, his wife, and Julia S. Dickinson and
Elean M. Dickinson, his wife, have caused the land embraced in the annexed plat to be surveyed, laid out and plotted,
to be known as Standish and Dickinson's subdivision of the south 237.67 feet of the west 1/2 of Out Lot 9, of the
subdivision of the rear concession of Claim No. 7, Mullett Farm, City of Detroit, Wayne County, Michigan, and that
the street and alleys as shown on said plat are hereby dedicated to the use of the public.

State of Michigan } ss.
County of Wayne

On this 11th day of May, 1907, before me, a Notary Public in and for said

County, personally came the above named Fred S. Standish and Carrie M. Standish, his wife, and Julia S. Dickinson
and Elean M. Dickinson, his wife, known to me to be the persons who executed the above dedication and acknowledged
the same to be their free act and deed.

State of Michigan } ss.
County of Wayne

On this 11th day of May, 1907, before me, a Notary Public in and for said
County, personally came the above named Fred S. Standish and Carrie M. Standish, his wife, and Julia S. Dickinson
and Elean M. Dickinson, his wife, known to me to be the persons who executed the above dedication and acknowledged
the same to be their free act and deed.

Notary Public, Wayne Co., Michigan
My Commission Expires Dec 1, 1910

State of Michigan } ss.
County of Wayne

On this 21st day of April, 1907, before me, a Notary Public in and for said
County, personally came the above named Fred S. Standish and Carrie M. Standish, his wife, and Julia S. Dickinson
and Elean M. Dickinson, his wife, known to me to be the persons who executed the above dedication and acknowledged
the same to be their free act and deed.

Examined and Approved
April 21, 1907
John F. Walburn
Deputy Auditor General