


14210

158

Michigan Street

Michigan Street

West 675 Feet.

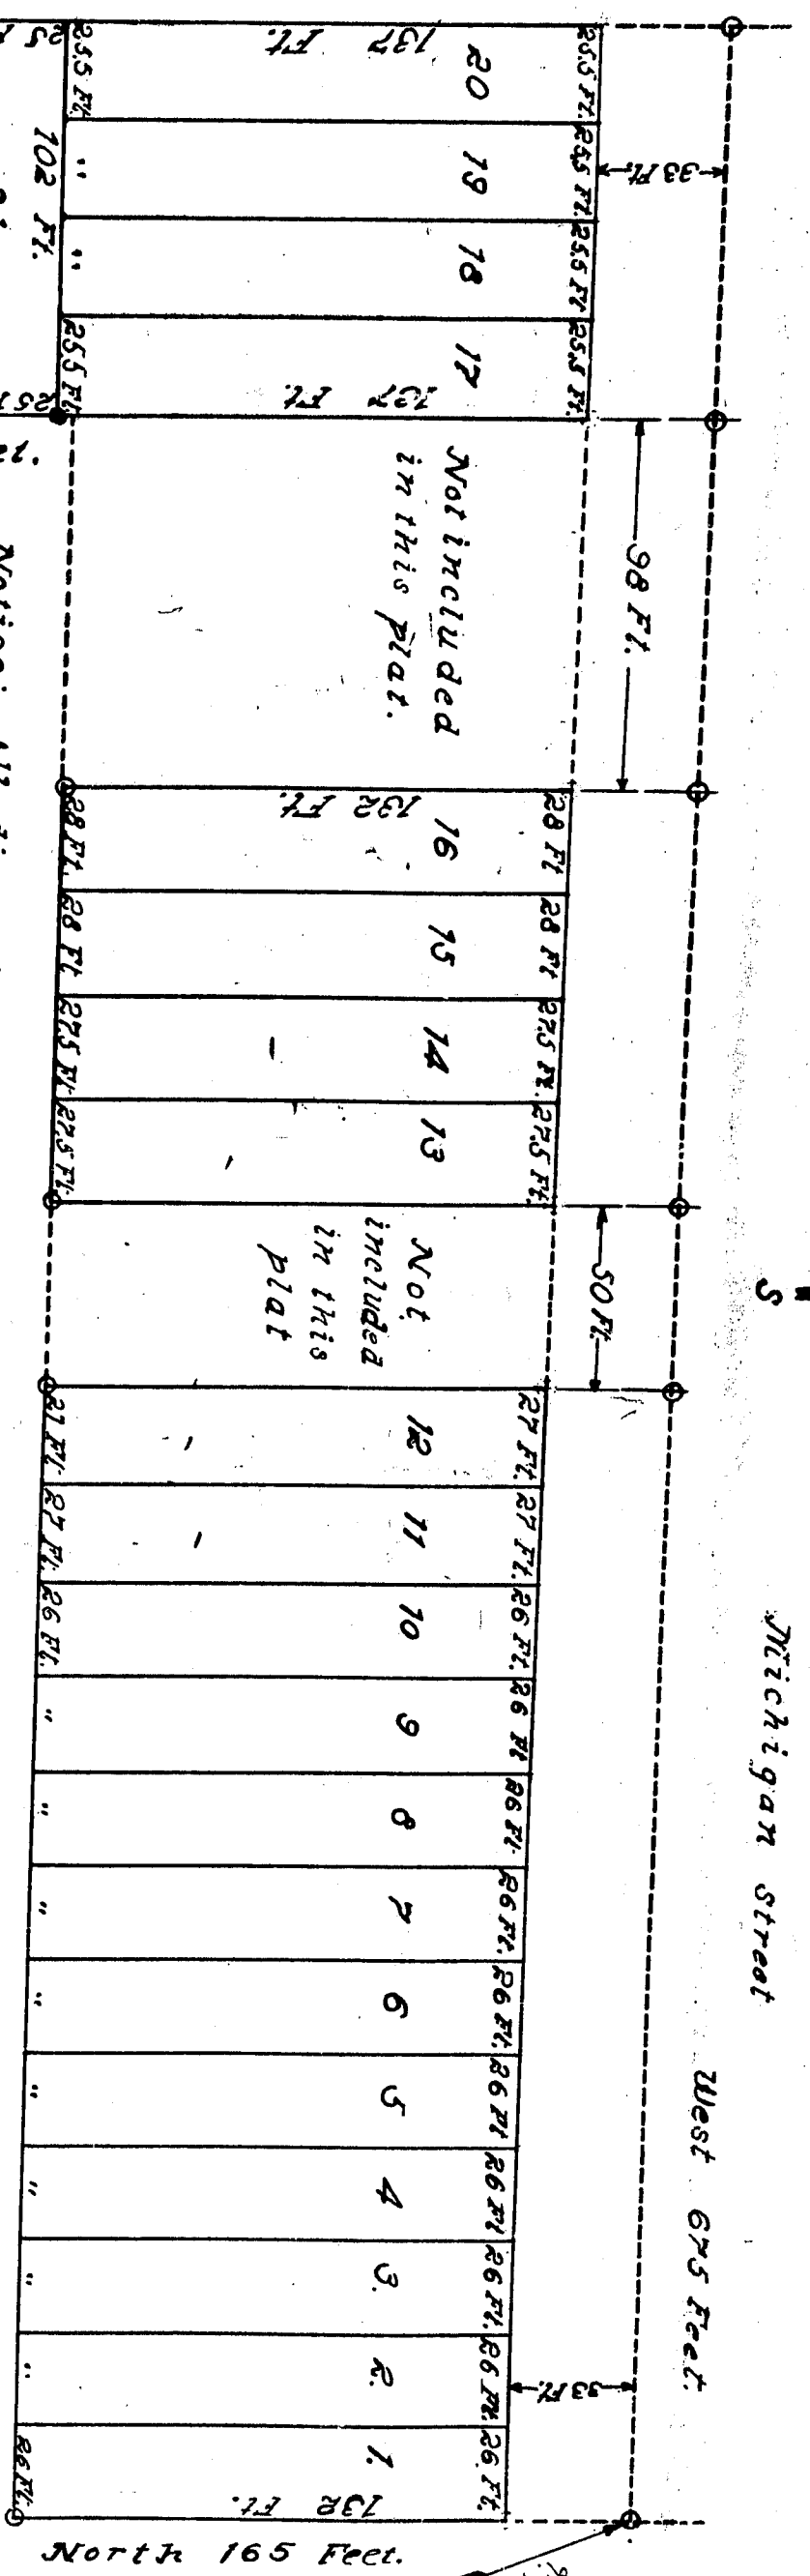

Point of Beginning Township
NE Cor N44W Sec 34
1 South Range A. Mesq.

Notice: All dimensions given in feet and decimals thereof

MAITIN
SIRE

North 155 Feet.

*Plot of The Highland Addition
To The
Village of Reading, Hillsdale County,
Michigan.*

Scale: 1 inch = 50 Feet

Surveyors Certificate

I hardly verify that the West River delineated is a correct one and that present monument consisting of 1 x 15 inch iron pipe driven down pointed at points marked thus o so there are shown as all angles in the formation of the land plotted and at all intersections of plots or plots and alleys.

H. H. ARRINGTON Surveyor.

Dedication

I believe
 know all men by these presents that we do give as property and Charles R. Brown his wife
 have owned the land contained in the annexed list to be conveyed, laid out and granted to be
 known as the Highland addition to the city of Rocky Mountain Co. Mich. and that the
 tract and survey as shown on said plat are hereby dedicated to the use of the public.
 Witness my hand and seal in the presence of
 Wm. Brown, F. C. Jessup.
 S. R. R. N. E. R.
 Phoebe R. N. E. R.

SKRIVER Z.S.
PHOEBEN TRIVERTLS.

State of Michigan }
County of Washtenaw } S.S. for said County, personally came the above named Stefan and Roswida
Shade Robinson known to me to be the person who executed the
above declaration and acknowledged the same to be their free act and deed.
My Commission expires December 11-1918
W R B RAN CH

County Treasurer
11-14-18
Public.
NOTARY
HILLSDALE Co., Mich.
X

Office of County Treasurer
County Treasurer's Office
1915.
and that there are no tax liens or taxes held by the State on the lands described herein.
the State. 1915 and that the taxes for said lands for five years preceding
years of this office.

De Chestnut
County Stream

the capture of land pleased

The land underlaid in the annexed plat of the Highland addition to the village of Reading, Sherburne County, Mich. is described as follows. Commencing at the N. E. corner of the N. W. $\frac{1}{4}$ section 26, Township 7 S., Range 12 W., running thence N. 67° 5' just to E line of Martin about thence S. on E line of Martin about 82.1 feet thence E. 1° 32' just thence N. 50.1' just thence W. 50' just thence N. 1° 55' just, thence E 57° 3' just thence N. 1° 45' just to place of beginning, attempting a corner of land 50 feet wide E and W and 165 feet long N and S, the N. E. corner of said parcel being 314 feet W of the N. E. corner of said N. W. quarter of section 26 also attempting a corner of land 48 feet wide E and W and 165 feet long N and S, the N. E. corner of said parcel of land being 478 feet W of said N. E. corner of said N. W. quarter of section 26. Parcel hereby platted containing 3.88 acres of land.

East 132 Feet.

RECORDING OFFICE
HILLDALE COUNTY
JUL 15 1897
Hilldale Collection
914



I hereby certify that this
 is a true copy of the *MAR*
 of *PLANT* forwarded the Registrar
 of Deaths for recording
 10/11/1915

The list was approved by the common Council of the Village of Reading at a meeting
 June 15th 1915
 Certified of Municipal Approval.
 Filed in Auditor General's Dep't
 1915
 Edgar & Howard Edm's


Filed in Auditor General's Dept.

Feb 12-1913

46
William H. McLean
Completed July 8-1911
J. J. Gower


Edgar & Howard
Blunt

8-1915
Geo. S. Hauer

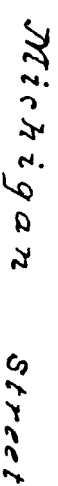

West Street.

Don't let

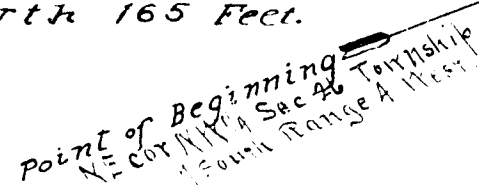

*Plot of The Highland Addition
To The
Village of Reading, Hillsdale*

Scale: 1 inch = 50 Feet

Surveyors Certificate

H. H. ARTHUR, GALT SURVEYOR.

Alfred

SKINNER Z.S.
PHOEBEN PRINCELES

Mr. R. R. A. A.

County Treasurer's Certificate

DE Chestnut

County of Meander

East 132 Feet.

Certificate of Municipal Approval

This plat was approved by the Common Council of the Village of Reading at a meeting

Sept 26 and 27

Filed for Auditor General's Department
July 12-1915
Jas. E. Hume
County Auditor General

46
William H. Medlar
Oct 7, 1911