
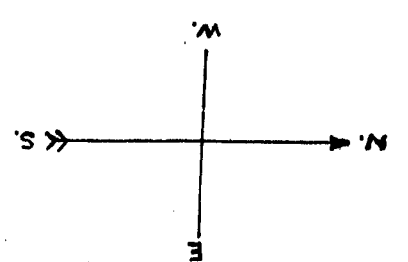


Noted and Approved
July 13-1915
Geo. S. Sawyer
Notary Public

14211

WEST 654'

BELL STREET

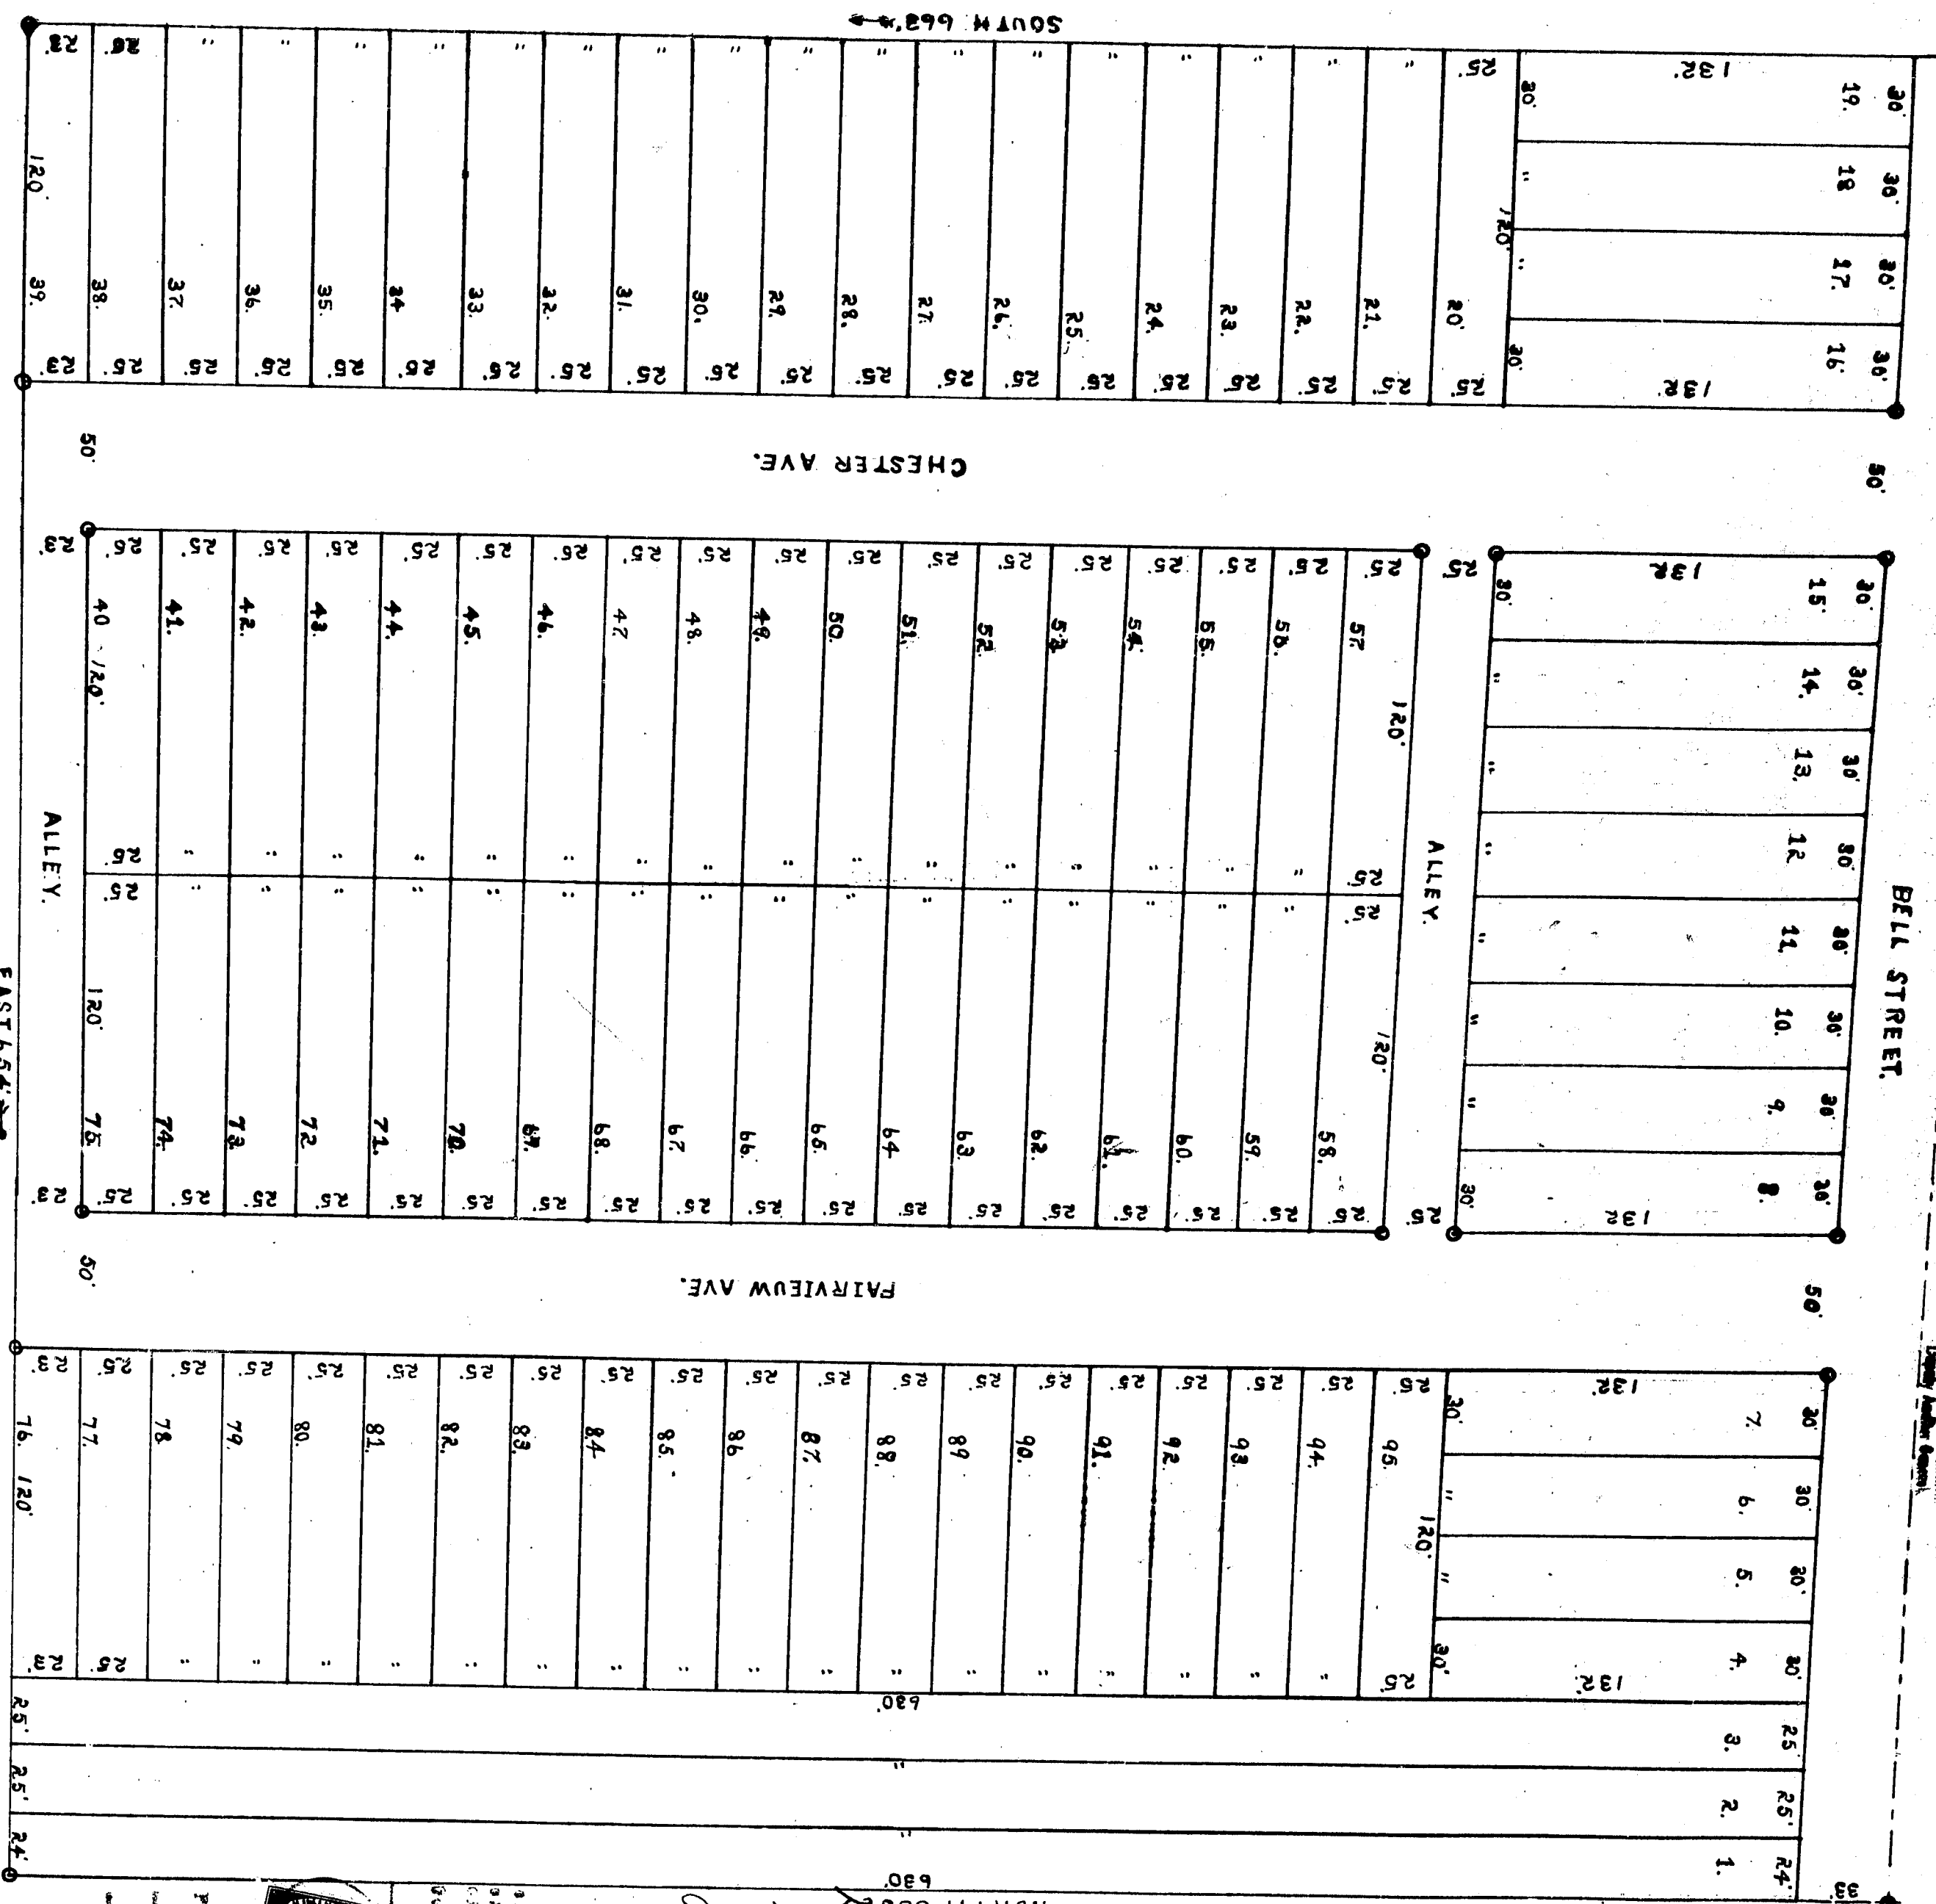

PLAT OF HILLCREST ADDITION TO THE VILLAGE OF CAMDEN HILLSDALE COUNTY, MICHIGAN.

SCALE 1 INCH = 50 FEET

SURVEYORS CERTIFICATE

I hereby certify that the plat shown delineates as a correct and true plat of the land placed on record with the proper authorities and that the same is in accordance with the laws of the State of Michigan.

H. H. ARKWR, 4th SURVEYOR.

Where all were by these persons that was St. Clair in person and the same was the land returned in the same way as it was returned and placed to be known as the land of the village of Camden Hillsdale County, Michigan.

WITNESS {

STATE OF MICHIGAN
COUNT OF HILLSDALE

as this the 13th day of July 1915 before me a Notary Public in and for said County of Hillsdale, Michigan, personally appeared the above named persons and they acknowledged to me that they were the persons who executed the above plat and that they were the persons who executed the same.

BRAND

NOTARY PUBLIC

COUNTY TREASURERS CERTIFICATE

I hereby certify that the above plat is a correct and true plat of the land placed on record with the proper authorities and that the same is in accordance with the laws of the State of Michigan.

DECHOSNOT

TREASURER

The land returned in the same way as it was returned and placed to be known as the land of the village of Camden Hillsdale County, Michigan.

CERTIFICATE OF MUNICIPAL APPROVAL

This plat was approved by the Common Council of the Village of Camden at a meeting held July 13th 1915.

FAR/S. J. J. CLERK

NOTICE: ALL DIMENSIONS GIVEN IN FEET OR DECIMALS THEREOF

