
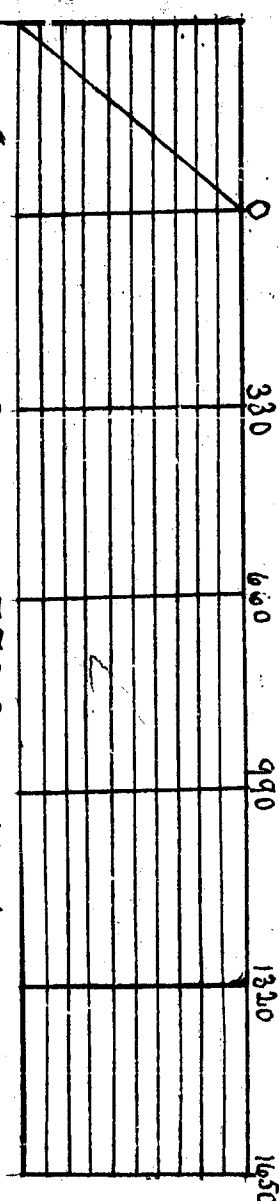
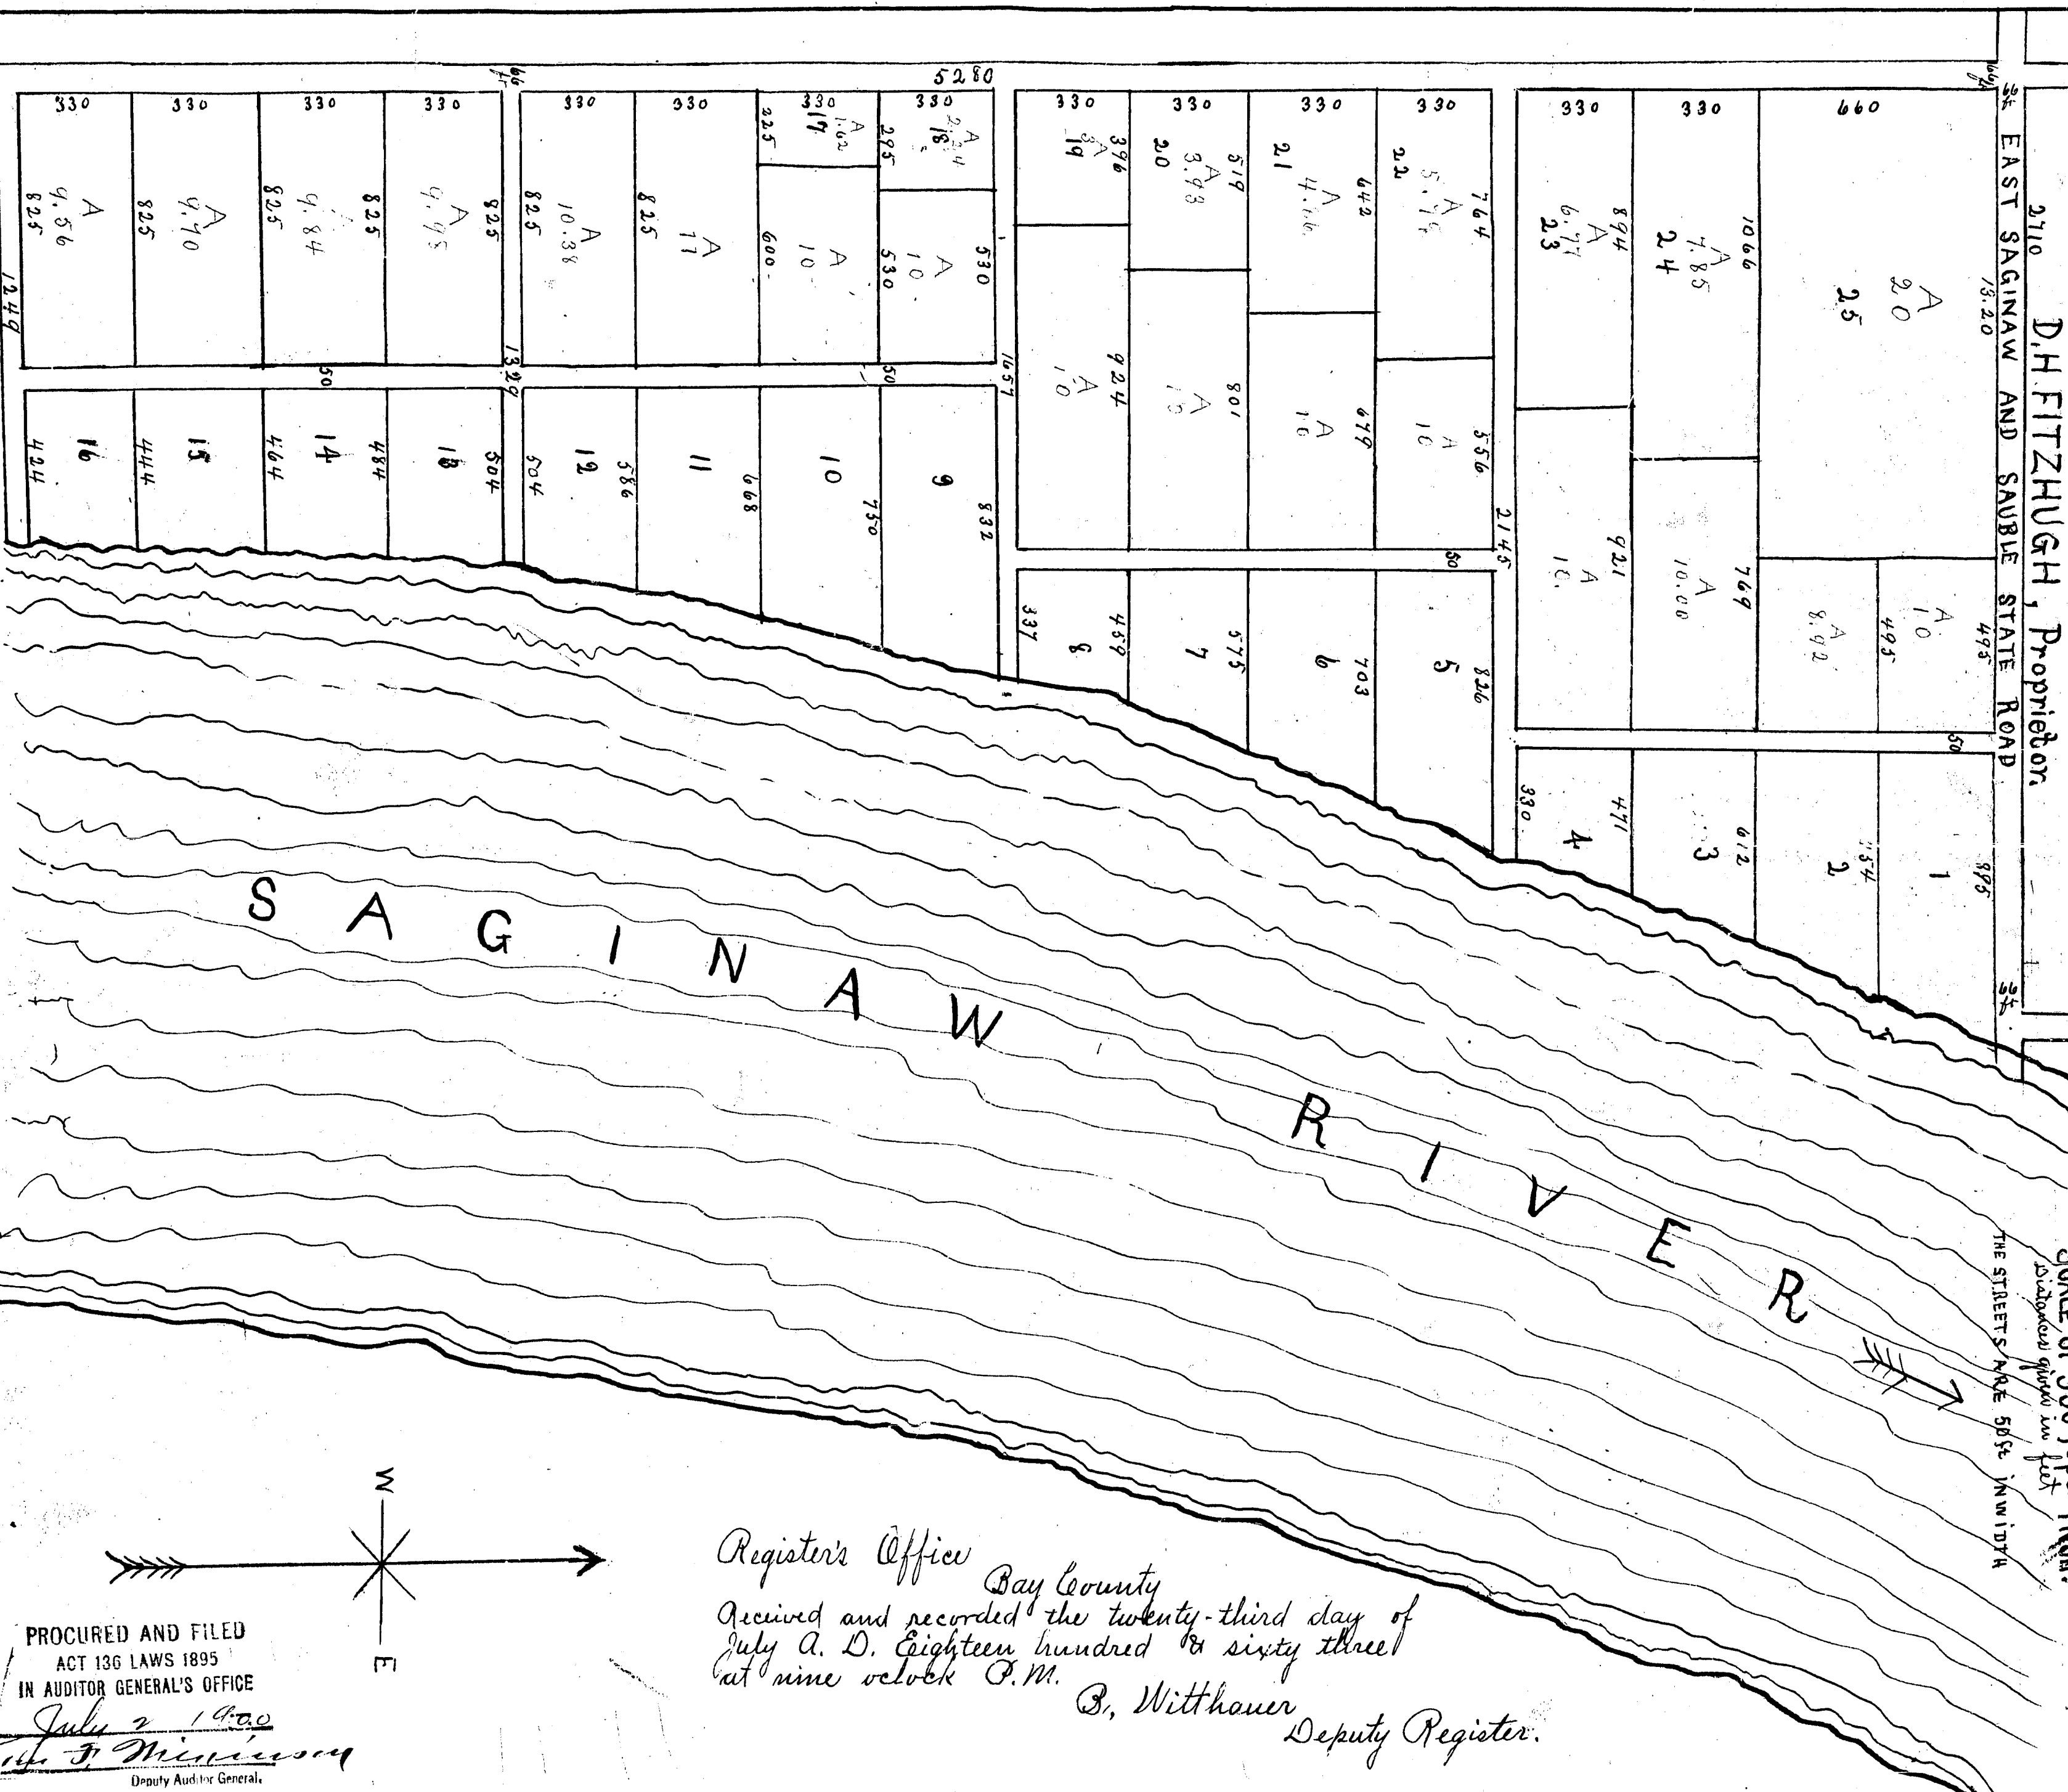


MAP OF THE

SUBDIVISION OF FRACTIONAL SEC. 32, TOWN 14, N, RANGE 5, E.

2110 D.H. FITZHUGH, Proprietor.

1/3.20 EAST SAGINAW AND SAUBLE STATE ROAD

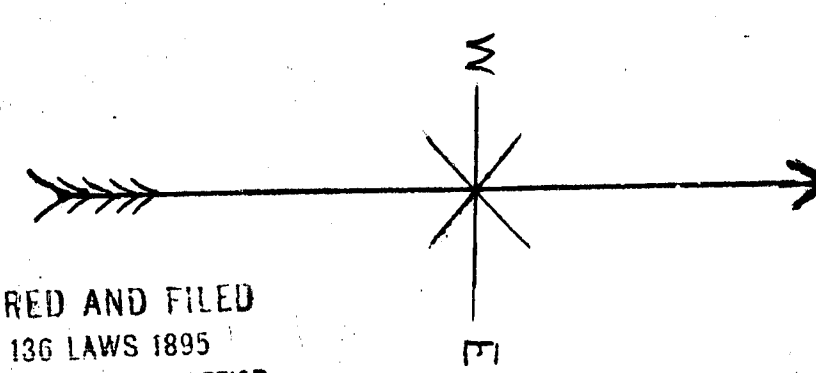

PROCURED AND FILED
ACT 136 LAWS 1895
IN AUDITOR GENERAL'S OFFICE

July 2 1900
C. F. Miners
Deputy Auditor General

Register's Office Bay County
Received and recorded the twenty-third day of
July A. D. Eighteen hundred & sixty three
at nine o'clock P. M.
B. Witthauer Deputy Register.


State of Michigan ss.
County of Bay
Office of Register of Deeds
I, John Boston, Register of Deeds for said County, do hereby certify that I have carefully compared the foregoing copy of
a Plat with the original copy of the same in this office, in Liber One of Plats on page 51, and that it is a true and correct transcript
of such record, and the whole thereof.
Witness my hand and official seal this 14th day of June, A. D. 1900. John Boston Register of Deeds

MAP OF THE



SUBDIVISION OF FRACTIONAL SEC. 32, TOWN 14, N, RANGE 5, E.

2710 D.H. FITZHUGH, Proprietor.

1/3 20 EAST SAGINAW AND SAUBLE STATE ROAD

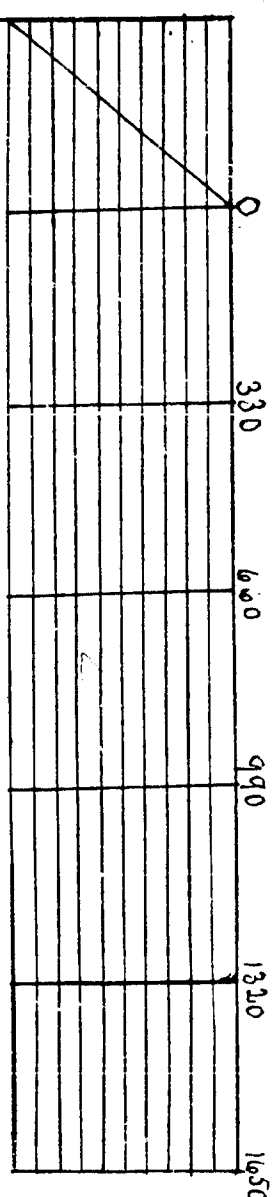

SCALE OF 330 ft per inch.
Distances given in feet.

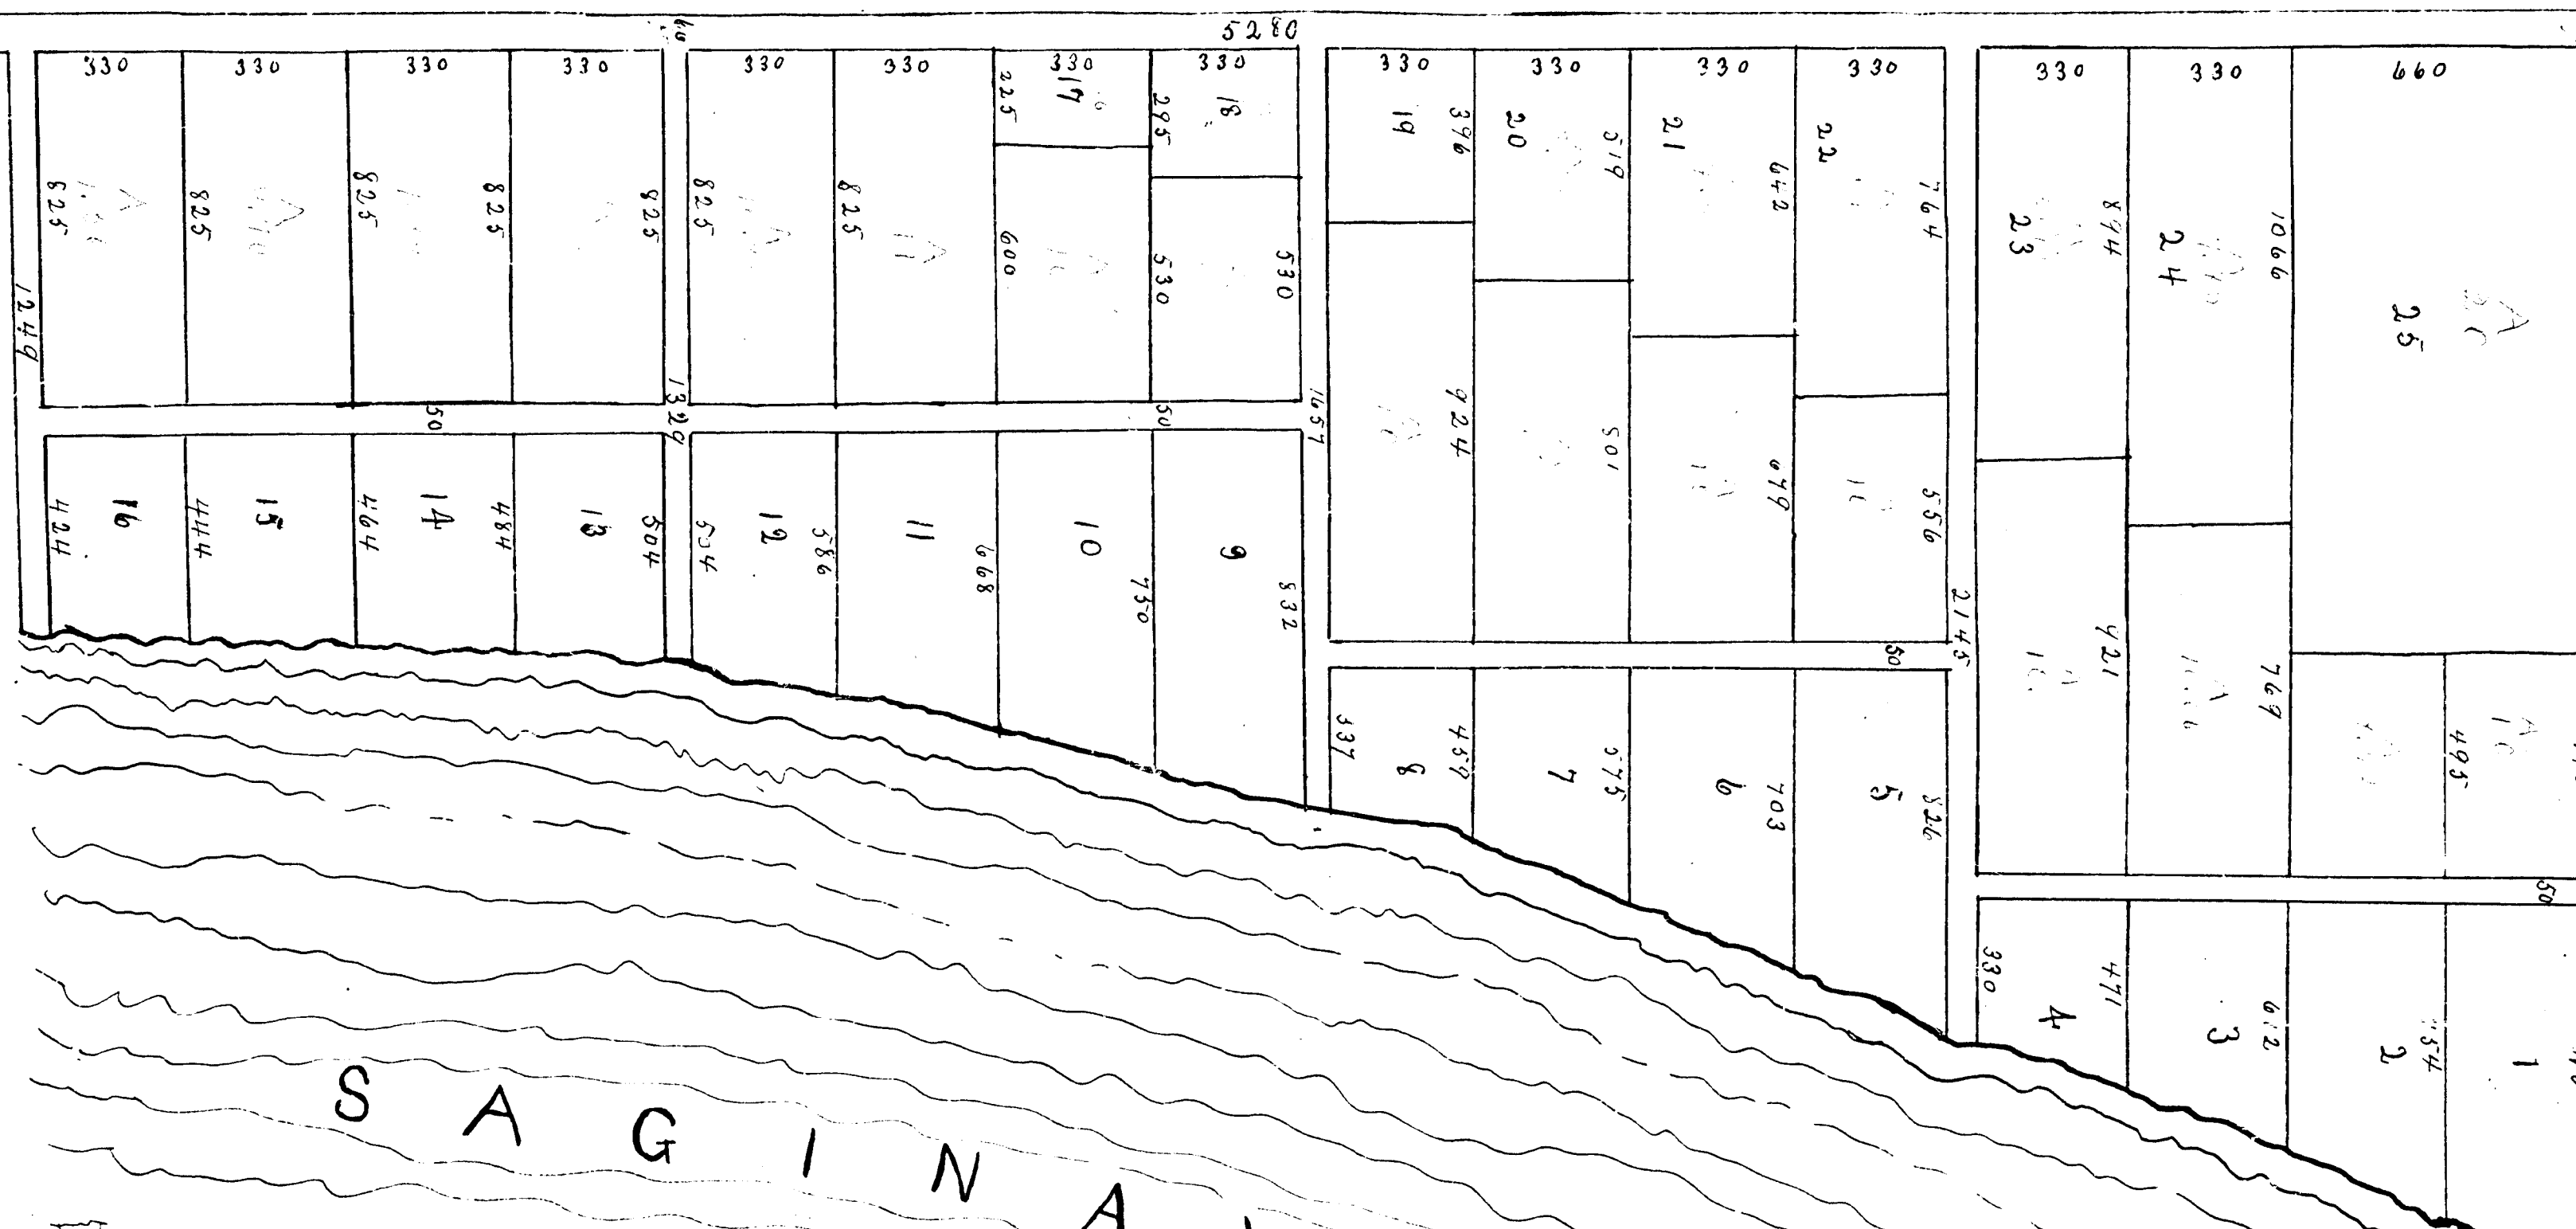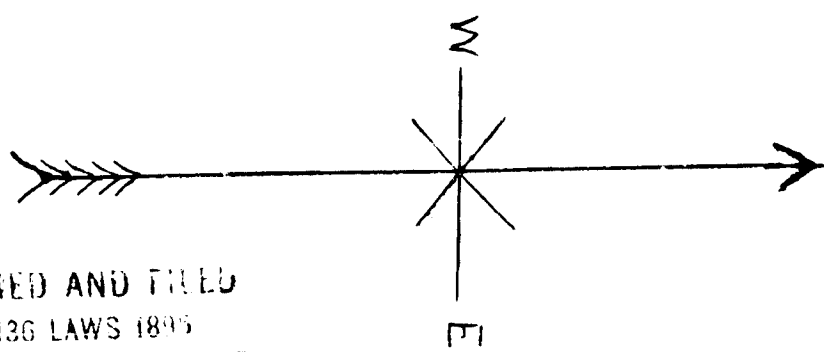

PROCURED AND FILED
ACT 136 LAWS 1895
IN AUDITOR GENERAL'S OFFICE

July 2 1900
J. P. Minnison

Register's Office Bay County
Received and recorded the twenty-third day of
July A. D. Eighteen hundred & sixty three
at nine o'clock P.M.
B. Witthauer Deputy Register.

State of Michigan ss.
County of Saginaw

Office of Register & Deeds

I, John Boston, Register of Deeds in said County, do hereby certify that I have carefully compared the foregoing copy of
a plat with the original record of the same in this office, in the Book of Plats on page 51, and find it is a true and correct transcript
of such record and the whole thereof.
Witness my hand and official seal this 14th day of June, A.D. 1900.

John Boston, Register of Deeds

142/3
CITY OF BAY CITY, MICH.
OFFICE OF CITY CLERK
(ATTICANT)

STATE OF MICHIGAN
COUNTY OF BAY
CITY OF BAY CITY

I, Walter Wozniak, Jr., Clerk of the City of Bay City, County and State aforesaid, Do hereby Certify, that I have compared the annexed excerpt from the regular meeting of the City Commission of the City of Bay City held February 22, 1983 with the original on file in this office and that it is a true and correct transcript therefrom and of the whole of such original.

In Witness Whereof, I have hereunto set my hand affixed the Corporate Seal of the City of Bay City, Mich., this

14th day of June 1983

Walter Wozniak, Jr.
Clerk of the City of Bay City

On October 20, 1982, the Bay County Area Credit Union petitioned the Planning Commission to close Backus Street from Morton Street to the Saginaw River. Inasmuch as all streets leading to a river must be vacated in accordance with state law, the petition for vacation was filed with the Circuit Court for the County of Bay and the Court ordered the said vacation on July 13, 1983.

In reviewing the file on the street closing it is our recommendation that to avoid any confusion in the future relative to the street closing and due to the fact that there are two sewers in the area, that the attached resolution be approved.

Commissioner Laskowski moved adoption of resolution.

Adopted by the following vote -

Yes: Commissioners Sullivan, Vandervill, Laskowski, Martindale, Baird, Sutter, Hartman, 7.

No: None.

Whereas, the Planning Commission held a public hearing to consider vacating Backus Street between Morton Street and the Saginaw River, and

Whereas, the Planning Commission recommended that same be closed and vacated, and

Whereas, a hearing was held in the on the question to vacate said street, and

Whereas, the Court ordered Backus

Street closed on July 13, 1983.
Circuit Court for the County of Bay
Now, Therefore, Be It Resolved and Ordered, by the City Commission that:
Backus Street between Morton Street and the Saginaw River be and hereby is closed, with utility easements being retained.

1983 JUN 28 PM 3:41
RECORDED

