6100

1422

LEWIS AND CROFOOT'S

SUBDIVISION No 2. ON W. ½ OF E. ½ OF ¼ SEC. 32
OF THE 10.000 ACRE TRACT IN GREENFIELD
T. 1 S. R. 11 E. WAYNE COUNTY MICHIGAN.

Description of the land platted.

The land embraced in the annexed plat of Lewis and Crafoots Subdivision No 2 is described as follows. Beginning at the N. W. Corner of Lewis & Crafoots Subdivision No 1. on the W. ½ of the S. ½ of ¼ Section 32 in Greenfield. T. 1 S. R. 11 E. Wayne County Michigan. Thence along the E. line of Lovett Avenue. N. 25° 49' W. 1995.50 feet to an iron post on the N. line of said ¼ Section. Thence along said line N. 63° 48' E. 655.00 feet to an iron post. Thence S. 25° 49' E. 1997.10 feet to an iron post. Thence along the N. line of an alley of said Subdivision No 1, S. 64° W. 655.00 feet to beginning.

I hereby certify that the plat hereon delineated is a correct one and that permanent monuments. Consisting of iron stakes have been planted at points marked thus x as thereon shown, at all angles in the boundaries of the land platted. and at all intersections of streets or streets and alleys

A. H. Wilmarth Surv.

Know All Men by these Presents, that we David C. Lewis and Harriet E. Lewis his wife and Charles M. Crofoot (single) of Pontiac Oakland Co Mich. as proprietors. have caused the land embraced in the annexed plat to be surveyed laid out and platted. to be known as Lewis and Crafoots Subdivision No 2, and that the streets and alleys as shown on said plat are hereby dedicated to the use of the public,

Signed and sealed in presence of
C. E. Waldo
R. S. Jackson

David C. Lewis L.S.
Harriet E. Lewis L.S.
Charles M. Crofoot L.S.

State of Michigan } ss
County of Oakland } On this 2nd day of July A.D. 1907 before me a Notary Public in and for said County. personally appeared the above named David C. Lewis and Harriet E. Lewis his wife and Charles M. Crofoot. Known to me to be the persons who executed the above dedication and acknowledged the same to be their free act and deed.

Chas. E. Waldo Notary Public
Oakland County Michigan

my commission expires Dec. 22 1907

Examined and approved
July 8 1907
John F. Wilkinson
Deputy Auditor General
State of Michigan

RECEIVED AND FILED.
IN AUDITOR GENERAL'S OFFICE,
Aug 19, 1907
Deputy Auditor General.

County of Wayne } ss We O. P. Gulley Register of Deeds, and A. H. Wilmarth Surveyor hereby certify that we have each carefully compared this copy with the original plat of Lewis and Crafoots Subdivision No 2 and that it is an exact copy thereof and of the whole of such original map or plat.


O. P. Gulley Register of Deeds
A. H. Wilmarth Surveyor

State of Michigan
County of Wayne } ss We O. P. Gulley Register of Deeds and A. H. Wilmarth Surveyor, hereby certify that we have each carefully compared the annexed copy with the plat of Lewis and Crafoots Subdivision No 2. now of record in the office of said Register of Deeds. and that it is a true transcript therefrom and of the whole of such record.

O. P. Gulley Register of Deeds
A. H. Wilmarth Surveyor

REGISTER OF DEEDS OFFICE } ss.
WAYNE COUNTY,
This instrument was received for record this 17 day of July 1907 at 9:30 o'clock A. M. and recorded in Liber 25 of Plats, on page 5 as proper certificate was furnished in compliance with Sect. 135, of Senate Bill No. 199 File 212, Act of 1893.
O. P. Gulley Register of Deeds

Scale of plat 30 FT. = one inch

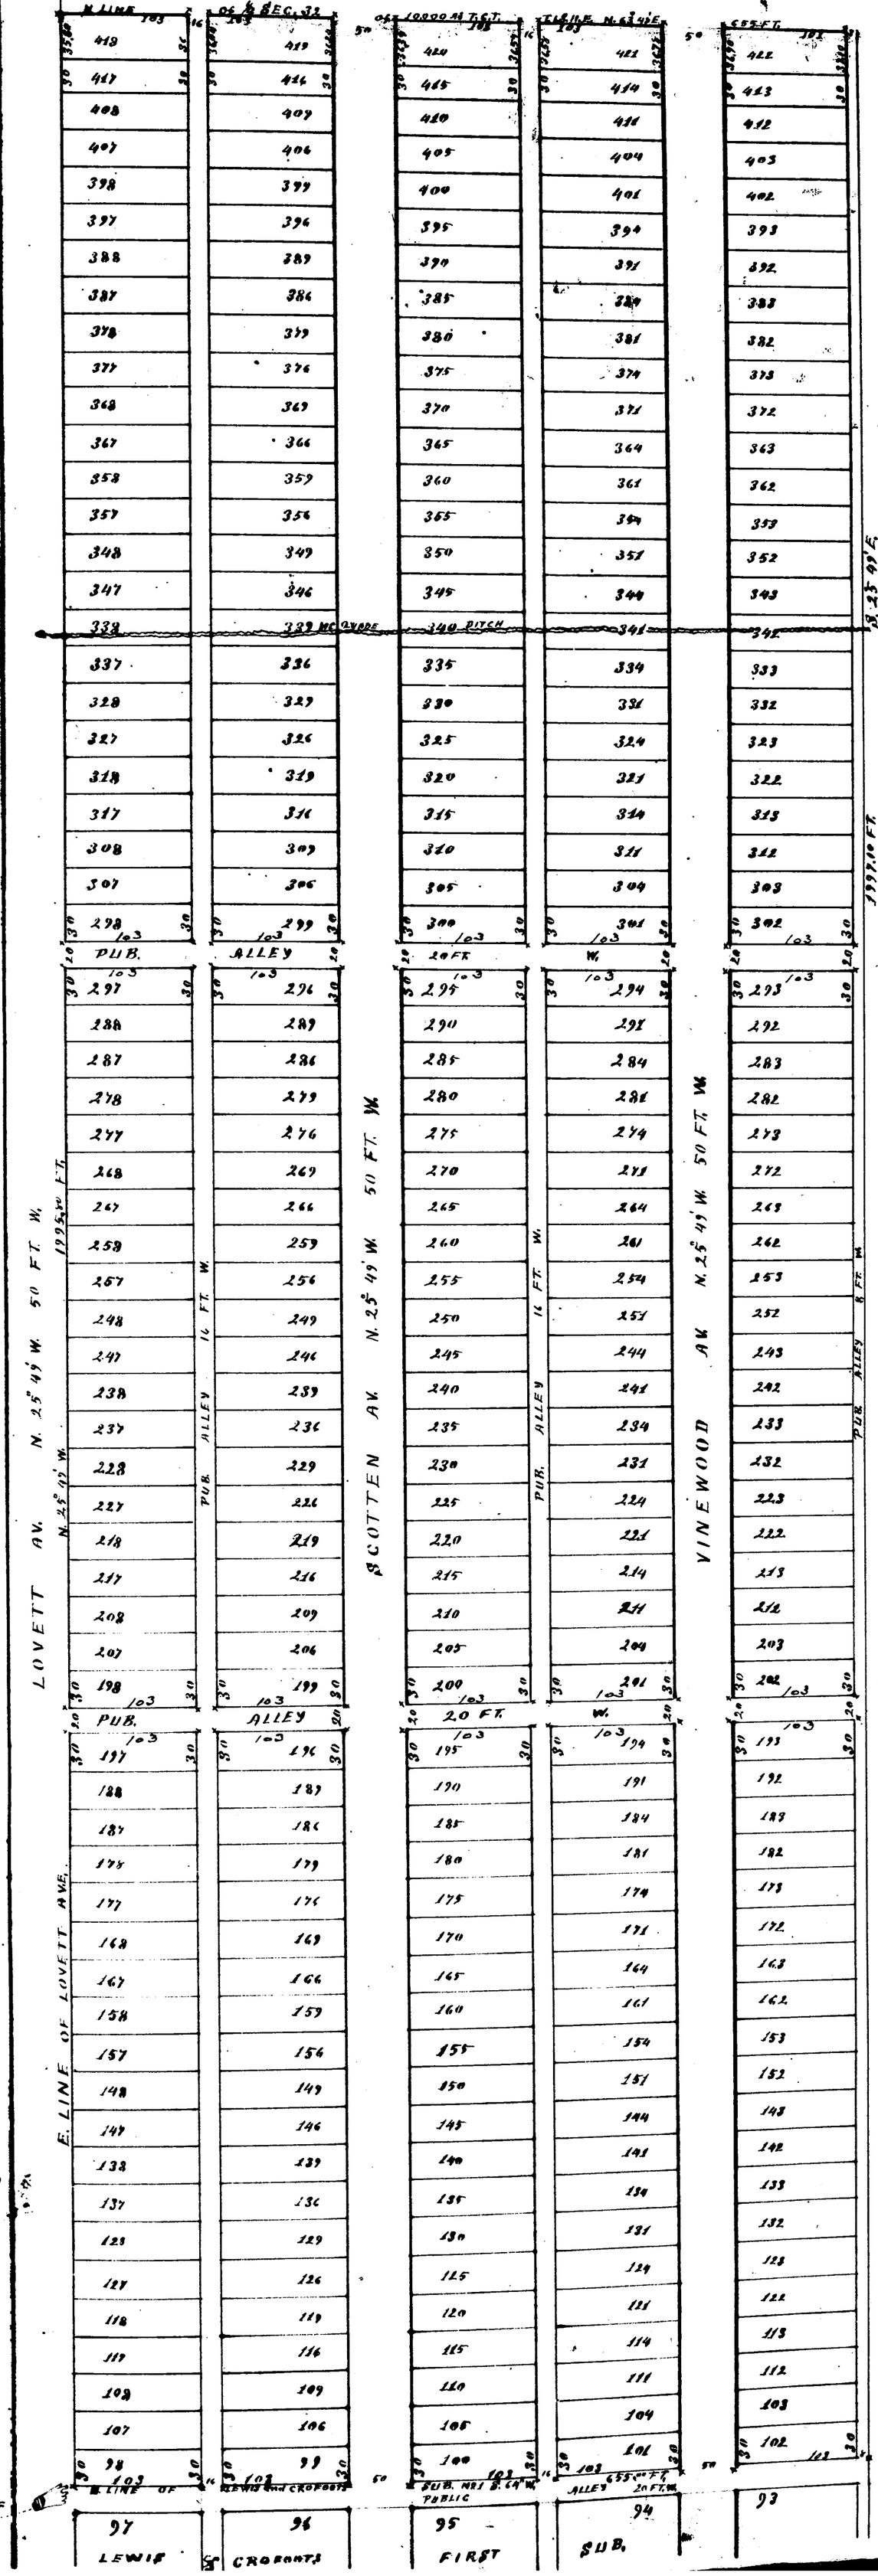


6100

1422

LEWIS AND CROFOOT'S

SUBDIVISION No. 2. ON W.½ OF E.½ OF ¼ SEC. 32
OF THE 10,000 ACRE TRACT IN GREENFIELD
T.1.S.R.11.E. WAYNE COUNTY MICHIGAN.

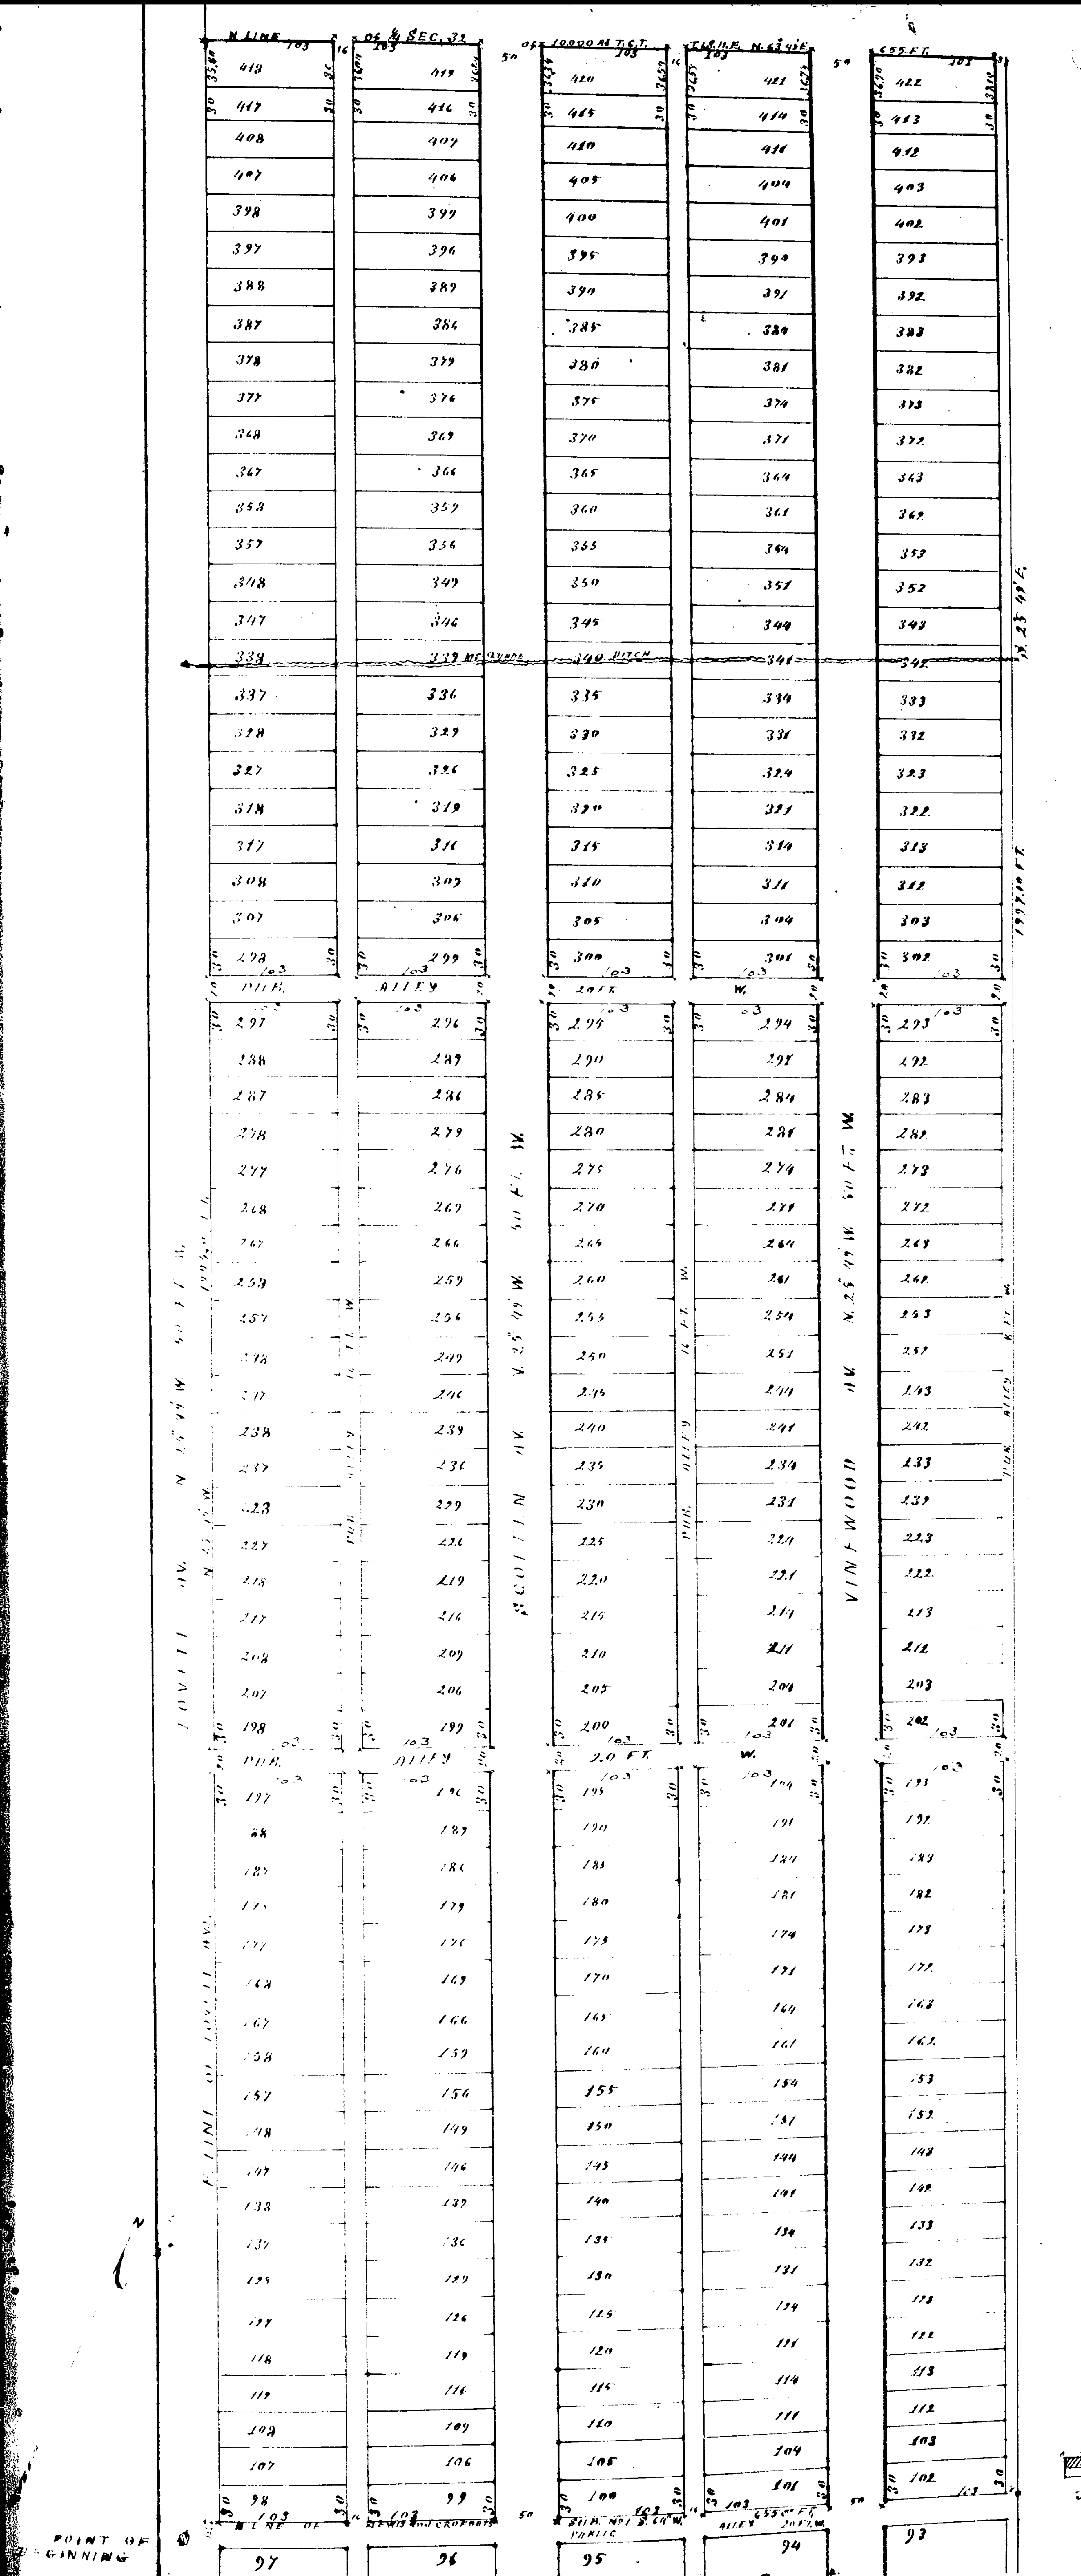

Scale of plat 30 FT. = one inch

Description of the land platted.

The land embraced in the annexed plat of Lewis and Crofoots Subdivision No. 2 is described as follows. Beginning at the N.W. Corner of Lewis & Crofoot Subdivision No. 1. on the W.½ of the E.½ of ¼ Section 32 in Greenfield. T.1.S.R.11.E. Wayne County Michigan. Thence along the E. line of Lovell Avenue. N. 25° 49' W. 1995.80 feet to an iron post on the N. line of said ¼ Section. Thence along said line N. 63° 45' E. 655.00 feet to an iron post. Thence S. 25° 49' E. 1997.10 feet to an iron post. Thence along the N. line of an alley of said Subdivision No. 1, S 64° W. 655.00 feet to beginning.

I hereby certify that the plat hereon delineated is a correct one and that permanent monuments consisting of iron stakes have been planted at points marked thus × as thereon shown, at all angles in the boundaries of the land platted and at all intersections of Streets or streets and alleys

A. H. Wilmarth Sur.

Know All Men by these Presents, that we David C. Lewis and Harriet E. Lewis his wife and Charles M. Crofoot (single) of Pontiac Oakland Co. Mich. as proprietors have caused the land embraced in the annexed plat to be surveyed laid out and platted to be known as Lewis and Crofoots Subdivision No. 2, and that the Streets and alleys as shown on said plat are hereby dedicated to the use of the public.

Signed and Sealed in presence of
C. E. Waldo
R. S. Jackson

David C. Lewis [L.S.]
Harriet E. Lewis [L.S.]
Charles M. Crofoot [L.S.]

State of Michigan }
County of Oakland } ss On this 2d day of July A.D. 1907 before me a Notary Public in and for said County personally appeared the above named David C. Lewis and Harriet E. Lewis his wife and Charles M. Crofoot, known to me to be the persons who executed the above dedication and acknowledged the same to be their free act and deed.

Chas. E. Waldo Notary Public
Oakland County, Michigan

My commission expires Dec. 22 1907

Examined and approved
July 8 1907
John F. Wilkinson
Deputy Auditor General

RECEIVED AND FILED.
IN AUDITOR GENERAL'S OFFICE,
Aug 19 1907
[signature]
Deputy Auditor General

State of Michigan }
County of Wayne } ss We O. P. Gulley Register of Deeds, and A. H. Wilmarth Surveyor, hereby certify that we have each carefully compared this copy with the original plat of Lewis and Crofoots Subdivision No. 2 and that it is an exact copy thereof and of the whole of such original map or plat.

O. P. Gulley Register of Deeds
A. H. Wilmarth Surveyor

State of Michigan }
County of Wayne } ss We O. P. Gulley Register of Deeds and A. H. Wilmarth Surveyor, hereby certify that we have each carefully compared the annexed copy with the plat of Lewis and Crofoots Subdivision No. 2. now of Record in the office of Said Register of Deeds, and that it is a true transcript therefrom and of the whole of such record.

O. P. Gulley Register of Deeds
A. H. Wilmarth Surveyor

This instrument was received for record 17th day of July A.D. 1907 at 9.30 o'clock A.M. and recorded in Liber 25 of Plats, on page 51 as proper certificate was filed in compliance with Sect. 135, of Senate Bill No. 194 File 212, Act of 1885.
O. P. Gulley Register of Deeds

ClibPDF - www.fastio.com