Received and filed in Auditor General's Office January 25th 1875
H. R. Pratt
Dep and Co

PLAN OF MRS. E. O. J. C. TERBUSH'S FIRST ADDITION TO THE VILLAGE OF WENONA

A New Bay City

BAY CO MICH

DESCRIPTION OF PLAT

All that part of the South East quarter of the North West quarter of section Twenty Town Fourteen North of Range Five East lying West of the Chicago Saginaw & Lake Superior Railroad & the East quarter of the North West quarter of said Section Twenty in Bay County State of Michigan

AFFIDAVIT OF PROPRIETRESS

KNOW ALL MEN by these Presents that I Mrs E O J C Terbush the proprietress of the land described in the foregoing Surveyors Certificate and Plat thereof have caused the same to be surveyed platted and subdivided as shown by said Plat and Certificate which subdivision is made with my free consent and in accordance with my desire and I hereby dedicate to the use of the public forever all the streets avenues and alleys as shown on said Plat

In Witness Whereof I have hereunto set my hand and seal this 4 day of May A.D. 1874

In presence of
E. M. Campbell
H. M. Remstreet

Mrs E O J C Terbush

STATE OF MICHIGAN } On this 4 day of May A.D. 1874 before me a Notary Public in and for said Bay County personally appeared Mrs E. O. J. C. Terbush to me known to be the same person described in and who executed the foregoing instrument and she acknowledged the same to be her own free act and deed.

In testimony whereof I have set my hand and seal this 4 day of May A.D. 1874

H. M. Remstreet
Notary Public
Bay Co. Mich

AFFIDAVIT OF SURVEYOR

KNOW ALL MEN by these Presents that I Millemin Mercer Civil Engineer and Surveyor residing in Bay City Bay County State of Michigan at the request of Mrs E. O. J. C. Terbush of Bay City Bay County State of Michigan proprietress of the land described in the foregoing Surveyors Certificate have surveyed platted and subdivided the same into lots streets avenues and alleys as shown on said Plat which subdivision is made with the free consent and in accordance with the desire of said proprietress and I hereby dedicate to the use of the public forever all the streets avenues and alleys as shown on said Plat

In Witness Whereof I have hereunto set my hand and seal this 25th day of April 1874

In presence of
J. D. Sullivan
J. Whittemore

Millemin Mercer

STATE of MICHIGAN } On this 25th day of April A.D. 1874 before me a Notary Public in and for said Bay County personally appeared Millemin Mercer Civil Engineer and Surveyor known to me to be the person who executed the foregoing Surveyors Certificate and Plat and he the same to be his own free act and deed and I further certify that I know the said Millemin Mercer to be such Civil Engineer and Surveyor.

In Witness Whereof I have set my hand and seal this 25th day of April 1874

J. D. Sullivan
Notary Public
Bay Co Mich

We the undersigned Horace M. Remstreet Register of Deeds of Bay County Michigan and Orra Millemin Mercer Civil Engineer and Surveyor of Bay City Bay County do hereby certify that the annexed Plat of Mrs E. O. J. C. Terbush's First Addition to the Village of Wenona is filed in the Register of Deeds Office of Bay County Michigan and is a true transcript thereof and of the whole of said Plat as recorded

H. M. Remstreet Register of Deeds
Millemin Mercer
Engr & Surveyor

VACATED BY RESOLUTION OF CITY COMMISSION Jan 29, 1962 VOUCHER No. 35-62

Scale One Hundred Feet to an Inch

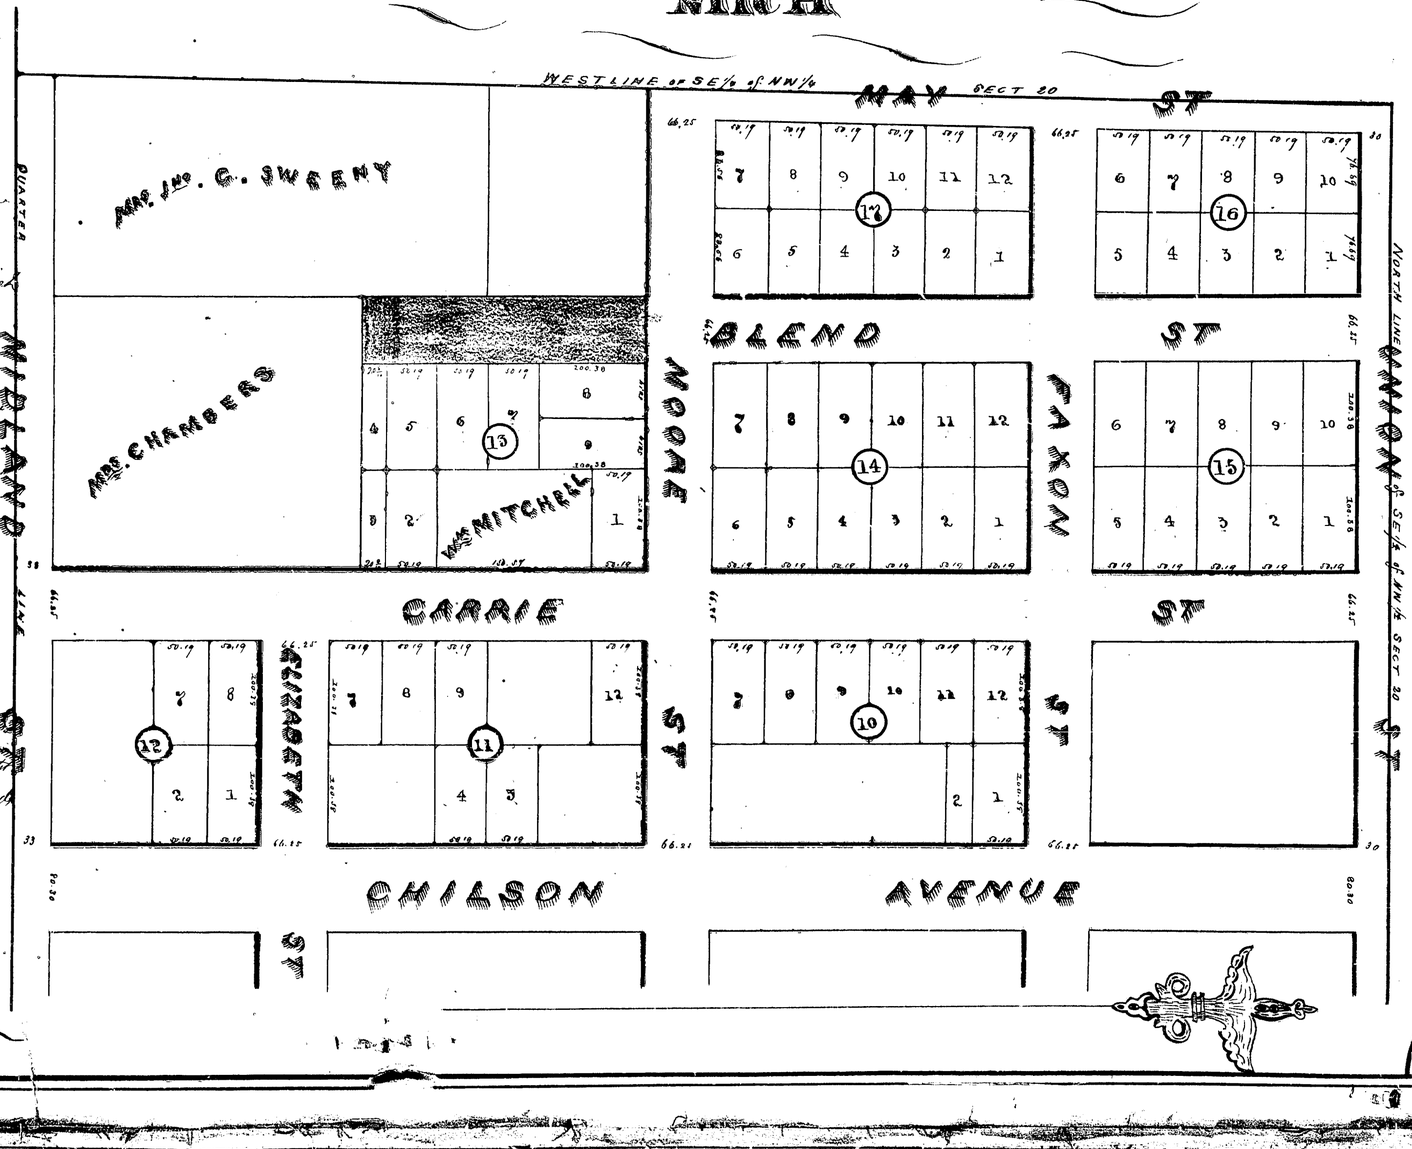

14226

271

Received and filed in the Auditor General's Office January 23rd 1895
H. R. Pratt
Dep. and Co's

PLAN
OF
MRS. E. O. J. C. TERBUSH'S
FIRST ADDITION TO THE VILLAGE
OF
WENONA
IN THE CITY
BAY CO
MICH

DESCRIPTION OF PLAT

All that part of the S. E. fractional quarter of the North West fractional quarter of Section twenty Township Seventeen North of Range Five East lying West of the West line of Midland Street and South of the South line of Max Street produced West to the North and South quarter line of said Section in Bay County State of Michigan.

AFFIDAVIT OF PROPRIETRESS

KNOW ALL MEN by these presents that I Mrs. E. O. J. C. Terbush the Proprietress of the land platted on the annexed plat and known as Mrs. E. O. J. C. Terbush's First Addition to the Village of Wenona in the City of Bay County and State of Michigan which said land is described as follows to wit: [illegible] and I do hereby ratify and confirm the said plat and the several descriptions of the lots, streets, alleys and public grounds as shown on said plat and I do hereby dedicate to the use of the public forever all the streets, alleys and public grounds as shown on said plat and I do hereby request that the said plat be recorded.

In presence of
E. M. Humphrey
H. M. Hunstreet

Mrs. E. O. J. C. Terbush

STATE OF MICHIGAN } ss
Bay County }

On this 25th day of January A.D. 1895 before me a Notary Public in and for said County of Bay personally came Mrs. E. O. J. C. Terbush to me known to be the same person described in and who executed the foregoing instrument and acknowledged the same to be her own free act and deed.

In testimony whereof I have hereunto set my hand and seal this 4th day of August A.D. 1894.

H. M. Hunstreet
Notary Public
Bay Co. Mich.

AFFIDAVIT OF SURVEYOR

KNOW ALL MEN by these presents that I William Mercer Civil Engineer and Surveyor of Bay City Bay County State of Michigan have surveyed and platted the land described in the annexed plat and known as Mrs. E. O. J. C. Terbush's First Addition to the Village of Wenona in the City of Bay Bay County State of Michigan and that said plat is a correct plat of said Addition.

In testimony whereof I have hereunto set my hand and seal this 25th day of January A.D. 1895.

William Mercer

In presence of
H. M. Hunstreet
A. Whittemore

STATE OF MICHIGAN } ss
Bay County }

On this 25th day of January A.D. 1895 before me a Notary Public in and for said County of Bay personally came William Mercer Civil Engineer and Surveyor and Notary Public in and for said County of Bay to me known to be the person who executed the foregoing instrument and acknowledged the same to be his own free act and deed. And he further testify that I know the said William Mercer to be such Civil Engineer and Surveyor.

In witness whereof I have hereunto set my hand and seal this 25th day of January A.D. 1895.

H. M. Hunstreet
Notary Public
Bay Co. Mich.

I Hereby certify that I have carefully compared the foregoing plat with the original plat on file in my office and that the same is a true and correct copy thereof.

Witness my hand and official seal this 25th day of January A.D. 1895.

H. M. Hunstreet Register of Deeds
William Mercer
Bay Co. Michigan

VACATED BY RESOLUTION OF City Council Jan 29, 1962 VOUCHER No. 35-62

Scale One Hundred Feet to an Inch

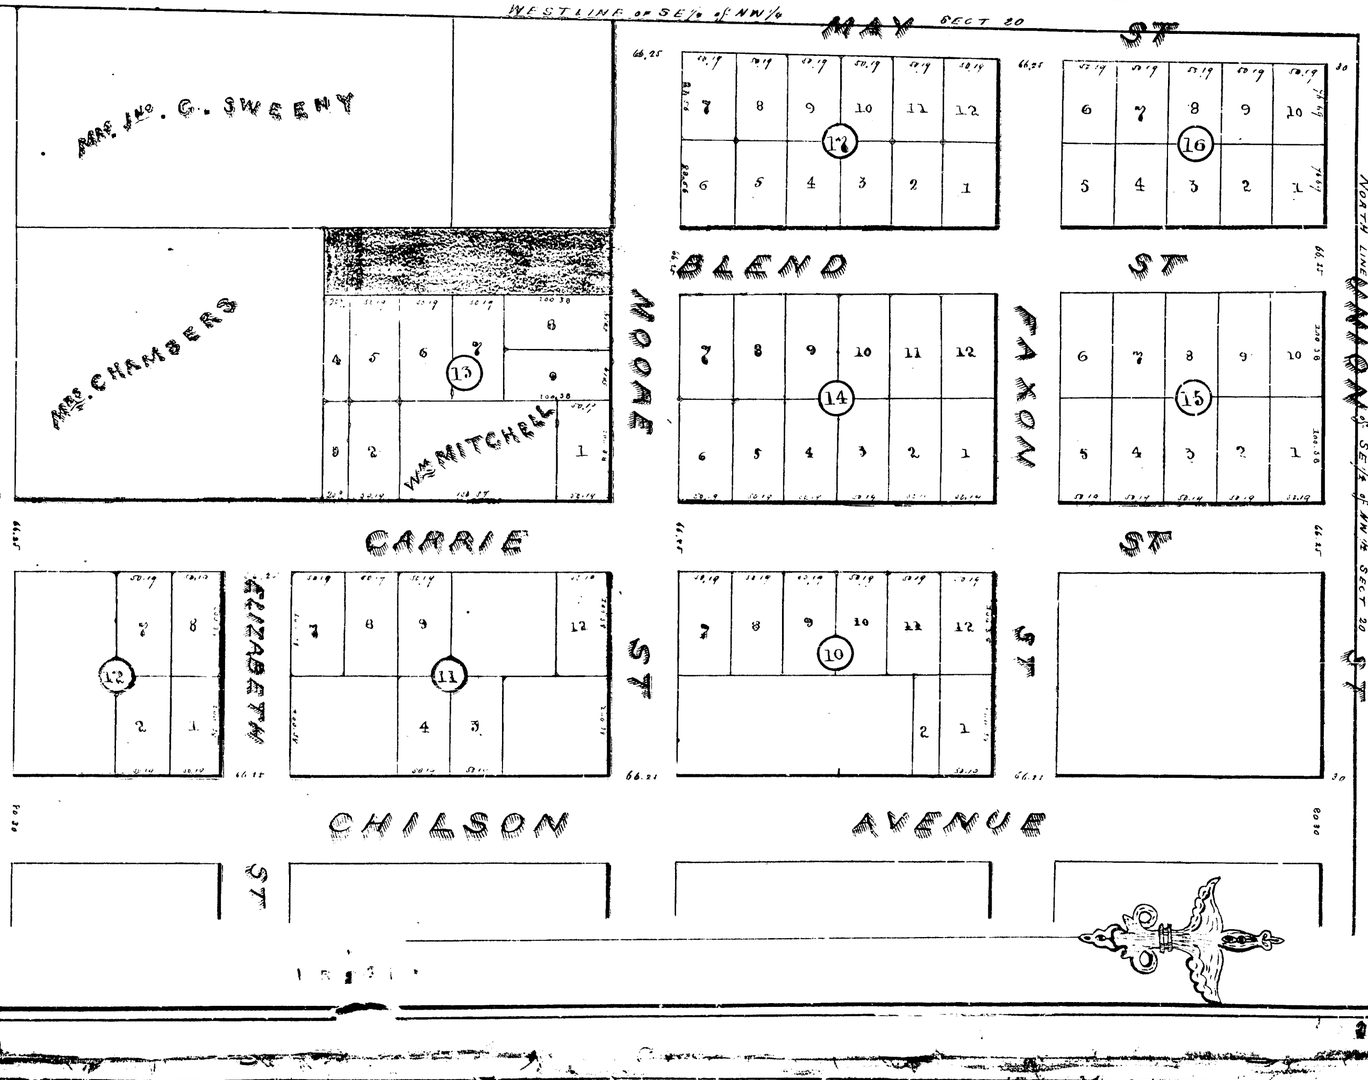

14226

271