


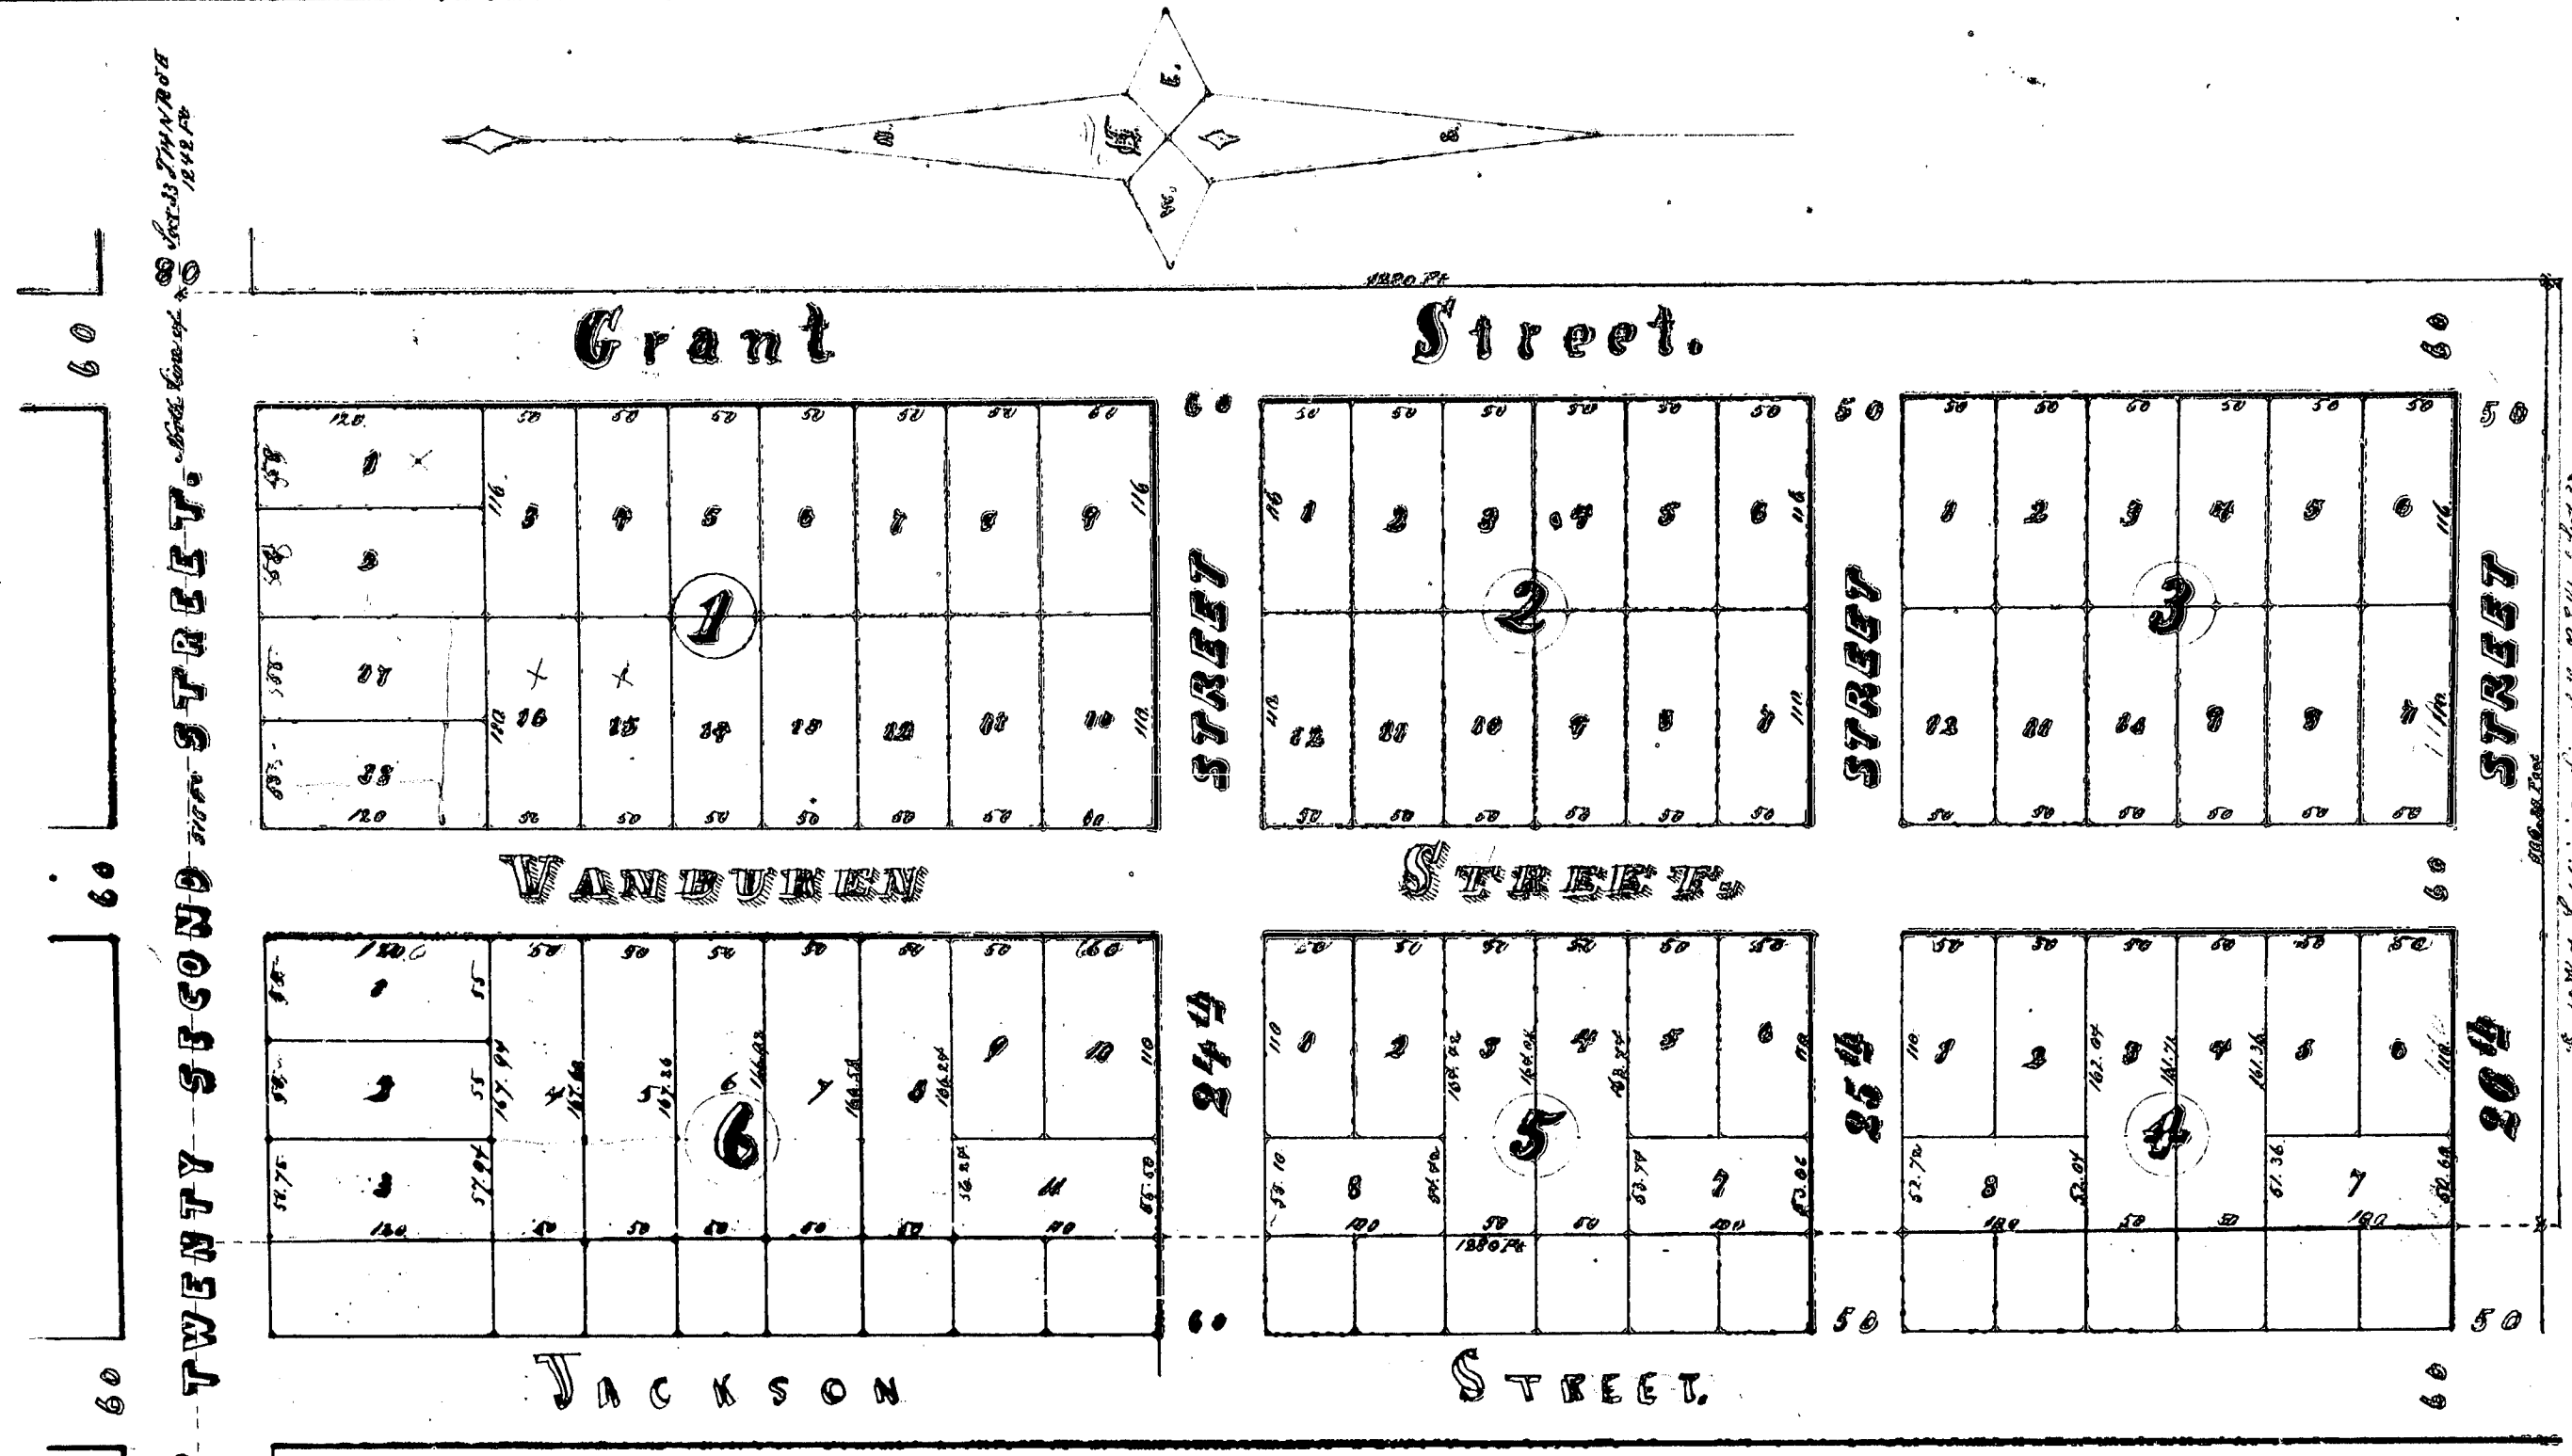

MAP
of
LUDWIN DANIEL'S
Addition to Bay City
MICH.
SCALE 100 FEET TO AN INCH.
J. M. JOHNSTON SURVEYOR.

Received and filed in Auditor
General's Office June 8, 1875
H. R. Kraft
Sgt. and Genl

Description.

Ludwin Daniel's Addition to Bay City is located on the following described land in Section 33 Town 14 North of Range 5 East, 1st Meridian.

Beginning at a point on the North line of said Section 33 being the corner of Twenty second Street 1242 feet West of the N. E. corner of said Section 33. Running thence southerly along the East side of Grant Street 120 feet. Thence westerly parallel to the North line of said Section 33. 506 35 feet. Thence Northerly along the West line of Blocks No 4, 5 & 6. 1280 feet to the North line of said Section 33. Thence Easterly along the Section line 515 feet to the place of beginning.

In presence of
J. M. Headock
Julian Piotrowski

Ellie Daniels
Thomas J. Donnelly
J. H. Fyfe, Jr. Justice
of Peace of E. P. Birney deceased
J. M. Johnston Surveyor

Bay City Michigan
June 23rd 1874

We hereby certify that the annexed plat of Ludwin Daniel's Addition to Bay City Michigan was approved by the Common Council of said City in accordance with Section 120 of the City Charter at a Meeting thereof held June 22nd A.D. 1874

J. Stevens Mayor
J. B. Holden Recorder


Registers Office
Bay County Mich } We S. H. Hemstreet Register of Deeds and J. M. Johnston Surveyor do hereby certify that we have carefully compared the annexed plat of Ludwin Daniel's Addition to Bay City with the Record in this Office and that the same is a correct copy of such Record and of the whole thereof

H. M. Hemstreet Register
J. M. Johnston Surveyor

State of Michigan } Be it remembered that on this 5th day of
County of Bay } October 2nd 1874 before me a Notary Public of
said County personally appeared Ellie Daniels, T. J. Donnelly, J. H. Fyfe, Jr. Justice of Peace for the Estate of E. P. Birney-proprietors of the above described land. and J. M. Johnston. Surveyor, known to me to be the persons who executed the foregoing acknowledgment of this plat and acknowledged the same to be their free act and deed.

J. M. Headock
Notary Public in and for Bay County Mich.

N.B. The distances on this plat are given in feet and hundredths and are placed on the line they represent

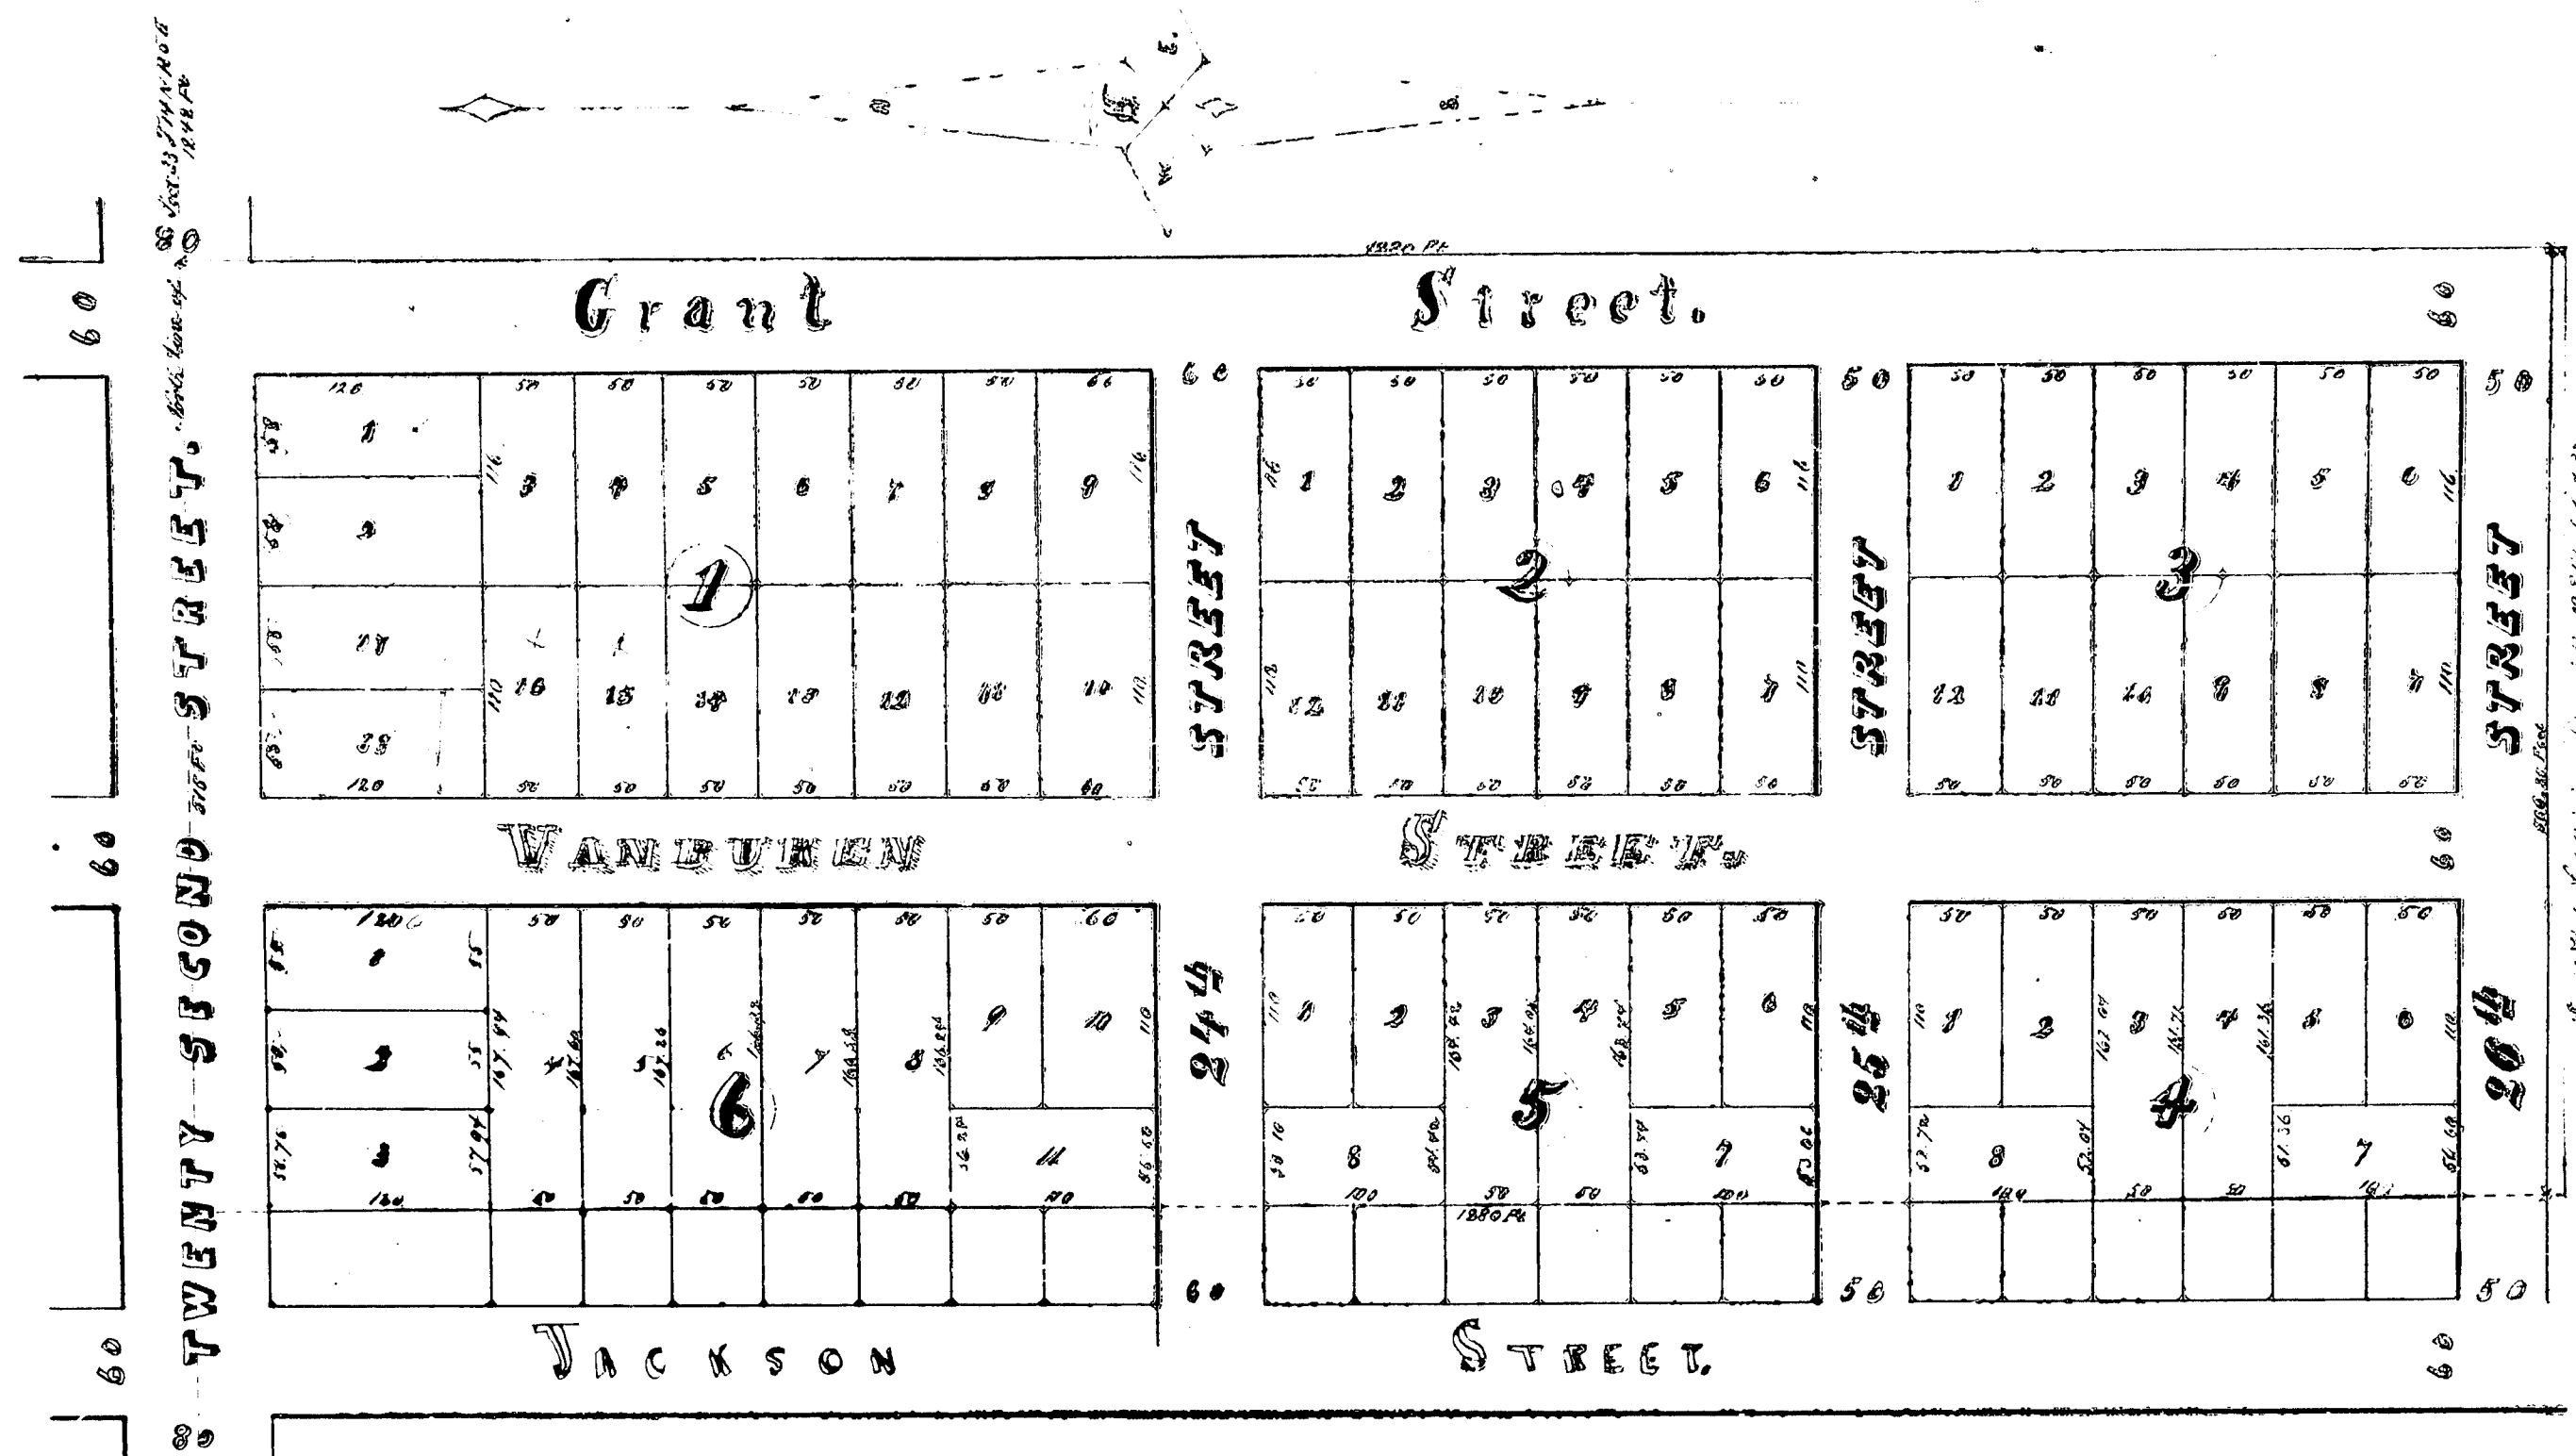

MAP

LUDWIN DANIEL'S

Addition to Bay City

MICH.

SCALE 100 FEET TO AN INCH.

J. M. JOHNSTON SURVEYOR.

Received and filed in Auditor General's Office June 8, 1875
H. A. Pratt
Sgt. and Genl.

Description.

Ludwin Daniel's Addition to Bay City is located on the following described land in Section 33 Town 14 North of Range 3 East 10 West. Beginning at a point on the North line of said Section 33 being the corner of Twenty second Street 1242 feet West of the N.E. corner of said Section 33. Running thence southerly along the East side of Grant Street 1280 feet thence westerly parallel to the North line of said Section 33 506.55 feet thence northerly along the West line of Blocks Nos. 4, 5, 6, 1280 feet to the North line of said Section 33. Thence Easterly along the Section line 315 feet to the place of beginning.

In presence of
A. E. Goudreau
Julian Potronski

Alvin Daniels
Thomas A. Connolly
J. H. Fitch
of said City of Bay City
J. M. Johnston Surveyor

Bay City Michigan
June 13th 1874

We hereby certify that the annexed plat of Ludwin Daniel's Addition to Bay City Michigan was approved by the Common Council of said City in accordance with Section 110 of the City Charter at a meeting thereof held June 22nd A.D. 1874.

J. Stevens Mayor
J. E. Warden Recorder

Register's Office
Bay County Mich. We, R. H. Hemstreet Register of Deeds and J. M. Johnston Surveyor do hereby certify that we have carefully compared the annexed plat of Ludwin Daniel's Addition to Bay City with the Record in this Office and that the same is a correct copy of such Record and of the whole thereof.
H. M. Hemstreet Register
J. M. Johnston Surveyor

State of Michigan ss. Be it remembered that on this 5th day of October A.D. 1874 before me a Notary Public of said County personally appeared Alvin Daniels, Thomas A. Connolly, J. H. Fitch and J. M. Johnston Surveyor known to me to be the persons who executed the foregoing acknowledgment of this plat and acknowledged the same to be their free act and deed.

J. M. Johnston
Notary Public in and for Bay County Mich.

N.B. The distances on this plat are given in feet and hundredths and are placed on the line they represent.