

[illegible][illegible][illegible]

Know all Men by these presents that William Mercer
of the County of Loudon State of Virginia my lawful
heir and assigns do hereby certify and declare that the
above described plantation situate in the County of Loudon
State of Virginia and lay out and bound and an Addition Calverton last
known and called Calverton and lay out and additions on said plot
and that the same was by my free act and deed once this first
day of March in the year of our Lordship last aforesaid
and that the said additions were by my free act and deed
once this eighth day of April last aforesaid
and in presence of the following witnesses
John A. Mendenhall
J. V. Pratt

State of Michigan
County of Bay 30th day 8th April 1896
I do hereby certify that in and for
the County of Michigan, the undersigned
Jesse C. Brown, and Henry Brown, the said
person who executed the foregoing Certificate and Acknowledgment
the same to his own free act and deed, I, Corrie C. Brown
do hereby certify that I know the said William Brown who said and signed
and signed. In testimony whereof I have set my hand and seal
the 8th day of April 1896

Wm H. Hestrick
Notary Public
Bay Co. Mich

[illegible]

Q. F.

FIRST ADDITION


Tc

Mich

May 31 1876

A. C. Rutt
Deputy Auditor

Deputy Auditor General

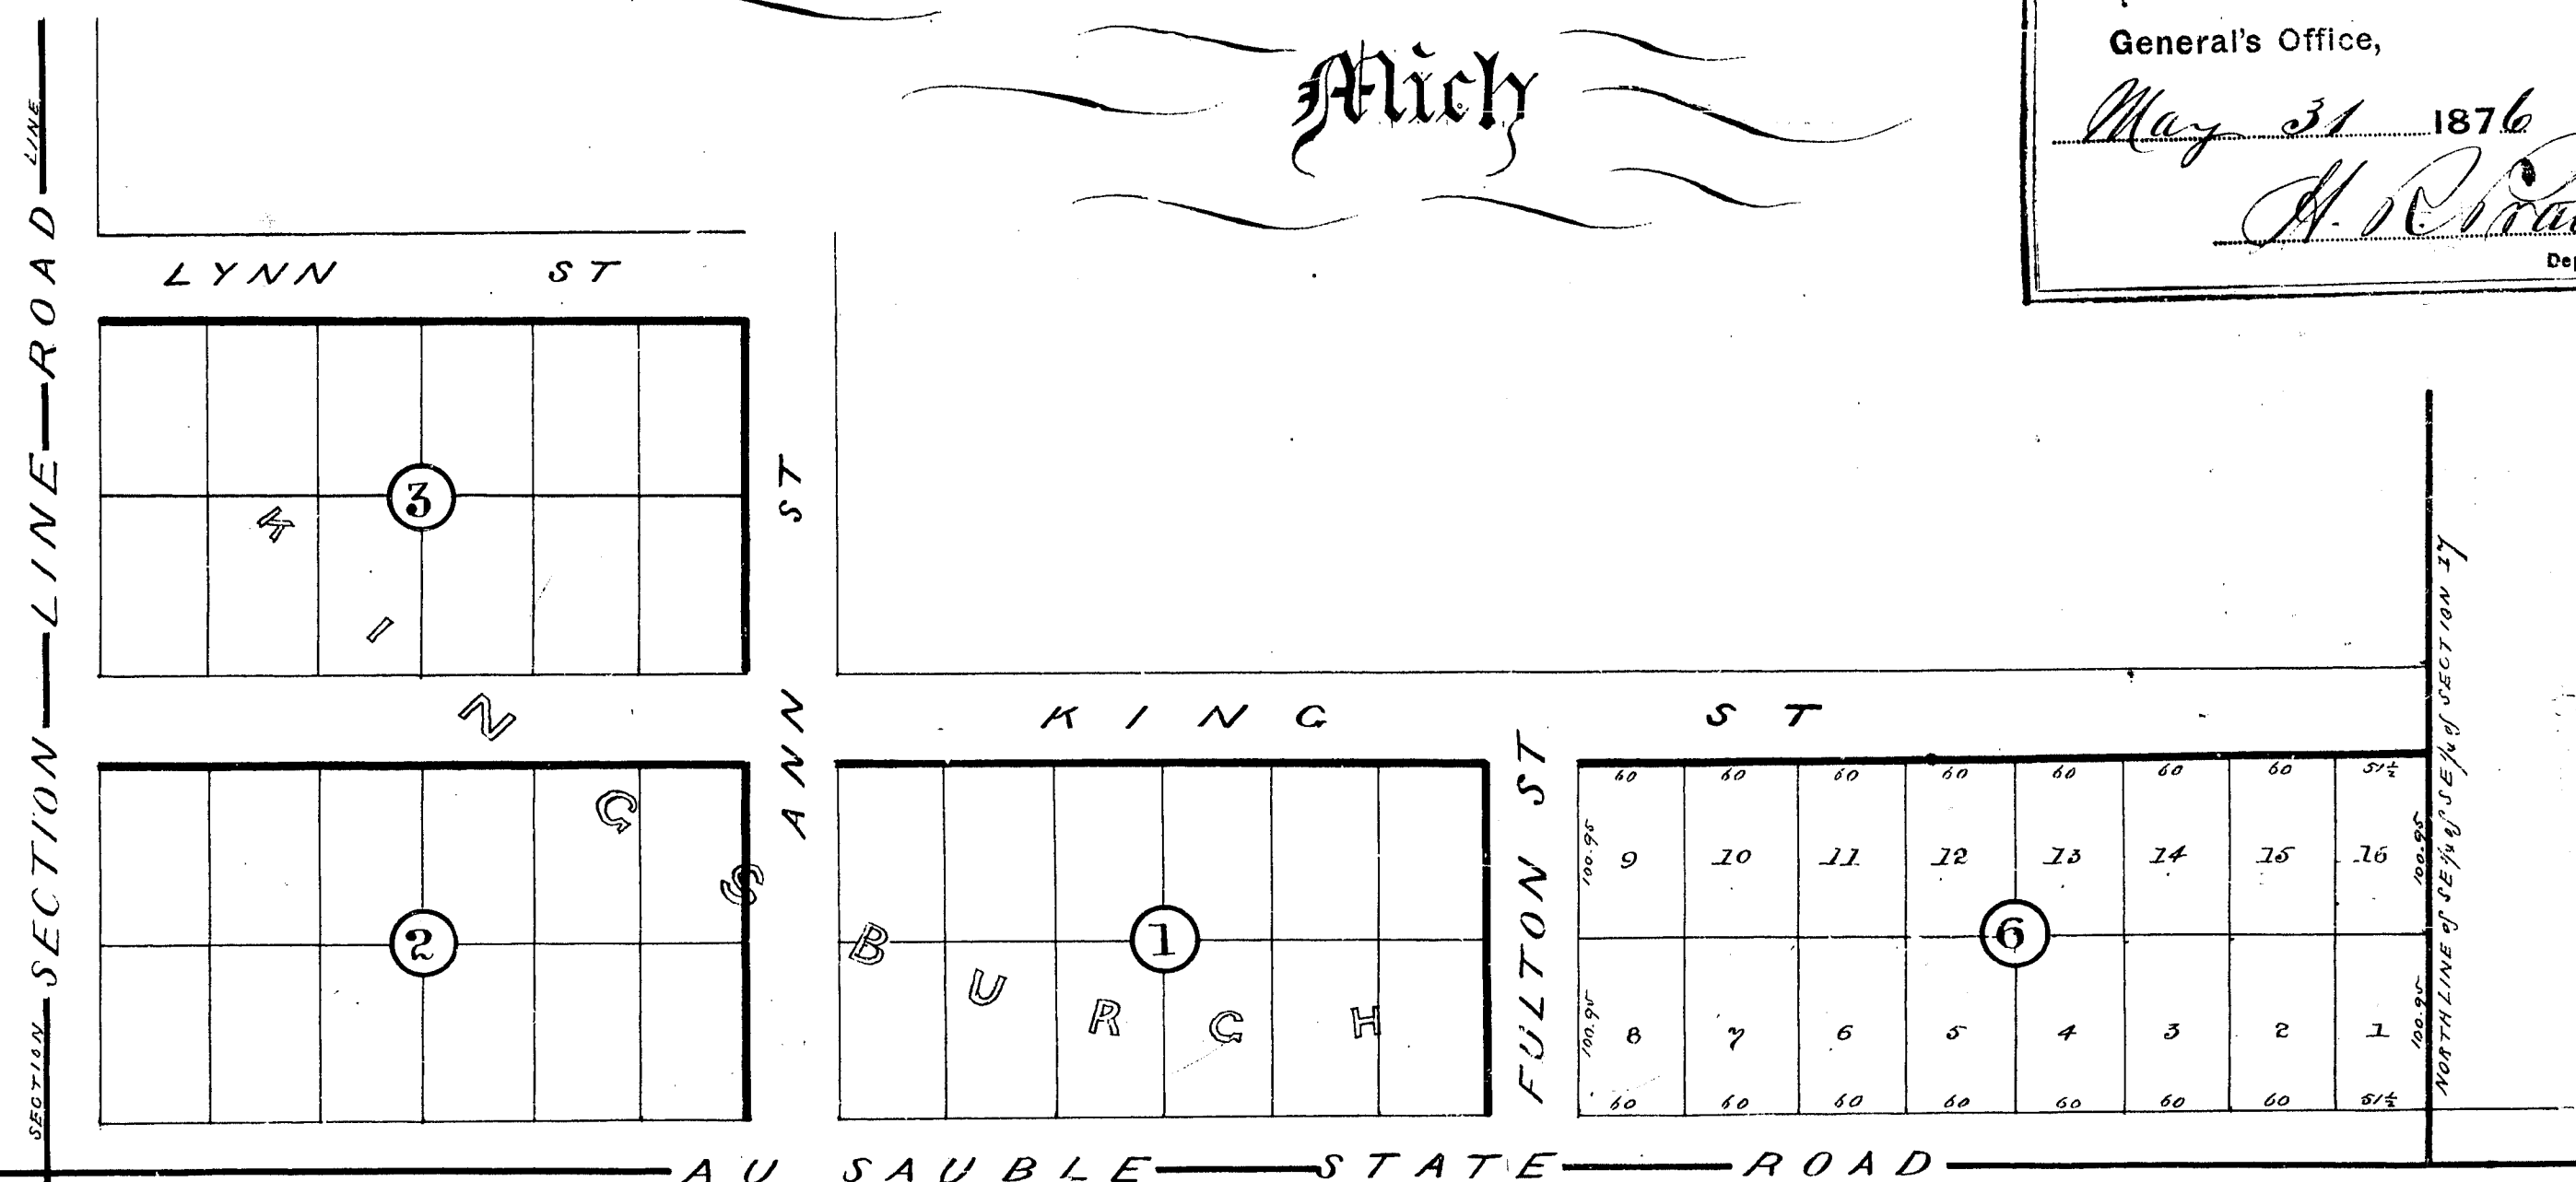

SCALE 100 FT. TO AN INCH

Registers Office } Received April 21st 1896 at 9 a.m. & A.M.
Bay County } and recorded in Book 2 of Platts on
page 21
H. W. Hemstreet
Register

WM. MERGER BAY CITY MICH

14234

480

[illegible][illegible]

In presence of
 Jm H. H. H.
 H. H. H. H.

[illegible][illegible]

State of Michigan
 County of Bay
 I, John G. Baker, Clerk of the Court of the County of Bay, do hereby certify that the within and foregoing is a true and correct copy of the original of the same as the same is on file in the office of the Clerk of the Court of the County of Bay, at Bay City, Michigan, this 8th day of October, 1898.

John G. Baker, Clerk of the Court.

[illegible]

FIRST ADDITION


TC

Stich

May 31 1876

1876
H. C. Pratt

Deputy Auditor General

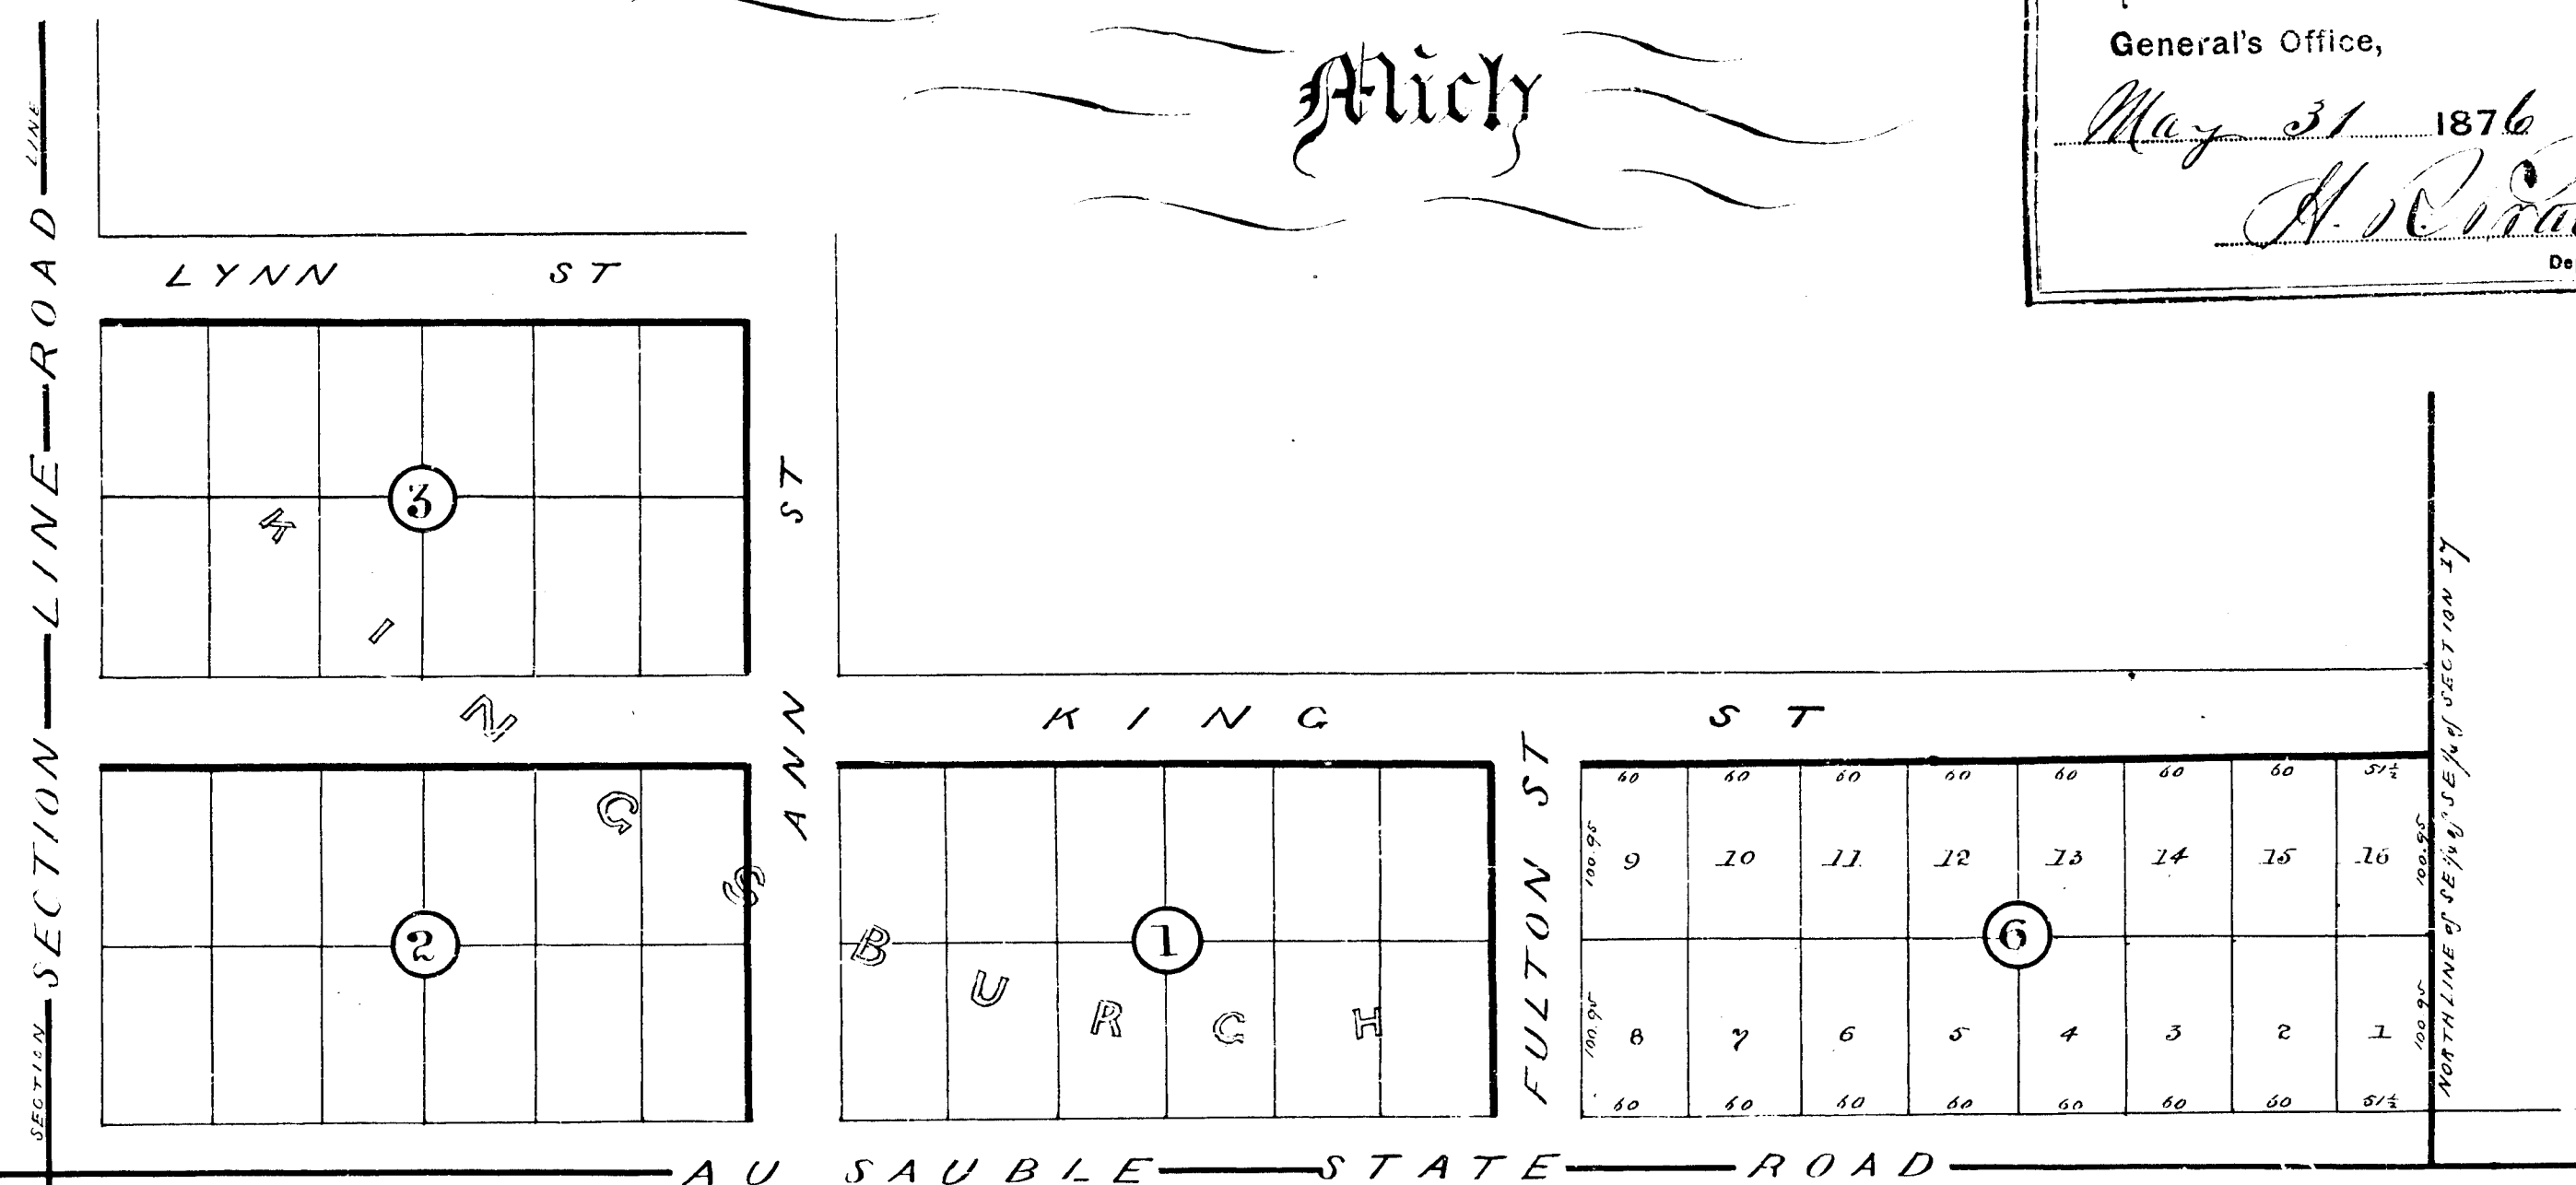

SCALE 100 FT TO AN INCH

Knight lost in W. River at Spring Creek 16 miles N. of
Way County Sept 21. Off in Heartland
K. Hester

W^m MERGER BAYCITY MICH

480
14234