

MAP


JOHNSON & LEWIS'

SECOND ADDITION TO

BAY CITY MICH.

JOHNSON & LEWIS PROPRIETORS,
J.M. Johnston Surveyor. Scale 100 Ft. To 1 Inch.

RECEIVED AND FILED
In Auditor General's Office,
Nov 11 1880.
J.R. Pratt
Dep. Aud. Genl.

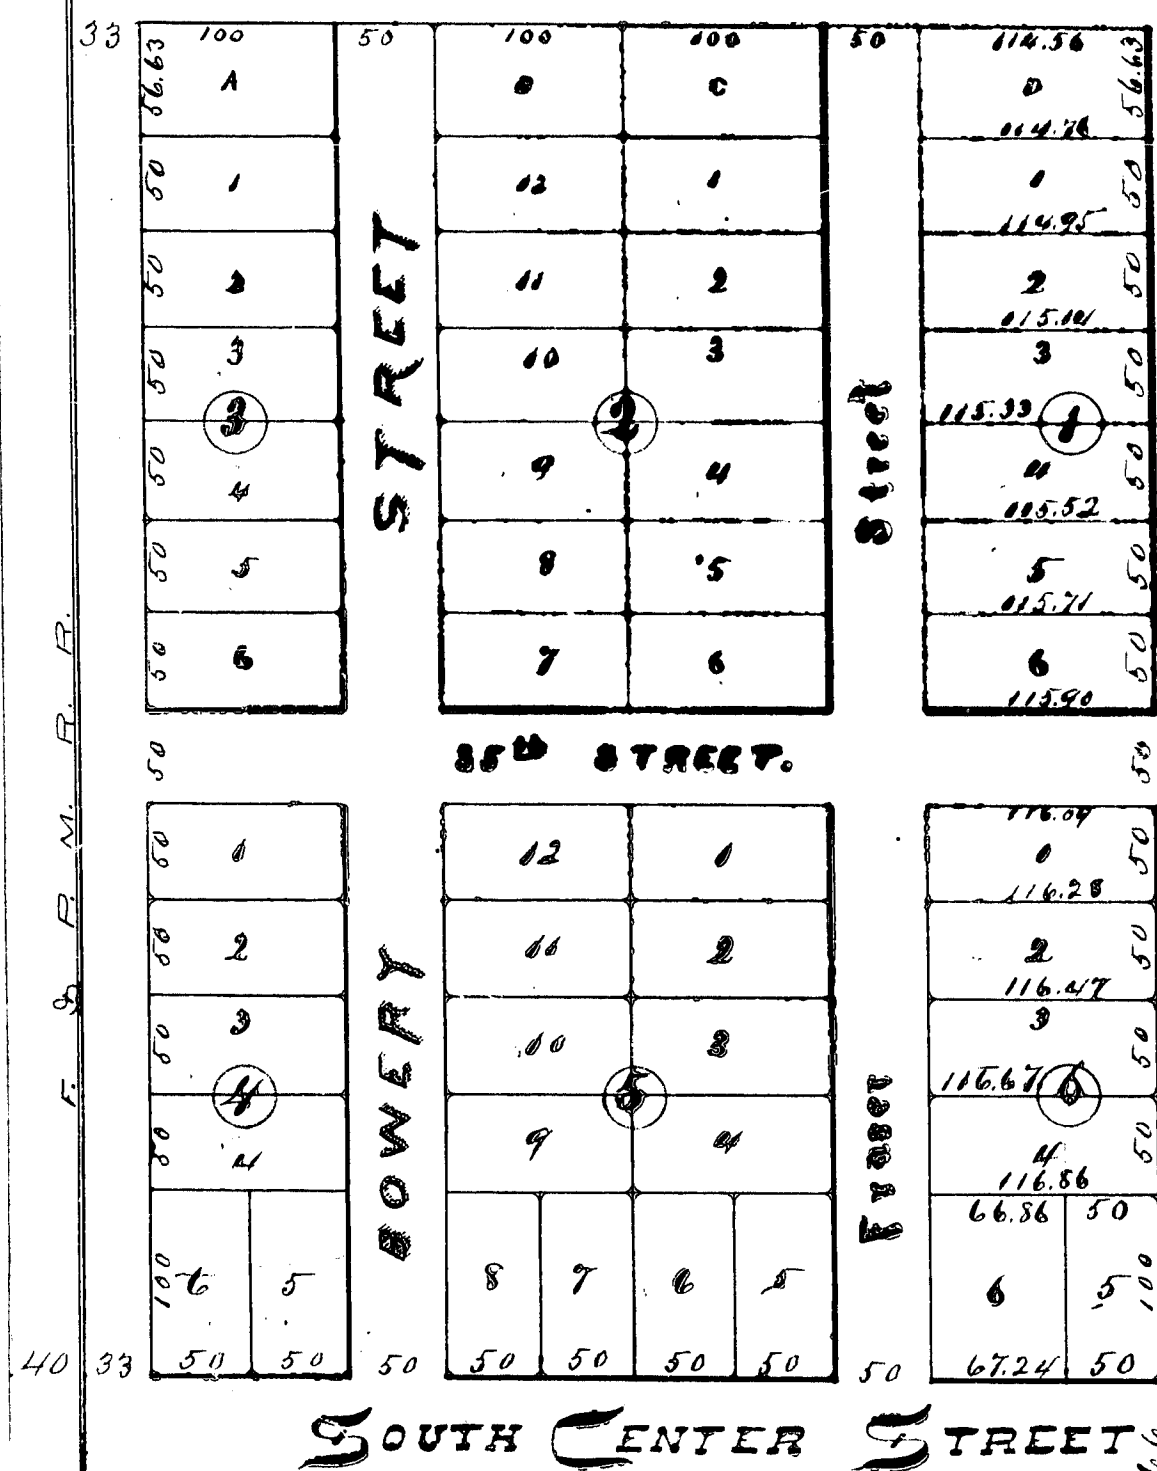

DESCRIPTION.
Johnson and Lewis Second Addition to Bay City, Michigan is located on the following described piece or parcel of land: Beginning at the South West corner of South East quarter of South West quarter of Section Thirtieth (32) Town Thirtieth (T4) North of Range Five (5) East, Running thence North along the East division line, Seven Hundred Thirty Nine and $\frac{1}{100}$ (739 $\frac{1}{100}$) ft. thence East to a line parallel to the South line of said Section, Five Hundred Ninety and $\frac{37}{100}$ (590 $\frac{37}{100}$) ft. thence South to a line parallel to the West line as above described, Seven Hundred Thirty Nine and $\frac{1}{100}$ (739 $\frac{1}{100}$) ft. to the South line of said Section, thence West to a line parallel to the East line as above described, Five Hundred Ninety and $\frac{37}{100}$ (590 $\frac{37}{100}$) ft. to place of beginning.

Subscribed and sealed in presence of
J.M. Johnston
J.D. Lewis
J.R. Pratt

State of Michigan, ss.
County of Bay
I, R.D. 1880 before me, R. Nolan, Public in and for said County, personally appeared J.M. Johnston and J.D. Lewis, Proprietors of the above described land and J.M. Johnston, Surveyor known to me to be the persons who executed the foregoing acknowledgment of this plat and acknowledged the same to be their own free and voluntary act.

Witness my hand and seal of Office this 3rd day of July, 1880.
R. Nolan, Public in and for said County, Clerk.

Register Office, Bay County, Michigan
Mr. W. G. Beard, Register of Deeds in and for said County and J.M. Johnston, Surveyor do hereby certify that we have carefully compared the recorded Map of Johnson and Lewis Second Addition to Bay City, Michigan with the record and that the same is a correct copy of such record and of the whole thereof.

William G. Beard, Register of Deeds
J.M. Johnston, Surveyor
Received for record this 3rd day of July, A.D. 1880 at 12 o'clock M. and recorded in Book 2 at page 25
William G. Beard, Register of Deeds

Bay City, Michigan, June 8th 1880
We hereby certify that the original plat of Johnson and Lewis Second Addition to Bay City, was approved by the Common Council of Bay City, in accordance with Section 120 of the City Charter at a special meeting held June 2nd 1880.
J.A. Delzell, City Recorder

14238

MAP


JOHNSON & LEWIS'

SECOND ADDITION

BAY CITY MICH.

JOHNSON & LEWIS PROPRIETORS.
F.M. Johnston Surveyor. Scale 100 Ft. To 1 Inch.

RECEIVED AND FILED
in Auditor General's Office,
Nov 11 1880.
J.R. Pratt
Clerk and Genl.

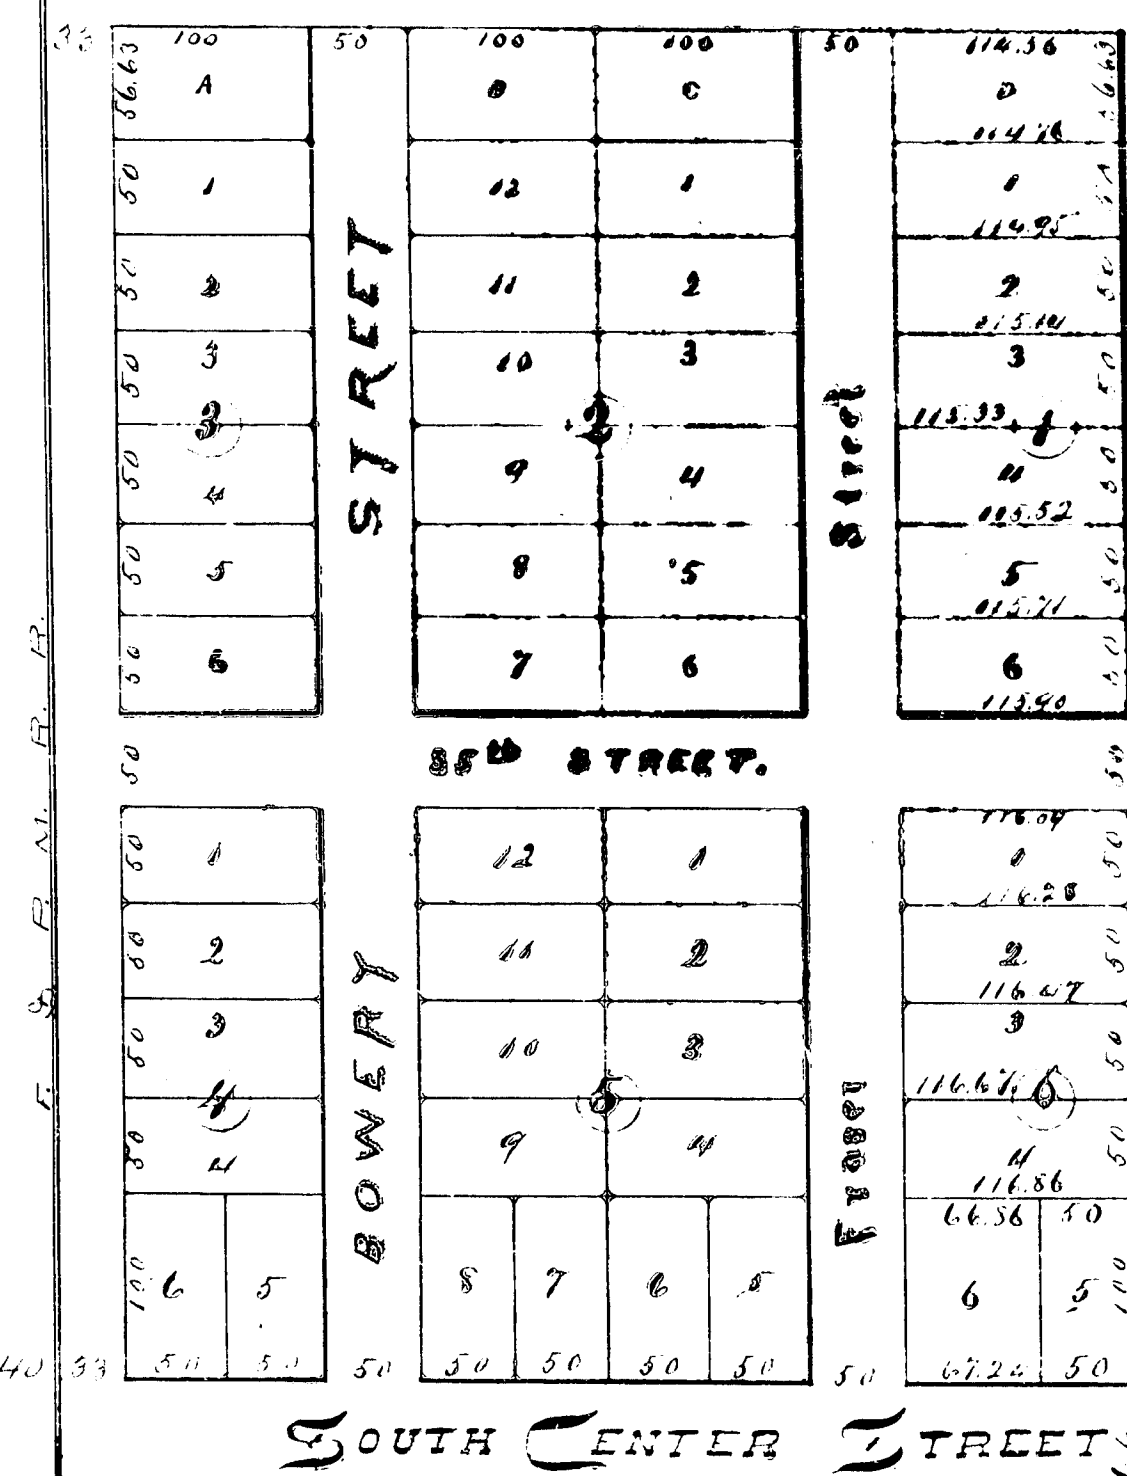

DESCRIPTION.
Johnson and Lewis Second Addition to Bay City, Michigan is created on the following described part or parts of land: Beginning at the South West corner of South East quarter of South West quarter of Section Thirtieth (30) Town Thirtieth (30) North of Range Six (6) East. Running thence North along the Section line, Thence towards North line and 100 (100) ft. thence East to the South line of said Section line, thence North and West 300 ft. thence Southwards parallel to the West line as above described, Thence towards North line and 100 (100) ft. to the South line of said Section, thence towards North line and 100 (100) ft. to plan of beginning.

M. Lewis
Proprietor

John D. Lewis
Proprietor

State of Michigan, ss. Be it remembered that on the 5th day of July, A.D. 1880, before me, R. Nelson, Public and for said County personally appeared M. Johnson, and F.M. Johnston, Surveyors, who presented to me the above described land and F.M. Johnston, Surveyor, known to me to be the person who executed the foregoing acknowledgment of this state and acknowledged the same to be their own free and voluntary act.

R. Nelson
Notary Public,
Bay County, Mich.

Register Office, Bay County, Michigan
We, M. G. Brand, Register of Deeds, do hereby certify that we have carefully compared the above Map of Johnson and Lewis Second Addition to Bay City, Michigan, with the record and that the same is a correct copy of such record and of the whole thereof.

William G. Brand
Register of Deeds

Register Office, ss. Received for record this 3 day of June, A.D. 1880 at 12 o'clock M. and recorded in Book 2 at page 25

William G. Brand
Register of Deeds

Map of Johnson and Lewis Second Addition to Bay City, Michigan, was filed for record in the County of Bay, Michigan, on the 11th day of November, 1880, at a public hearing held at the City of Bay City, Michigan, and the same was duly recorded in the records of the County of Bay, Michigan, and the same is hereby certified to be a true and correct copy of the original map filed for record.
J. A. D. Jell
City Recorder

5th Ward 14238

100

33RD

Alley Charing
ST. 105

