

M A P

of

Michael Hagarty's Subdivision

to

West Bay City.

Bay County, Michigan.

Scale 100 Feet to 1 Inch.

RECEIVED AND FILED

In Auditor General's Office,

Dec. 23 1881.

J. H. Rutt

Dep. Aud. Genl.

Patrick A. O'Donnell.

Michael Hagarty

Henry J. H. Schultes

Proprietors

E. J. Van Diew. C. Glaser. Surveyors.

Dimensions are given on this Map in Feet and one hundredths of a Foot

Description

Commencing at a Point 33 Feet North and 33 Feet East of the South East Corner of the East one half (1/2) of the North West one quarter (1/4) of the North East one quarter (1/4) of Section Twenty (20) Town Fourteen (14) North of Range Five (5) East, running thence West along the North line of Union Street Four hundred and sixty six (466) feet, thence North and parallel with the West line of Henry Street Seven hundred and thirty two (732) feet, thence East and parallel with the North line of Union Street Two hundred (200) feet, thence North and parallel with the West line of said Henry Street Three hundred (300) feet, thence East and parallel with the North line of said Union Street Four hundred and sixty six (466) feet to the West line of Henry Street, thence South along the West line of said Henry Street One thousand and thirty two (1032) feet to the place of beginning, being a part of the E 1/2 of the N 1/4 of the N 1/4 of Section 20 Town 14 North of Range 5 East.

In Presence of
John Brigham Jr.
J. H. H. Schultes

Patrick A. O'Donnell
By Henry J. H. Schultes his attorney
Michael Hagarty
Henry J. H. Schultes
E. J. Van Diew
Charles Glaser

State of Michigan
County of Bay

Be it remembered, that on this 29th day of April One thousand Eight hundred and Eighty one before me a Notary Public in & for said County personally appeared Michael Hagarty, Henry J. H. Schultes for himself, and also as attorney for Patrick A. O'Donnell, E. J. Van Diew and Charles Glaser, known to me to be the Persons who executed the foregoing acknowledgement of this Map and acknowledged the same to be their own free act and deed.

John Brigham Jr.
Notary Public in & for Bay County, Michigan

State of Michigan
County of Bay

We J. H. H. Schultes, Register of Deeds of Bay County, Michigan, hereby certify that we have carefully compared the annexed plat of Michael Hagarty's Subdivision to West Bay City, with the original and that it is an exact duplicate thereof, and of the whole of each original.

J. H. H. Schultes
Charles Glaser
E. J. Van Diew
Registers of Deeds
Surveyors.


Approved by the Common Council of the City of West Bay City May 6th 1881

E. J. Van Diew
Recorder

William E. Magill
Mayor

State of Michigan
County of Bay
We J. H. H. Schultes, Register of Deeds of Bay County, Michigan, and Charles Glaser, Surveyors, hereby certify that we have carefully compared the annexed plat with the plat of Michael Hagarty's Subdivision to West Bay City, now of record in the office of said Register of Deeds, and that it is a true and correct copy thereof, and of the whole of each original.

J. H. H. Schultes
Charles Glaser
Registers of Deeds
Surveyors.

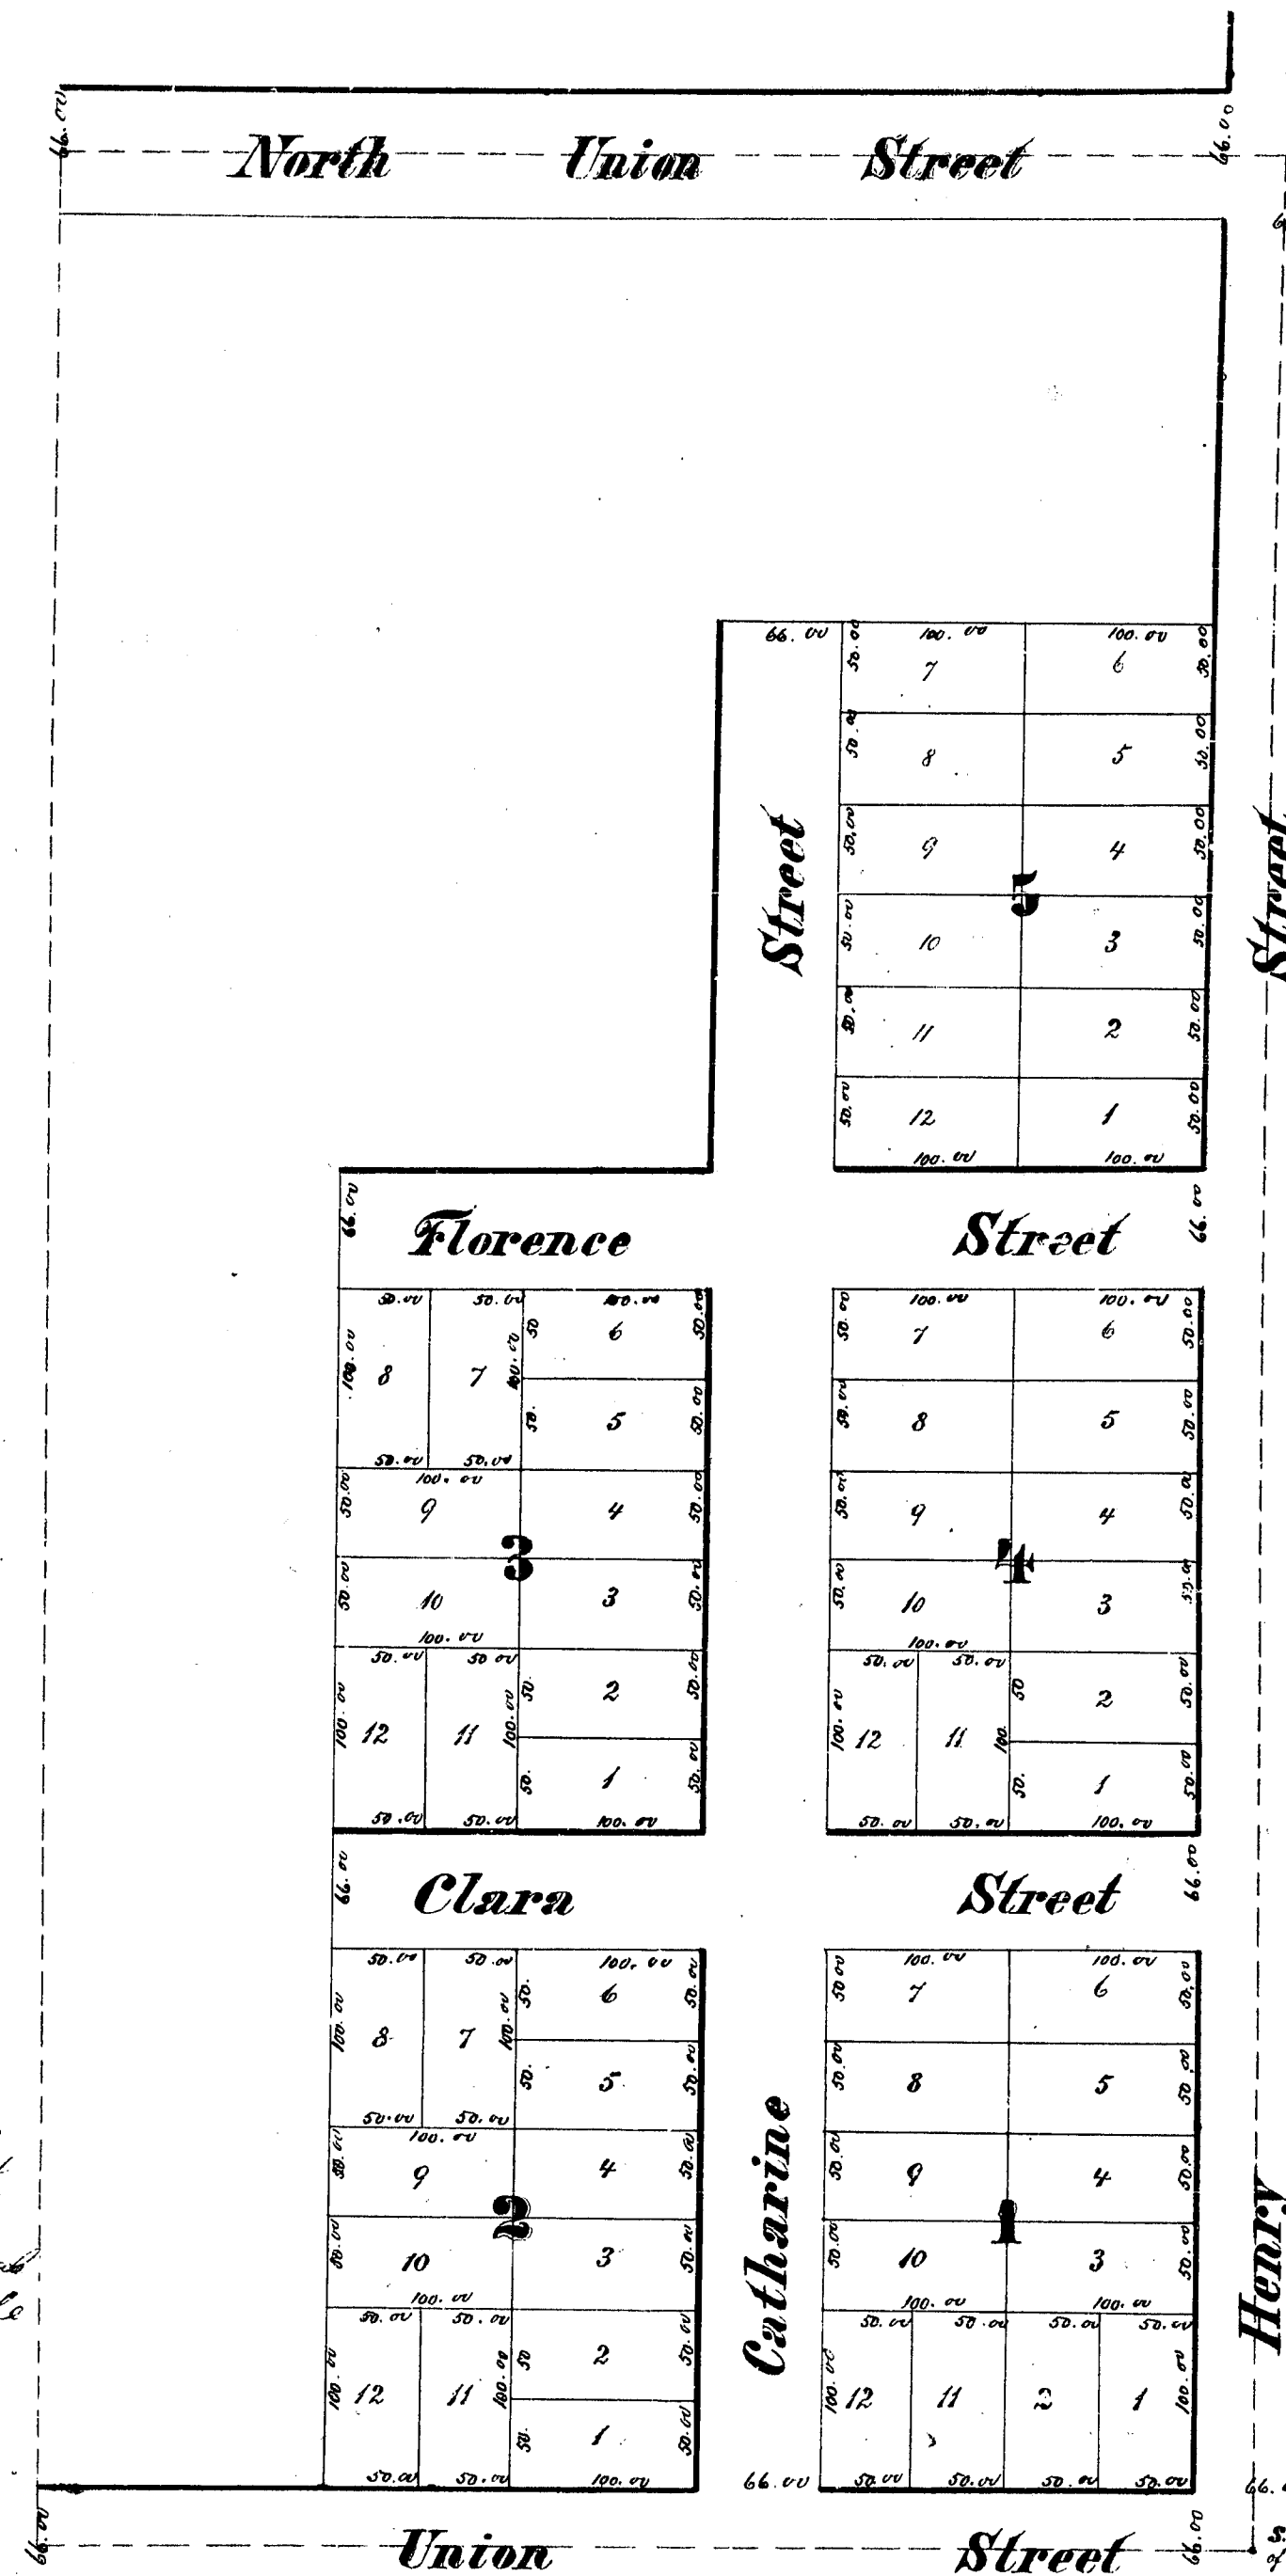

14239

Register's Office
Bay County
Received for record this 18th day of November A.D. 1881 at 12 o'clock M and recorded in Liber 2 of Plats in page 76

J. H. H. Schultes



Michael Hagarty's Subdivision

of

West Bay City.

Bay County, Michigan.

Scale 100 Feet to 1 Inch.

RECEIVED AND FILED

in Auditor General's Office,

Dec. 23 1881.

H. H. Hall,

Dep. Aud. Genl.

Patrick H. O'Donnell,

Michael Hagarty,

Henry J. M. Schultze,

Proprietors

J. F. Van Zieu. C. Glaser. Surveyors.

Dimensions are given on this Map in Feet and one hundredth of a Foot

Description

Commencing at a Point 33 Feet North and 33 Feet West of the South East Corner of the East one half (1/2) of the North West one quarter (NW 1/4) of the North East one quarter (NE 1/4) of Section Twenty (20) Town Fourteen (14) North of Range Five (5) East running thence West along the North line of Union Street Four hundred and sixty six (466) feet thence North and parallel with the West line of Henry Street Two hundred and thirty two (232) feet thence East and parallel with the North line of Union Street Two hundred (200) feet thence North and parallel with the West line of said Henry Street Three hundred (300) feet thence East and parallel with the North line of said Union Street Four hundred and sixty six (466) feet to West line of Henry Street, thence South along the West line of said Henry Street One thousand and thirty two (1032) feet to the place of beginning, being a part of the E 1/2 of the NW 1/4 of the NE 1/4 of Section 20 Town 14 North of Range 5 East.

In Presence of
John Brigham Jr.
J. H. M. Schultze

Patrick H. O'Donnell
By Henry J. M. Schultze his attorney
Michael Hagarty
Henry J. M. Schultze
Edgar S. Glaser
Charles Glaser

State of Michigan
County of Bay

Be it remembered, that on this 20th day of April One thousand Eight hundred and Eighty one before me a Notary Public in & for said County personally appeared Michael Hagarty, Henry J. M. Schultze for himself and also as attorney for Patrick H. O'Donnell, Edward S. Glaser and Charles Glaser, known to me to be the Persons who executed the foregoing acknowledgement of this Map and acknowledged the same to be their own free act and deed.

John Brigham Jr.
Notary Public in & for Bay County, Michigan

State of Michigan
County of Bay

We J. F. Van Zieu & C. Glaser Surveyors do hereby certify that we have carefully compared the annexed plat with the plat of Michael Hagarty's subdivision as filed in the office of the Register of Deeds and that it is an exact duplicate thereof and of the whole of each original.

J. F. Van Zieu
Charles Glaser

Register of Deeds
Surveyors.

Approved by the Common Council of the City of West Bay City May 6th 1881


J. F. Van Zieu
Recorder

William E. Mayall
Mayor

State of Michigan
County of Bay

We J. F. Van Zieu & C. Glaser Surveyors do hereby certify that we have carefully compared the annexed plat with the plat of Michael Hagarty's subdivision as filed in the office of said Notary Public and that it is a true and correct copy of the original and of the whole of each original.

J. F. Van Zieu
Charles Glaser
Surveyors

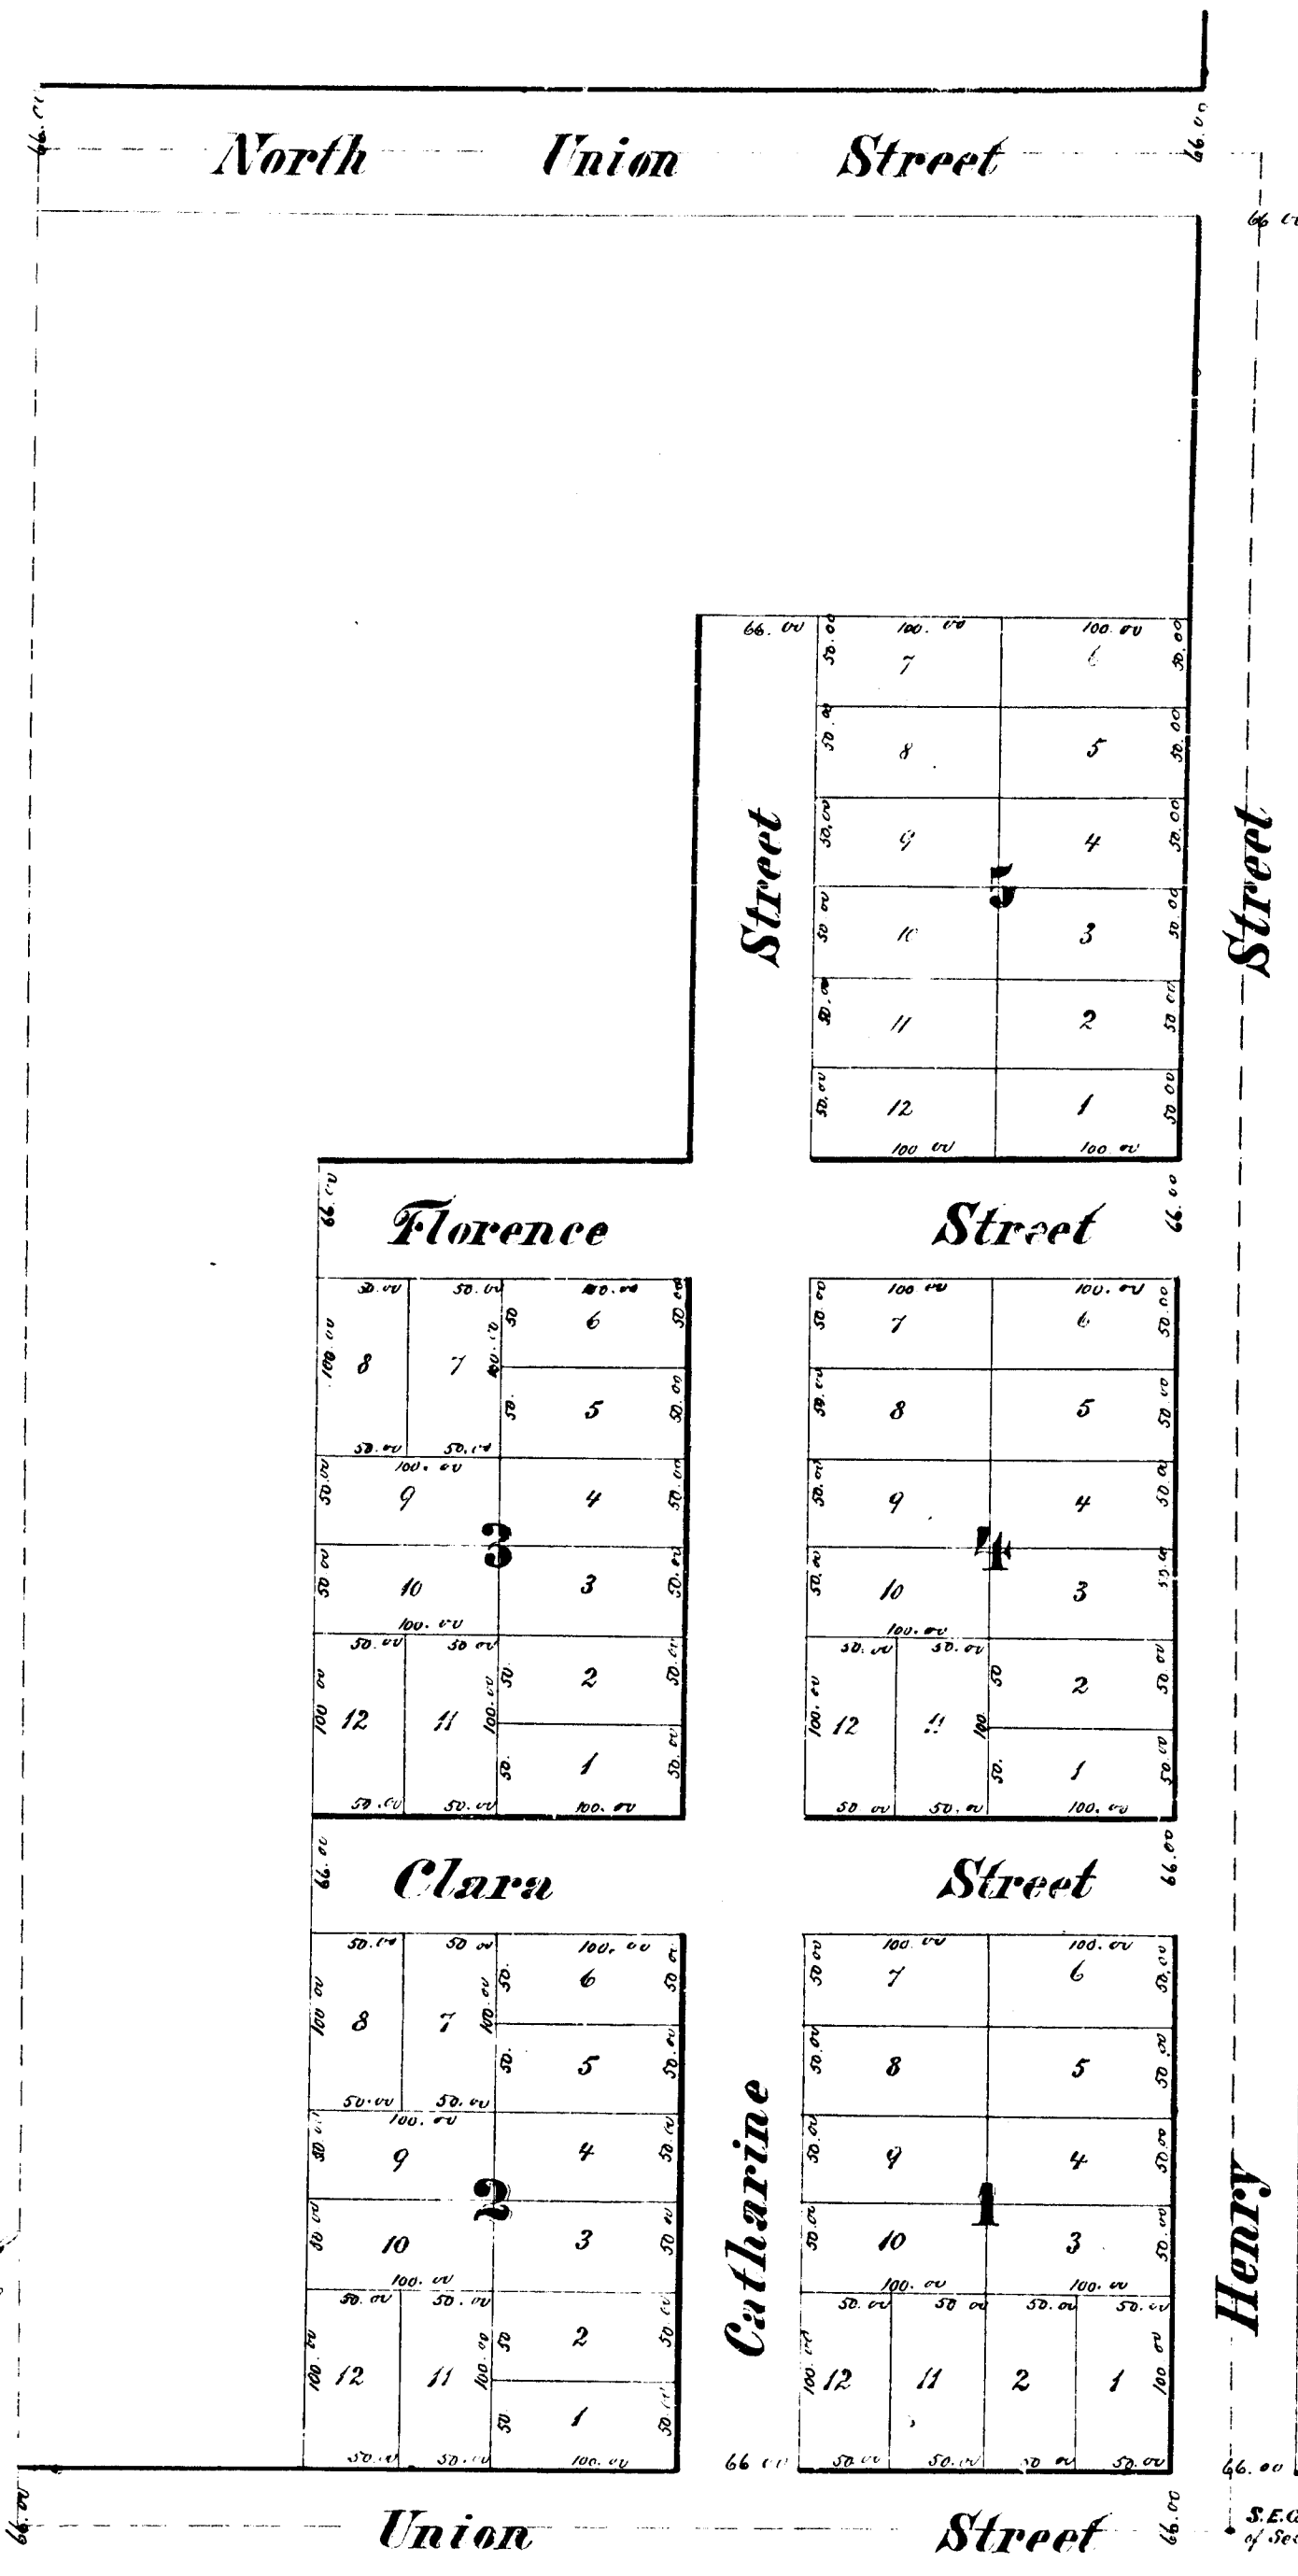

14239

Register Office
Bay County
Received for record this 18th day of
November A.D. 1881 at 12 o'clock M.
and recorded in Book 5 of Plats in
page 96

J. F. Van Zieu