6709

1424

BISHOP'S SUBD'N

OF LOT 36 & PART OF LOTS 37, 38, 39, EUREKA IRON & STEEL WORKS SUB.

OF PART OF SECTION 29, T. 3. S. R. 11 E.

VILLAGE OF GLENWOOD,

WAYNE CO., MICHIGAN.

Scale 100 ft. per Inch.

Mason L. Brown & Co.
Civil Engineers & Surveyors
821-22-23 Chamber of Commerce.
Detroit. Mich.

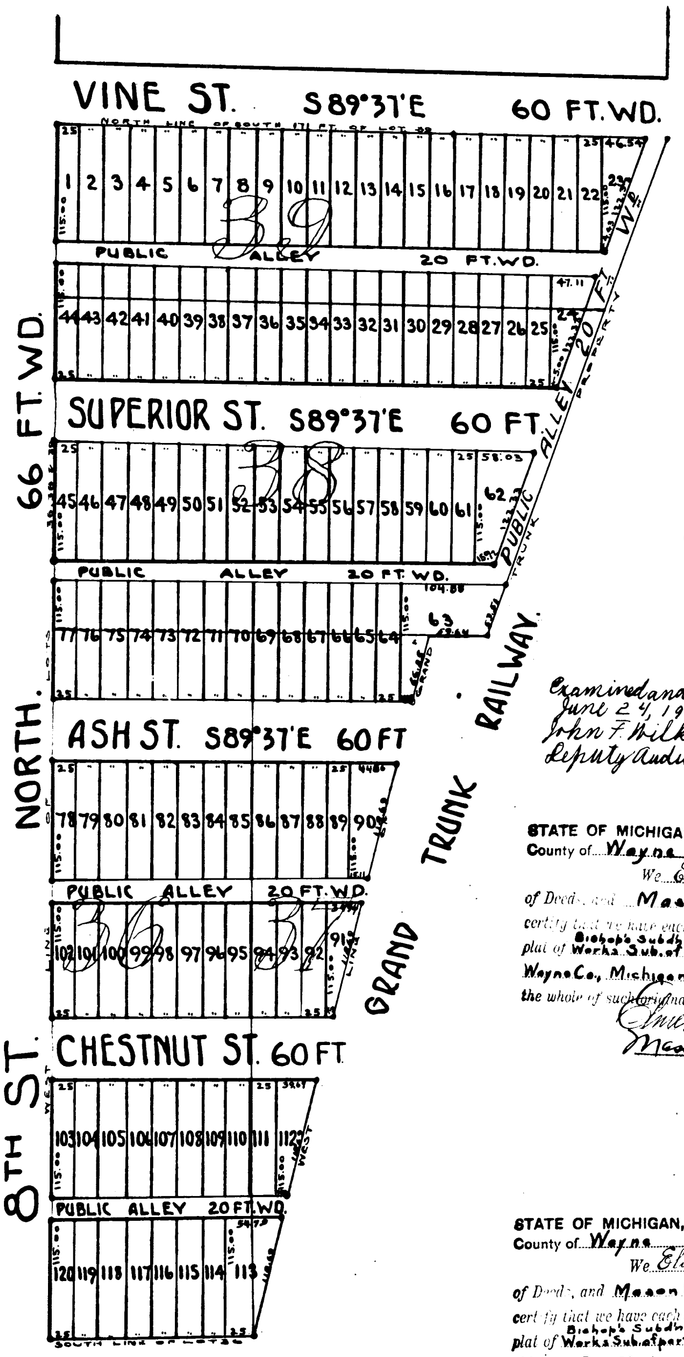

...Plat is correct, and that Monuments ... and 15 inches long have ... and ... the ... plat by O.

May 11th 1905

Mason L. Brown & Co
Engineers and Surveyors

...ENTS, that I,

Ella M. Bishop,

...

Eureka Iron & Steel Works Sub. of part of Sec. 29, T. 3 S., R. 11 E., Village of Glenwood, Wayne Bishop's Sub. of Lot 36 & part of Lots 37, 38, 39,

...

my 1 22nd May

A. Nineteen and Five.

In presence of
[illegible] Bishop
Henry Rohrig

Ella M. Bishop [L.S.]

[L.S.]

...

Wayne 23rd May 1905, before me ... personally appeared ...

Ella M. Bishop,

... to me well known to be the person described in and who executed the within instrument, and ... duly acknowledged the same.

Henry Rohrig Notary Public.
Wayne County, Michigan.
My Commission expires May 16th 1906

State of Michigan } S. S.
County of Wayne }

I, Edward A. Stentzer Clerk of the Village of Glenwood, do hereby certify that at a regular meeting of the Village Council of the Village of Glenwood, held at the Council Chamber on the sixth day of June A. D. 1905. The within plat was approved by a majority vote of all the trustees elect of said Village of Glenwood.

In Witness whereof I have hereunto set my hand this seventh day of June A. D. 1905.

Edward A Stentzer
Clerk of the Village of Glenwood

Examined and approved
June 24, 1905
John F. Wilkinson
Deputy Auditor General

RECEIVED AND FILED.
IN AUDITOR GENERAL'S OFFICE,
Aug 19 1905
John F. Wilkinson
Deputy Auditor General

STATE OF MICHIGAN, } ss.
County of Wayne }

We Elmer H. Foster Jr. Register of Deeds, and Mason L. Brown & Co., Surveyors, hereby certify that we have each carefully compared the annexed copy with the original plat of Bishop's Subd. of Lot 36 & part of Lots 37, 38, 39, Eureka Iron & Steel Works Sub. of part of Section 29, T. 3 S., R. 11 E., Village of Glenwood, Wayne Co., Michigan, and that it is an exact copy thereof and of the whole of such original map or plat.

Elmer H. Foster Jr. Register of Deeds.
Mason L. Brown & Co. Surveyors

STATE OF MICHIGAN, } ss.
County of Wayne }

We Elmer H. Foster Jr. Register of Deeds, and Mason L. Brown & Co., Surveyors, hereby certify that we have each carefully compared the annexed copy with the plat of Bishop's Subd. of Lot 36 & part of Lots 37, 38, 39, Eureka Iron & Steel Works Sub. of part of Section 29, T. 3 S., R. 11 E., Village of Glenwood, Wayne Co., Michigan, now of record in the office of said Register of Deeds, and that it is a true transcript therefrom, and of the whole of such record.

Elmer H. Foster Jr. Register of Deeds.
Mason L. Brown & Co. Surveyors.

REGISTER OF DEEDS OFFICE } ss.
WAYNE COUNTY, }

This instrument was received for record this 26 day of July 1905 at 3 o'clock P. M. and recorded in Liber 249 of Deeds on page 53 as proper certificate was furnished in compliance with Chapter 185, of Session Laws of 1905. Fees $1.50

Elmer H. Foster Jr. Register of Deeds

6709

1424

BISHOP'S SUBD'N

OF LOT 36 & PART OF LOTS 37, 38, 39, EUREKA IRON & STEEL WORKS SUB.

OF PART OF SECTION 29, T. 3. S. R. 11 E.

VILLAGE OF GLENWOOD,

WAYNE CO., MICHIGAN.

Scale 100 ft. per Inch.

Mason L. Brown & Co.
Civil Engineers & Surveyors
821-22-23 Chamber of Commerce.
Detroit. Mich.

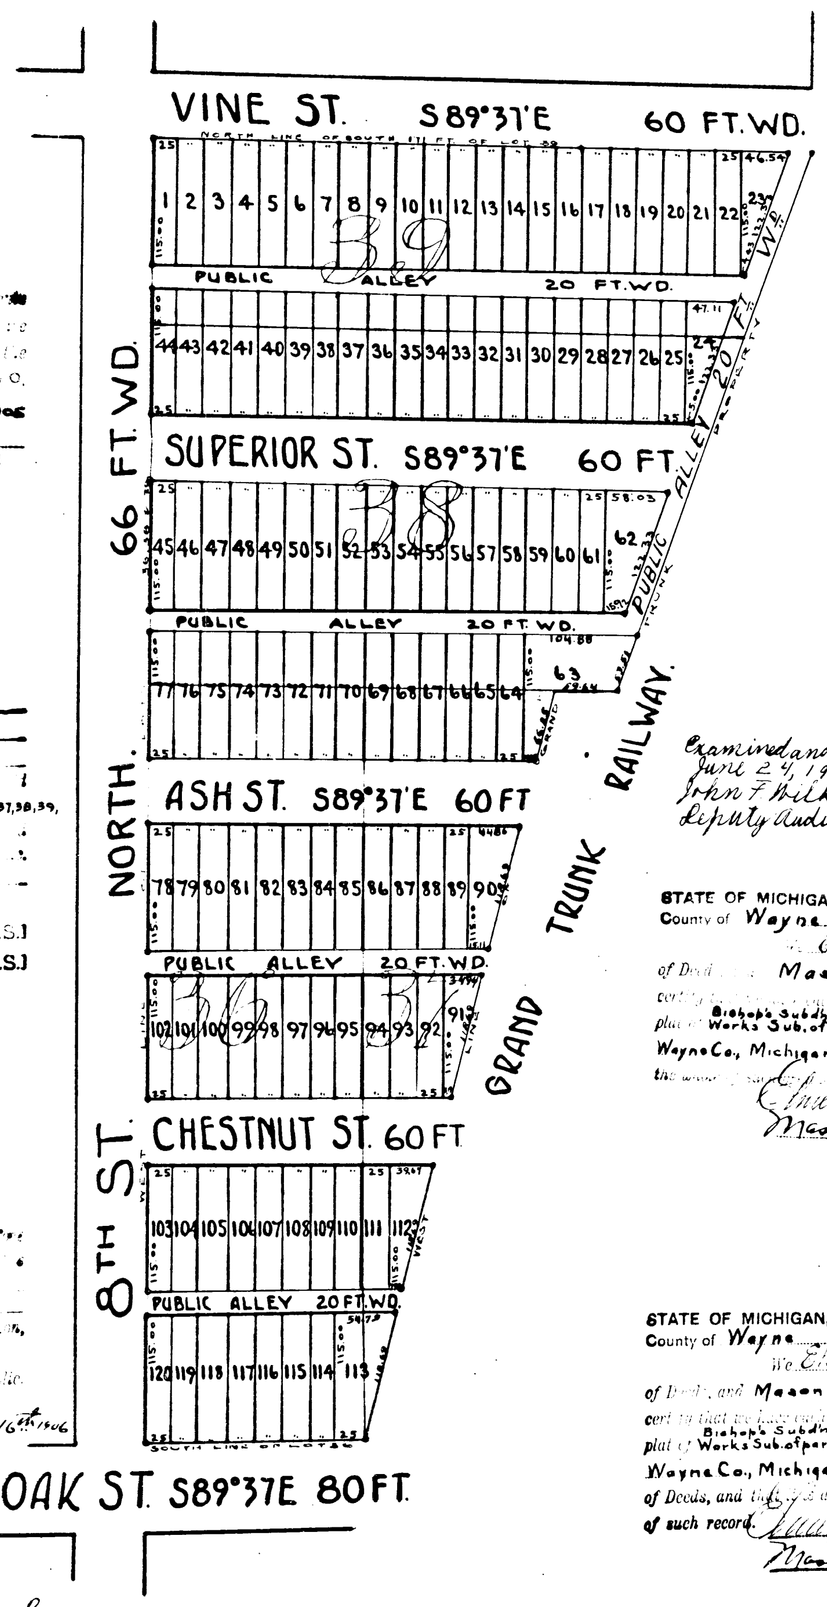

Plat is correct, and that Monuments ... plat by O.
May 11th 1905
Mason L. Brown Co.

... that I,
Ella M. Bishop,
Bishop's Sub. of Lot 36 & part of Lots 37, 38, 39, Eureka Iron & Steel Works Sub. of part of Sec 29, T. 3 S., R. 11 E., Village of Glenwood, Wayne
May 22nd May
Nineteen and Five.
Ella M. Bishop [L.S.]
[L.S.]

Wayne 23rd May 1905
Ella M. Bishop,
Henry Rochrig Notary Public.
Wayne County, Michigan.
My Commission expires May 16th 1906

State of Michigan } S. S.
County of Wayne
I, Edward A. Steetzer Clerk of the Village of Glenwood, do hereby certify that at a regular meeting of the Village Council of the Village of Glenwood, held at the Council Chamber on the sixth day of June A. D. 1905. The within plat was approved by a majority vote of all the trustees elect of said Village of Glenwood.
Dated this seventh day of June A. D. 1905.
Edward A. Steetzer
Clerk of the Village of Glenwood

Seal

RECEIVED AND FILED.
IN AUDITOR GENERAL'S OFFICE,
Aug 12 1907
John F. Wilkinson
Deputy Auditor General

Examined and approved
June 24, 1905
John F. Wilkinson
Deputy Auditor General

STATE OF MICHIGAN, } SS.
County of Wayne
We Elmer W. Foster Dep. Register of Deeds and Mason L. Brown & Co., Surveyors hereby certify that we have each of the ... annexed copy with the original plat of Bishop's Subd'n of Lot 36 & part of Lots 37, 38, 39, Eureka Iron & Steel Works Sub. of part of Section 29, T. 3 S., R. 11 E., Village of Glenwood, Wayne Co., Michigan, ... and Register of Deeds, and that it is a true transcript therefrom, and of the whole of such record.
Elmer W. Foster Dep. Register of Deeds.
Mason L. Brown Co. Surveyors

STATE OF MICHIGAN, } SS.
County of Wayne
We Elmer W. Foster Dep. Register of Deeds, and Mason L. Brown & Co., Surveyors hereby certify that we have each of the ... annexed copy with the plat of Bishop's Subd'n of Lot 36 & part of Lots 37, 38, 39, Eureka Iron & Steel Works Sub. of part of Section 29, T. 3 S., R. 11 E., Village of Glenwood Wayne Co., Michigan, ... and Register of Deeds, and that it is a true transcript therefrom, and of the whole of such record.
Elmer W. Foster Dep. Register of Deeds.
Mason L. Brown Co. Surveyors

Register of Deeds Office
Wayne County
This instrument was received for record the 26th day of July 1907 at 9 55 A. M. and recorded in Liber 25 of Plats on page 53 ... Register of Deeds.
Elmer W. Foster
Dep.