

Map

of Washington Bullard's Addition to West Bay City, Michigan

Scale 100 Feet to 1 Inch.

Dimensions are given in feet and one tenth of a foot.

Washington Bullard, Proprietor.

E. S. Van Liew, Surveyor.

Description

Commencing at a Point 2.54 1/2 feet West of the North East Corner of the South East 1/4 of the South East 1/4 of Section 17 Town 14 North of Range 5 East, running thence West parallel with the South line of said Section 17 - 507 1/2 feet, thence South parallel with the East line of said Section 17 - 96 1/2 feet, thence East 501 1/2 feet, thence North 906 1/2 feet to the place of beginning.

In Presence of
T. A. Swaby
Charles H. Sherris

Washington Bullard by E. S.
Henry Sherris his atty in fact
E. S. Van Liew E. S.

State of Michigan } S.S.
County of Bay

Be it remembered That on this 19th day of May A.D. 1882 before me a Notary Public in and for Bay County personally appeared Henry Sherris as Attorney in fact for Washington Bullard and E. S. Van Liew, known to me to be the persons who executed the foregoing acknowledgement of this Map, and acknowledged the same to be their own free act and deed.

Charles H. Sherris
Notary Public in & for Bay County, Michigan.

Approved by the Common Council of the City of West Bay City April 12th A.D. 1882

H. C. Thompson
Recorder

William C. Magill
Mayor.

State of Michigan } S.S.
County of Bay

We, H. S. M. Math, Register of Deeds and E. S. Van Liew, Surveyor, hereby certify, That we have carefully compared the annexed Plat with the original Plat of Washington Bullard's Addition to West Bay City, Michigan, now on file in the Office of the Register of Deeds of Bay County, and that it is a true transcript therefrom and of the whole of such Plat.

E. S. Van Liew
Surveyor

H. S. M. Math
Register of Deeds

Register Office i Bay County Mich } Received for record this 8th day of June A.D. 1882 at Houlbeck P.M. and recorded in Book 28 page 28

H. S. M. Math


RECEIVED AND FILED

in Auditor General's Office.

June 7 6 18 82

H. S. M. Math

Dep. Aud. Genl.

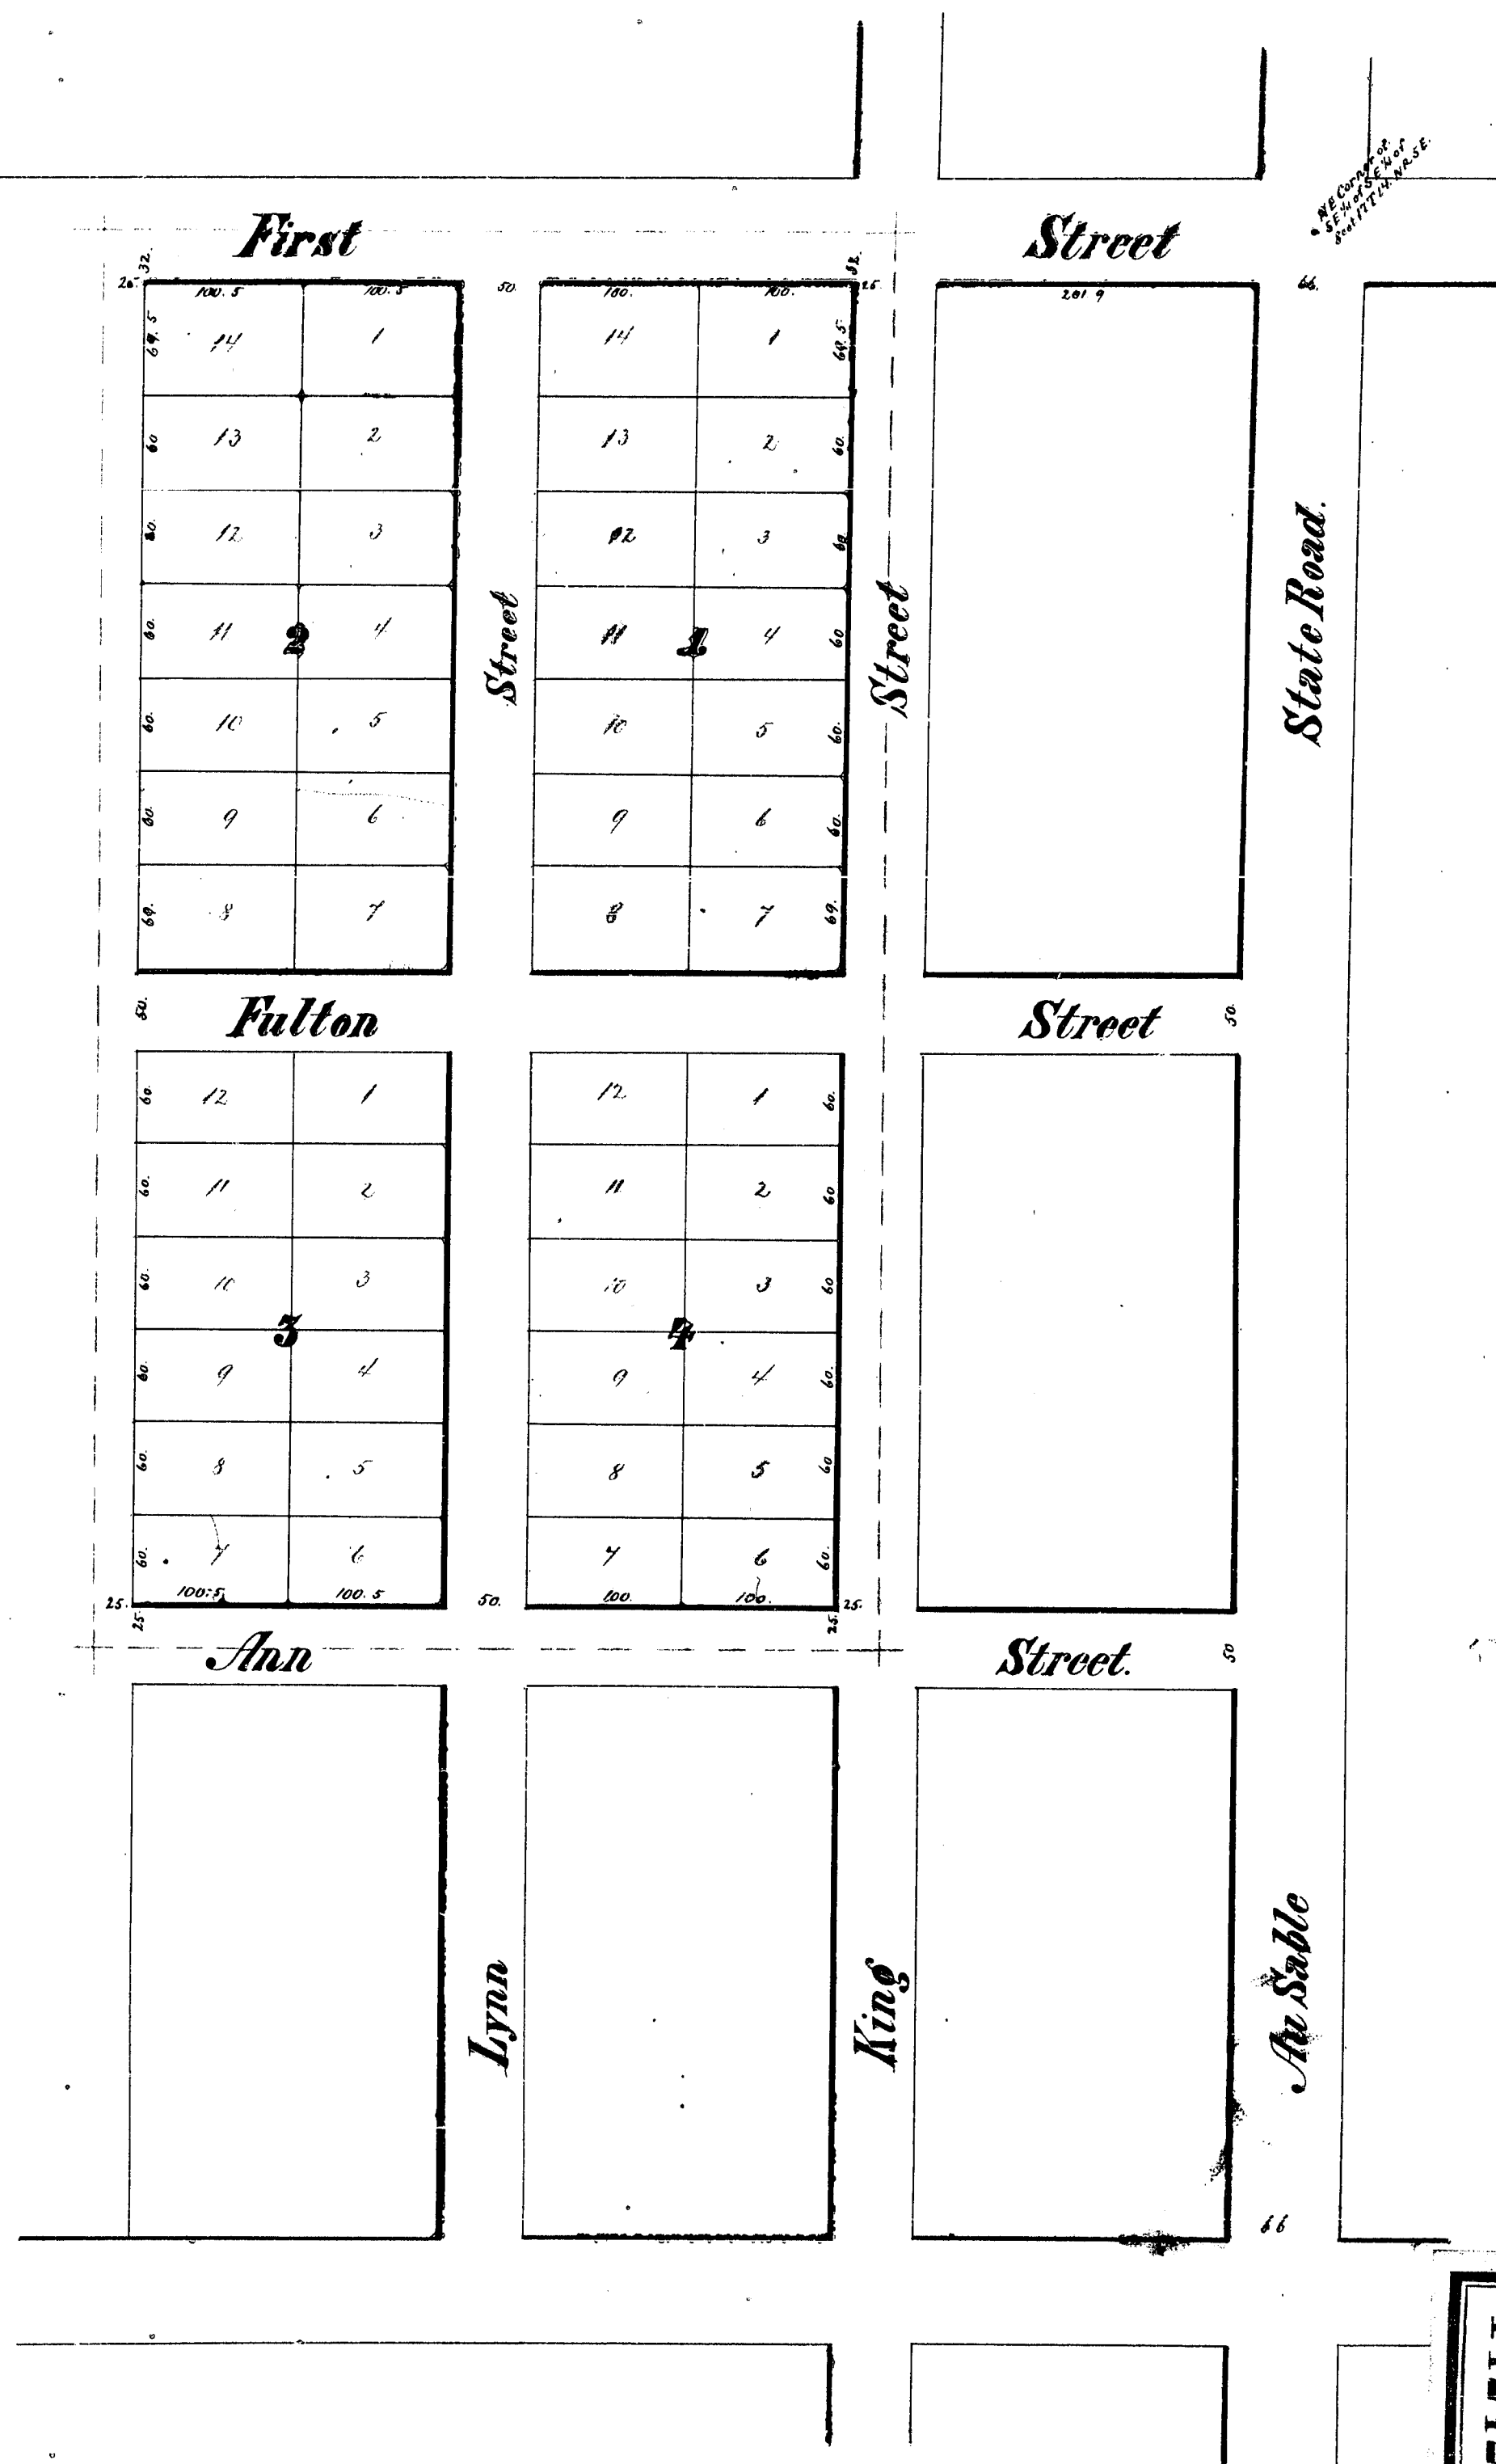

14242

Map of Washington Bullard's Addition to West Bay City, Michigan

Scale 100 Feet to 1 Inch.

Dimensions are given in feet and one tenth of a foot.

Washington Bullard, Proprietor.

E. S. Van Liew, Surveyor.

Description

Commencing at a Point 259 1/2 feet West of the North East Corner of the South East 1/4 of the South East 1/4 of Section 17 Town 14 North of Range 15 East, running thence West parallel with the South Line of said Section 17 - 501 1/2 feet, thence South parallel with the East Line of said Section 17 - 966 1/2 feet, thence East 501 1/2 feet, thence North 966 1/2 feet to the place of beginning.

In Presence of
J. A. Motteby
Charles J. Sherrin

Washington Bullard by E. S.
E. S. Van Liew
E. S. Van Liew

State of Michigan }
County of Bay } S.S.

Be it remembered That on this 10th day of May A.D. 1882 before me a Notary Public in and for Bay County personally appeared E. S. Van Liew as Attorney in fact for Washington Bullard and E. S. Van Liew known to me to be the persons who executed the foregoing acknowledgement of this Map and acknowledged the same to be their own free act and deed.

Charles J. Sherrin
Notary Public in & for Bay County, Michigan.

Approved by the Common Council of the City of West Bay City April 12th 1882

H. C. Thompson
Recorder

William C. Magill
Mayor.

State of Michigan }
County of Bay } S.S.

We, W. E. McWalt, Register of Deeds and E. S. Van Liew, Surveyor, hereby certify, that we have carefully compared the annexed Plat with the original Plat of Washington Bullard's Addition to West Bay City, Michigan, now on file in the Office of the Register of Deeds of Bay County, and that it is a true and correct copy of the whole of such Plat.

E. S. Van Liew
Surveyor

W. E. McWalt
Register of Deeds

Register Office
Bay County Clerk } Received for record this 5th
day of June A.D. 1882 at
Holt's P.M. and recorded in
Book 17 page 28

W. E. McWalt


RECEIVED AND FILED

In Auditor General's Office.

June 26 1882

Mr. Pratt

Dep. Aud. Gen.

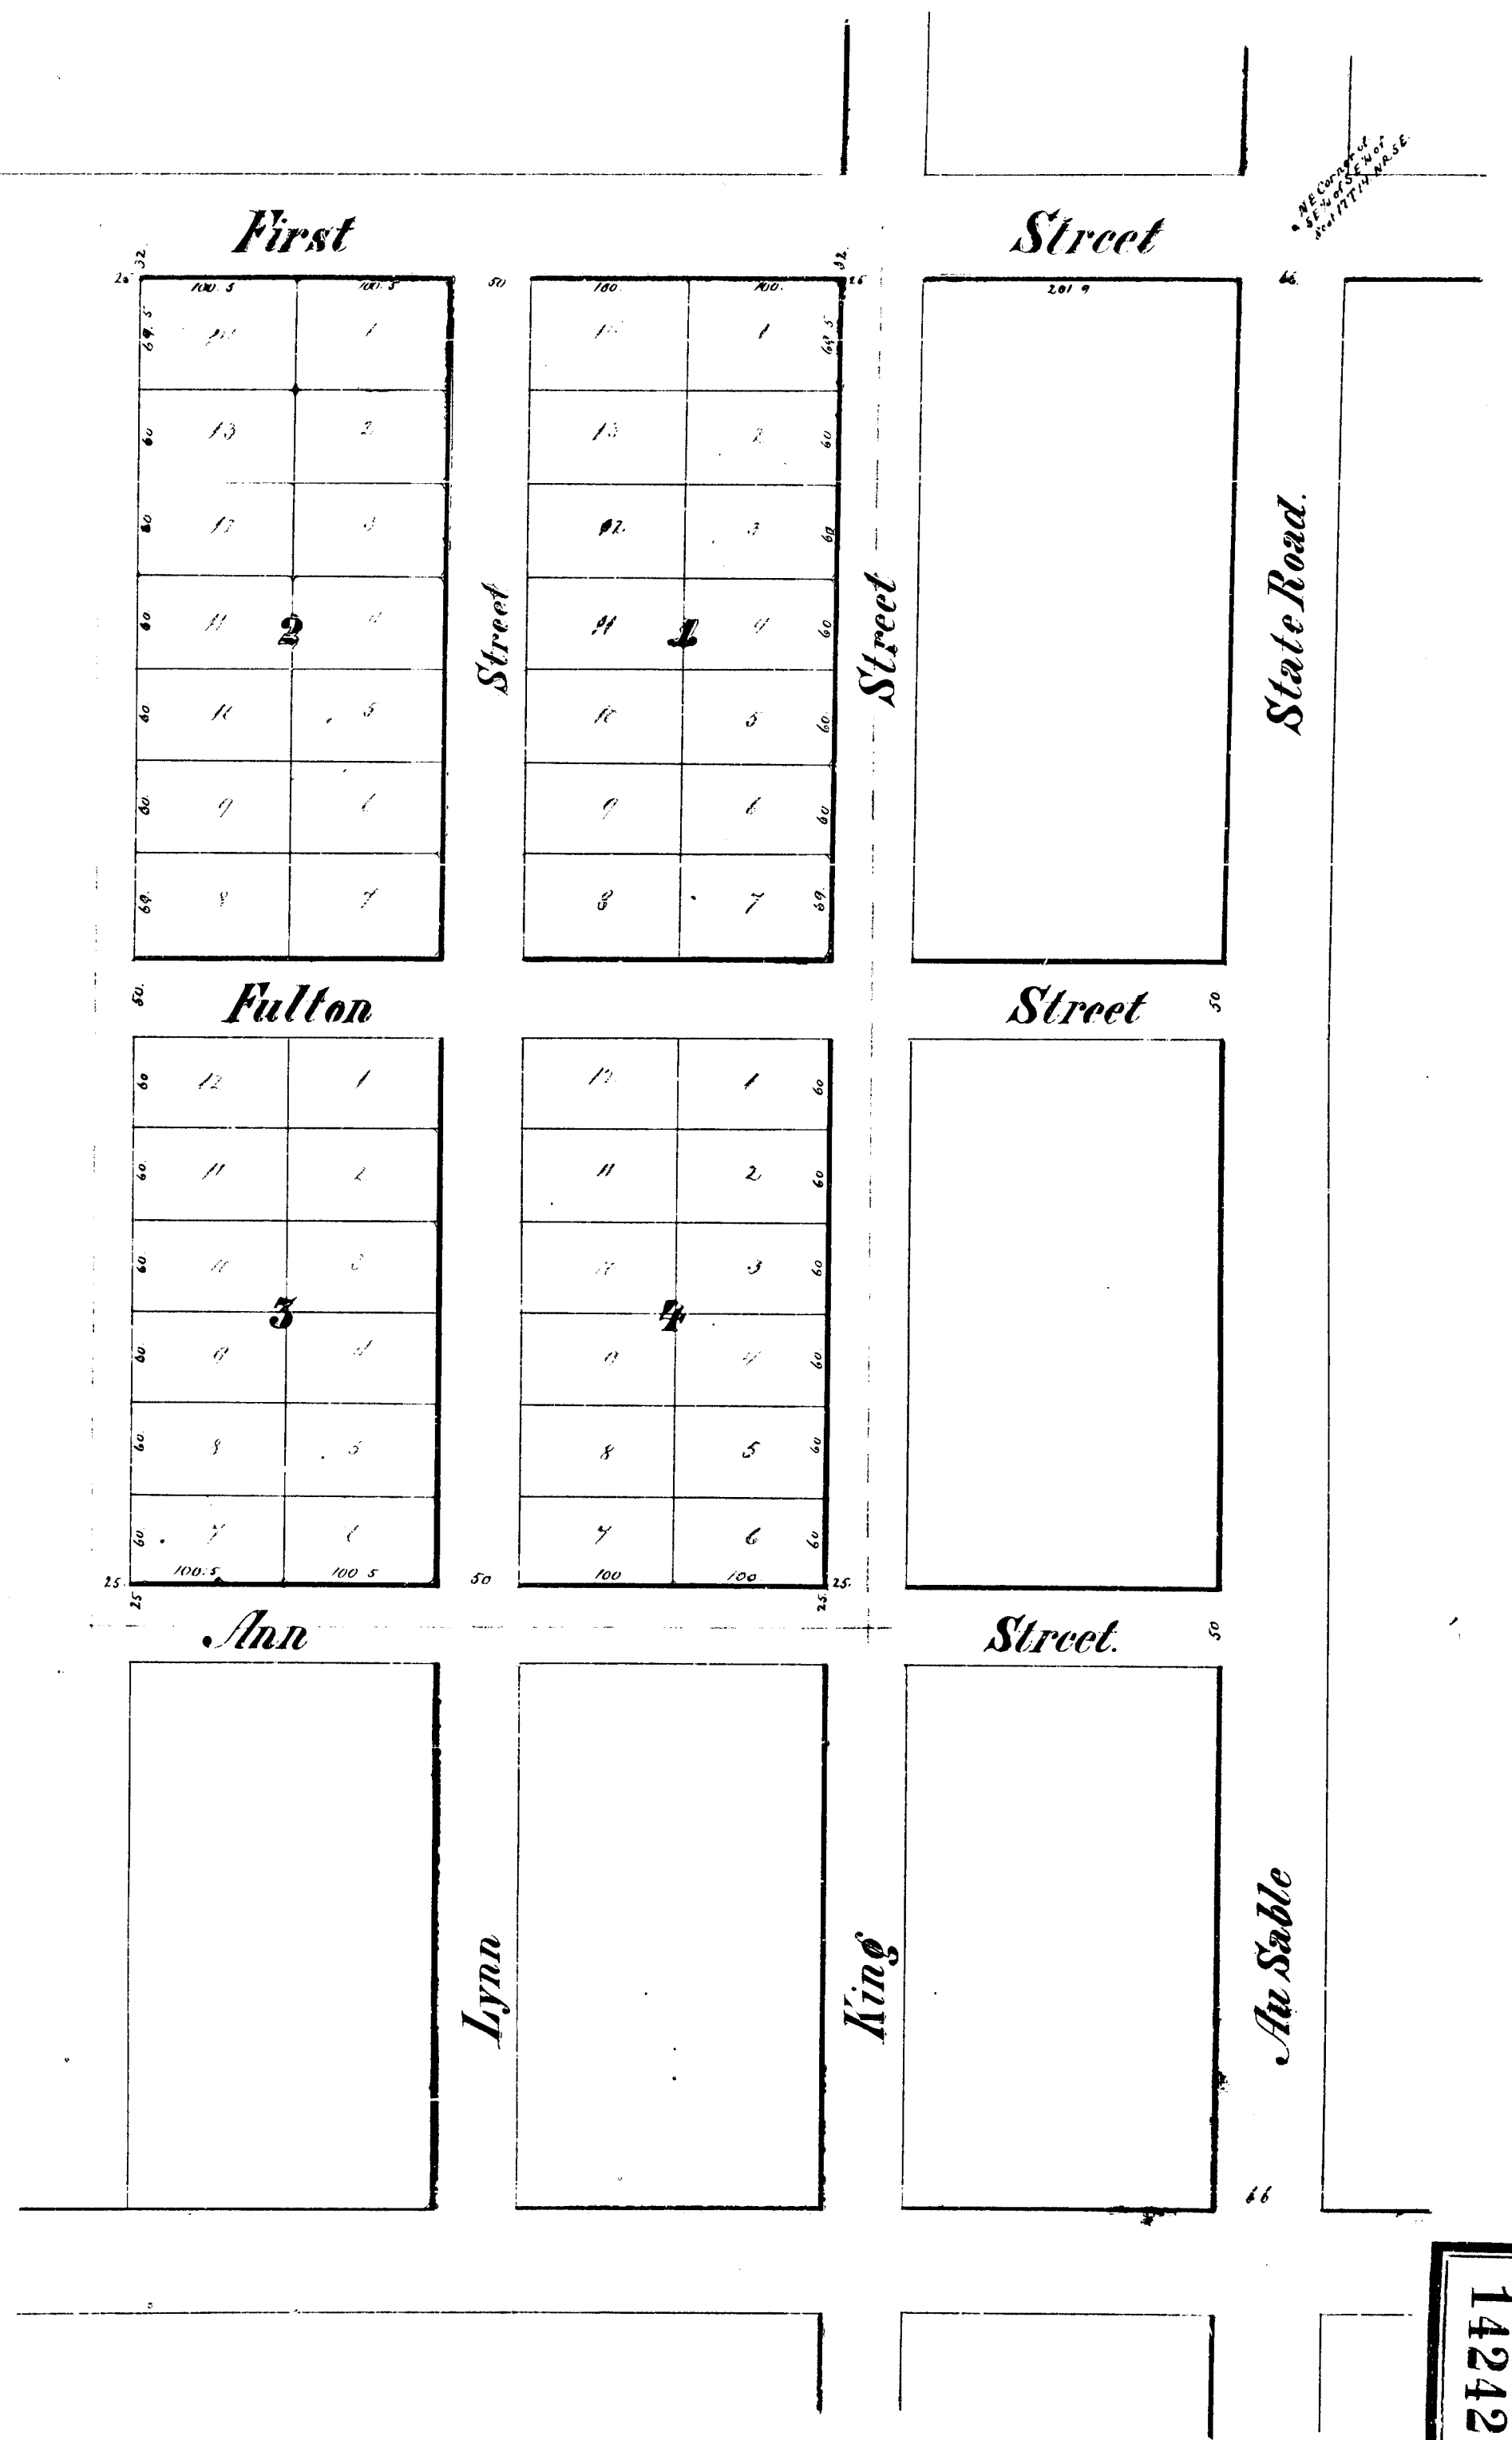

14242