

W^m GALARNO'S ADDITION, BAY CITY MICHIGAN.


RECEIVED AND FILED
In Auditor General's Office,
August 1, 1882
J. M. Johnston
Dep. Aud. Genl.

VACATED BY RESOLUTION
OF CITY COMMISSION
JUNE 13, 1947
VOUCHER No. 321-47

W^m Galarno
Proprietor

1882.

J. M. Johnston
Surveyor

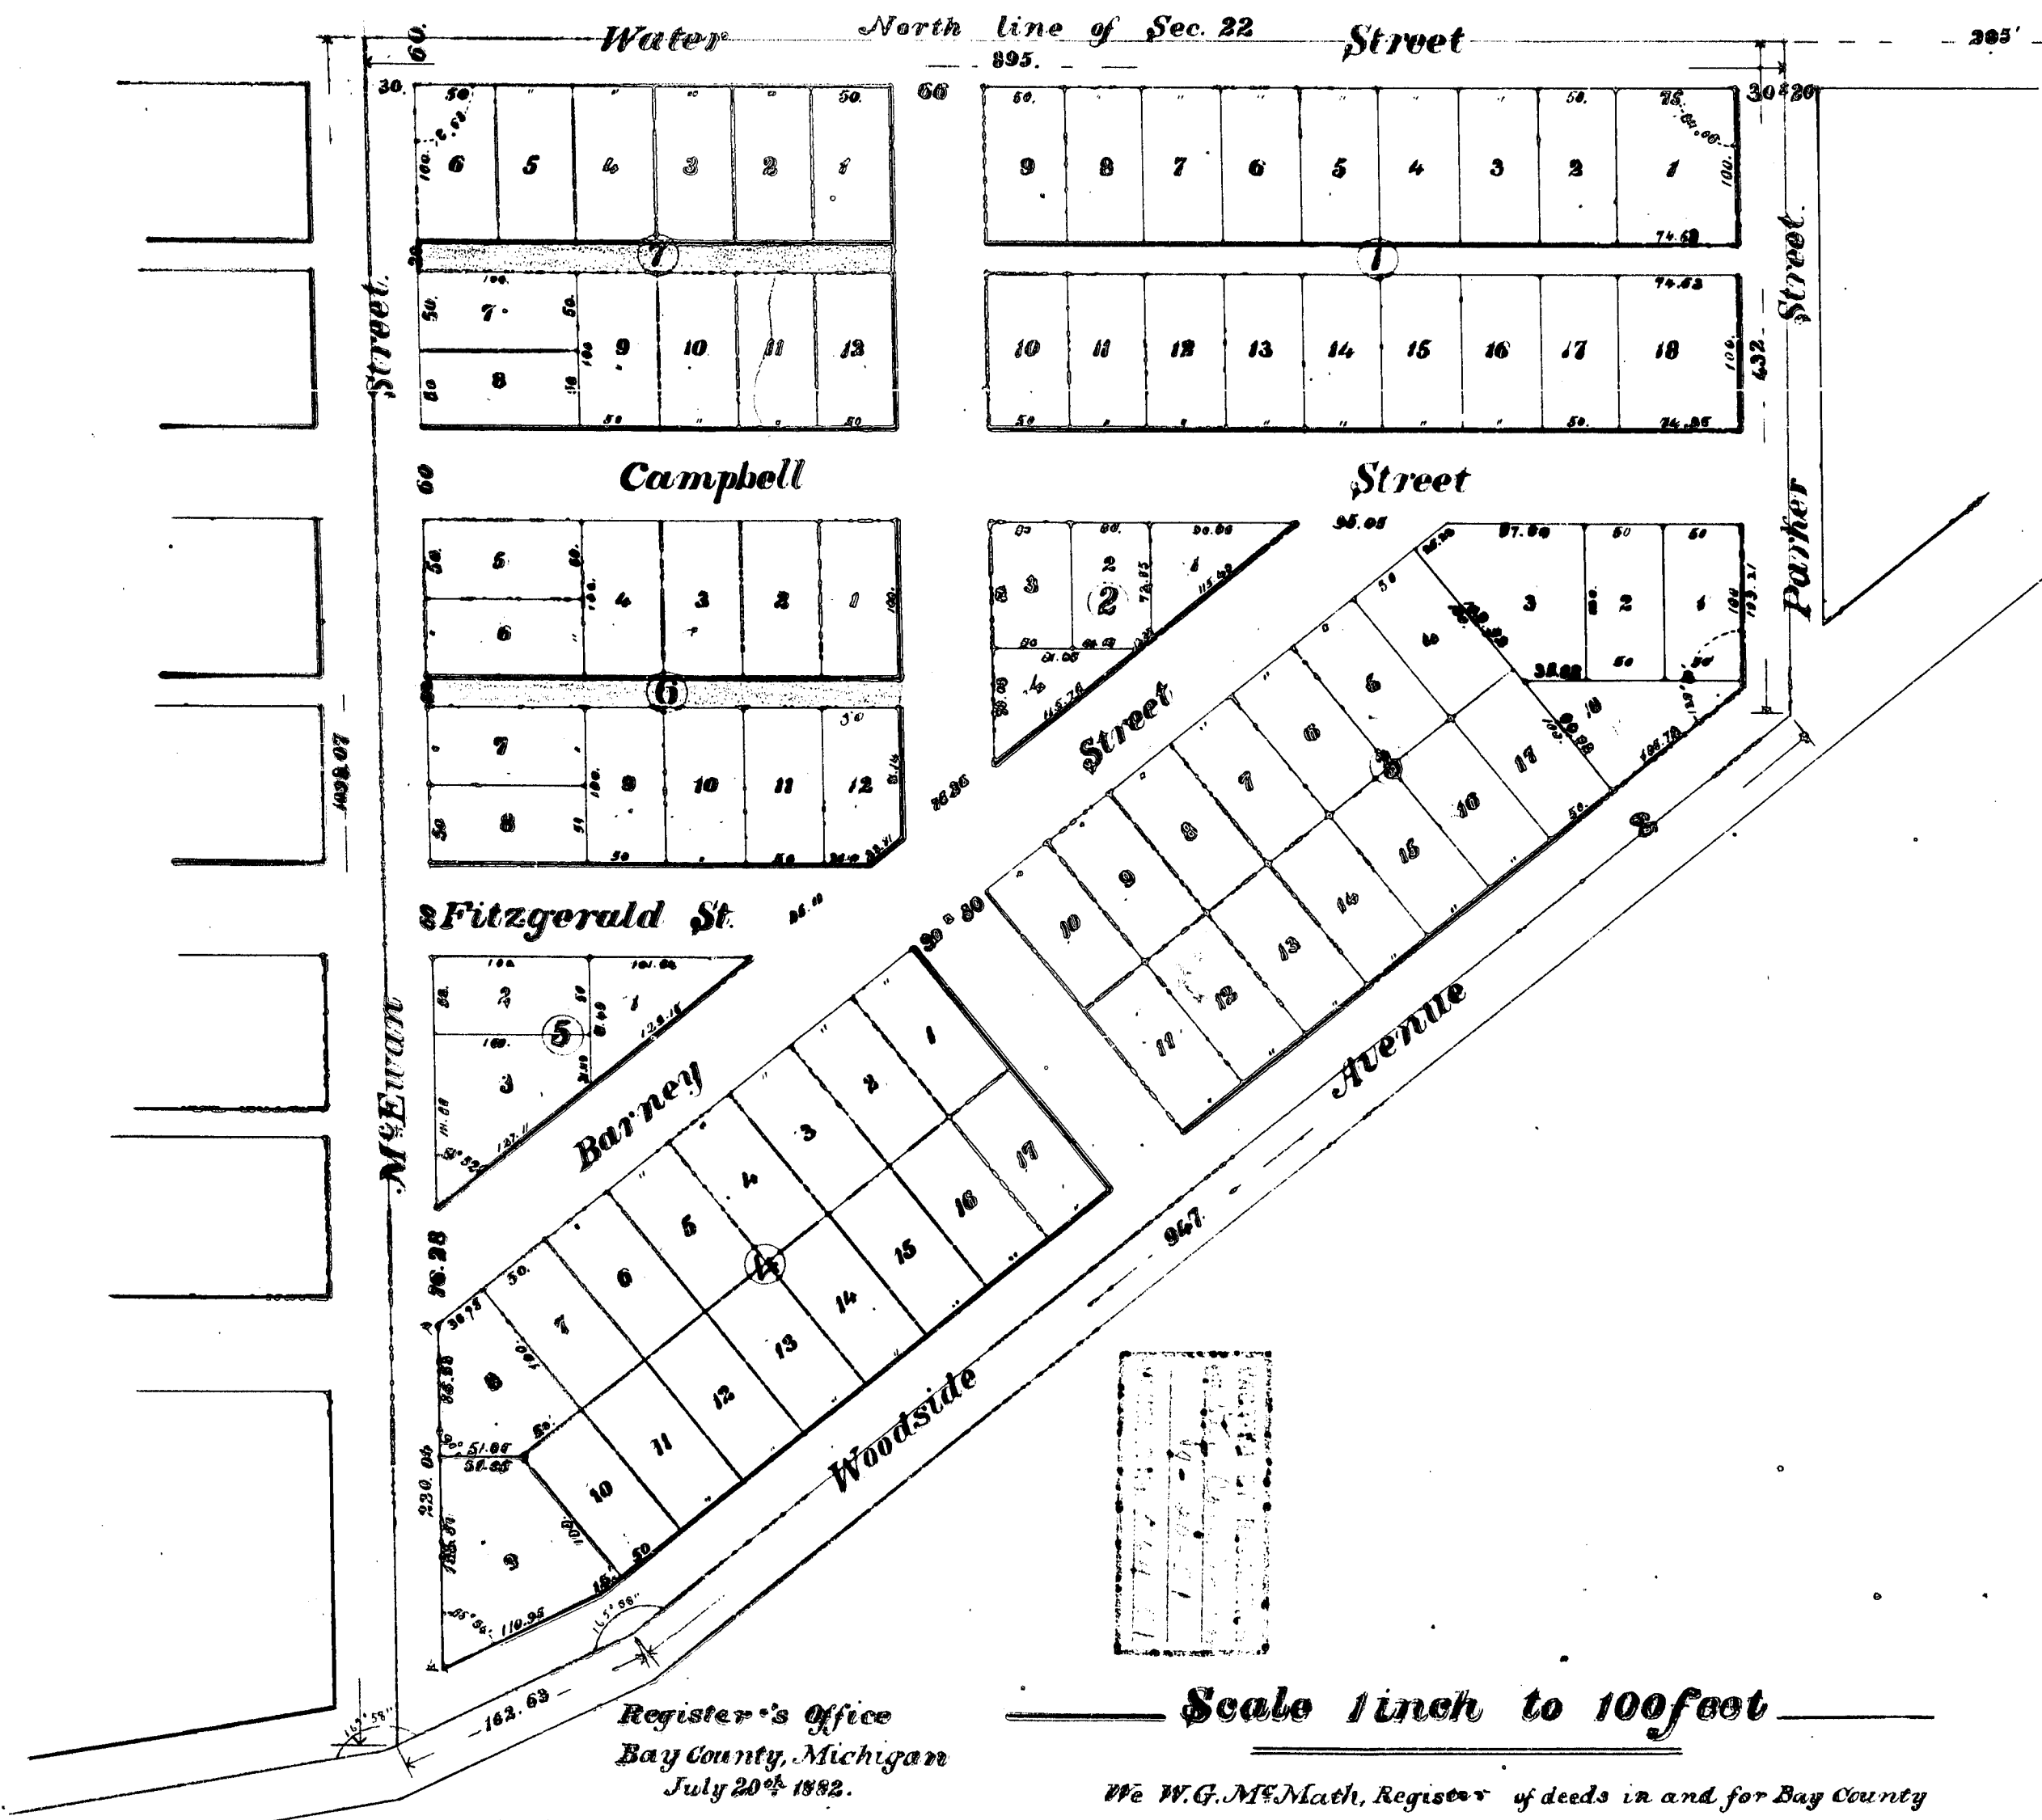

DESCRIPTION.

The annexed plat of W^m Galarno's addition to Bay City, Michigan, embraces the following described land in Sec 22 T14 N R5 E.

Beginning at a point in the north line of said section 22, 285 feet west from the corner of sections 14, 15, 22 & 23.

Running thence S 0° 47' E 432 feet to the centre of Woodside Avenue. Thence S 52° 54' W along the centre of said avenue 94 feet to an angle. Thence S 66° 56' W 162.63 feet. Thence N 58° W along the centre of McEwan Street 1065.66 feet to the north line of said section 22.

Thence East 695 feet to the place of beginning

W^m Galarno Proprietor
J. M. Johnston Surveyor

State of Michigan } S.S.
County of Bay }

Be it remembered,
that on this 20th day of July AD 1882
before me a Notary Public in and for said
county, personally appeared W^m Galarno, pro-
prietor of the land above described and J. M.
Johnston, Surveyor. Known to me to be the
persons who executed the foregoing acknowledge-
ment of this plat and acknowledged the same to
be their free act and deed

Thomas A. Schell

Notary Public
Bay County, Michigan.

Bay City,
Michigan.

At a regular meeting of the common council, July
3rd 1882, W^m Galarno's addition to Bay City, Michigan, was approved in accor-
dance with Section 136 of the City charter.

John McKinis

Mayor.

Charles F. Brauman

Comptroller

Register's Office
Bay County, Michigan
July 20th 1882.

We W. G. McMath, Register of deeds in and for Bay County
Michigan and J. M. Johnston, Surveyor, do hereby certify that we have carefully compared the annexed map of
W^m Galarno's addition to Bay City, with the duplicate now on record in this office and that the same is a
true copy of such record.

W. G. McMath Register
J. M. Johnston Surveyor

14243

W^m GALARNO'S ADDITION, BAY CITY MICHIGAN.

RECEIVED AND FILED
in Auditor General's Office,
July 20th 1882
J. M. Johnston
Dep. Aud. Genl.

VACATED BY RESOLUTION
OF CITY COUNCIL
JULY 18th 1882
VOLUME No. 2-1-1

W^m Galarno
Proprietor

1882.

J. M. Johnston
Surveyor

DESCRIPTION.

The annexed plat of W^m Galarno's addition to Bay City, Michigan, embraces the following described land in Sec 22 T¹⁴ N R⁵ E.

Beginning at a point in the north line of said section 22, 285 feet west from the corner of sections 14, 15, 22 & 23.

Running thence S 0° 47' E 432 feet to the centre of Woodside Avenue. Thence S 52° 54' W along the centre of said avenue 94 feet to an angle. Thence S 66° 56' W 162.63 feet. Thence N 58° W along the centre of McEwan Street 1065.66 to the north line of said section 22. Thence East 895 feet to the place of beginning

W^m Galarno Proprietor
J. M. Johnston Surveyor

State of Michigan } S.S.
County of Bay }


Be it remembered,
that on this 20th day of July AD 1882
before me a Notary Public in and for said
county, personally appeared W^m Galarno, pro-
prietor of the land above described and J. M.
Johnston, Surveyor, known to me to be the
persons who executed the foregoing acknowledge-
ment of this plat and acknowledged the same to
be their free act and deed.

Thomas A. Selgeby
Notary Public
Bay County, Michigan.

Bay City,
Michigan.

At a regular meeting of the common council, July
3rd 1882, W^m Galarno's addition to Bay City, Michigan, was approved in accor-
dance with Section 136 of the city charter.

John H. Perkins Mayor.
Charles F. Brannan Comptroller

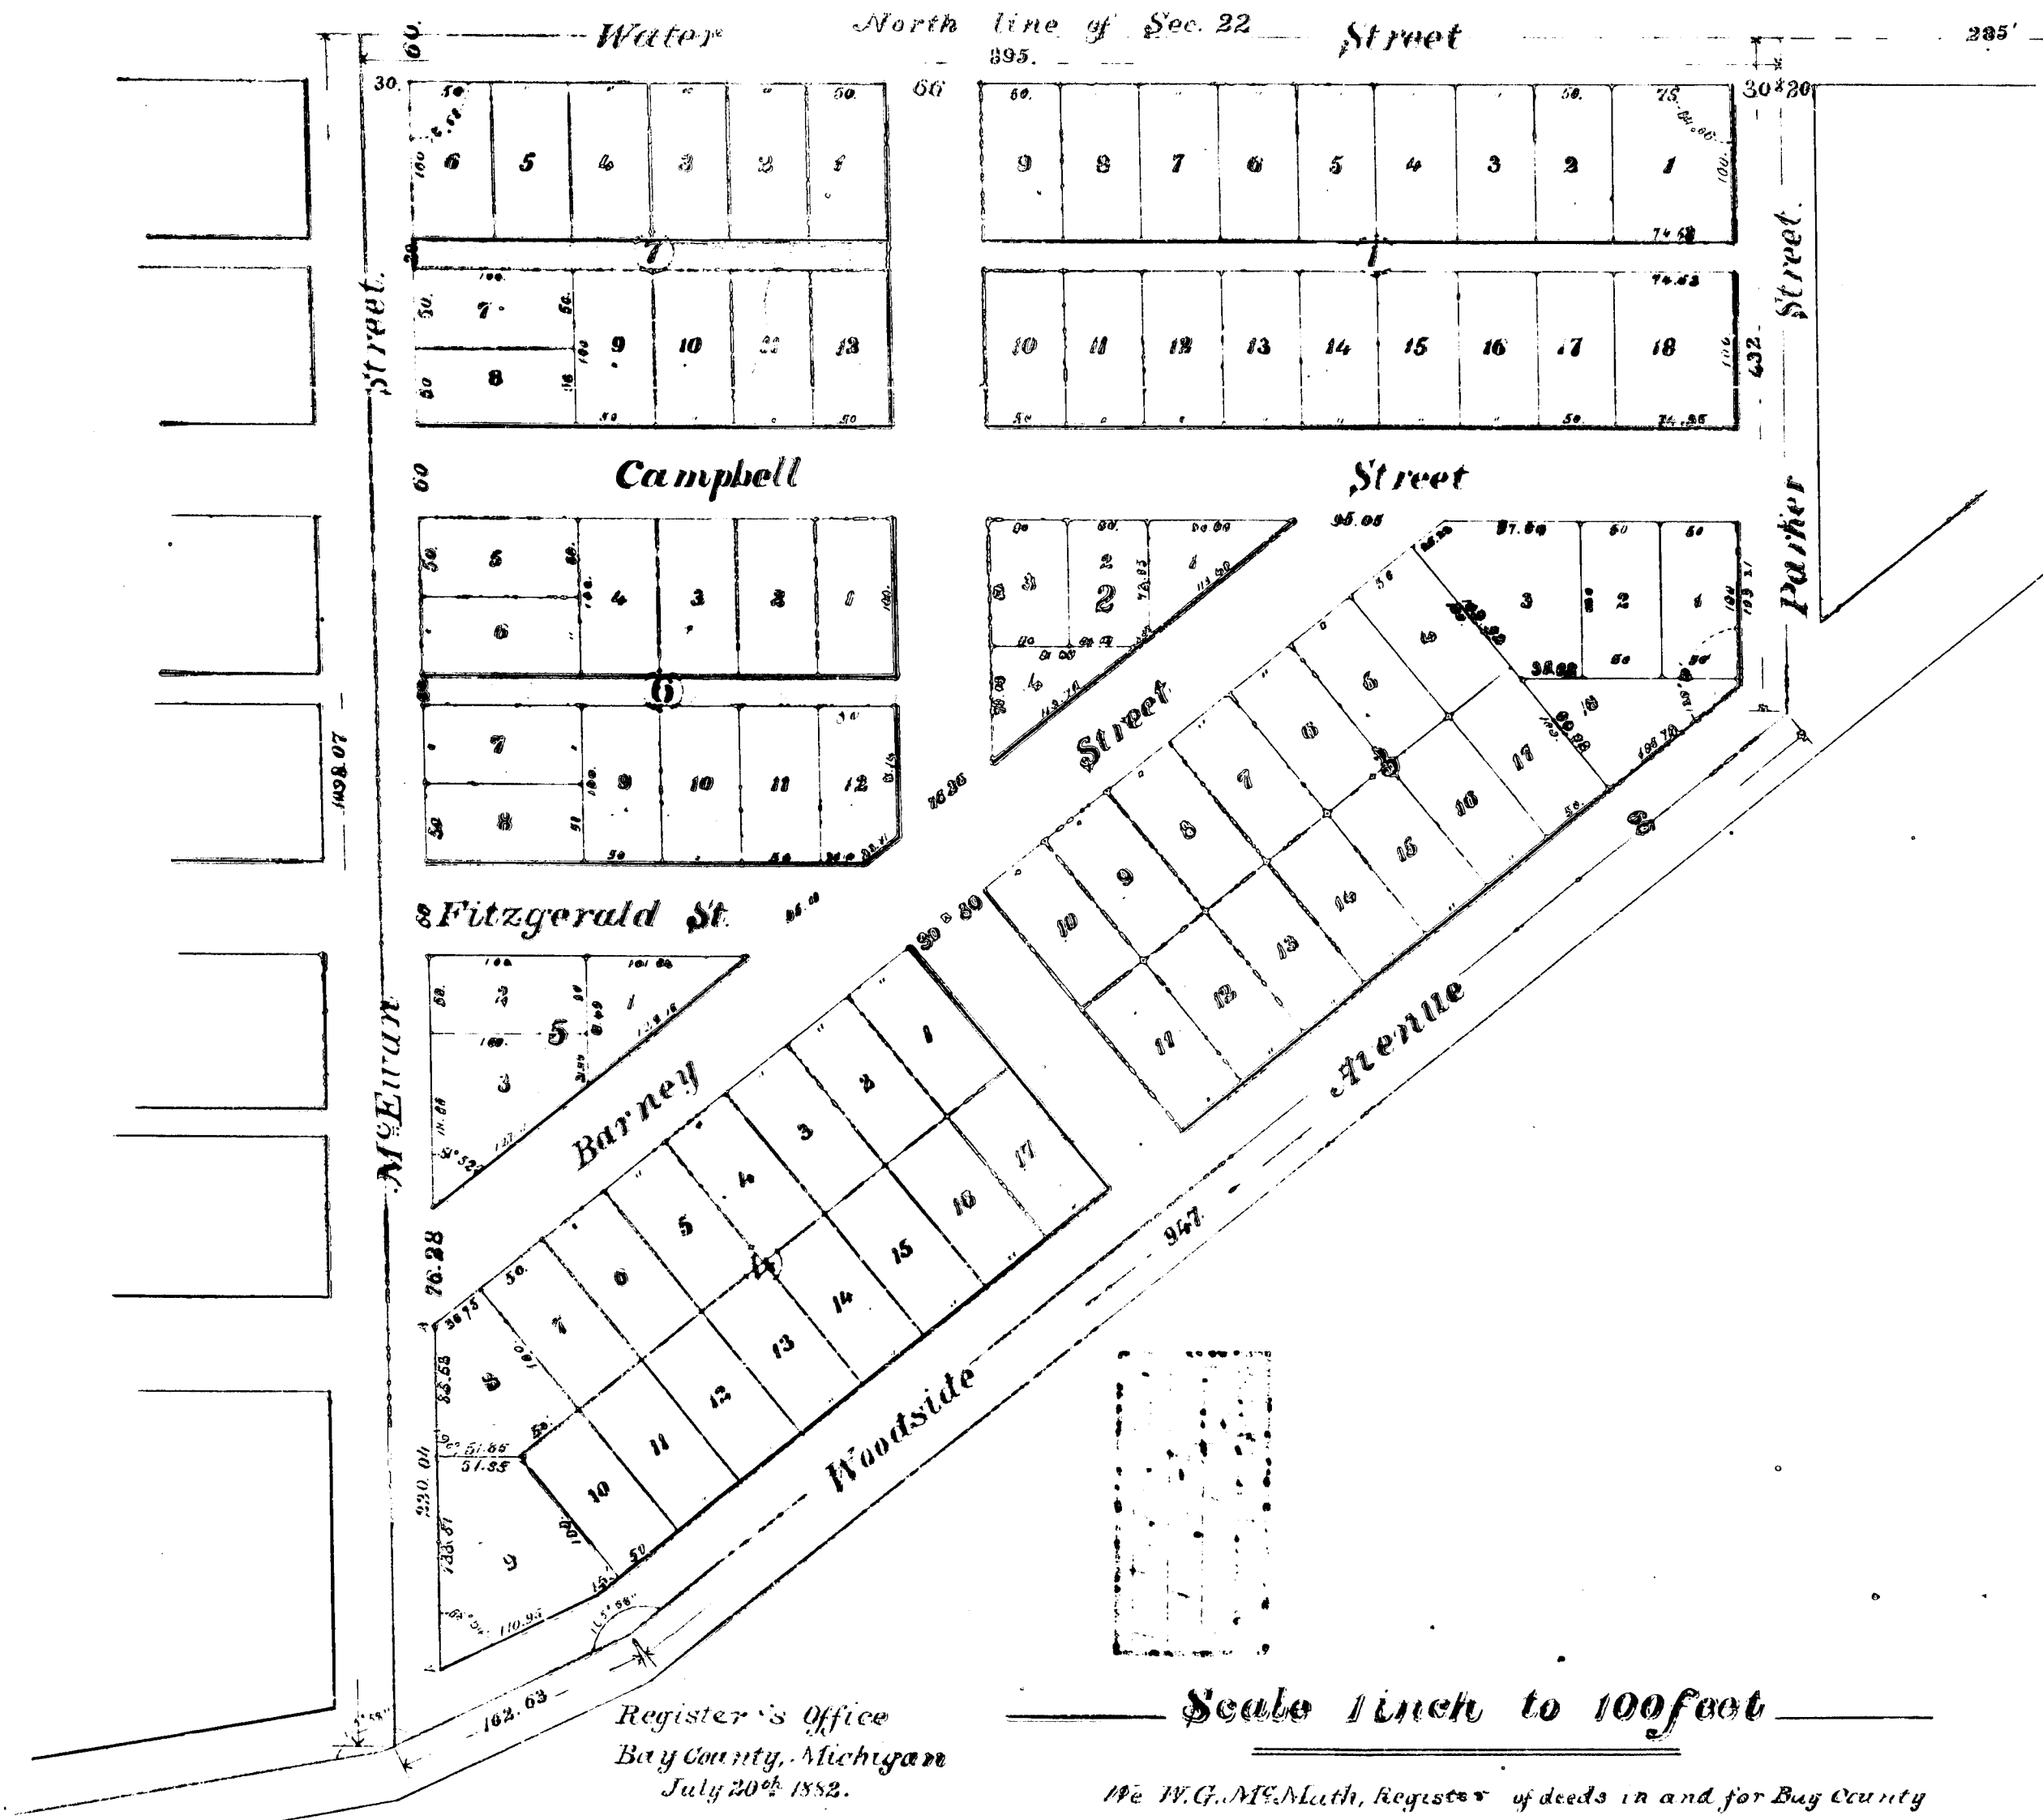

Register's Office
Bay County, Michigan
July 20th 1882.

We W. G. McEwan, Register of deeds in and for Bay County
Michigan, and J. M. Johnston, Surveyor, do hereby certify that we have carefully compared the annexed map of
W^m Galarno's addition to Bay City, with the duplicate now on record in this office and that the same is a
true copy of such record.

W. G. McEwan Register.
J. M. Johnston Surveyor.

14243