

MAP OF LINNWOOD Mich

B.F. Seely & E.M. Parson.
Proprietors



Madison Johnston.
Surveyor

Scale 100^{ft} = One Inch

RECEIVED AND FILED

March 16 1883

H. R. Pratt
Dep. Asst. Genl.

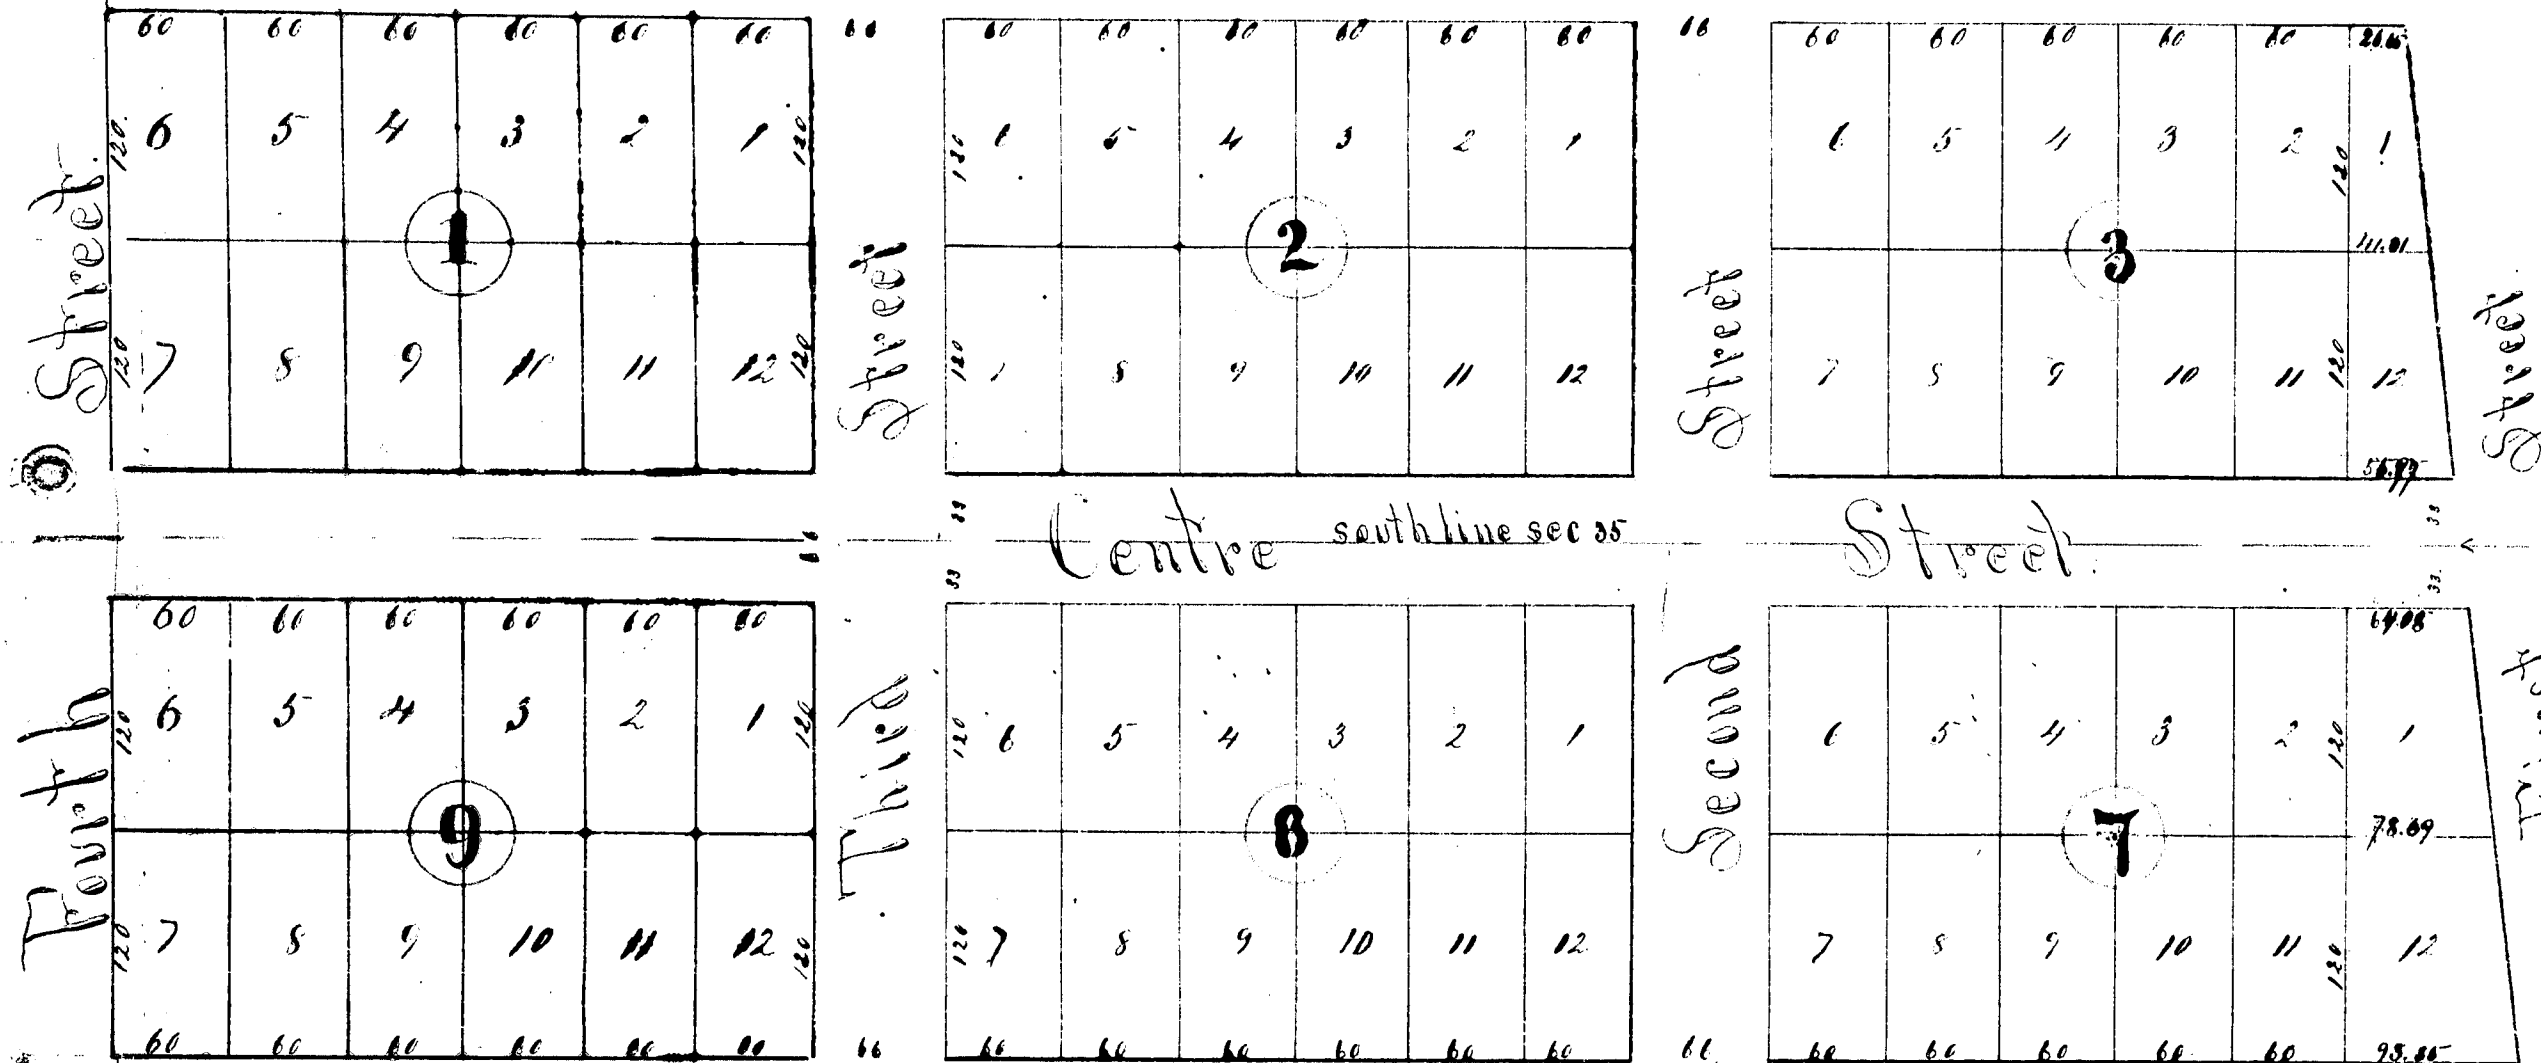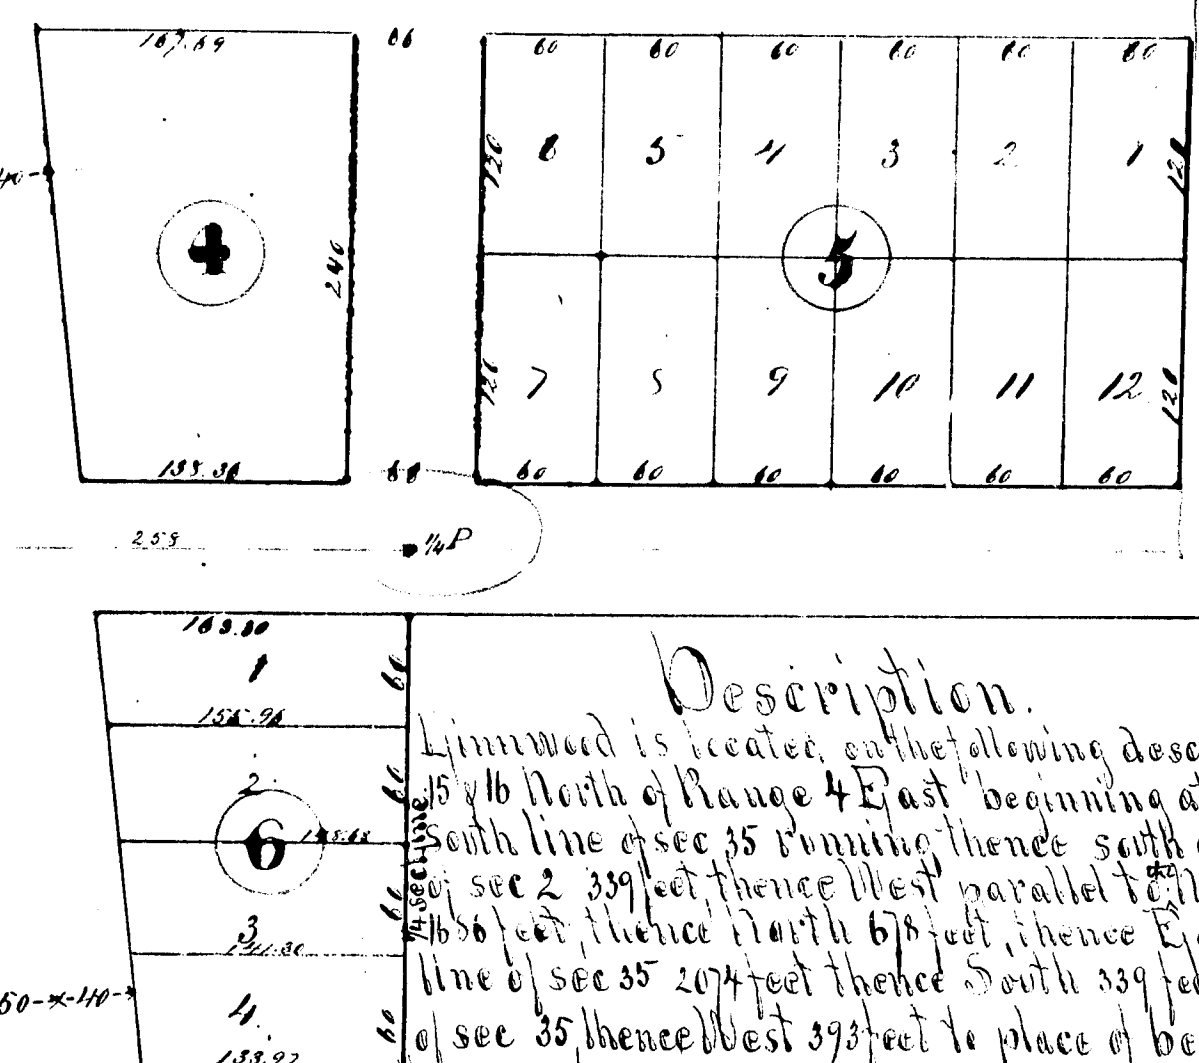

Description.

Linnwood is located on the following described land in town 15 N 16 North of Range 4 East beginning at the 1/4 sec post on the south line of sec 35 running thence south along the 1/4 sec line of sec 2 339 feet thence West parallel to the North line of sec 2 7656 feet thence North 678 feet thence East parallel to the South line of sec 35 2074 feet thence South 339 feet to the South line of sec 35 thence West 393 feet to place of beginning.

Benjamin F. Seely

Edwin M. Parson

ss. Madison Johnston Surveyor

State of Michigan
County of Bay.

Be it remembered that on this 21st day of Nov. 1882 personally appeared before me a notary public in and for said County B. F. Seely & E. M. Parson proprietors of the land described in the annexed map of Linnwood & J. M. Johnston surveyor known to me to be the persons who executed the foregoing acknowledgment of said map and acknowledged the same to be their free act and deed.

E. B. Stevenson
Notary Public.

Registers Office Bay County Mich.

J. W. C. M. With Register and J. M. Johnston Surveyor do hereby certify that we have carefully compared the annexed map with the map of Linnwood on record in this office and that the same is a correct copy of such record and of the whole thereof.

Madison Johnston

Register

Madison Johnston Surveyor

Registers Office Bay County Mich.

Benjamin F. Seely
Edwin M. Parson
on 18th day of December A.D. 1882
at 10 o'clock A.M. and recorded
in Book 2 of Maps on page 50
E. B. Stevenson
Notary Public




MAP OF LINNWOOD Mich

March 16 83
H. B. Patten

H. B. Patten & J. M. Johnson
Proprietors

J. M. Johnson
Surveyor

Scale 100' = One Inch

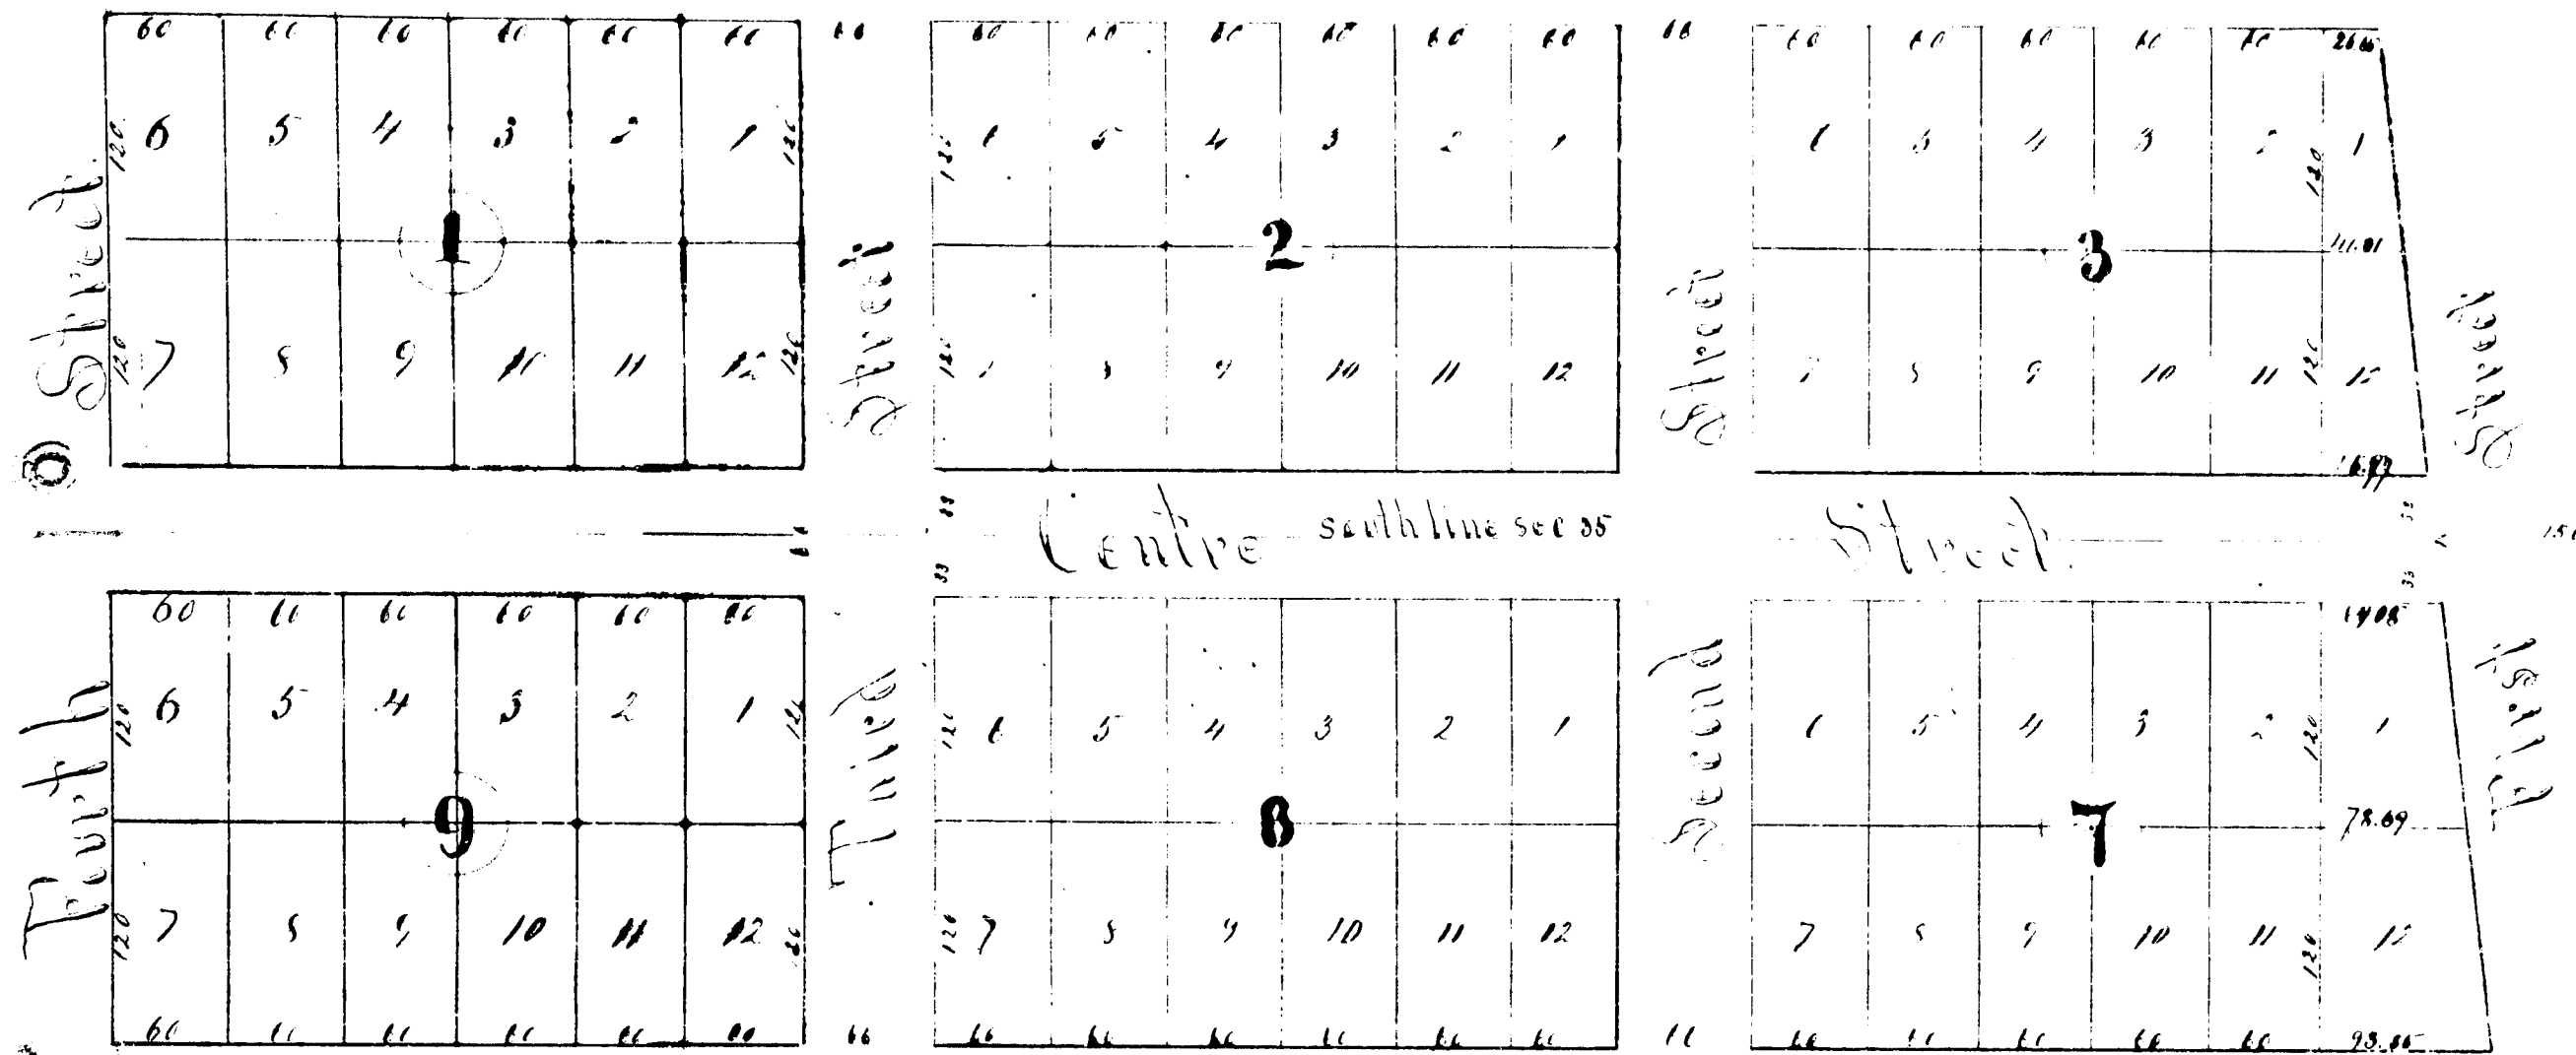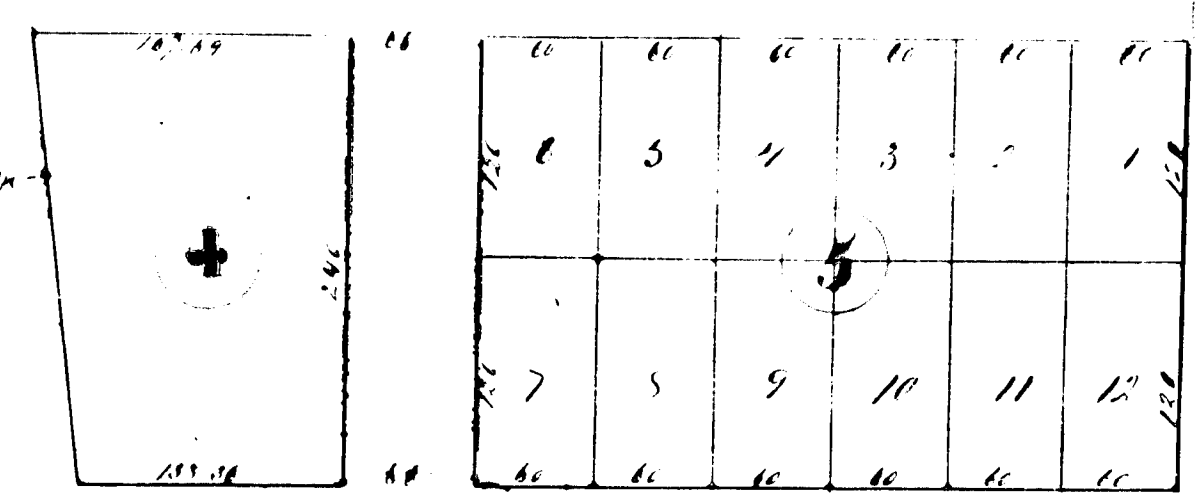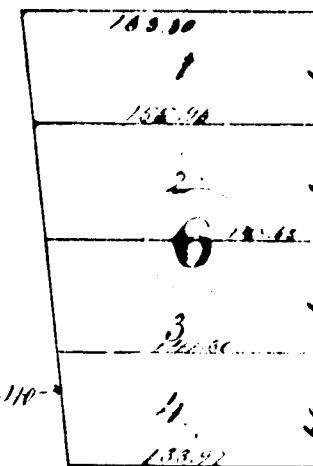

Description.

Linnwood is located in the following described land in town 15, 16 North of Range 4 East beginning at the 1/4 sec post on the south line of sec 35 running thence south along the 1/4 sec line of sec 2 339 feet thence west parallel to north line of sec 2 1/4 sec 6 feet thence north 678 feet thence East parallel to the South line of sec 35 207 feet thence South 339 feet to the South line of sec 35 thence West 393 feet to place of beginning.

Edwin M. Parsons

State of Michigan
County of Dai.

ss. L. M. Johnson Surveyor

to it remember that on this 21st day of March 1882 personally appeared before me a notary public in and for said County of Dai & E. M. Johnson proprietors of the land described in the annexed map of Linnwood & J. M. Johnson surveyor known to me to be the persons who executed the foregoing acknowledgment of said map and acknowledged the same to be their free act and deed.

G. B. Quiver,
Notary Public.

Registers Office

Bas. County, Mich.
I, H. B. Patten, State Register and J. M. Johnson Surveyor do hereby certify that we have compared the annexed map with the map of Linnwood on record in this office and that the same is a correct copy of such record and of the whole thereof.

H. B. Patten Register.
J. M. Johnson Surveyor.

Registers Office
Bas. County, Mich.
I, H. B. Patten, State Register and J. M. Johnson Surveyor do hereby certify that we have compared the annexed map with the map of Linnwood on record in this office and that the same is a correct copy of such record and of the whole thereof.