RECEIVED AND FILED
in Auditor General's Office
Nov 10 1883
H. H. Brown
Dep. Aud. Gen.

Map
of
Dominic Jean's Addition to West Bay City
Bay County, Michigan.

Scale 30 Feet to One Inch

Dimensions on this Map are given in feet and hundredths of a foot

Dominic Jean Proprietor

Charles Glaser Surveyor

Description

Dominic Jean's Addition to West Bay City Embraces the following described land, to wit: Commencing at a Point where the Centre of Seventh Street intersects with the West Line of Joseph Street, first West West Bay City running thence South 10° East along the West Line of said Joseph Street 206 25/100 feet, thence South 80° West 100 feet, thence North 10° West 19 feet, thence South 80° West 106 25/100 feet, thence North 10° West 181 25/100 feet to Centre of Seventh Street, thence North 80° East along the Centre of Seventh Street 206 25/100 feet to the place of beginning

In Presence of
E. S. Van Liew
W. N. Phillips

his
Dominic Jean mark
Charles Glaser

{L. S.}
{L. S.}

State of Michigan
County of Bay } S.S.

Be it remembered That on this 6th day of May A. D. 1881 before me E. S. Van Liew a Notary Public in and for said County personally appeared Dominic Jean and Charles Glaser known to me to be the persons who executed the foregoing acknowledgment of this Map and acknowledged the same to their own free act and deed

E. S. Van Liew.
Notary Public in and for Bay County Michigan

Approved by the Common Council of the City of West Bay City this first day of August A. D. 1881

E. S. Van Liew
Recorder

W. E. Magill
Mayor

State of Michigan
County of Bay } S.S.

I William L. Beard Register of Deeds and Charles Glaser Surveyor for said County certify that we have carefully compared the annexed plat with the plat of Dominic Jean's Addition to West Bay City, now of record in the office of said Register of Deeds, and that it is a true transcript therefrom and of the whole of such record.

William L. Beard Register of Deeds.
Charles Glaser Surveyor.

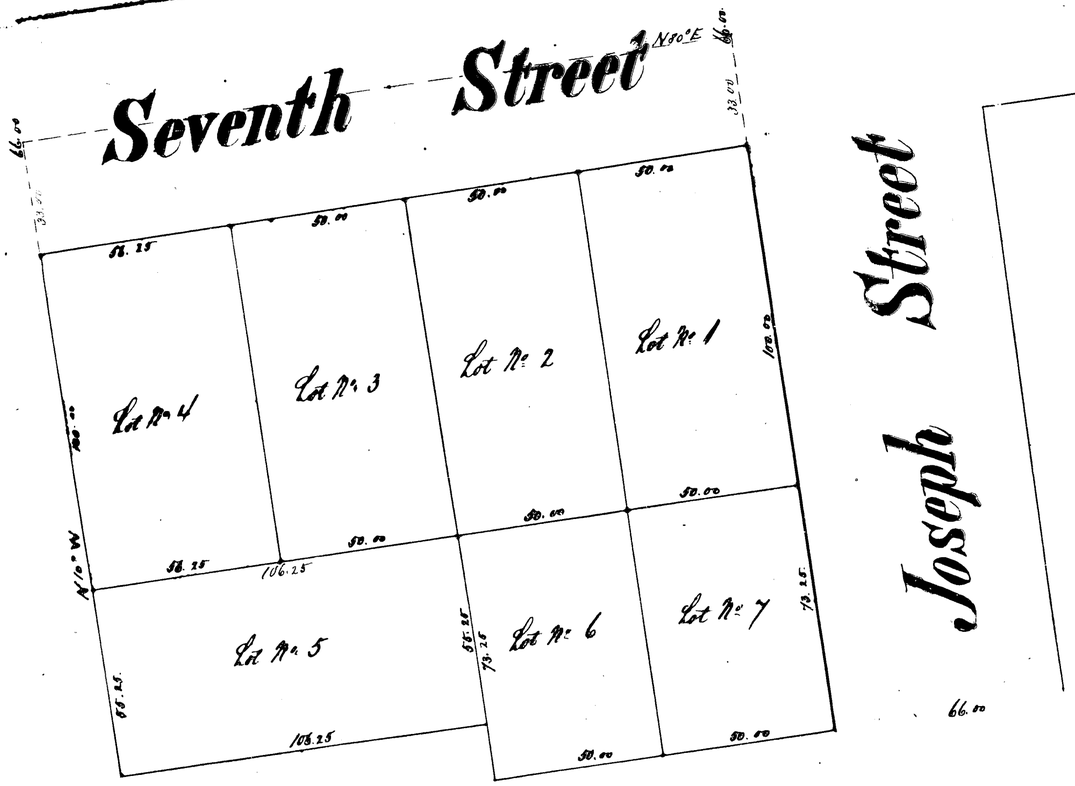

State of Michigan
County of Bay } S.S.

We Wm L. Beard Register of Deeds and Charles Glaser, Surveyor hereby certify, That we have carefully compared the annexed Plat with the original Plat of Dominic Jean's Addition to West Bay City and that it is a true transcript therefrom and of the whole of such Plat

William L. Beard Register
Charles Glaser, Surveyor

Register Office
Bay County } S.S. Received for Record this 27th day of October A. D. 1883 at 9 Oclock a.m. and recorded in Liber 2 of Plats on Page 39

W. L. Beard
Register

14247

14247

Nov 10 83

Map
of
Dominic Jean's Addition to West Bay City
Bay County, Michigan.

Scale 30 Feet to One Inch

Dimensions on this Map are given in feet and hundredths of a foot

Dominic Jean Proprietor

Charles Glaser Surveyor

Description

Dominic Jean's Addition to West Bay City Embraces the following described land, to wit; Commencing at a Point where the Center of Seventh Street intersects with the West Line of Joseph Street, first East West Bay City, running thence South 10° East along the West Line of said Joseph Street 206 25/100 feet, thence South 80° West 100 feet, thence North 10° West 17 feet thence South 80° West 106 25/100 feet, thence North 10° West 188 25/100 feet to Center of Seventh Street, thence North 80° East along the Center of Seventh Street 206 25/100 feet to the place of beginning

In Presence of
E. Blanchard
H. T. Phillips

his
Dominic + Jean {L. S.}
mark
Charles Glaser {L. S.}

State of Michigan
County of Bay } S.S.

Be it remembered That on this 6th day of May A. D. 1881 before me E. S. Blanchard a Notary Public in and for said County personally appeared Dominic Jean and Charles Glaser, known to me to be the persons who executed the foregoing acknowledgement of this Map and acknowledged the same to their own free act and deed

E. S. Blanchard
Notary Public in and for Bay County Michigan

Approved by the Common Council of the City of West Bay City this first day of August A. D. 1881

W. E. Magill
Mayor

E. S. Blanchard
Recorder

State of Michigan
County of Bay } S.S.

I, Wm. L. Board Register of Deeds and Charles Glaser, Surveyor of said County of Bay, Michigan, hereby certify that we have carefully compared the annexed Plat with the original Plat of Dominic Jean's Addition to West Bay City, now of record in the office of said Register of Deeds, and that it is a true Transcript therefrom and of the whole of such record.

William L. Board Register of Deeds.
Charles Glaser Surveyor.

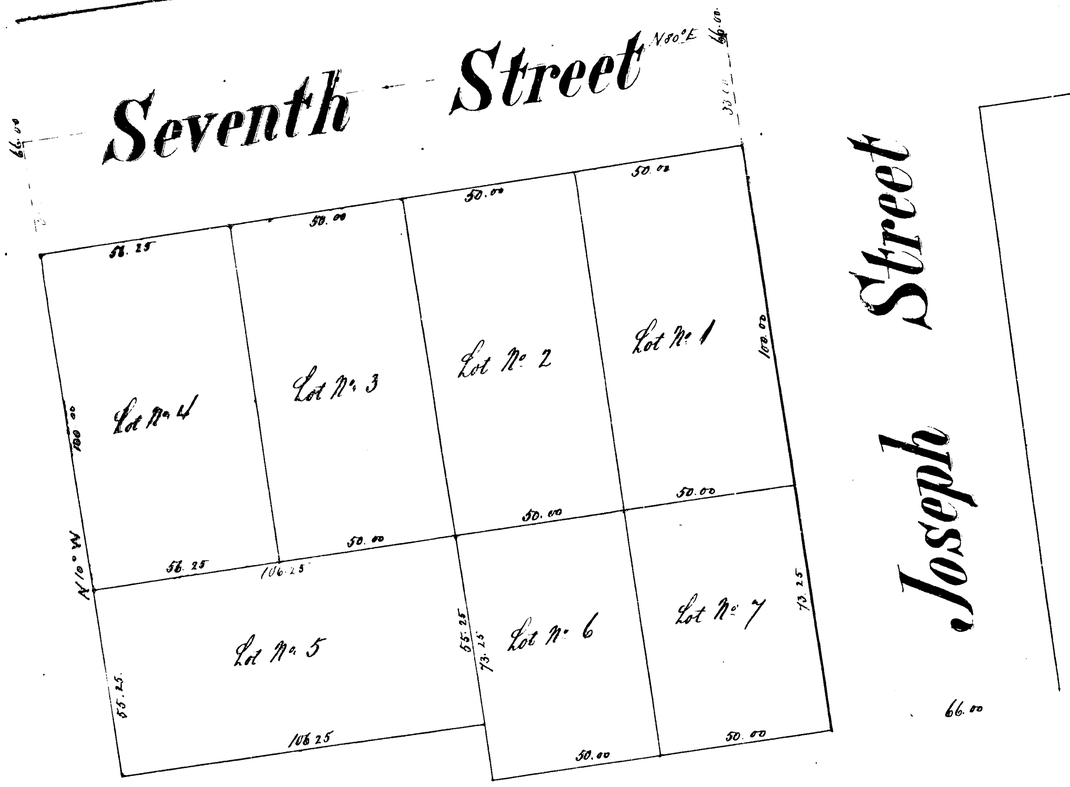

State of Michigan
County of Bay } S.S.

I, Wm. L. Board Register of Deeds and Charles Glaser, Surveyor hereby certify, That we have carefully compared the annexed Plat with the original Plat of Dominic Jean's Addition to West Bay City and that it is a true transcript therefrom and of the whole of such Plat

William L. Board Register
Charles Glaser, Surveyor

Register's Office
Bay County } S.S.

Received for Record this 7th day of October A. D. 1883 at 9 Oclock A.M. and recorded in Liber 2 of Plats on Page 39

Wm L. Board
Register

14247

14247