

Plan

OF

Mulholland and Shearer's

ADDITION TO

West Bay City Mich.

John Mulholland }
James B. Shearer } Proprietors.

Description:

John Mulholland and James B. Shearers addition to West Bay City Bay Co Mich embraces that part of the south east quarter of the south east quarter of section seventeen town fourteen north of range line east described as follows: Commencing at the north west corner of said south east 1/4 of the south east 1/4 of section aforesaid, running thence east five hundred and sixty feet thence south parallel with the west line of said s.e. 1/4 of s.e. 1/4 nine hundred and five and one half feet, thence west five hundred and sixty feet to the west line of said s.e. 1/4 of s.e. 1/4 thence north nine hundred and five and one half feet to the place of beginning.

In presence of {
Channing H. Hume
B. S. Van Lier
James B. Shearer

B. S. Van Lier
Surveyor

John Mulholland
James B. Shearer
B. S. Van Lier

STATE OF MICHIGAN } ss
County of Bay

Be it remembered that on this 25th day of May A.D. eighteen hundred and eighty three before me the undersigned a notary public in and for said county personally appeared John Mulholland and James B. Shearer and B. S. Van Lier known to me to be the persons who executed the foregoing acknowledgment of this map and acknowledged the same to be their own free act and deed.

Channing H. Hume
Notary public
in and for Michigan.

Approved by the Common Council of the City of
West Bay City May ninth 1883.
H. H. Phillips
Recorder

J. Fisher
Mayor


Register Office } ss
Bay County Mich. }
Received for record this 4th day of June 1883
Williams Beard Register

State of Michigan } ss
County of Bay }
We W. A. Beard register of deeds for Bay county Michigan and
E. S. Van Lier surveyor hereby certify that we have carefully com-
pared the annexed map with the map of Mulholland & Shearers
addition to West Bay City now on file in the office of Register
of deeds of Bay County Michigan and with the original map
and that it is a true transcript therefrom and the whole
of said map.

Williams Beard Register of Deeds.
E. S. Van Lier
Surveyor

RECEIVED AND FILED
Auditor General's Office
June 12 1883
H. H. Phillips
Dep. Aud. Genl.

NW corner of SE 1/4 of Sec 17 T14N R10E
Twp 14 N. R. 10 E.

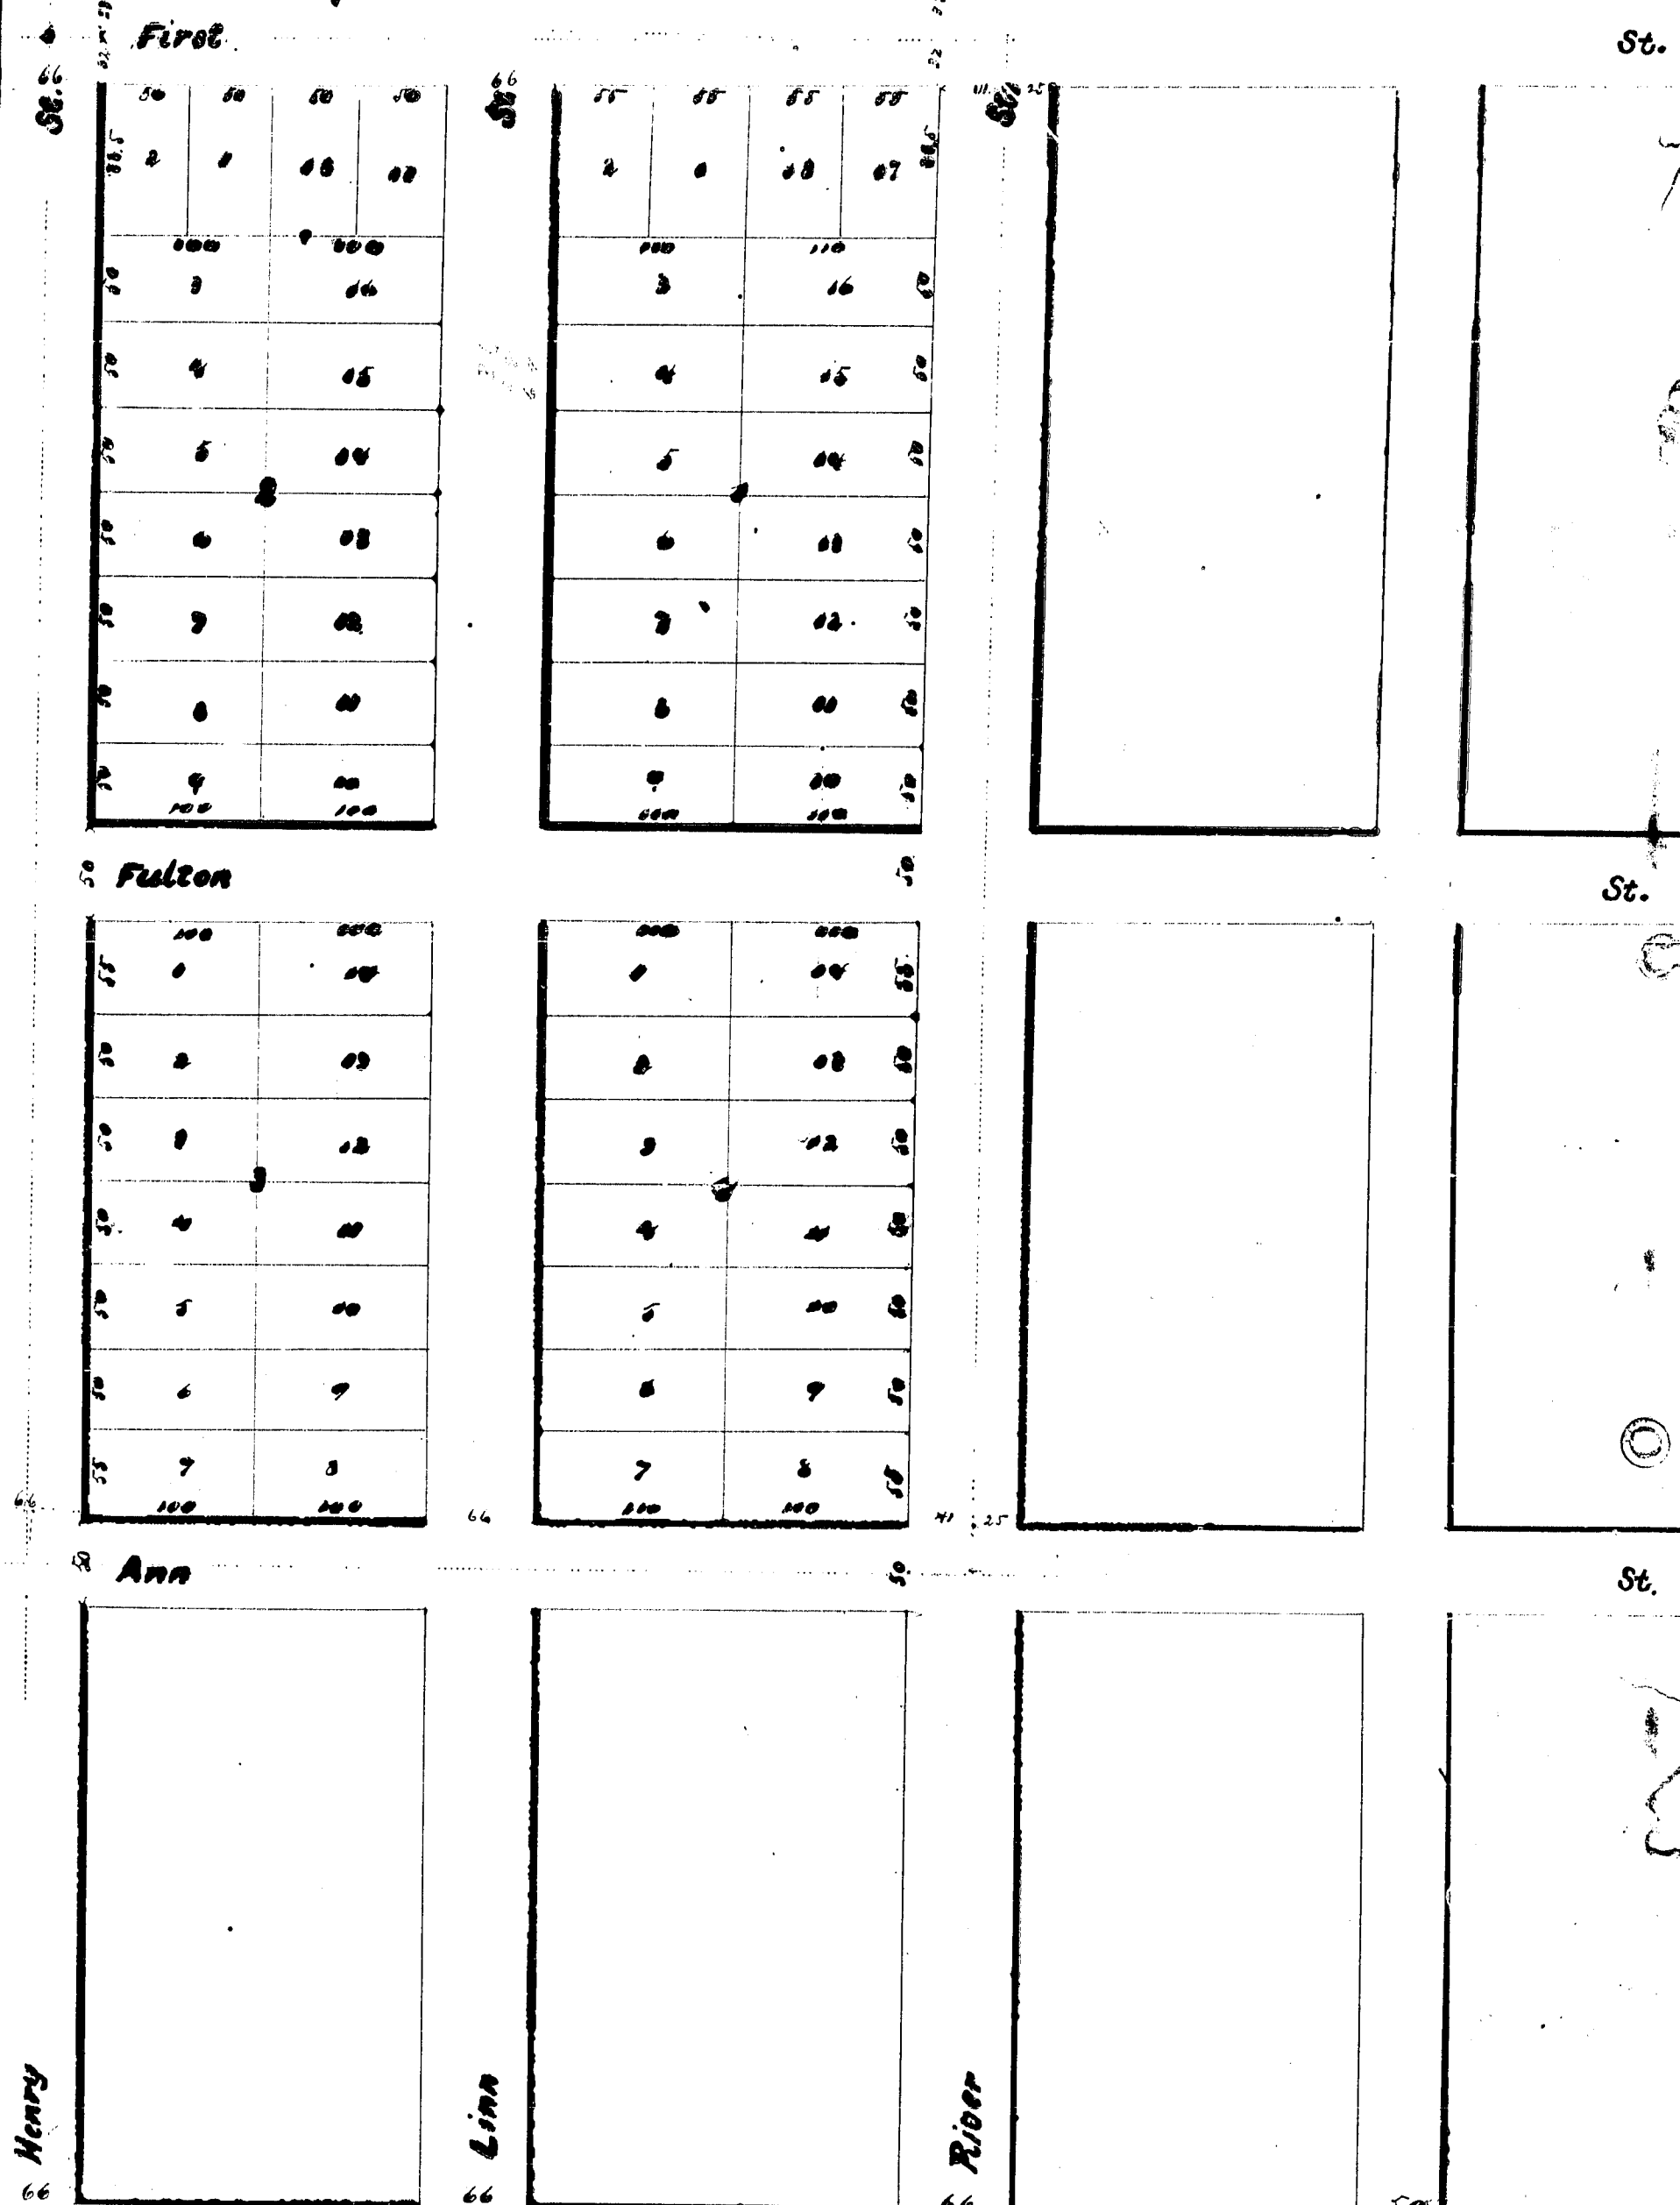

Scale 100 feet to an inch
Dimensions given in feet and tenth of a foot

1327

14248

OF

ADDITION TO

West Bay City Mich.

John Mutholland }
James B. Smeaser } Proprietors.

Description:

John McInnollet and James B. Sincere's addition to Mt. Bass City Sec. 6. Mich embraces that part of the south east quarter of the south east quarter of section seventeen town sixteen north of range one east described as follows: Commencing at the north west corner of said south east $\frac{1}{4}$ of the south east $\frac{1}{4}$ of section seventeen, running thence east one hundred and sixty feet thence south parallel with the west line of said $\frac{1}{4}$ of sec. 6. to nine hundred and five and one half feet, thence west five hundred and sixty feet to the west line of said $\frac{1}{4}$ of sec. 6. thence north nine hundred and five and one half feet to the place of beginning.

In presence of { Chairman of the Jury
Henry Shuman

STATE OF MICHIGAN } ss
County of Bay.

Be it remembered that on this 25th day of May A.D. eighteen hundred and eighty three, before me the undersigned a notary public in and for said county, personally appeared John McMillan and James B. Swanson and J. S. Van Dine known to me to be the persons who executed the foregoing acknowledgment of this map and covenanted that same to be their own, free will and deed.

Chambers, Henry
 Volume subject
 in under Had. C. Hen.

Approved by the Common Council of the City of
New York City, May 19th - 1863.
J. H. Phillips
Recorder
J. Fisher
Mayor

State of Michigan } 53
County of Dav. }

We Mr. A. Beard, recorder of deeds for Bay County, Michigan, and E. J. Van Hook, surveyor, hereby certify that we have carefully compared the annexed map with the map of McMillan and J. Barrows addition to West Bay City now on file in the office of recorder of deeds of Bay County, Michigan, and with the original map, and that it is a true transcript therefrom and the name of such map.

Williams Beard Register of Deeds.
E S Tana Hill
Survivor.

1. NAME AND TITLE

Adjutant General's Office,

June 12 1883

Handwritten signature

Dep: Aud Gen

Ed. Lion Lion
Survivor

John Mendenhall
James B. Stearns.
E. S. Harkness.

Register Office. } 53
 Bay County, Tenn. }
 Received of Edward W. 4th day of June 1853
 Williams Beard Register.

Received of Edward L. 4th day of June 1933

Williams Beard negro:

Henry

Lina

Rider

Scale subject to an iron
dimensions given in feet and tenths of a foot.