

Map

RECEIVED AND FILED
in Auditor General's Office,
August 18 83
H. R. Pratt
Dep. Aud. Gen.

Webster's Addition to West Bay City

Michigan
Scale 100 Feet to 1 Inch
Dimensions are given in Feet.

J. B. Webster, Proprietor.

C. Glaser, Surveyor.

Description

Commencing at the S.E. Corner of the N.W. 1/4 of N.W. 1/4 of Section 16 Town 14 N. R. 5 E. running thence West along the Sub 1/4 line to East line of East Saginaw and the State Road, thence North along said East line of said State Road 399 feet, thence East and parallel with said Sub 1/4 line to East line of said N.W. 1/4 of N.W. 1/4, thence South along the last mentioned line 399 feet to place of beginning.

Wm. B. Beard
J. B. Webster

J. B. Webster
Charles Glaser {L.S.}


State of Michigan
County of Bay {L.S.}

It is remembered that on the 30th day of June A.D. 1883 before me J. H. Phillips a Notary Public in and for said County personally appeared J. B. Webster and Charles Glaser of the City of West Bay City known to me to be the persons who executed the foregoing Acknowledgment of this Map and acknowledged the same to be their own free act and deed.

J. H. Phillips
Notary Public in and for Bay County, Michigan

Approved by the Common Council of West Bay City
this 9th day of May A.D. 1883

J. H. Phillips Recorder
J. C. Fisher Mayor

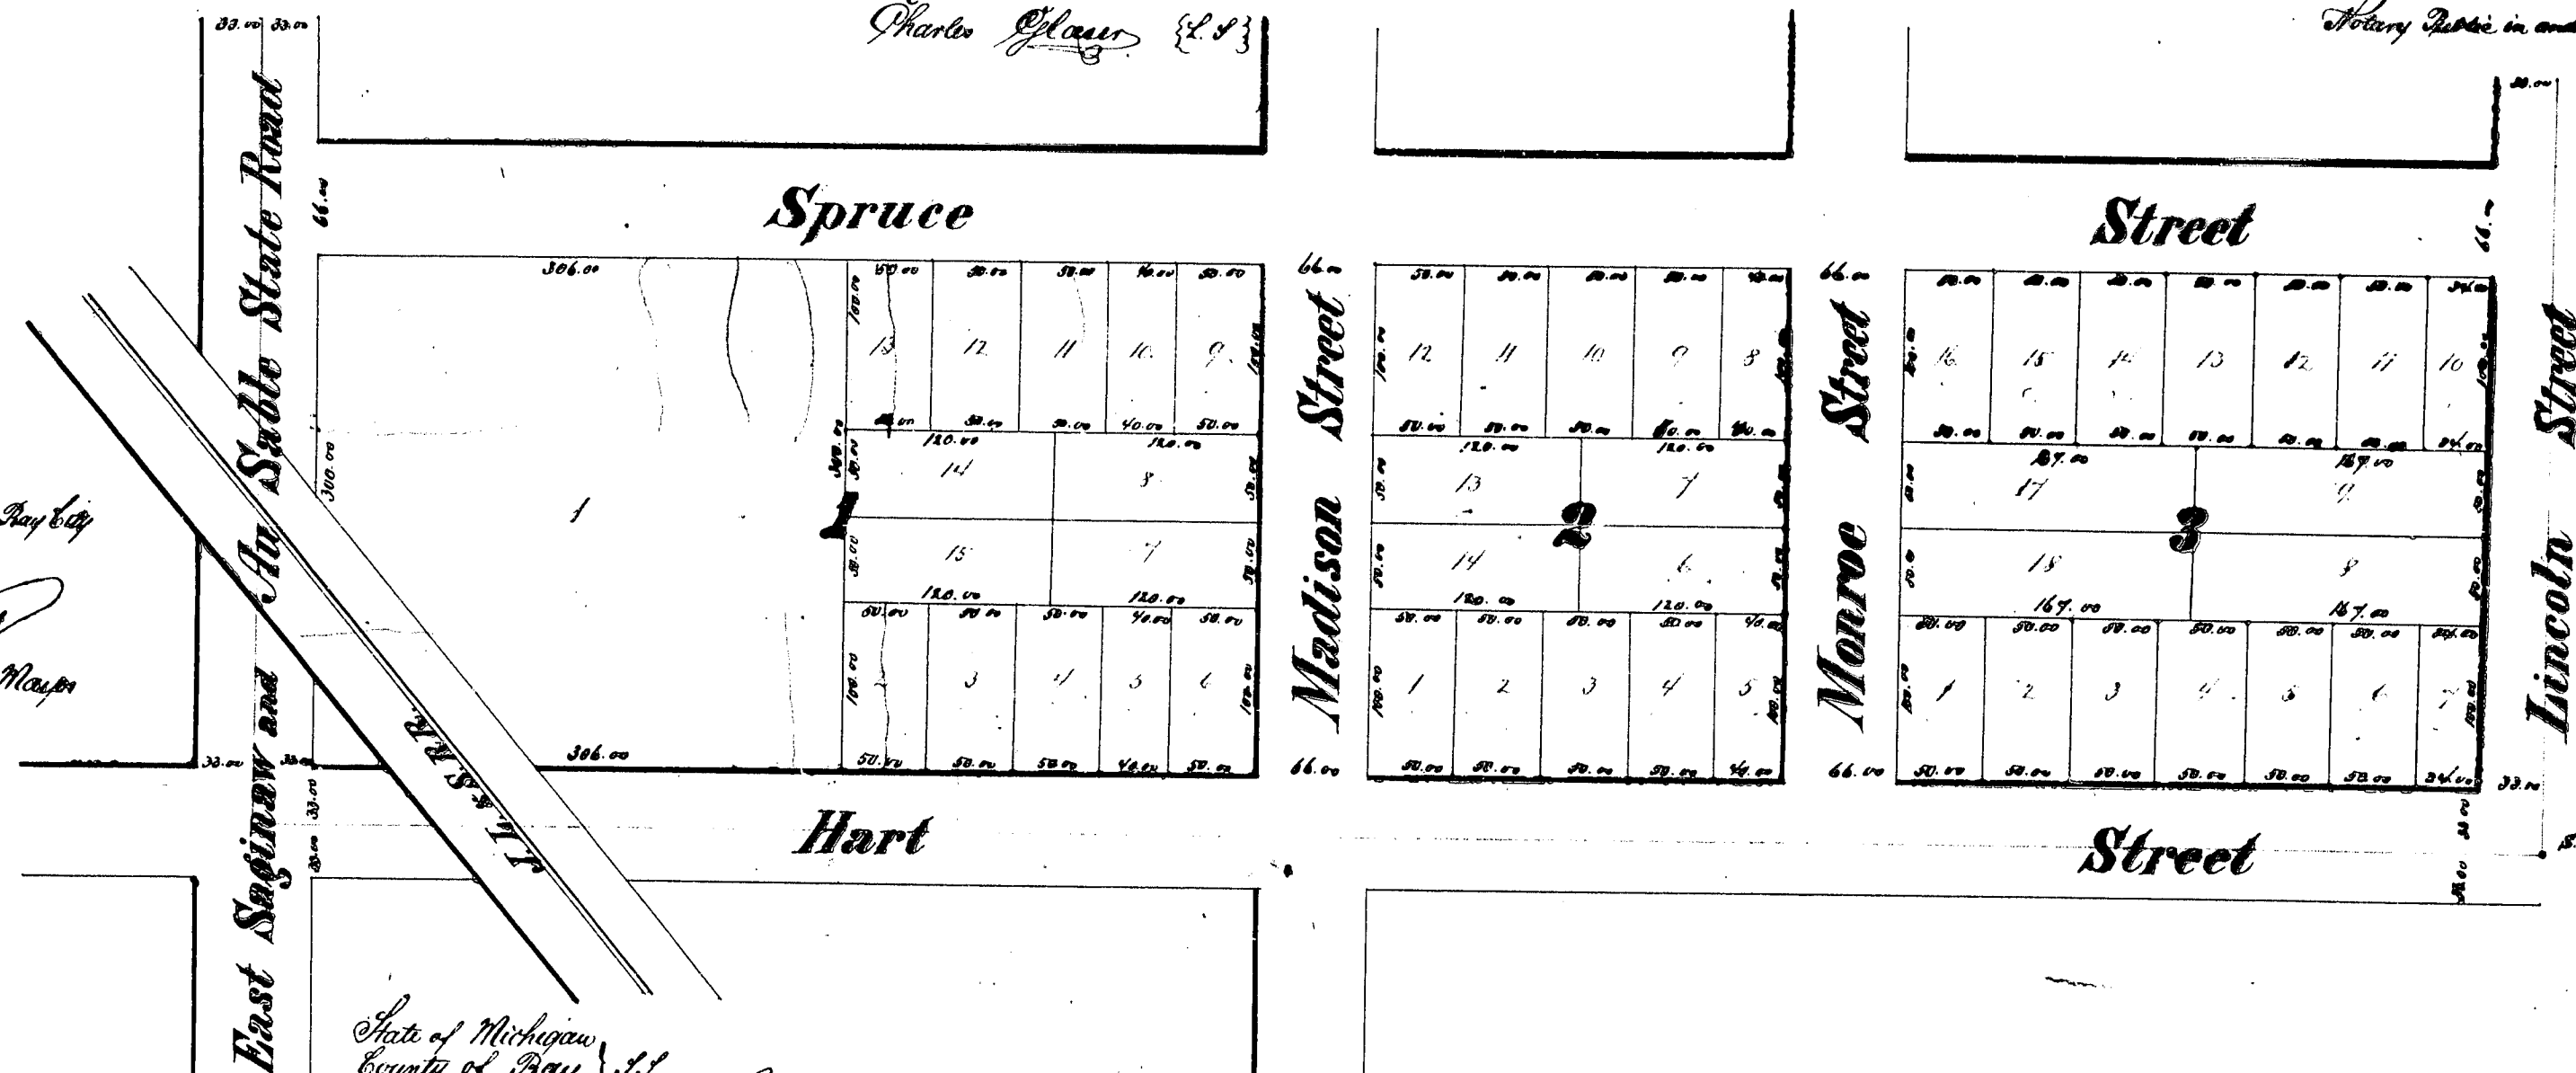

State of Michigan
County of Bay {L.S.}

Wm. B. Beard Register of Deeds and Charles Glaser Surveyor hereby certify that we have carefully compared the annexed Plat with the Plat of Webster's Addition to West Bay City, known to be in the Office of the Register of Deeds of Bay County and that it is a true transcript therefrom and of the whole of such Plat.

Wm. B. Beard Register
Charles Glaser, Surveyor

State of Michigan } ss Received for
County of Bay } record July 27 A.D. 1883
and recorded in Lib. 2 of
Plat Books on page 38
Wm. B. Beard
Register.

14249

Map

Webster's Addition to West Bay City

Michigan.

Scale 100 Feet to 1 Inch

Dimensions are given in feet.

J. B. Webster, Proprietor.

C. Glaser, Surveyor.

Description

Commencing at the S.E. corner of the N.W. 1/4 of Section 16, Town 5 S., Range 14 E., running thence West along the S.W. 1/4 line to East Line of East Saginaw and the State Road, thence North along said East Line of said State Road 390 feet, thence East and parallel with said East Line to East Line of said N.W. 1/4 or S.W. 1/4 thence South along the last mentioned line 390 feet to place of beginning.


Wm. C. Beard
A. H. Webster

J. B. Webster
Charles Glaser, S.S.

State of Michigan,
County of Bay.

It is remembered that on the 30th day of June A. D. 1883 before me, J. A. Phillips, a Notary Public in and for said County personally appeared the J. B. Webster and Charles Glaser of the City of West Bay City known to me to be the persons who executed the foregoing Acknowledgement of this Map and corroborated the same to be their own free act and deed.

J. A. Phillips
Notary Public in and for Bay County, Michigan

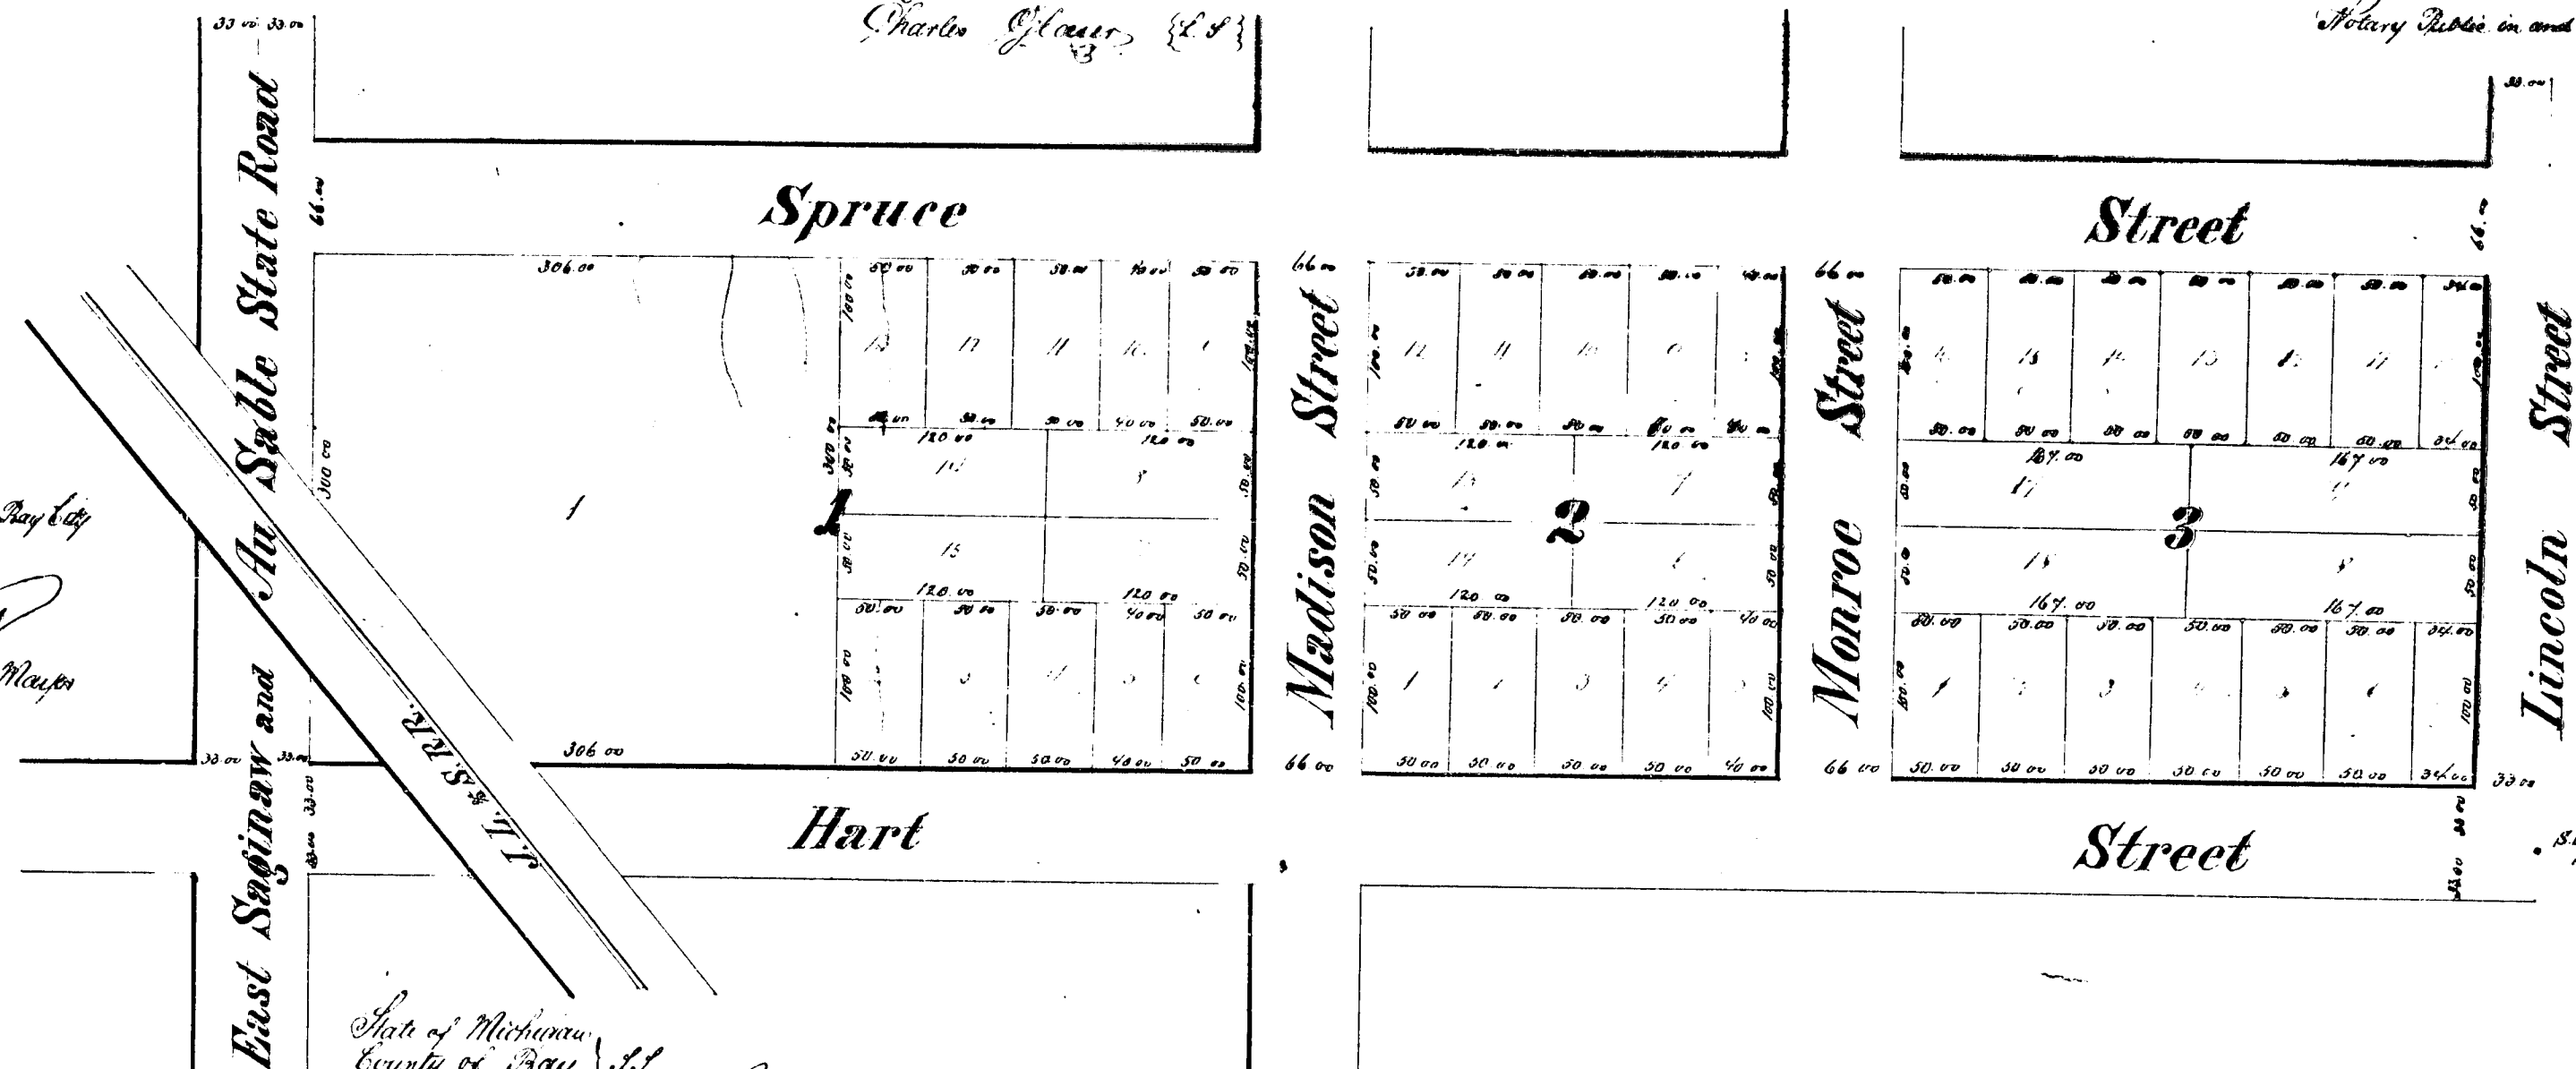

Approved by the Common Council of West Bay City
this 9th day of May A. D. 1883

J. A. Phillips Recorder
J. A. Fisher Mayor

State of Michigan,
County of Bay.
We, W. C. Beard, Register of Deeds and Charles Glaser, Surveyor, hereby certify that we have carefully compared the annexed Plat with the Plat of Webster's Addition to West Bay City, as shown to us in the office of the Register of Deeds of Bay County, and that it is a true transcript therefrom and of the whole of such Plat.

Wm. C. Beard, Register
Charles Glaser, Surveyor

State of Michigan } ss Received for
County of Bay } record July 27 A. D. 1883
and recorded in Liber 2 of
Plat Books on page 38
Wm. C. Beard
Register

14249