

# BANK OF COMMERCE

ADDITION TO

Bay City  
Mich.

RECEIVED AND FILED

In Auditor General's Office


April 24 1884

W. H. Smith

Dep. Aud. Genl.

Geo. TURNER  
SURVEYOR

W. M. MASTER  
W. N. ANDERSON } TRUSTEES  
B. E. WALKER

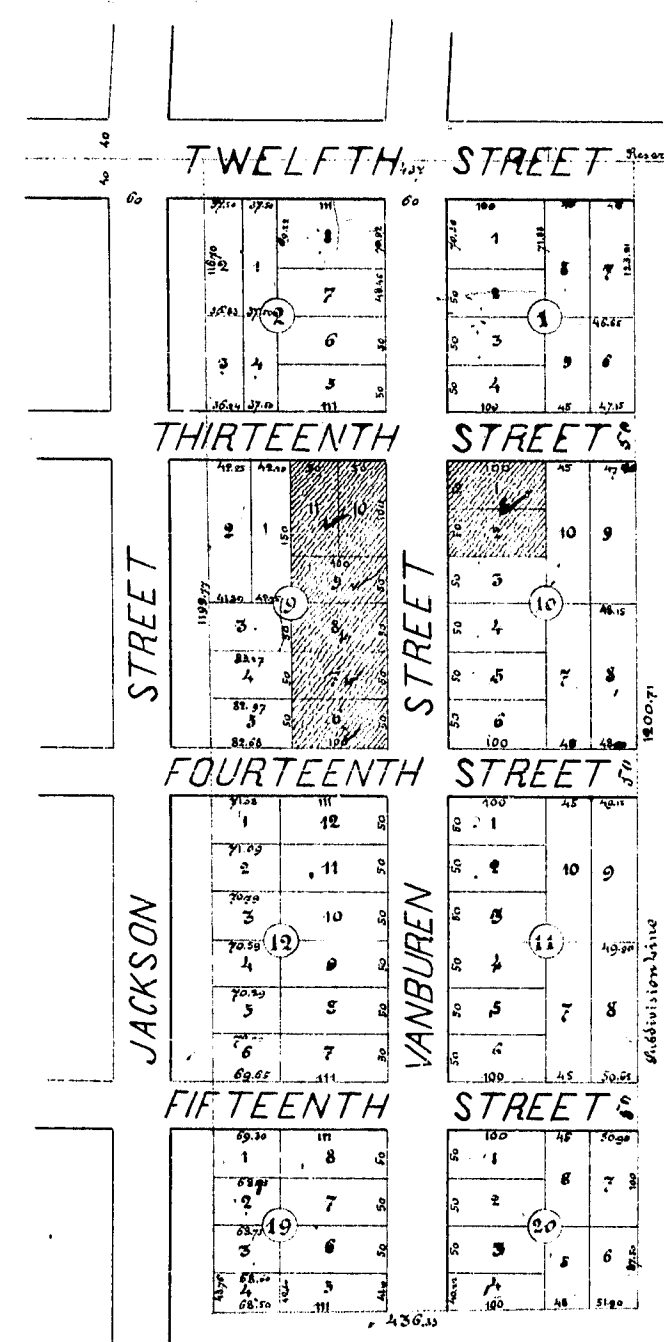

Scale: 200 feet to one inch

## Description

The Bank of Commerce Addition to Bay City, Mich. embraces the following described land, to wit: Beginning at a point in the South of John Rely Reservation where the North and South subdivision line of the East fractional half of Section 28 T. 44 N. R. 3 E. intersects said Reserve. Running thence South along said subdivision line 1200 feet. Thence Westerly parallel to the South line of said Section 136.55 feet. Thence Northerly 1199.77 feet to the Reserve line. Thence East 124 feet to the place of beginning. Except Lots 6, 7, 8, 9, 10, 11 Block 9, and Lot 1 & 2 Block 10.

Witnesses to  
execution by  
W. M. Master &  
W. N. Anderson  
As to B. E. Walker  
State of New York  
County of New York

*W. M. Master*  
*W. N. Anderson*  
*B. E. Walker*  
*W. M. Goadby*

*W. M. Master Trustee*  
*W. N. Anderson Trustee*  
*B. E. Walker Trustee*  
*W. M. Goadby*

Trustees of the Canadian  
Bank of Commerce

Surveyor

On this eleventh day of March in the year one thousand eight hundred and eighty four before me the subscriber a Notary Public in and for said County personally appeared Byron E. Walker to me known to be the same person described in and who executed the foregoing plat and acknowledged the same to be his free act and deed.

*W. M. Goadby*

Notary Public

Province of Ontario  
County of York

On this eleventh day of March in the year one thousand eight hundred and eighty four before me the subscriber a Notary Public in and for said County personally appeared W. M. Master and W. N. Anderson to me known to be the same persons described in and who executed the foregoing plat and acknowledged the same to be their free act and deed.

*W. M. Master*

Notary Public

State of Michigan  
County of Bay

The plat of Bank of Commerce Addition to Bay City, Bay County Michigan, is approved by the Common Council of Bay City, Bay County Michigan on this 11 day of February A.D. 1884.

*Thomas C. Headock* C. C. Mayor  
*Charles J. Truman* C. C. Comptroller

We the undersigned, W. J. Beard Register of Deeds of Bay County, Michigan and George Turner, Civil Engineer and Surveyor do hereby certify that we have compared the annexed plat with the plat of Bank of Commerce Addition to Bay City, Mich. now of record in the office of said Register of Deeds and that it is a true and correct copy thereof and the whole of each record.

*William Beard* C. C. Register  
*George Turner* C. C. Surveyor

Register's Office  
Bay County, Michigan

Received  
at 2 o'clock P. M. and  
recorded on page 13 of Plat Book

*W. J. Beard* C. C. Register

# BANK OF COMMERCE



ADDITION TO

Bay City  
Mich.

RECEIVED AND FILED  
In Register General's Office  
April 24 1884  
H. R. Hall  
Dep. Aud. Genl.

W. M. MASTER  
W. N. ANDERSON } TRUSTEES  
B. E. WALKER

Geo. TURNER  
SURVEYOR

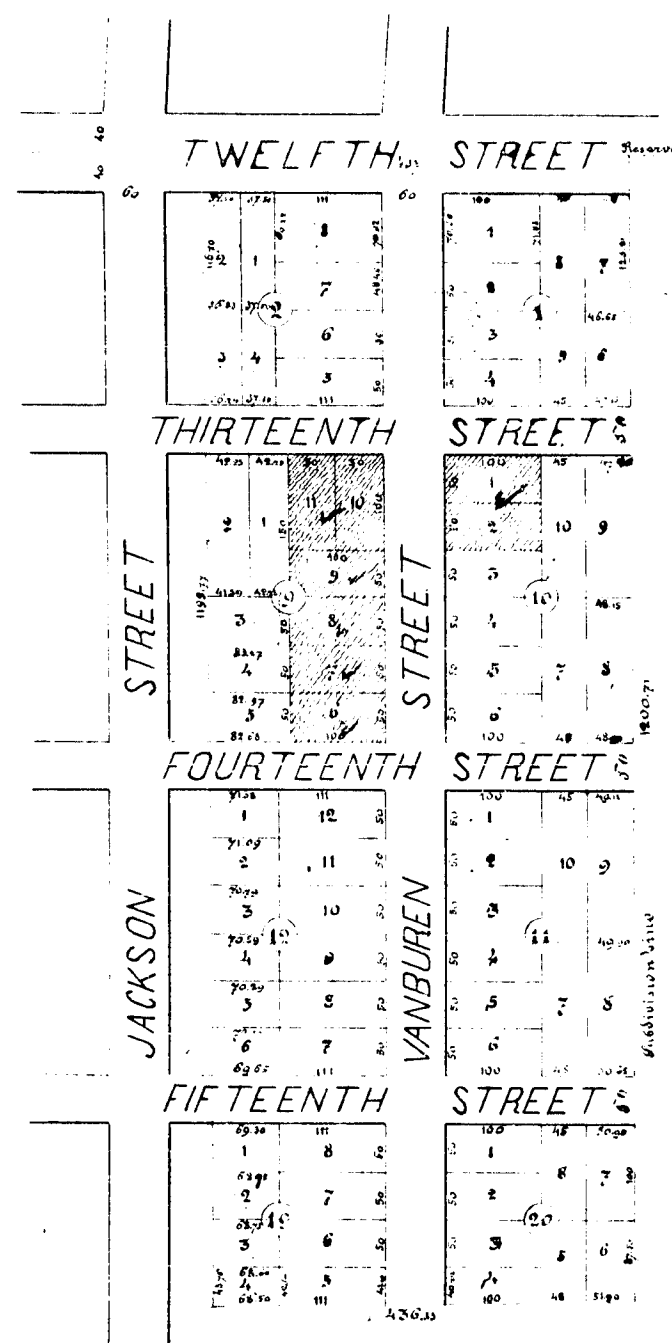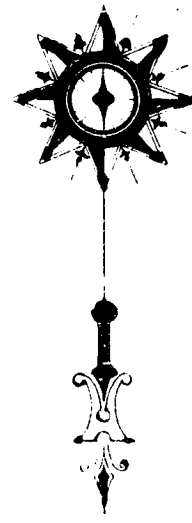

## Description

The Bank of Commerce Addition to Bay City, Mich. embraces the following described land, to wit: Beginning at a point in the South of John Ritz Reservation where the North and South subdivision line of the East fractional half of Section 28 T. 14. N. R. 15. E. intersects said Reserve. Running thence South along said subdivision line 1200 feet. Thence West parallel to the South line of said Section 1200 feet. Thence North 1100 feet to the Reserve line. Thence East 120 feet to the place of beginning. Containing 2, 3, 4, 5, 6, 7, 8, 9, 10, 11 Block 9, and Lot 1, 2 Block 10. Reference is made to the plat of the same in the hands of the Register of Deeds of Bay County, Michigan.

Witness my hand and seal this 24th day of April 1884.

W. M. Master  
W. N. Anderson  
B. E. Walker

Geo. Turner  
Surveyor

On this 24th day of March in the year one thousand eight hundred and eighty four before me the undersigned a Notary Public in and for said County personally appeared Byron E. Walker to me known to be the same person described in and who executed the foregoing plat and acknowledged the same to be his free act and deed.

Byron E. Walker  
Notary Public

Province of Ontario  
County of York

On this Eleventh day of March in the year one thousand eight hundred and eighty four before me the undersigned a Notary Public in and for said County personally appeared W. M. Master and W. N. Anderson to me known to be the same persons described in and who executed the foregoing plat and acknowledged the same to be their free act and deed.

W. M. Master  
W. N. Anderson  
Notary Public

State of Michigan  
County of Bay

We the undersigned, H. J. Ward, Register of Deeds of Bay County, Michigan and George Turner, Civil Engineer and Surveyor do hereby certify that we have compared the annexed plat with the plat of Bank of Commerce Addition to Bay City, Mich. now of record in the office of said Register of Deeds and that it is a true and correct copy thereof.

H. J. Ward  
George Turner

Register's Office  
Bay County, Michigan  
Received  
at 2 o'clock P. M. and  
recorded on page 3 of Plat Book  
No. 1  
H. J. Ward  
Register  
George Turner  
Surveyor

The plat of Bank of Commerce Addition to Bay City, Bay County, Michigan, is approved by the Common Council of Bay City, Bay County, Michigan this 11th day of February 1884.

Charles J. Poorman  
Mayor  
J. D. Comstock  
Clerk