

J. M. JOHNSTON'S FIRST ADDITION

TO
Bay City
Mich.
1883.

RECEIVED AND FILED
In Auditor General's Office
April 3 1884
H. R. Smith
Dep. Aud. Genl.

Catharine D. Fitzhugh
Proprietor.

Geo. Turner
Surveyor.

Description

J. M. Johnston's Addition to Bay City, Michigan is located on the following described land to wit: Beginning at a point in the South line of Nebobish Reservation where the East line of Section 22, T. 14, N. R. 56, intersects said Reserve line. Running thence West along the Reserve line 802 feet. Thence North parallel to the East line of said section 22, 985.11 feet to the centre of Woodside Avenue. Thence North 81° 25' 0" 1024.44 feet to the East line of said section. Thence South along the section line 1822.51 feet to the place of beginning.

[Signature]

C. D. Thompson

[Signature]

George Turner

Catharine D. Fitzhugh

Geo. Turner

State of Michigan
County of Bay

On this Twenty first day of March in the year one thousand eight hundred and eighty four before me the subscriber a Notary Public in and for said County personally appeared Catharine D. Fitzhugh proprietor and George Turner, Surveyor to me known to be the same persons described in and who executed the foregoing acknowledgment of this plat who acknowledged the same to be their free act and deed.

State of Michigan
County of Bay

[Signature]

Notary Public

The plat of J. M. Johnston's Addition to Bay City, Michigan, County of Bay, is approved by the Common Council of Bay City, Bay County, Michigan this 17th day of July A.D. 1884.

Thomas G. Meadow

Charles T. Graham

Mayor

Comptroller

Scale: 200 feet to one inch.

We the undersigned W. G. Beard, Register of Deeds of Bay County, Michigan and George Turner Civil Engineer and Surveyor do hereby certify that we have compared the annexed plat with the plat of J. M. Johnston's first Addition to Bay City, Michigan now of record in the Office of said Register of deeds and that it is a true transcript therefrom and of the whole of such record.

William G. Beard

George Turner

Register

Surveyor


Register's Office Bay County, Michigan.

Duplicate received at 3 o'clock P. M. and recorded on page 42 of Plat Book No 2

[Signature]

Register

14253

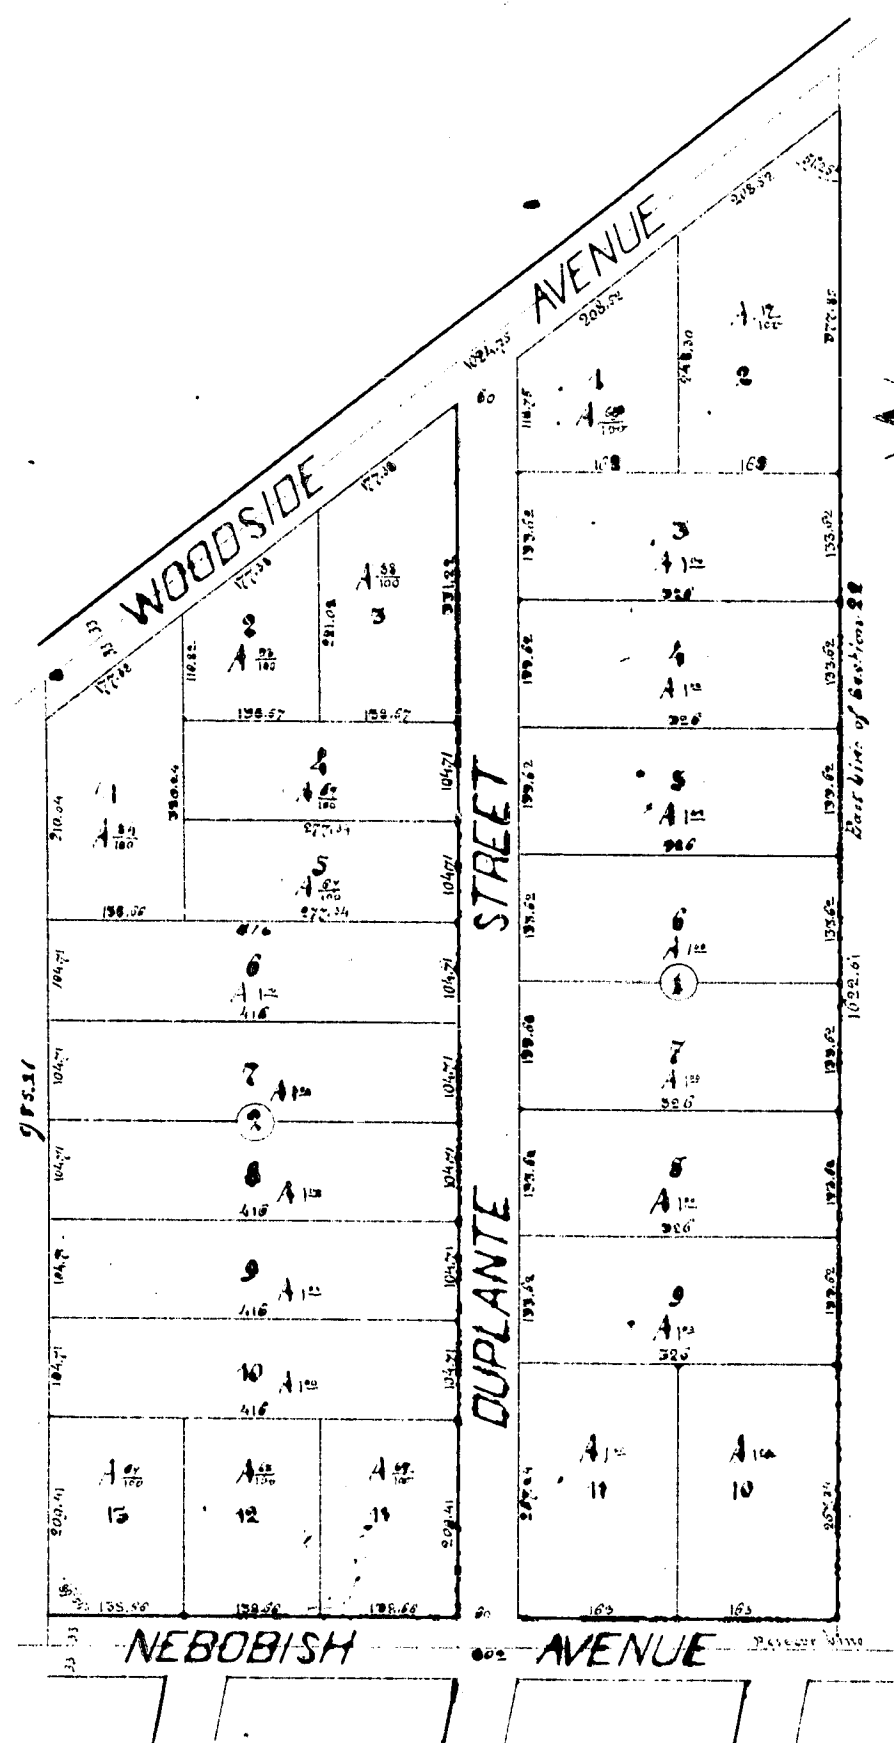

J. M. JOHNSTON'S FIRST ADDITION

TO
Bay City
Mich.
1883.

APPROVED AND FILED
April 3 84
H. B. Smith

Catherine D. Fitzhugh
Proprietor.

Geo. Sumner
Surveyor.

Description

J. M. Johnston's addition to Bay City, Michigan is located on the following described land to wit: Beginning at a point on the North line of Section 22, T. 14, N., R. 18, E., intersects said quarter line, running thence West along the quarter line 802 feet, thence North parallel to the East line of said section 22, 905.21 feet to the center of Woodside Avenue, thence North 81° 25' 00" 1024.4 feet to the East line of said section, thence South along the section line 1122.31 feet to the place of beginning.

[Signature]

D. C. Thompson

Catherine D. Fitzhugh

George Sumner

Proprietor

Surveyor

State of Michigan
County of Bay

On this Twenty-first day of March in the year one thousand eight hundred and eighty-four before me the undersigned a Notary Public in and for said County personally appeared Catherine D. Fitzhugh proprietor and George Sumner, Surveyor to me known to be the same persons described in and who executed the foregoing acknowledgment of this plat who acknowledged to me to be their free act and deed.

[Signature]

Notary Public

State of Michigan
County of Bay

The plat of J. M. Johnston's Addition to Bay City, Michigan County of Bay, is approved by the Common Council of Bay City, Bay County Michigan this 17th day of July A.D. 1884.

Thomas J. Mead

Charles H. Graham

Mayor

Comptroller

Scale: 200 feet to one inch.

We the undersigned M. G. Beaul, Register of Deeds of Bay County, Michigan and George Sumner, Civil Engineer and Surveyor do hereby certify that we have compared the annexed plat with the plat of J. M. Johnston's first Addition to Bay City, Michigan now of record in the Office of said Register of deeds and that it is a true transcript therefrom and of the whole of such record.

William's Seal

George Sumner

Register

Surveyor

Register Office Bay County Michigan.

Duplicate received at 3 o'clock P. M. and recorded on page 107 of Plat Book 152

[Signature]

Register

