

Description

Commencing at the quarter post on the South line of Section 20 Town 17 North Range 6 East running thence North along the quarter line 32.5 feet thence East parallel with the South line of said Section 20 122.5 feet to Henry Street thence South 241 feet thence West 100 feet thence South 43 feet to the Section line thence West along the Section line 251 feet to the place of beginning

In Witness whereof
W. H. Phillips
T. A. Remmes

Spencer O. Fisher
E. S. Van Liew
E. S. Van Liew

Map
of

RECEIVED AND FILED
In Auditor General's Office
January 13 1885
H. R. Pratt
Dep. Aud. Genl.

State of Michigan } SS
County of Bay

Be it remembered that on this 13 day of February A. D. 1884 before me a Notary Public in and for said County personally appeared Spencer O. Fisher and E. S. Van Liew known to me to be the persons who executed the foregoing Acknowledgment of this Map and acknowledged the same to be their own free act and deed.

William H. Phillips
Notary Public in and
for Bay County, Michigan

Fisher and Van Liew's Addition

West Bay City Mich.


Spencer O. Fisher } Proprietors
E. S. Van Liew }

Scale 100 feet to an inch

E. S. Van Liew
Surveyor

Dimensions are given in feet and tenths of a foot.

Approved by the Common Council of
the City of West Bay City June 18th 1884
W. H. Phillips
Recorder

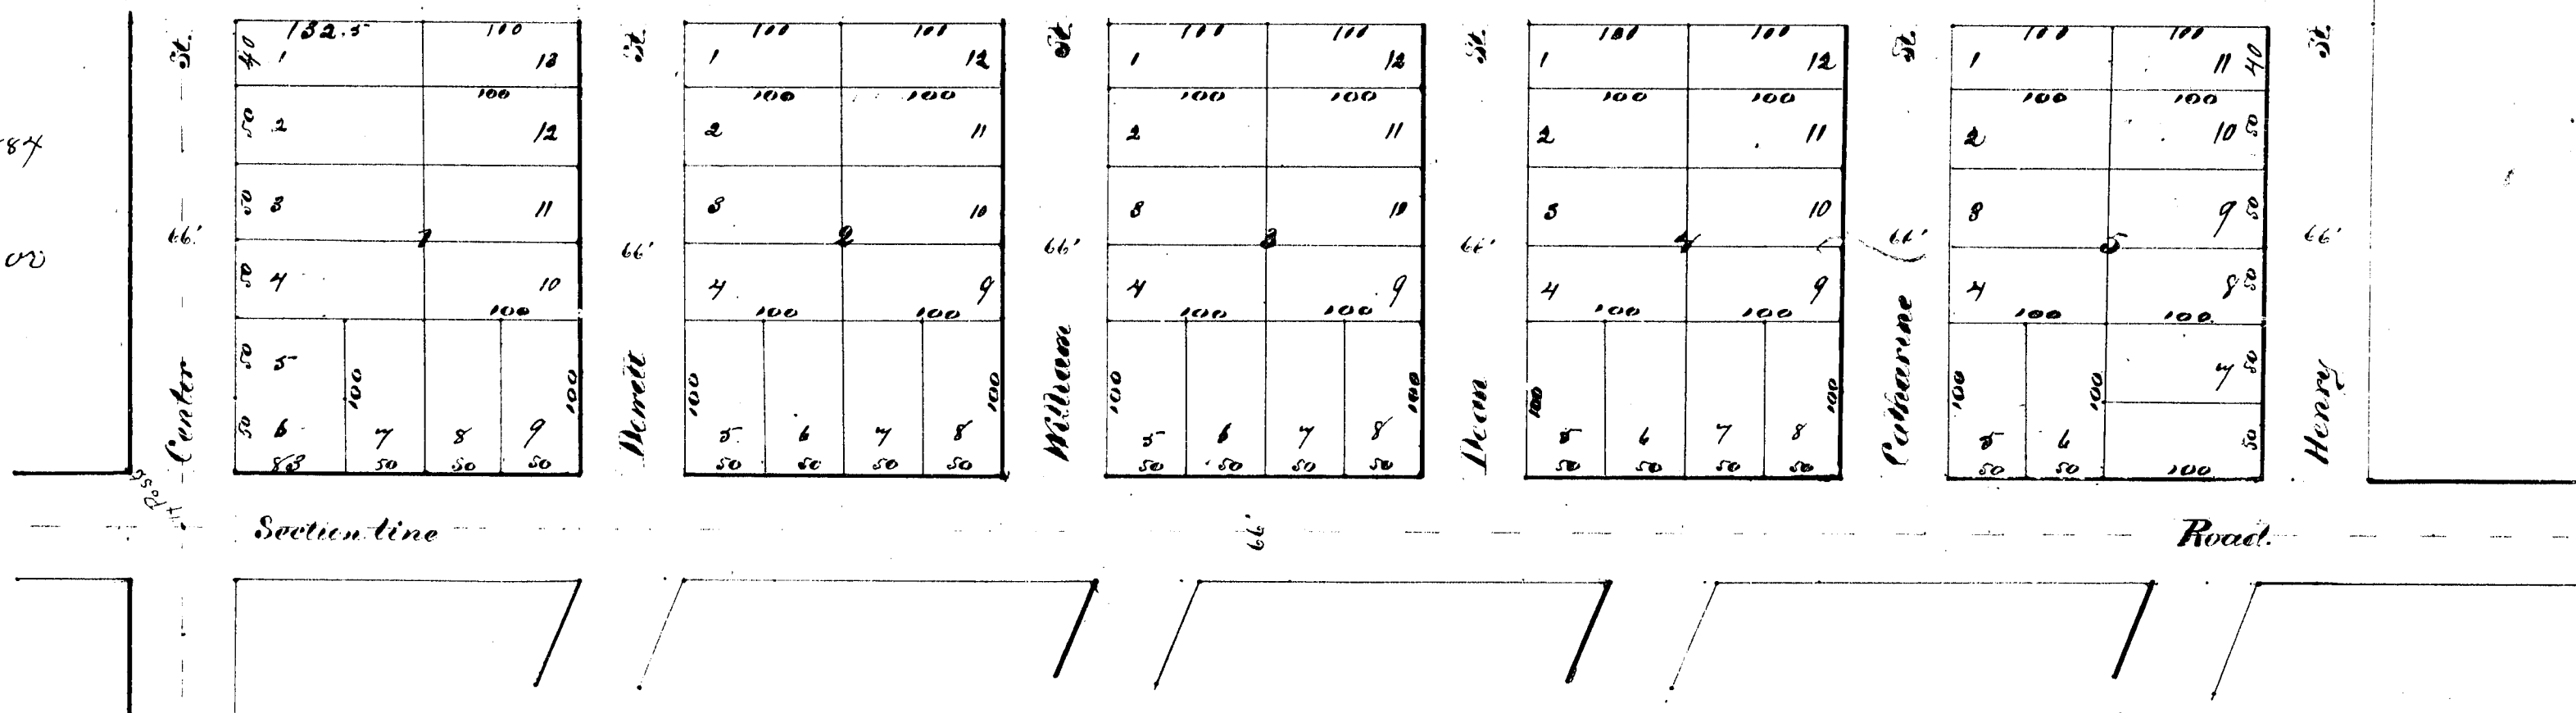

State of Michigan } SS
County of Bay

We William & Board Register of Deeds and E. S. Van Liew Surveyor hereby certify that we have carefully compared this duplicate Plat with the original plat of Fisher and Van Liew's addition to West Bay City and that it is an exact duplicate thereof and of the whole of such map or plat.

William & Board Register of Deeds
E. S. Van Liew Surveyor

Register's Office
Bay County

Received for Record this 31 day of Dec
1884 at 4 o'clock P. M. and Recorded
in Liber 2 of Plats on Page

State of Michigan
County of Bay

We William & Board Register of Deeds and E. S. Van Liew Surveyor hereby certify that we have carefully compared the annexed plat with the Plat of Fisher and Van Liew's addition to West Bay City now of record in the office of said Register of Deeds and that it is a true transcript therefrom and of the whole of such record.

William & Board Register of Deeds
E. S. Van Liew Surveyor

14257

Description

Commencing at the quarter post on the South line of Section 20 Town 14 North Range 5 East running thence North along the quarter line 32.5 feet thence East parallel with the South line of said Section 20 129.5 feet to Henry that thence South 241 feet thence West 100 feet thence South 53 feet to the Section line thence West along the Section line 12.5 feet to the place of beginning

In Witness whereof
H. N. Phillips
Notary Public

Witnessed by
Charles E. Van Liew
E. S. Van Liew

Map
of

Recorded
And
January 13 85
H. R. Pratt
Notary Public

State of Michigan } ss
County of Bay

Be it remembered that on this 13 day of February A.D. 1884 before me, a Notary Public in and for said County personally appeared Spencer C. Fisher and Charles E. Van Liew known to me to be the persons who executed the foregoing Acknowledgment of this map and acknowledged the same to be their own free act and deed.


William H. Phillips
Notary Public in and
for Bay County, Michigan

Fisher and Van Liew's Addition

West Bay City, Mich.

Scale 100 feet to an inch
Dimensions are given in feet and tenths of a foot.

Approved by the Common Council of
the City of West Bay City June 18th 1884
H. R. Pratt
Recorder
Spencer C. Fisher, Mayor

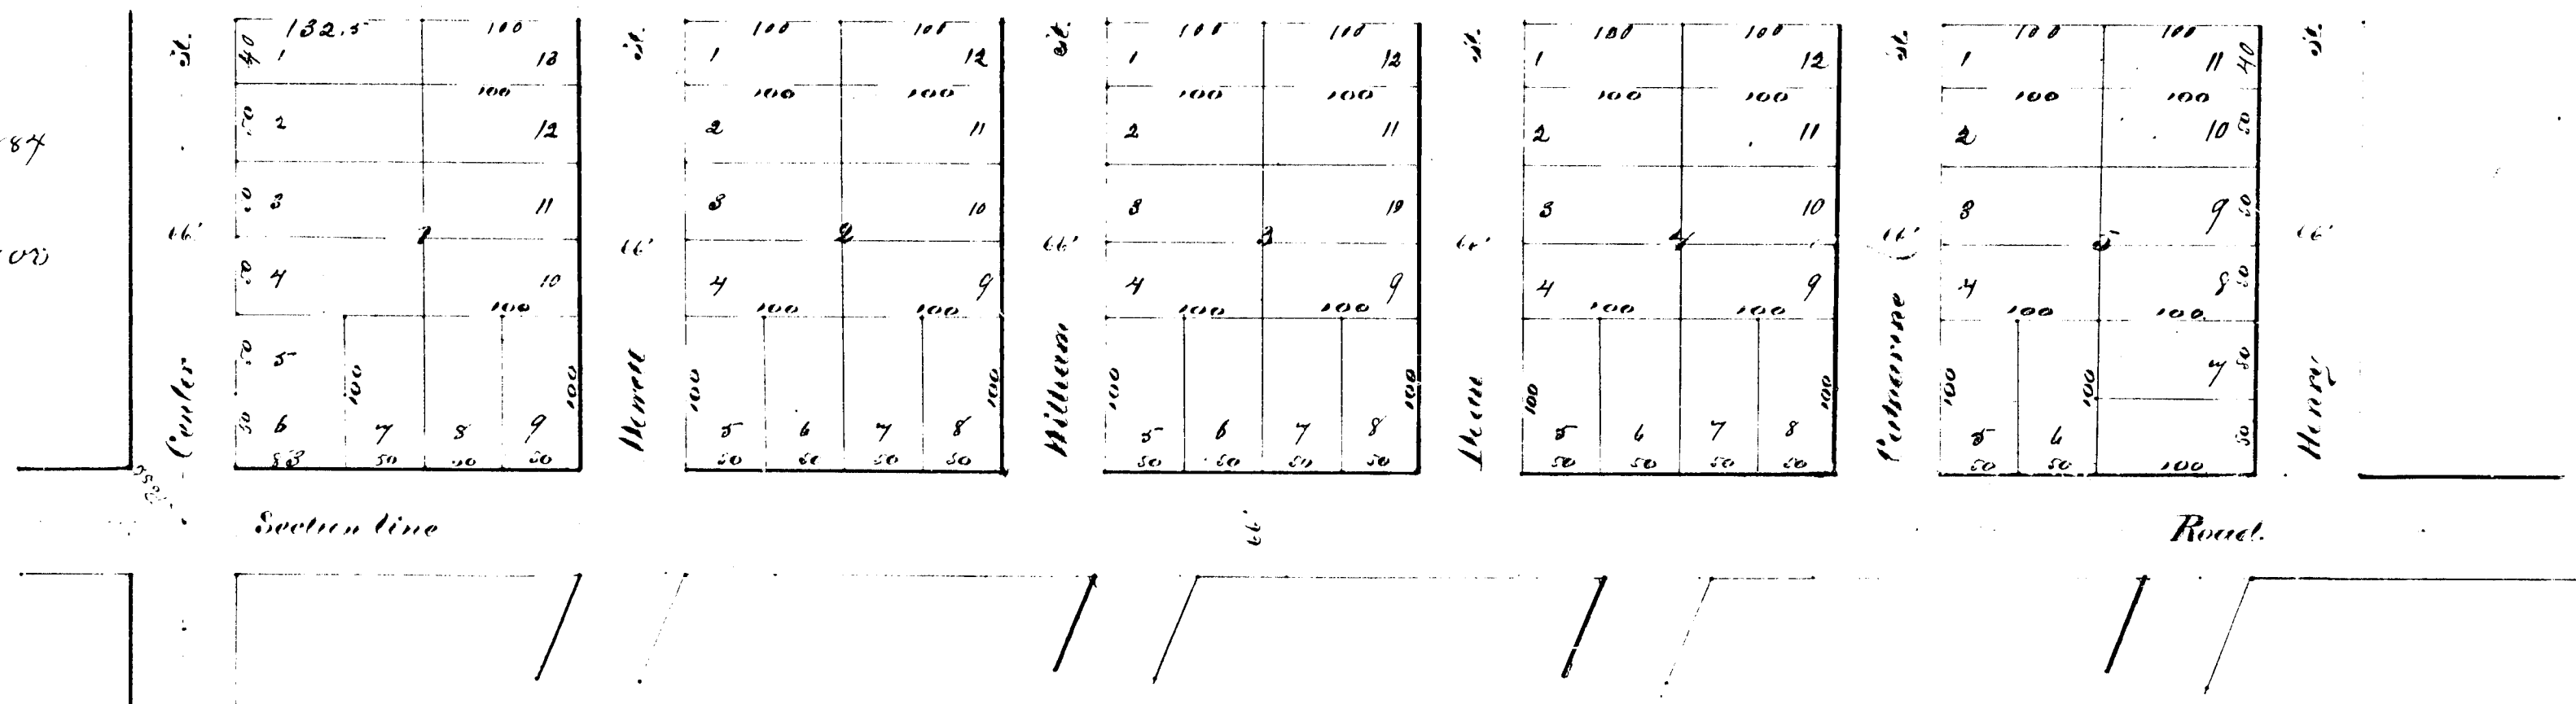

State of Michigan } ss
County of Bay

Be it remembered that on this 13 day of February A.D. 1884 before me, a Notary Public in and for said County personally appeared Spencer C. Fisher and Charles E. Van Liew known to me to be the persons who executed the foregoing Acknowledgment of this map and acknowledged the same to be their own free act and deed.

William H. Phillips
Notary Public in and
for Bay County, Michigan

Register's Office
Bay County

Received for Record this 31 day of Dec
1884 at H. R. Pratt
in Liber 2 of Plate 100

State of Michigan
County of Bay

Be it remembered that on this 13 day of February A.D. 1884 before me, a Notary Public in and for said County personally appeared Spencer C. Fisher and Charles E. Van Liew known to me to be the persons who executed the foregoing Acknowledgment of this map and acknowledged the same to be their own free act and deed.

William H. Phillips
Notary Public in and
for Bay County, Michigan