

State of Michigan
County of Bay

On this 19th day of June A.D. 1885
before me a Notary Public in and for said county,
personally appeared Mary Raymond, to me known
it to be the same person described in and who
executed the foregoing plat and acknowledged
the same to be her free and lawful act and deed.

F. Pittman

Notary Public, Bay Co., Mich.

Acknowledgment of Surveyor.

Know all men by these presents that I George Turner
Civil Engineer and Surveyor residing in Bay City, Michigan, being on
in the application and request of Mary Raymond, proprietor of the
land described in this plat did in the month of June A.D. 1885
survey and plat said land as it appears in said plat and that
the same is my free act and deed and that this plat is correct
to the best of my knowledge and belief. In testimony whereof
I have hereunto set my hand and seal this 19th day of June A.D. 1885.

George Turner
Civil Engineer and Surveyor
in presence of
F. Pittman

Description.

The within plat of M. Raymond's Subdivision
of Lots 2 & 3 of Walker's Sub. of Outlot Ten is situated in
the John Riley reserve in Town 14 N. 2. E. Bay County, Mich.
The lines of Hampton and 7th streets are continuation
in direct line of subdivisions of streets bearing the
same name in James Travers' 1st Addition to Lons-
dale near Bay City; the lot 100 feet square in
South West corner of lot 3 of said Outlot Ten is hereby
reserved from this plat.


Examined & Approved
August 12th 1885
H. R. Pratt
Notary Public General.

M. RAYMOND'S SUBDIVISION

of
LOT 2 & 3

WALKER'S SUB. OF OUTLOT TEN.

Bay City, Mich. SUB. of O.L. 10

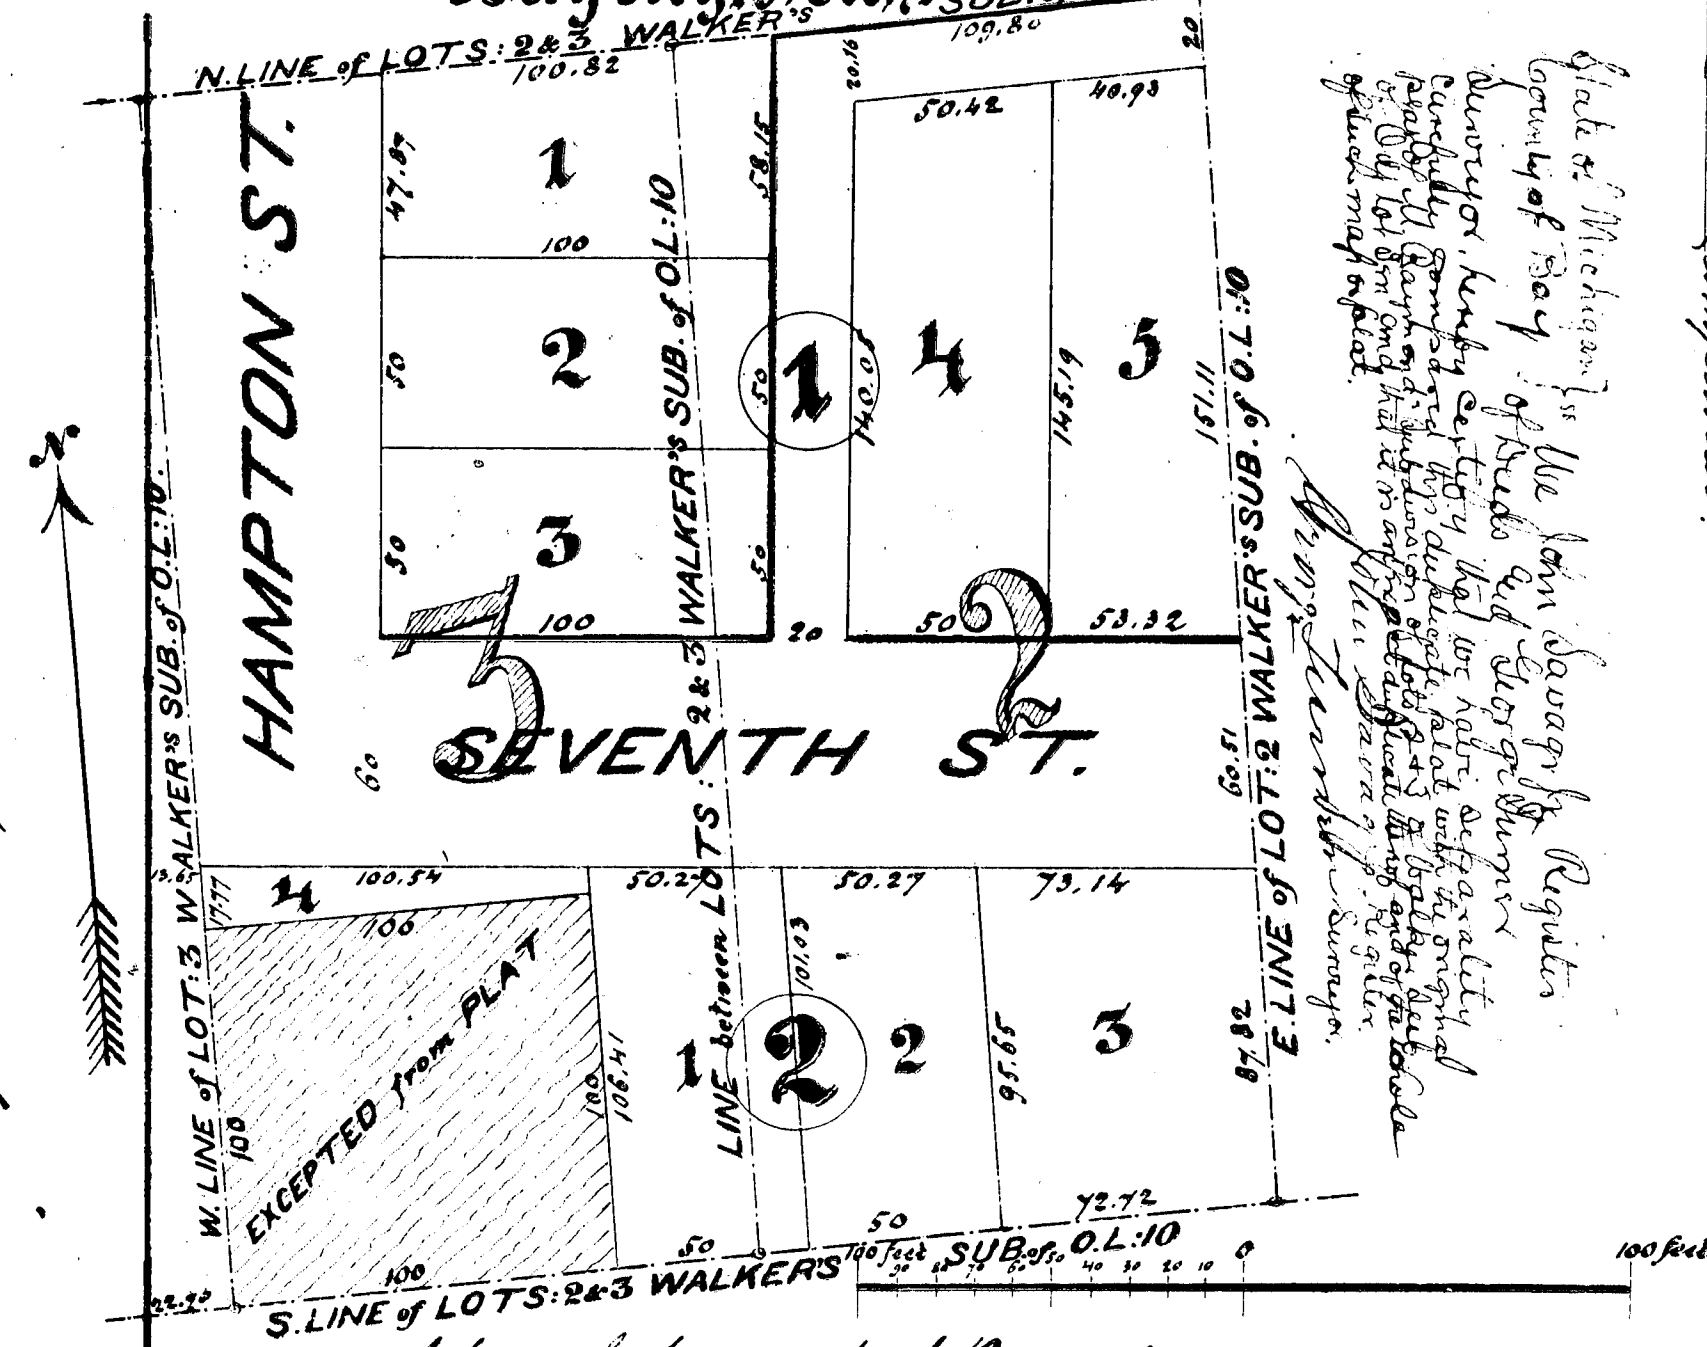

Acknowledgment of Proprietor.

Know all men by these presents that I Mary Raymond
proprietor of the land upon which this plat is laid out do hereby ad-
knowledge that I caused such land to be surveyed and caused said plat
to be made by Geo. Turner surveyor, as M. Raymond's Subdivision of Lots 2 & 3 of
Walker's Sub. of Outlot Ten, to Bay City, Michigan, and said plat is hereby executed
and adopted by me as my free act and deed and the streets therein laid out are
hereby set apart for such uses and purposes as provided by law.

In witness whereof I hereunto set my hand and seal this 19th day
of June A.D. 1885

In presence of F. Pittman

Mary Raymond

RECEIVED AND FILED
In Auditor General's Office
May 22 1886
H. R. Pratt
Notary Public General.

State of Michigan
County of Bay }
I, John Savage Jr. Register of Deeds
and George Turner, Civil Engineer and Surveyor, being
sworn, that we have separately examined, compared the
original copy with the duplicate plat of M. Raymond's
subdivision of Lots 2 & 3 of Walker's Sub. of Outlot Ten, to
said Outlot Ten, in the office of said Register of Deeds, and that
it is a true and correct transcript thereof and of the whole of said
duplicate plat as presented.

Register of Deeds
Bay County, Michigan }
Received this 4th day of May A.D. 1886
at 5 o'clock PM and recorded on page 50 of
notebook No. 2.
John Savage Jr. Register.
State of Michigan
County of Bay }
On this 19th day of June A.D. 1885 before me a Notary Public in
and for said county personally appeared George Turner Civil Engineer
and Surveyor known to me to be the same person described in the
foregoing certificate and he acknowledged to me that he has free act
and deed the within survey and has hereunto set my hand and
affixed my seal this 19th day of June A.D. 1885
F. Pittman
Notary Public
in and for Bay County, Mich.

State of Michigan
County of Bay

On this 18th day of June A.D. 1885
before me a Notary Public in and for said county
personally appeared Mary Raymond, to me known
to be the same person described in and who
executed the foregoing plat and acknowledged
the same to be her free and lawful act.

J. F. Pittman

Mary Raymond, Bay Co. Mich.


Acknowledgment of Surveyor.
Know all men by these presents that I George Stearns
and Engineer and Surveyor residing in Bay City, Michigan, in
and for the county of Bay, State of Michigan, do hereby
certify that the within plat of Mary Raymond, proprietor of the
land described in this plat did in the month of June A.D. 1885
surveys and plat said land as it appears in said plat and that
the same survey, free and clear and that this plat is correct
to the best of my knowledge and belief. In testimony whereof
I have hereunto set my hand and seal this 18th day of June A.D. 1885.

George Stearns
Surveyor

Examined and Approved.
H. R. Pratt
Deputy Auditor General.

Description.
The within plat of M. Raymond's Subdivision
of Lots 2 & 3 of Walker's Sub. of Outlot Ten is situated in
the John Riley reserve in Town 4 N. R. 2 E. Bay County, Mich.
the lines of Hampton and 7th streets are continuation
in line of line of subdivision of streets bearing the
same name in James Travers' Subdivision to corner
diagonal now Bay City, this lot 100 feet square in
corner West corner of lot 3 of said Outlot Ten is hereby
removed from this plat.

M. RAYMOND'S SUBDIVISION of LOT 2 & 3 of WALKER'S SUB. of OUTLOT TEN. Bay City, Mich. SUB. of O.L. 10

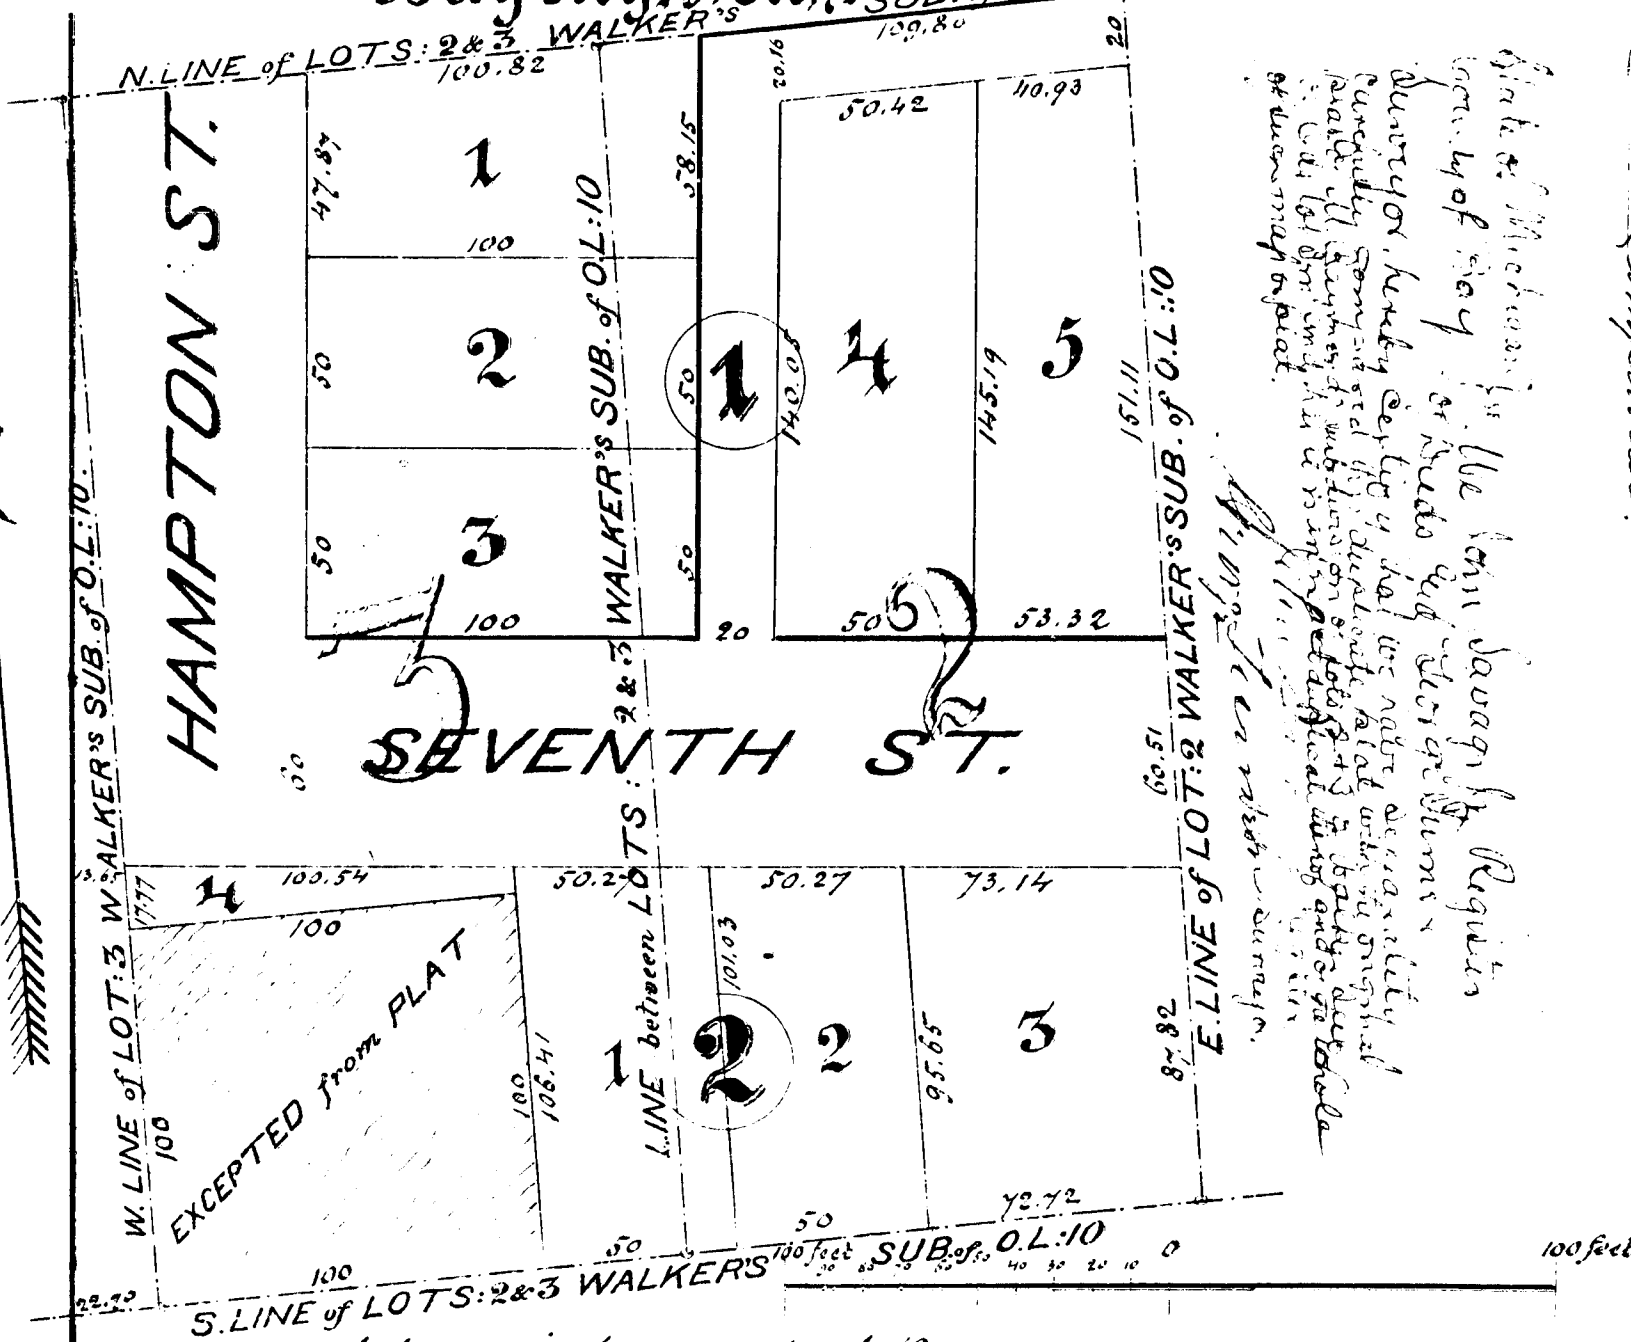

Acknowledgment of Proprietor.
Know all men by these presents that I Mary Raymond
proprietor of the land upon which this plat is laid out do hereby ad-
knowledge that I caused such land to be surveyed and caused said plat
to be made by Geo. Stearns surveyor, as M. Raymond's Subdivision of Lots 2 & 3 of
Walker's Sub. of Outlot Ten to Bay City, Michigan, and said plat is hereby executed
and adopted by me as my free and lawful act and deed and the streets therein laid out are
hereby set apart for such uses and purposes as provided by law.
In witness whereof I hereunto set my hand and seal this 18th day
of June A.D. 1885
In presence of J. F. Pittman Mary Raymond &c

RECORDED AND FILED
Auditor General's Office
May 22 1886
H. R. Pratt
Deputy Auditor General

State of Michigan
County of Bay
We John Savage Jr. Register of Deeds
and George Stearns, Civil Engineer and Surveyor, residing
in Bay City, Michigan, do hereby certify that the within
plat of Mary Raymond, proprietor of the land described in
this plat did in the month of June A.D. 1885
surveys and plat said land as it appears in said plat and that
the same survey, free and clear and that this plat is correct
to the best of my knowledge and belief. In testimony whereof
I have hereunto set my hand and seal this 18th day of June A.D. 1885.

Register Office
Bay County, Michigan
Witnessed this 4th day of May A.D. 1886
at 5 o'clock PM and recorded on page 60 of
Volume 10, 2d
John Savage Jr. Register.
State of Michigan
County of Bay
On this 18th day of June A.D. 1885 before me a Notary Public in
and for said county personally appeared George Stearns Civil Engineer
and Surveyor residing in Bay City, Michigan, to me known
and being duly sworn he deposes and says that he is the same person described in the
within plat and he acknowledged the same to be his free and
lawful act and deed. In testimony whereof I have hereunto set my hand and
seal this 18th day of June A.D. 1885
J. F. Pittman
Notary Public in and for Bay County, Mich.