

T. B. Donnelly's Addition. to BAY CITY, MICH.

RECEIVED AND FILED


in Auditor General's Office

July 27 1886

Dep. Aud. Gen'l.

Scale 1 inch = 100 feet

25 50 75 100 125 150 175 200

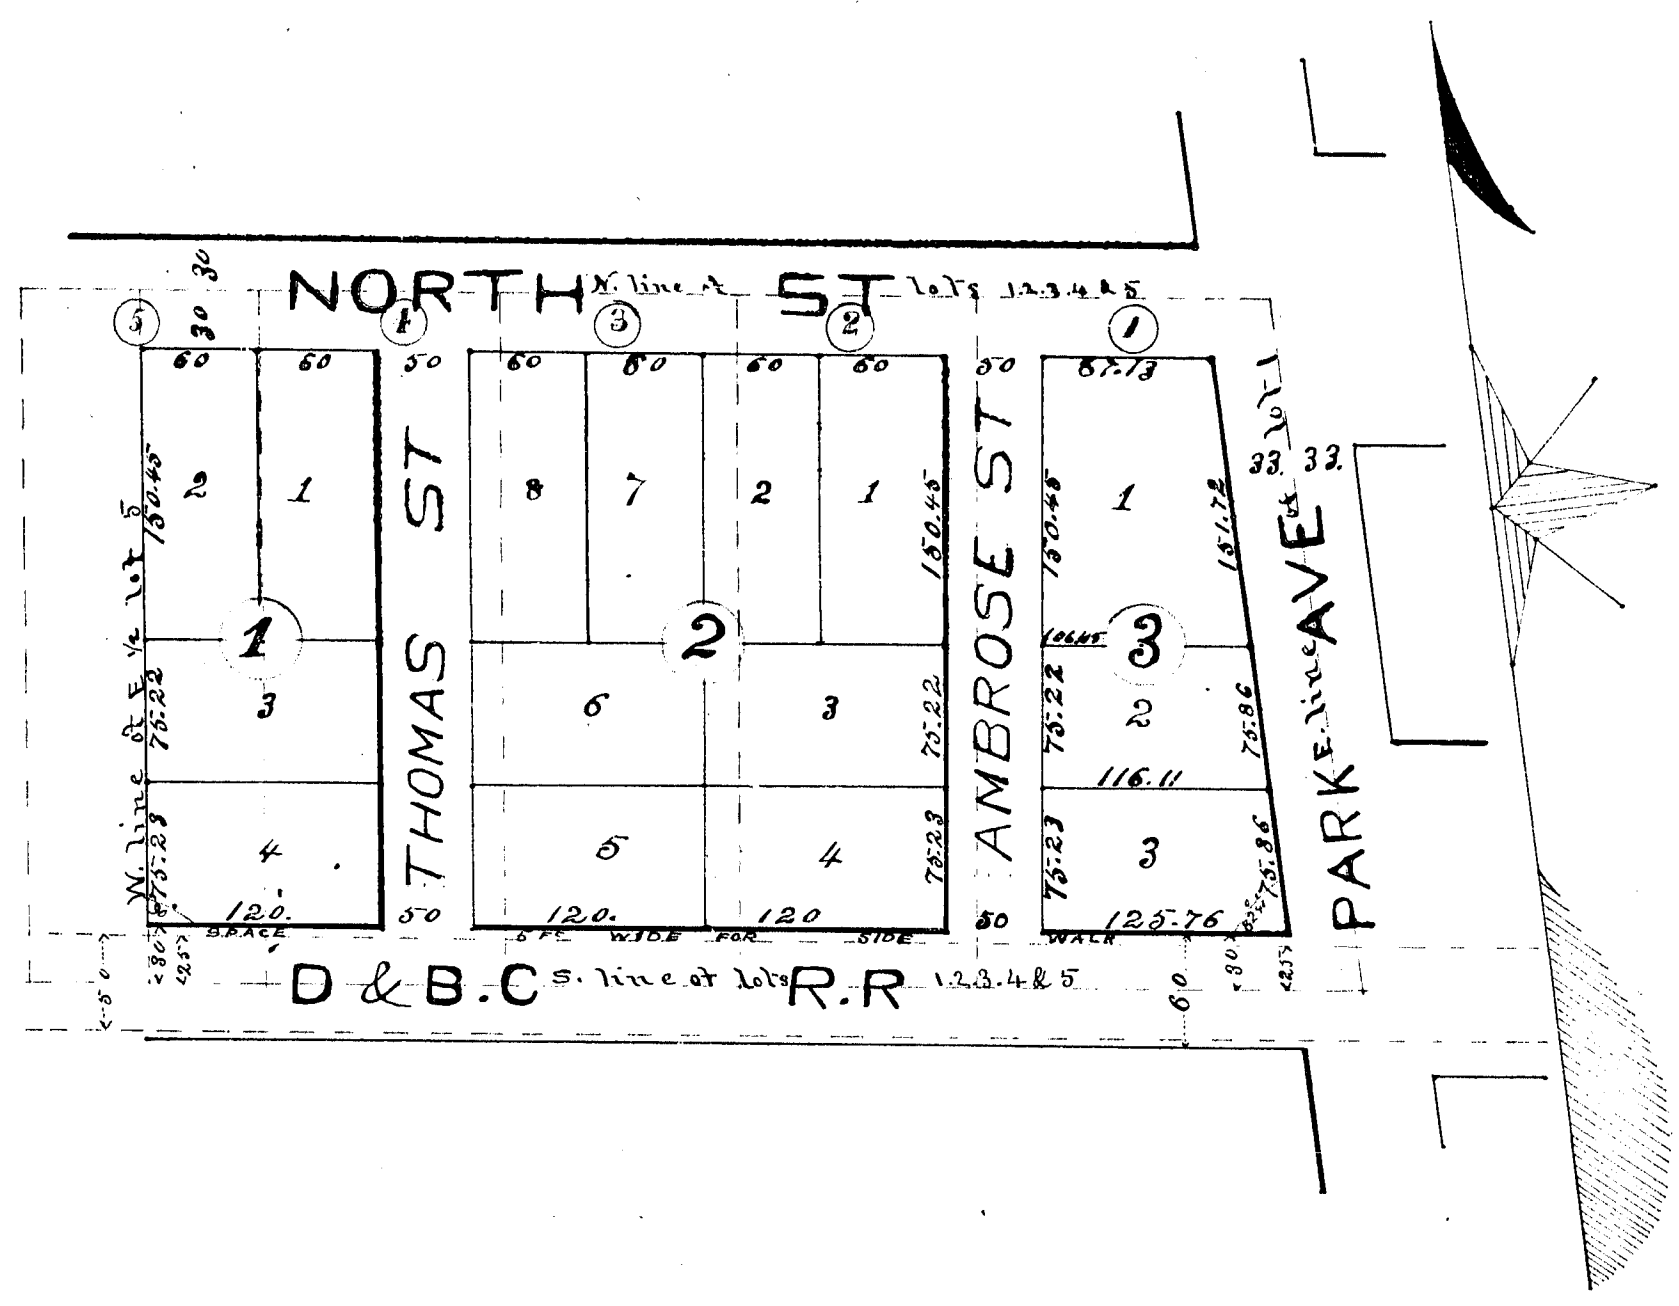

Description.

T. B. Donnelly's addition to Bay City, Mich. Embraces all of lots 1, 2, 3, 4, 5 and the East half of 6 in Block 10, of J. D. Fitzhugh's Addition to his Subdivision of Sections 22, 23 & others Except the South 25 feet of said lots heretofore conveyed by W. D. Fitzhugh to Detroit & Bay City Rail Road Company for right of way. Surveyed January 1886 by J. M. Johnston by order of T. B. Donnelly proprietor.

Signed and Sealed in presence of
J. M. Johnston
J. B. Connelly
State of Michigan }
County of Bay } On this 12th day of April 1886 before me the subscriber a Notary Public in and for Bay County Michigan, personally appeared T. B. Connelly and J. M. Johnston, to me known to be the same persons described in, and who executed the foregoing who acknowledged the same to be their free act, and deed.

Examined and approved June 21 1886
Notary Public in and for Bay County Mich.

Examined and approved by the Common Council of Bay City Mich.
June 28th 1886
H. R. Pratt
Geo. H. Shearer
Charles F. Braman
Mayor
Comptroller

Register of Deeds Office
Bay County Mich.
July 21st A.D. 1886
and Recorded on page 52 of Vol. Book 2.
Arrived at 9 o'clock a.m.
John Savage, Jr.
Register

State of Michigan }
County of Bay }
I, John Savage, Jr., Register of Deeds
and J. M. Johnston, Surveyor, hereby certify that we have separately
carefully compared this duplicate plat with the original plat of T. B. Donnelly's
addition to Bay City, Mich. and that it is an exact duplicate thereof and
the whole of each map or plat.


State of Michigan }
County of Bay }
I, John Savage, Jr., Register of Deeds and
J. M. Johnston, Surveyor, hereby certify that we have separately
carefully compared the annexed copy with the duplicate plat of T. B. Donnelly's
addition to Bay City, Mich. now of record in the Office of said Register of Deeds,
and that it is a true transcript thereof and the whole of each duplicate plat is recorded.

Reference
As plat lines shown the boundary of lot
131455 in Block 302 according to map
of W. D. Fitzhugh's Addition

T. B. Donnelly's Addition. to BAY CITY, MICH.

RECEIVED AND FILED
July 27th 1886
Dea. Aud. Sec'y

Scale 1 inch = 100 feet

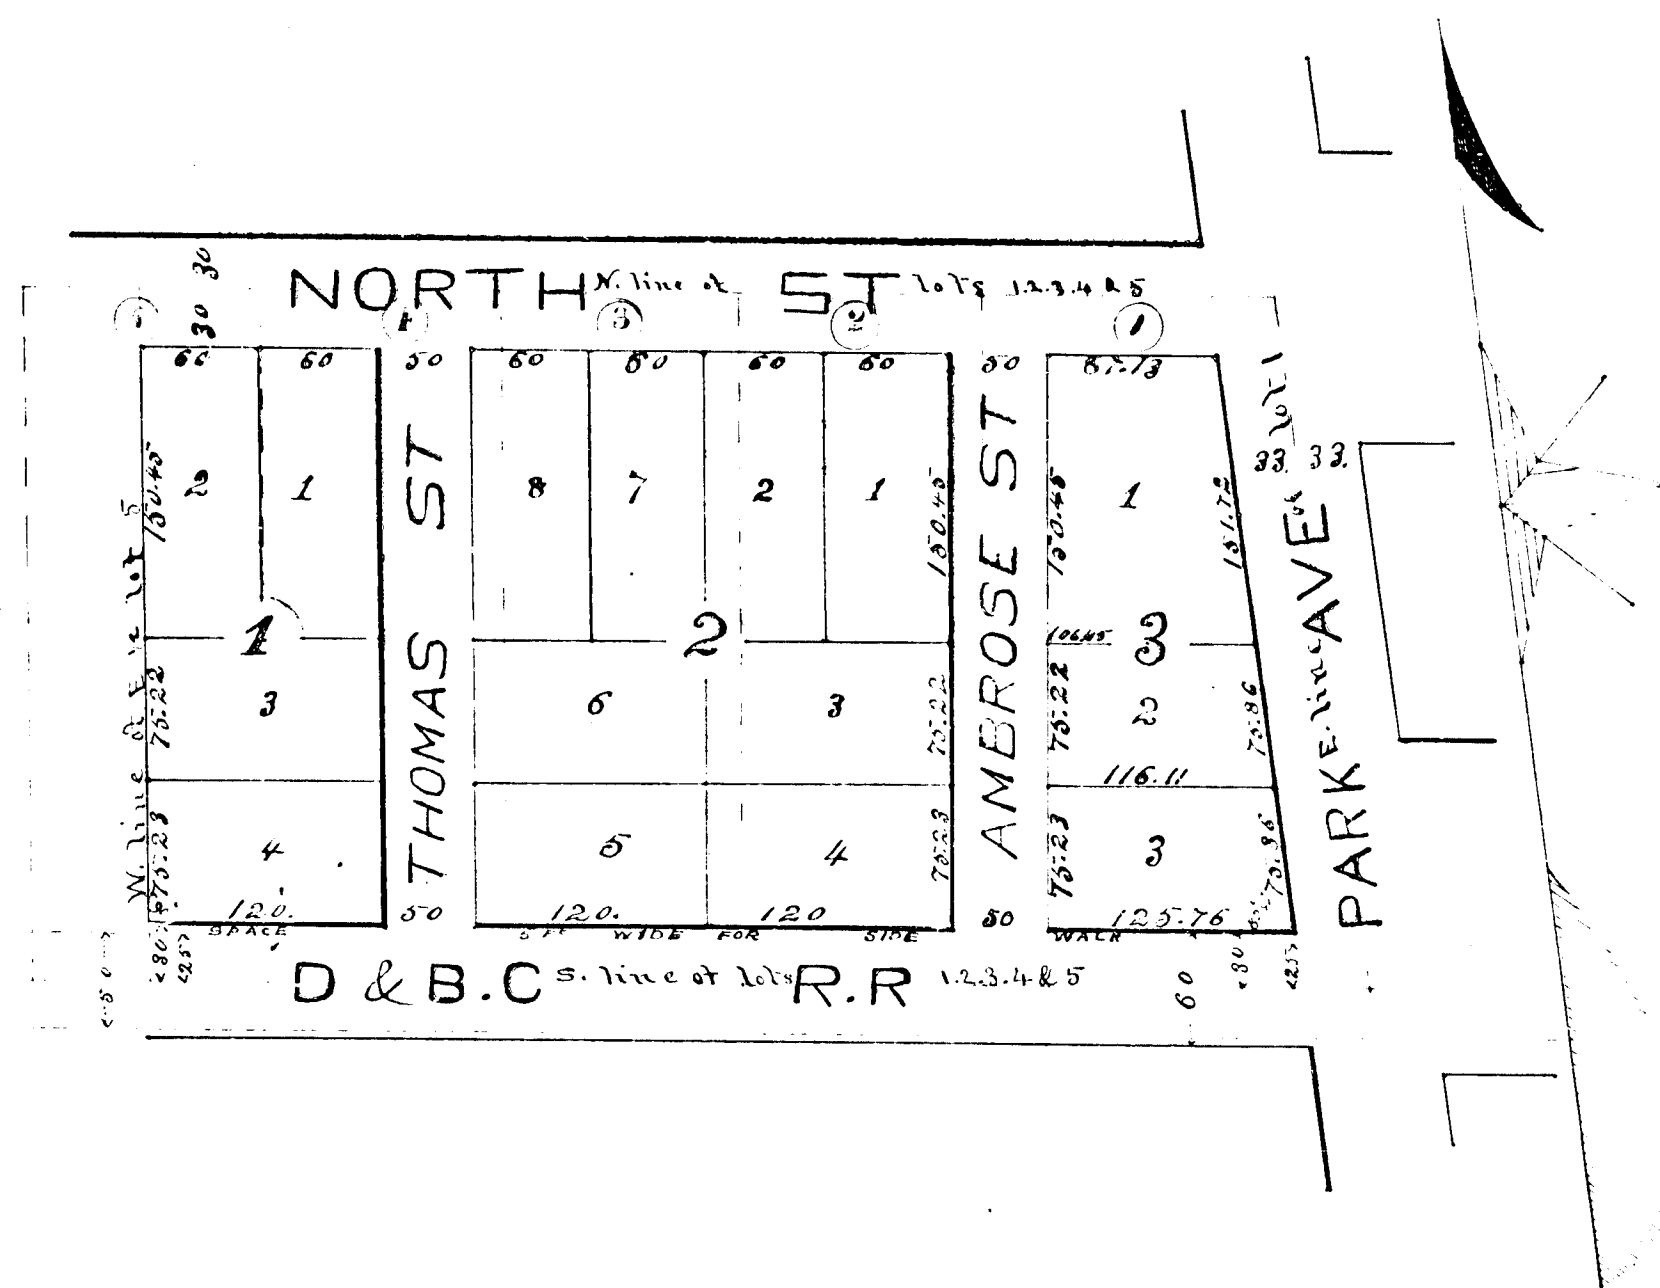

Description.

T. B. Donnelly's addition to Bay City Mich.
Contains all of lots 1, 2, 3, 4 and the East half of 5 in Block No. 1 of J. D. Silbaugh's
addition to his subdivision of Sections 22, 23 & 24 of town 35 north 23rd
of said lot heretofore conveyed to J. D. Silbaugh to Gilbert Bay City
Aul. Acad. Company for right of way. Surveyed January 1886 by
J. M. Johnston to order of J. B. Donnelly, registered
signed and sealed in presence of

J. M. Johnston
J. B. Donnelly
J. M. Johnston
J. B. Donnelly
J. M. Johnston
J. B. Donnelly

County of Bay } On this 12th day of June 1886 there was the subscriber a Notary Public
in and for Bay County Michigan, personally appeared J. B. Donnelly
and J. M. Johnston, to me known to be the same persons described in and who executed the
 foregoing who acknowledged the same to be their free act and deed.
Signed (J. M. Johnston)

Examined and approved June 21
Notary Public in and for Bay County Mich.

Examined and approved by the Common Council of Bay City Mich.
June 28th 1886
H. R. Pratt
Geo. H. Wheeler
Charles J. Brainerd
Mayor
Comptroller

Record of Clerk of Court
Bay County Mich.
July 21st A.D. 1886
and recorded on page 52 of Vol. 2 of said Court's records.
John Savage, Jr.
Clerk

John Savage, Jr. County of Bay
and J. M. Johnston Surveyors hereby certify that we have separately
examined the original and duplicate plat of T. B. Donnelly's
addition to Bay City Mich. and that it is an exact duplicate thereof and
the words of each copy a fact.
John Savage, Jr. County of Bay
J. M. Johnston Surveyor

John Savage, Jr. County of Bay
and J. M. Johnston Surveyors hereby certify that we have separately
examined the original and duplicate plat of T. B. Donnelly's
addition to Bay City Mich. and that it is an exact duplicate thereof and
the words of each copy a fact.
John Savage, Jr. County of Bay
J. M. Johnston Surveyor

Reference
See plat lines shown in the original plat of
1884 in Block No. 2 according to map
of J. D. Silbaugh's addition to Bay City Mich.