

1886

J. M. Johnston
Surveyor
Scale 50 feet to 1 inch

Little and Glover's Addition to Bay City, Mich is located on the following described land, to wit, Beginning at a point in the centre of Twelfth street where the North and South quarter section line in Section 24 T. 14. N. R. 5 E. intersects said centre line distant 475.50 feet North of the centre of said section. Running thence West along the centre of 12th Street 572.11 feet. Thence North 294 feet to centre of 11th Street Thence East parallel to said 12th Street 569.98 feet. to the North and South quarter section line, Thence South along the quarter line 294 feet to place of beginning. Surveyed July 1886 by J. M. Johnston, Surveyor, by order of Mary Little and Sarah J. Glover. Probitors.

Sarah J. Glover L.S.
Mary Little L.S.
J. W. Johnston L.S.

On this 6th day of Decr. in the year One thousand eight hundred and eighty six before me the Subscriber a Notary public in and for said County, personally appeared Sarah J. Glover and Mary Little proprietors, and S. M. Johnston Surveyor to me known to be the same persons described in and who executed the foregoing acknowledgment of this plat, who acknowledged the same to be their free act and deed.

Israel C. Thompson
Notary public in and for said County

Examined and approved this 20th day of Dec 1886
H. R. Pratt

Dep Auditor General

The Plat of Littleard Glorrie Addition to Bay City
Michigan is approved by the Common Council of
Bay City Michigan this 27th day of December A.D. 1886 ÷

Gro H. Shearn Mayor
Charles F. Brannon Comptroller

3/21

day of December 1886

Received at 3
plat Book No 2

o'clock, and Recorded in
page 55
John Savage Jr.
Register of Deeds

State of Michigan } ss. We John Sarag, J., Register of Deeds and S. M. Johnston
County of Bay }
Surveyor hereby certify, that we have separately, carefully compared this duplicate plat
with the Original plat of Little and Glover's addition to Bay City Mich. and that it is an exact
duplicate thereof and of the whole of such map or plat. J. S. J. P. J. P.

John Savage, Jr. Register of Deeds
The Colchester Surveyor

State of Michigan } ss. We John Savage Jr. Register of Deeds and J. H. Johnston
County of Bay }
Surveyor, hereby certify that we have separately carefully compared the annexed copy with
the duplicate plat of Little and Glover's addition to Bay City Mich. now of record in the office
of said Register of Deeds and that it is a true transcript therefrom and of the whole of such
duplicate plat so recorded.

John Savage, Jr. Register of Deeds
 100 South St. Supervisor

13415 Imperial
St and South Section Line 294 feet

775.50. North of the centre of section 27


January 7 87
R. R. Pratt

LITTLE AND CLOVER'S ADDITION TO BAY CITY MICH.

1886

Sarah J. Glover } Proprietors
Mary Little }

J. M. Johnston
Surveyor
Scale 50 feet to 1 inch

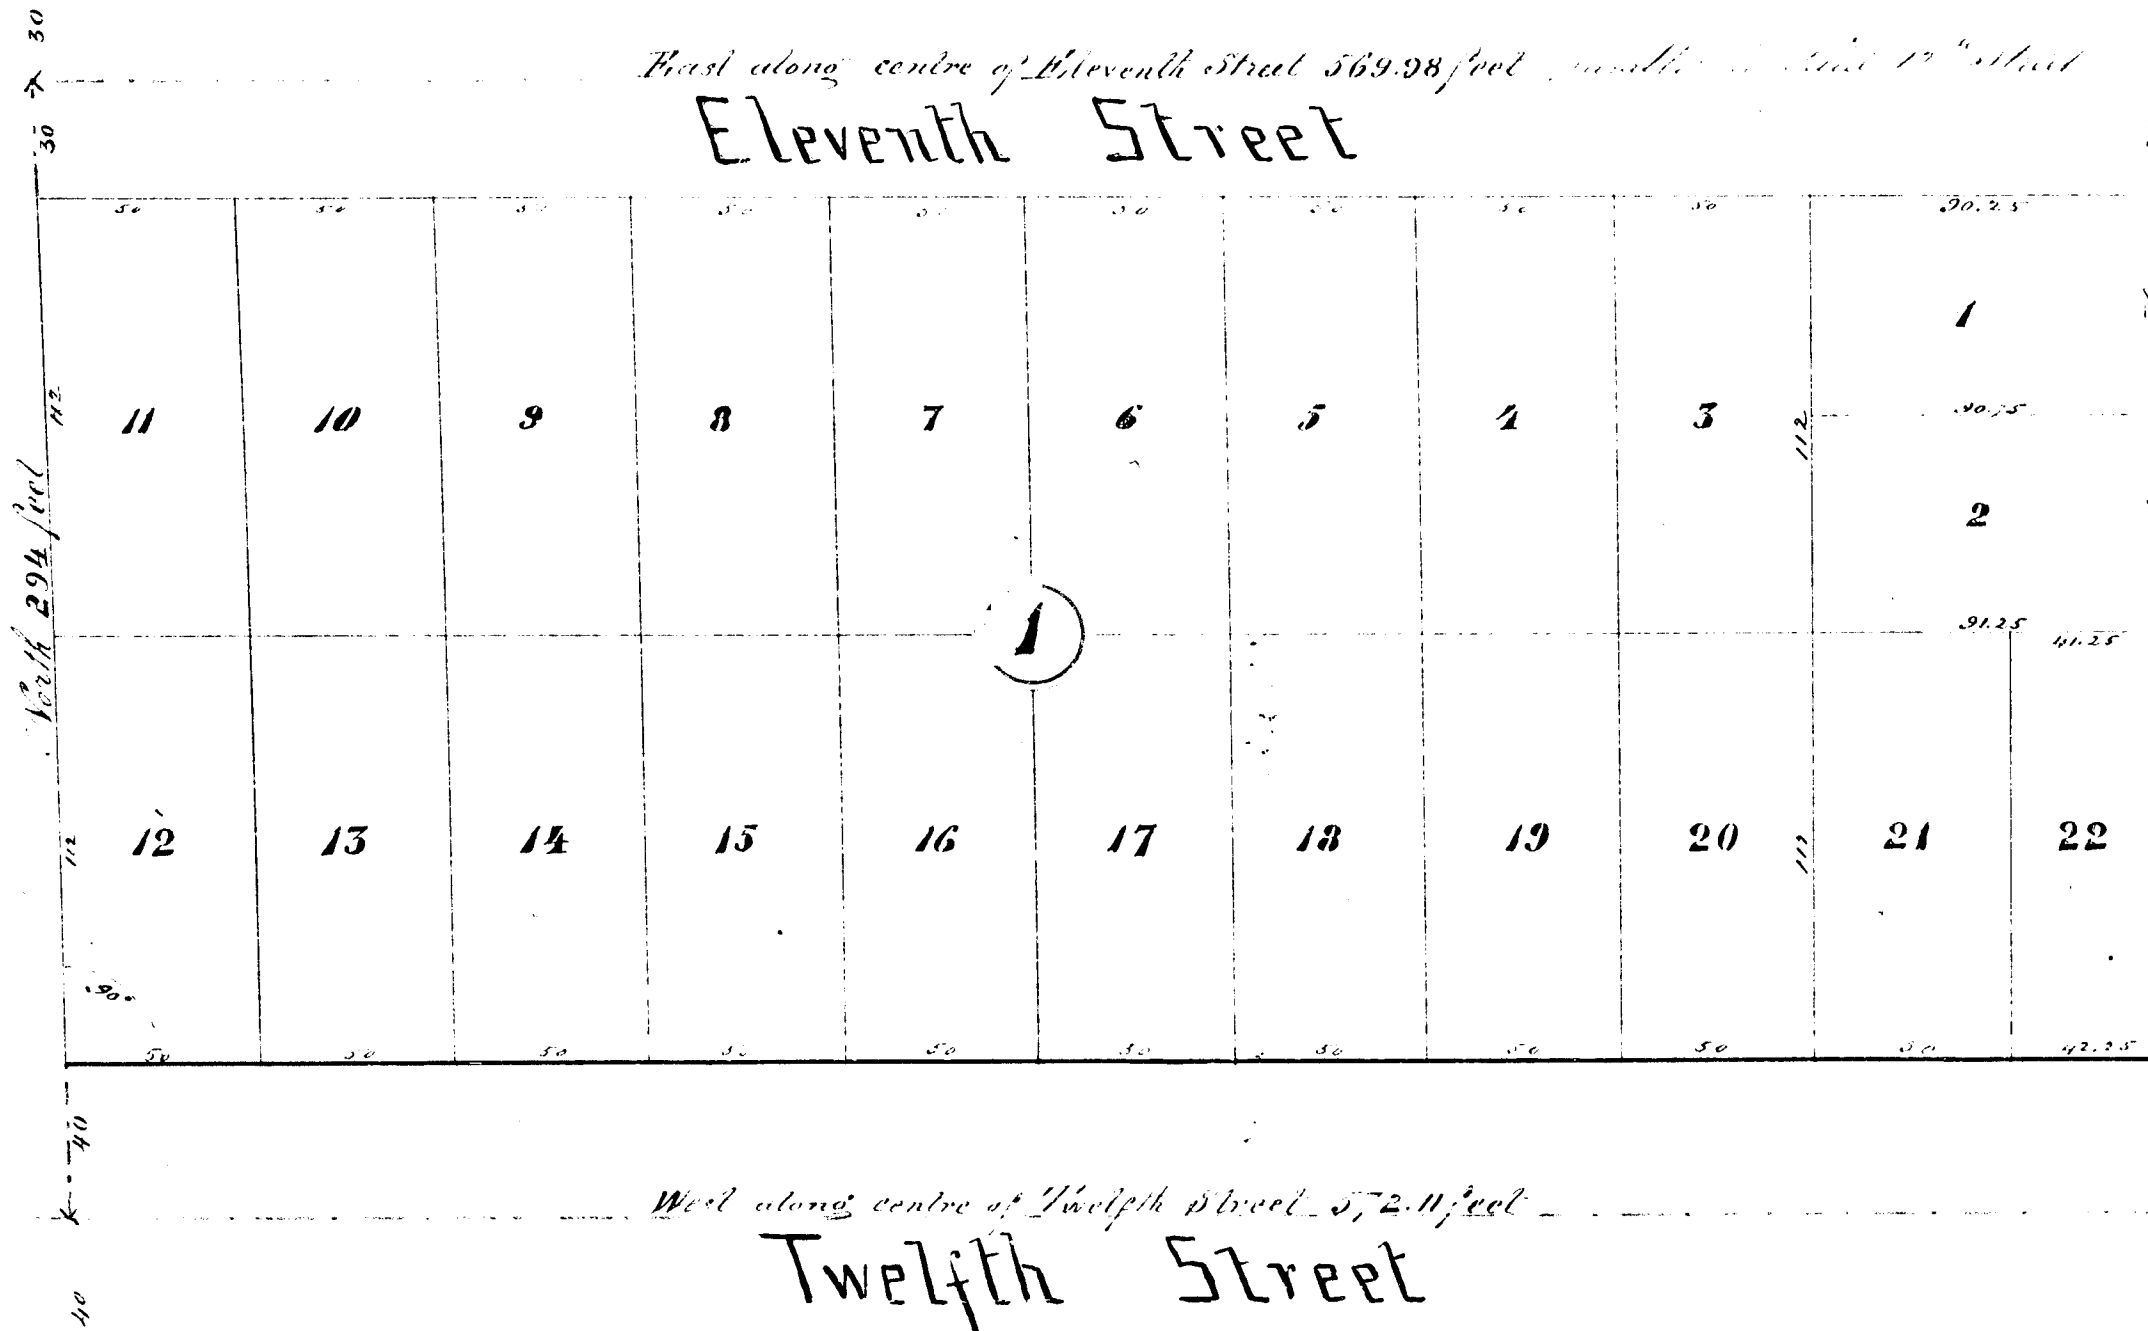

Trumbull Street

775.50 North of the centre of section 27

Description

Little and Glover's Addition to Bay City, Mich. is located on the following described land, to wit: Beginning at a point in the center of Twelfth Street where the North and South quarter section line in Section 27 of T. 14. N. R. 5 E. intersects said center line distant 775.50 feet North of the center of said section. Running thence West along the center of 12th Street 57.21 feet. Thence North 294 feet to center of 11th Street. Thence East parallel to said 12th Street 569.98 feet to the North and South quarter section line. Thence South along the quarter line 294 feet to place of beginning. Surveyed July 1886 by J. M. Johnston, Surveyor by order of Mary Little and Sarah J. Glover Proprietors.

Signed in presence of
Robert J. White
J. C. Thompson

Sarah J. Glover
Mary Little
J. M. Johnston

Register of Deeds Office
Bay County, Mich.

31st

day of December 1886

Received at 3 o'clock and recorded in

plat Book No 2 on

page 55
John Savage Jr.
Register of Deeds

State of Michigan }
County of Bay }

We John Savage Jr. Register of Deeds and J. M. Johnston Surveyor hereby certify that we have separately carefully compared this duplicate plat with the original plat of Little and Glover's addition to Bay City, Mich. and that it is an exact duplicate thereof and of the whole of such map or plat.

John Savage Jr. Register of Deeds
J. M. Johnston Surveyor

State of Michigan }
County of Bay }

We John Savage Jr. Register of Deeds and J. M. Johnston Surveyor hereby certify that we have separately carefully compared the recorded copy with the duplicate plat of Little and Glover's addition to Bay City, Mich. now of record in the office of said Register of Deeds and that it is a true transcript thereof and of the whole of such duplicate plat so recorded.

John Savage Jr. Register of Deeds
J. M. Johnston Surveyor

State of Michigan }
County of Bay }

On this 6th day of Dec. in the year One thousand eight hundred and eighty six before me the Subscriber a Notary public in and for said County, personally appeared Sarah J. Glover and Mary Little proprietors, and J. M. Johnston Surveyor to me known to be the same persons described in and who executed the foregoing acknowledgment of this plat, who acknowledged the same to be their free act and deed.

Leonce L. Thompson
Notary public in and for said County

Examined and approved this 20th day of Dec 1886

R. R. Pratt

Deputy Auditor General

The plat of Little and Glover's addition to Bay City, Michigan is approved by the Common Council of Bay City, Michigan this 27th day of December A.D. 1886.

Geo W. Shearn Mayor
Charles B. Brown Comptroller

2039

14266