


Deed

THE PLUMMER ADDITION


TO THE VILLAGE OF PINCONNING

BAY COUNTY MICHIGAN

RECEIVED AND FILED.
In Auditor General's Office.
April 26 1888
H. R. Pratt
Dep. Aud. Gen'l.

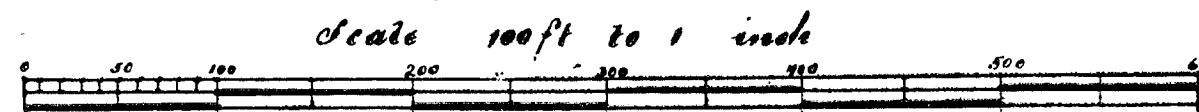

Examined and approved June 30, 1888
H. R. Pratt
Deputy Auditor General

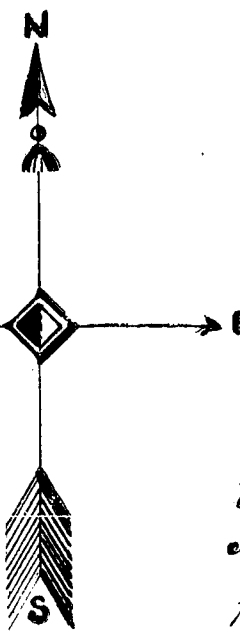

Description — The Plummer addition to the Village of Pinconning Bay County Michigan embraces the following described piece of land in Section 23 Town 17 N.R. 4 East. Beginning at the south east corner of the Village of Pinconning according to the recorded plat thereof 1820 feet easterly from the south west corner of said section — Thence North along the east boundary of said Village 1167 feet, to the North east corner of the same — Thence South 55' 50" East parallel to the South line of said section 560 feet Thence South 1167 feet to said section line — Thence North 55' 50" West 560 feet to place of beginning Surveyed May 1887 by J. M. Johnston Surveyor by order of C. V. Plummer, Secretary of the Pinconning Manufacturing Company, Proprietors Signed in the presence of
Frank Dollock
J. C. Thompson
Pinconning Manufacturing Company
by *C. V. Plummer* Secretary
J. M. Johnston Surveyor


State of Michigan } ss
County of Bay }
On this 16th day of June in the year one thousand eight hundred and eighty seven before me a Notary Public in and for said County, personally appeared C. V. Plummer Secretary of the Pinconning Manufacturing Company, and J. M. Johnston Surveyor to me known to be the same persons described in and who executed the within instrument who severally acknowledged the same to be their free act and deed.

Israel C. Thompson
Notary Public Bay County
Michigan

Register Office } ss
Bay County }
Received for Record this 3rd day of January A.D. 1888 at 10 o'clock A.M. and recorded in Plat Book Number Two on Page 58
John Sarag J.
Register

State of Michigan } ss
County of Bay }
We *John Sarag J.* Register of Deeds and *J. M. Johnston* Surveyor hereby certify that we have each carefully compared this copy with the original plat of the Plummer Addition to the Village of Pinconning, Bay County Michigan, and that it is an exact copy thereof and of the whole of such Map or plat
John Sarag J. Register of Deeds
J. M. Johnston Surveyor

State of Michigan } ss
County of Bay }
We *John Sarag J.* Register of Deeds, and *J. M. Johnston* Surveyor, hereby certify that we have each carefully compared the annexed copy with the original plat of The Plummer Addition to the Village of Pinconning, Bay County, Michigan now of record in the office of said Register of Deeds, and that it is a true transcript therefrom and of the whole of such record.
John Sarag J. Register of Deeds
J. M. Johnston Surveyor

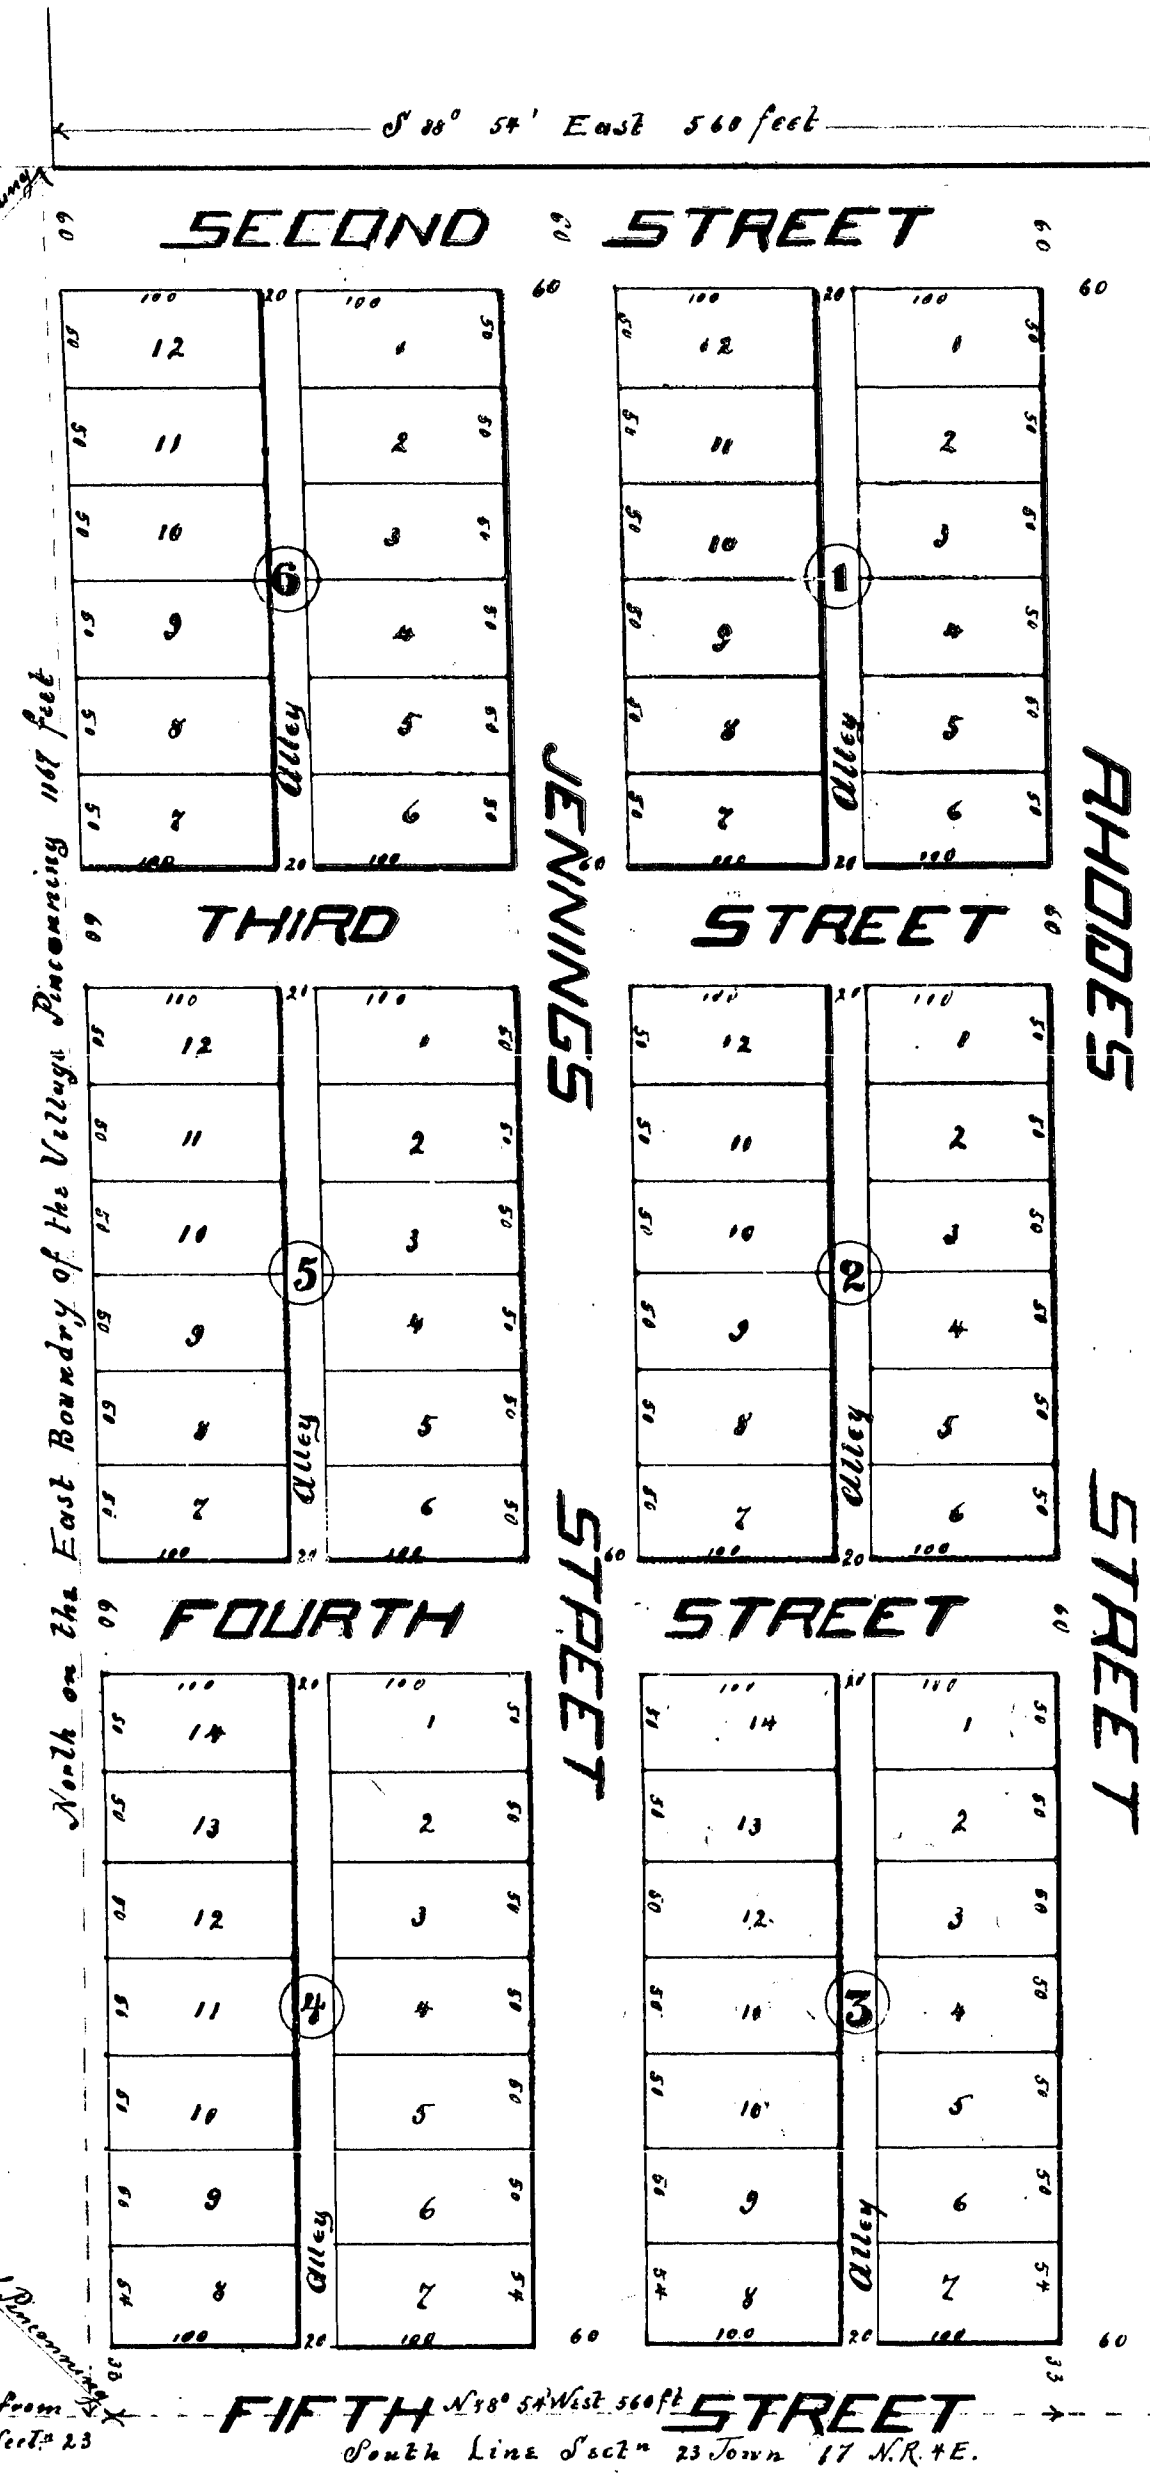

THE PLUMMER ADDITION

TO THE VILLAGE OF PINCONNING

BAY COUNTY

MICHIGAN

RECEIVED AND FILED.


In Auditor General's Office

April 26 88

A. R. Pratt

Dep. Auditor Gen.

Scale 100 ft to 1 inch

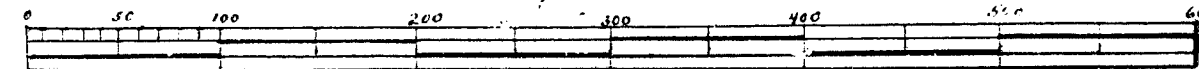

Examined and approved June 30, 1884

A. R. Pratt

Deputy Auditor General

Register Office } ss
Bay City

Received for Record this 3rd day of January
a D. 1885 at 10 o'clock A. M. and Recorded in Red Book
Number Two on Page 58

John Savage J.
Register

State of Michigan } ss
County of Bay

We John Savage J. Register
of Deeds and J. M. Johnston, Surveyor hereby certify that we
have each carefully compared this copy with the
original plat of the Plummer Addition to the Village
of Pinconning, Bay County, Michigan, and that it is an
exact copy thereof and of the whole of such Map
or plat.

John Savage J. Register of Deeds
J. M. Johnston Surveyor

State of Michigan } ss
County of Bay

We John Savage J. Register
of Deeds, and J. M. Johnston, Surveyor, hereby certify
that we have each carefully compared the annexed
copy with the original plat of The Plummer Addition
to the village of Pinconning, Bay County, Michigan
now of record in the office of said Register of Deeds, and
that it is a true transcript therefrom and of the whole
of such record.

John Savage J.
Register of Deeds
J. M. Johnston Surveyor


Description - The Plummer addition
to the Village of Pinconning Bay County
Michigan embraces the following described
piece of land in Section 23 Town 18 N. R. 4
East. Beginning at the south east corner of
the Village of Pinconning according to the
Recorded plat thereof 1120 feet easterly from the south
west corner of said Section - Thence North along the
east boundary of said Village 1167 feet, to the north
east corner of the same - Thence South 55' 54" East
parallel to the South line of said Section 560 feet
Thence South 1167 feet to said Section line - Thence
North 55' 54" West 560 feet to place of beginning Surveyed
May 1887 by J. M. Johnston Surveyor by order of
C. V. Plummer, Secretary of the Pinconning Manna,
Incorporating Company Proprietors
Signed in the presence of

Frank Pollock
J. C. Thompson
Pinconning Manufacturing Company,
by C. V. Plummer Secretary,
J. M. Johnston
Surveyor

State of Michigan } ss
County of Bay

On this 16th day of June
in the year one thousand eight hundred and eighty
seven before me a Notary Public in and for said
County, personally appeared C. V. Plummer Secretary
of the Pinconning Manufacturing Company, and J. M.
Johnston Surveyor to me known to be the same persons
described in and who executed the within instrument
who severally acknowledged the same to be their free
act and deed.

Frank C. Thompson
Notary Public Bay County,
Michigan

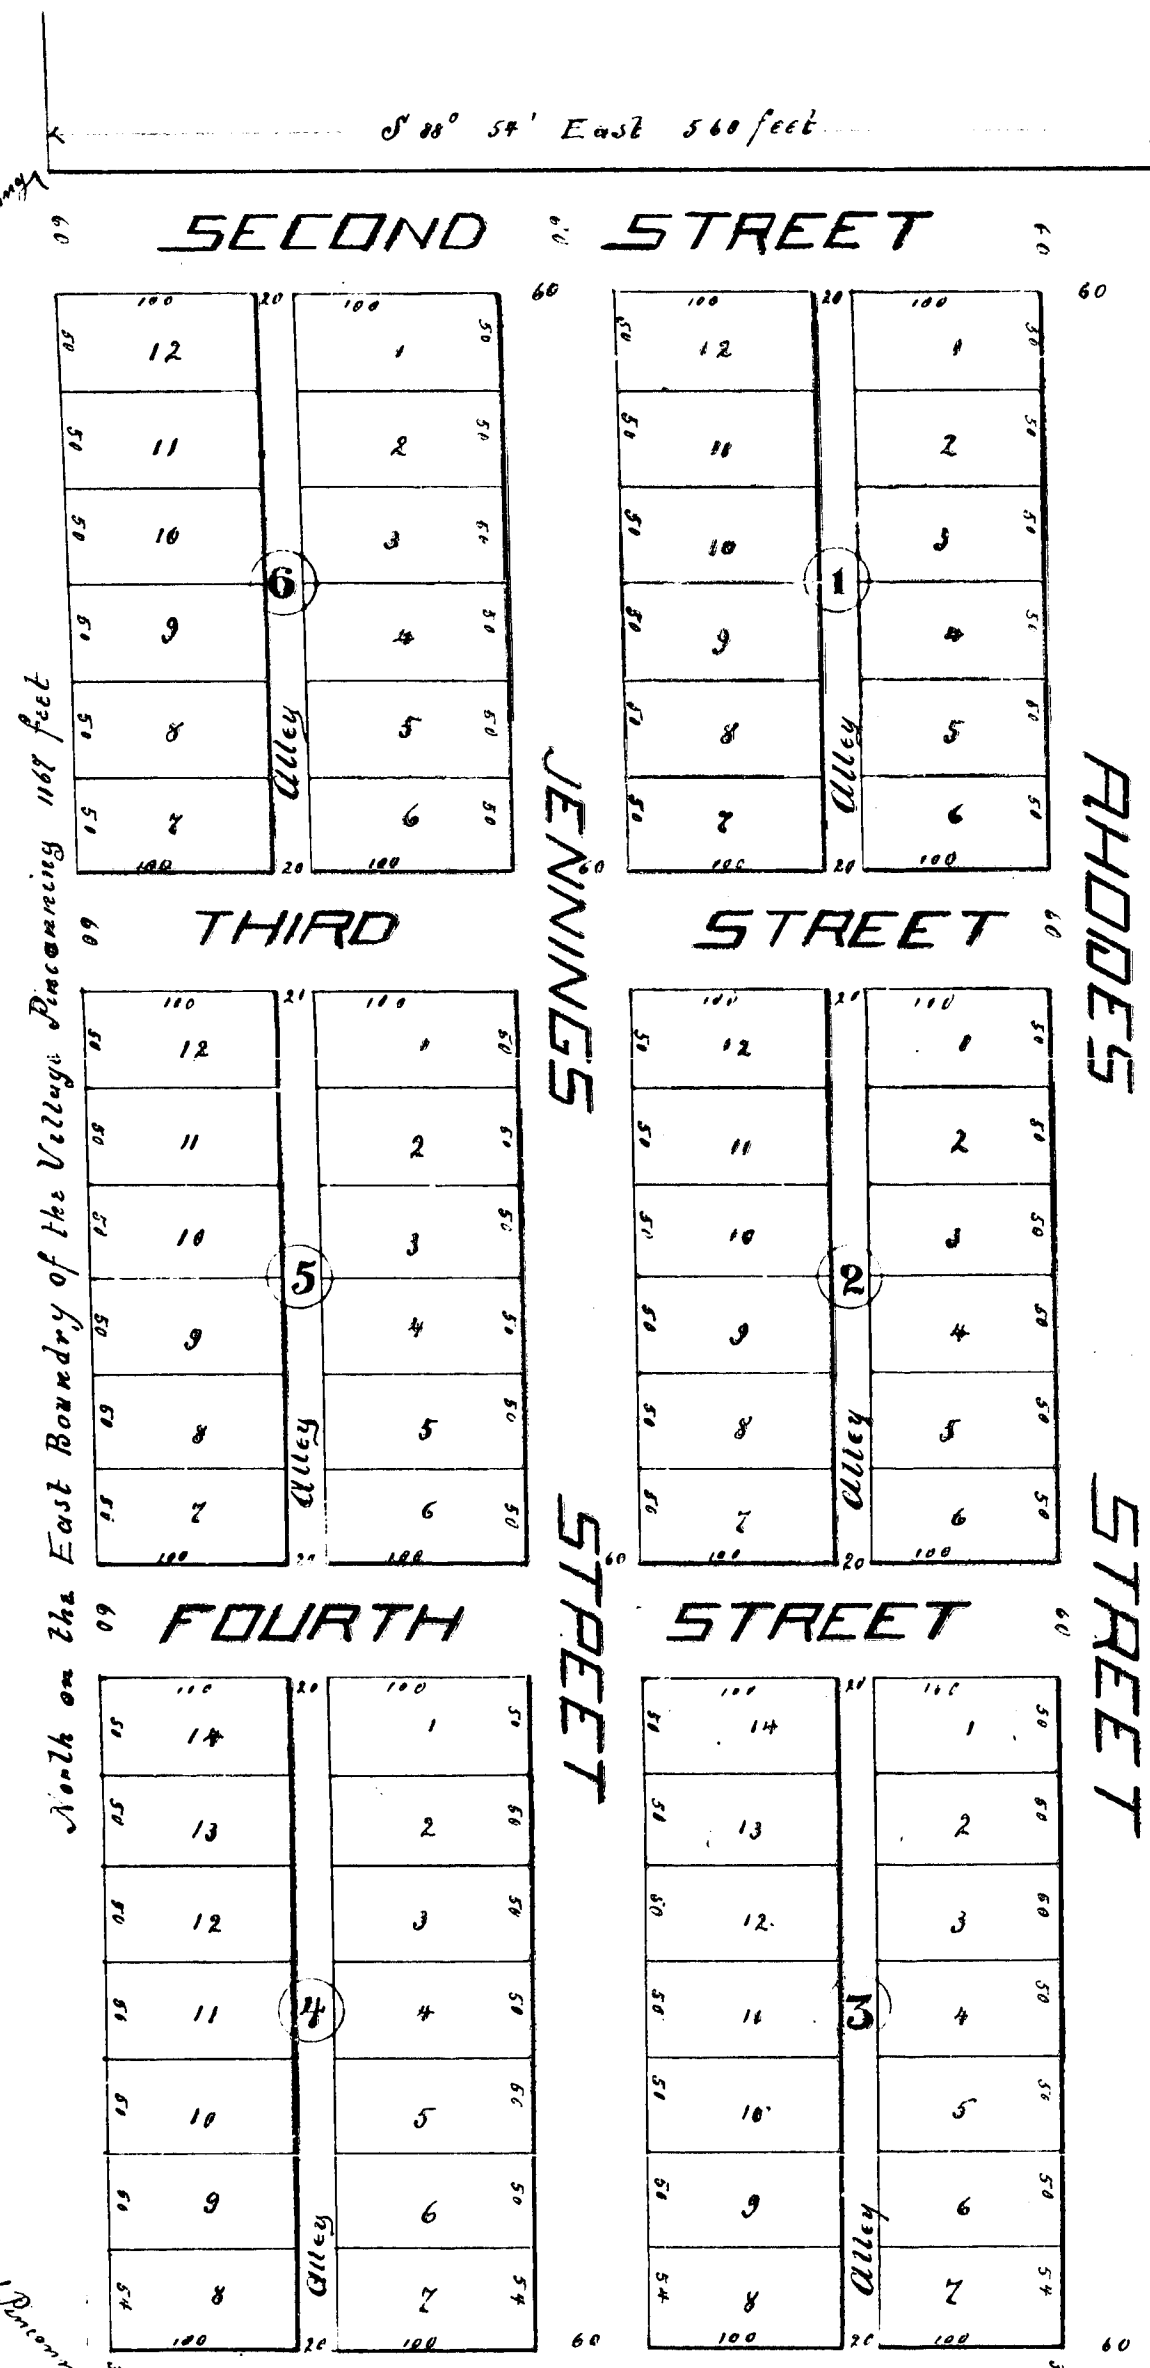

FIFTH STREET
North 55' 54" West 560 ft
South Line Sect. 23 Town 18 N. R. 4 E.