



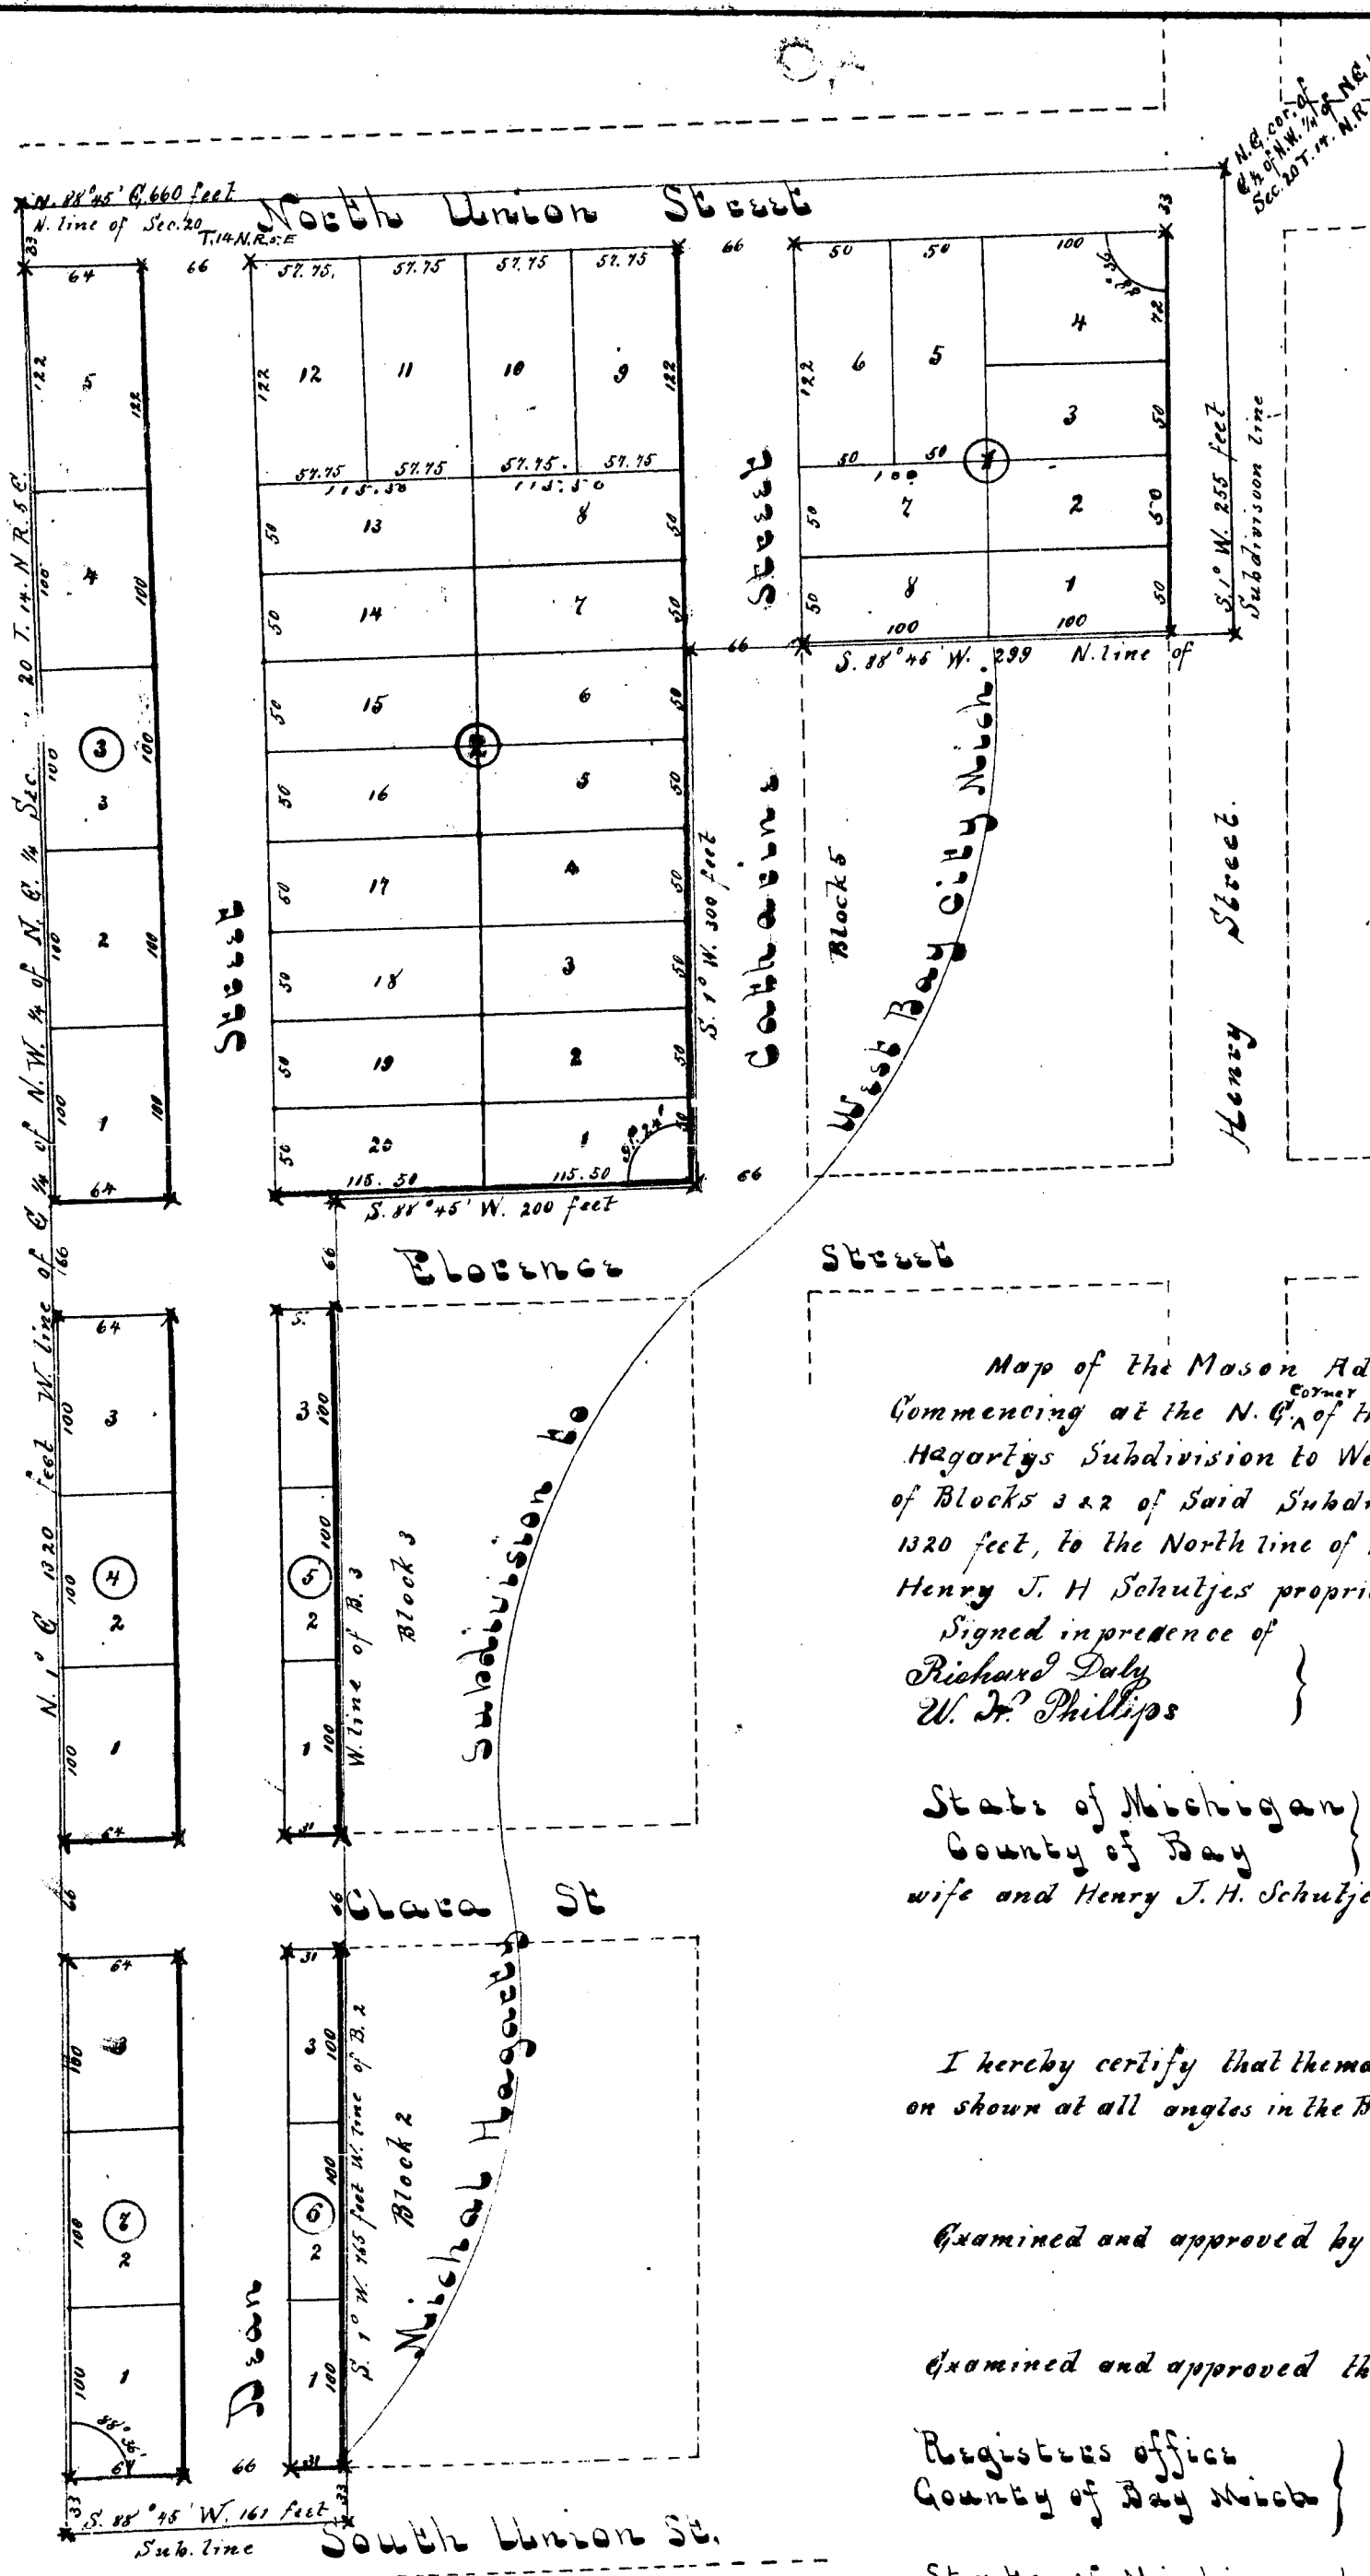

Received and Filed
IN AUDITOR GENERAL'S OFFICE
May 18 1888
Deputy Auditor General.

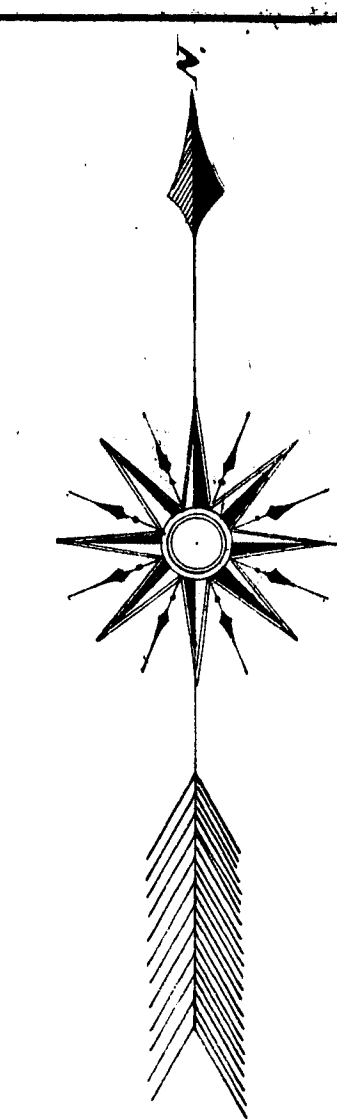

Description

Map of the Mason Addition to West Bay City Mich. embraces a part of the $\frac{1}{2}$ of the N.W. $\frac{1}{4}$ of the N. & $\frac{1}{4}$ of Section 20 T. 14 N. R. 5 E. Bounded as follows. Commencing at the N. E. corner of the above described. Thence S. 1° W. along the Subdivision line 255 feet. Thence S. 88° 45' W. along the North line of Block 5. of Michael Hagarly's Subdivision to West Bay City 299 feet to the West line of Catharine Street. Thence S. 1° W. 300 feet. Thence S. 88° 45' W. 200 feet. Thence S. 1° W. along the West line of Blocks 1 & 2 of said Subdivision 165 feet. Thence S. 88° 45' W. along the Subdivision line 161 feet. Thence N. 18° along the West line of said $\frac{1}{2}$ of the N.W. $\frac{1}{4}$ of the N. & $\frac{1}{4}$ of Section 20 1320 feet, to the North line of said Section. Thence N. 88° 45' E. 610 feet to place of Beginning. Surveyed May 1888 by J. M. Johnston Surveyor for Michael Hagarly and Henry J. H. Schutjes proprietors

Signed in presence of
Richard Duly
W. D. Phillips

Michael Hagarly
Joanna Hagarly
Henry J. H. Schutjes
J. M. Johnston Surveyor
Notary Public in and for Bay Co. Mich.

State of Michigan }
County of Bay }

Before me a Notary Public in and for said County this 15th day of May 1888 personally came Michael Hagarly Joanna his wife and Henry J. H. Schutjes (single) proprietors known to me to be the persons named in and who executed the foregoing map and acknowledged the execution of the said map

Surveyors Certificate

I hereby certify that the map heron delineated is a correct one, and that permanent monuments consisting of one inch round iron have been planted at points marked thus x as there, on shown at all angles in the boundaries of the land mapped and all intersections of streets

J. M. Johnston Surveyor

Common Councils approval

Examined and approved by the Common Council of West Bay City the 16th day of July 1888
William Stewart Recorder

W. J. Martin Mayor

Auditors Certificate approval

Examined and approved the 22nd day of August 1888
H. B. Pratt

Register's office
County of Bay Mich }

Received for record this 21st day of October 1888 at 2 o'clock P. M. and recorded in Plat Book No. 2 on Page 61
Deputy Auditor General

State of Michigan }
County of Bay }



We John Sany Register of Deeds, and J. M. Johnston Surveyor, hereby certify that we have each carefully compared this copy with the original map of the Mason Addition to West Bay City Mich. and that it is an exact copy thereof and of the whole of such original map

John Sany Register of Deeds
J. M. Johnston Surveyor


State of Michigan }
County of Bay }

We John Sany Register of Deeds and J. M. Johnston Surveyor, hereby certify that we have each carefully compared the annexed copy with the map of the Mason Addition to West Bay City Mich. now of record in the office of said Register of Deeds, and that it is a true transcript therefrom and of the whole of such record

John Sany Register of Deeds
J. M. Johnston Surveyor

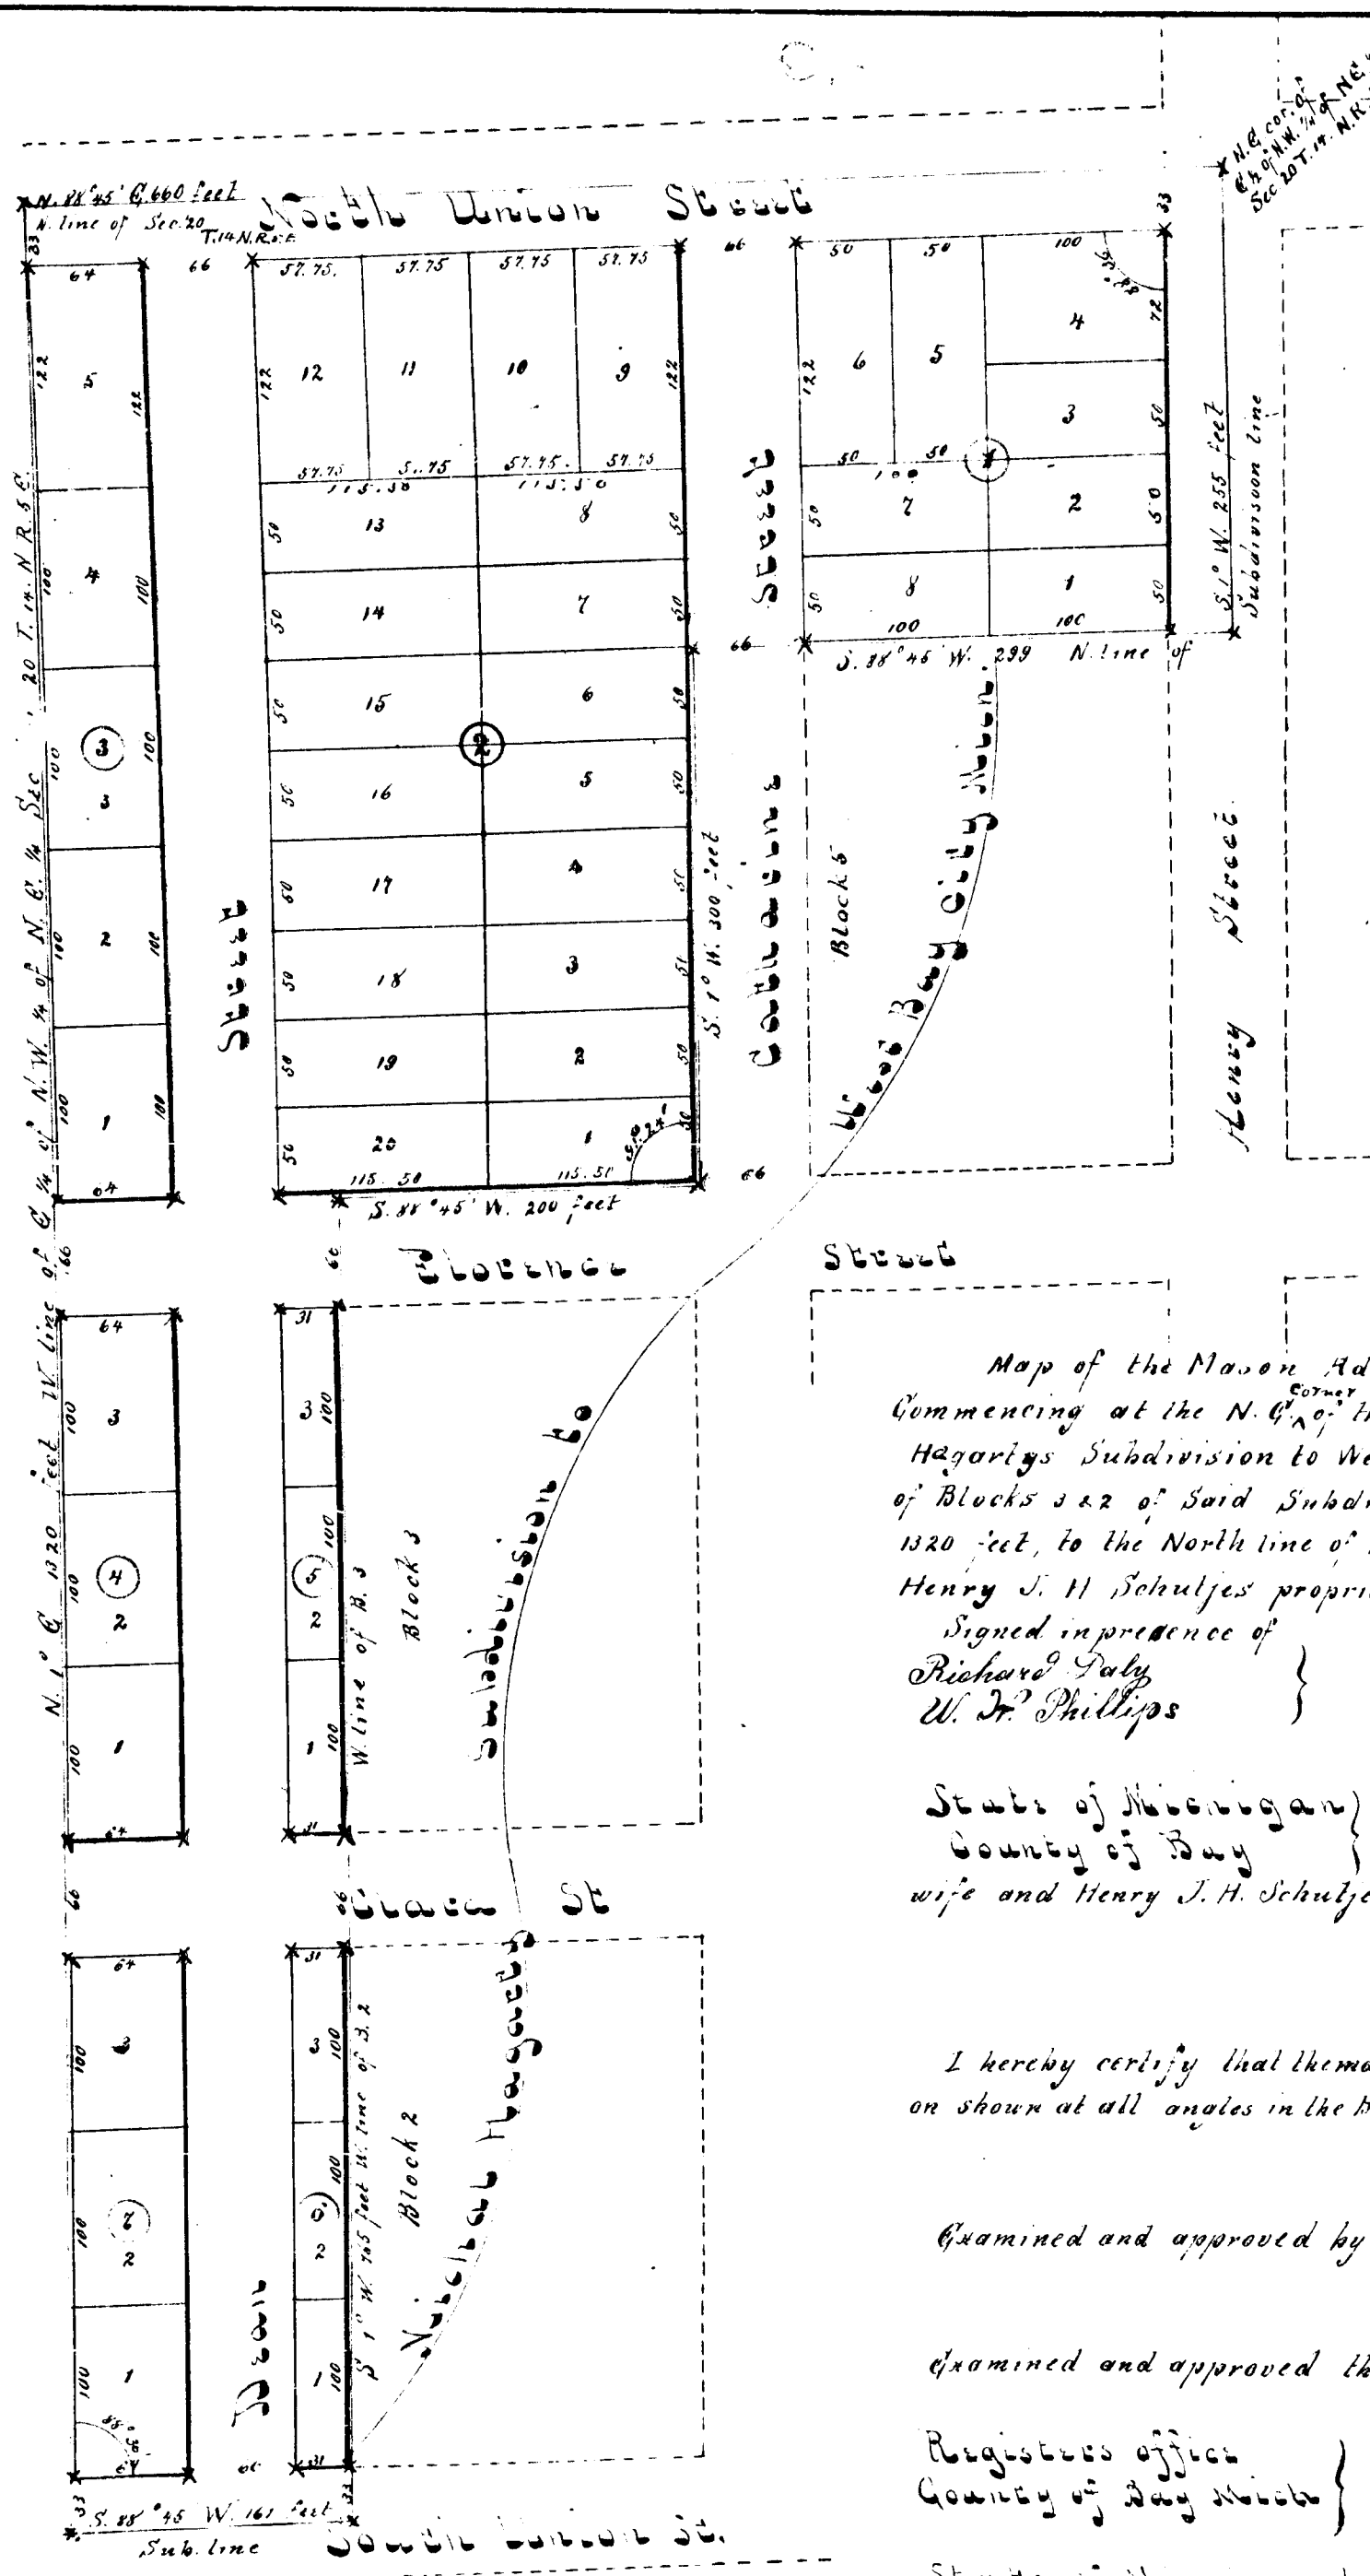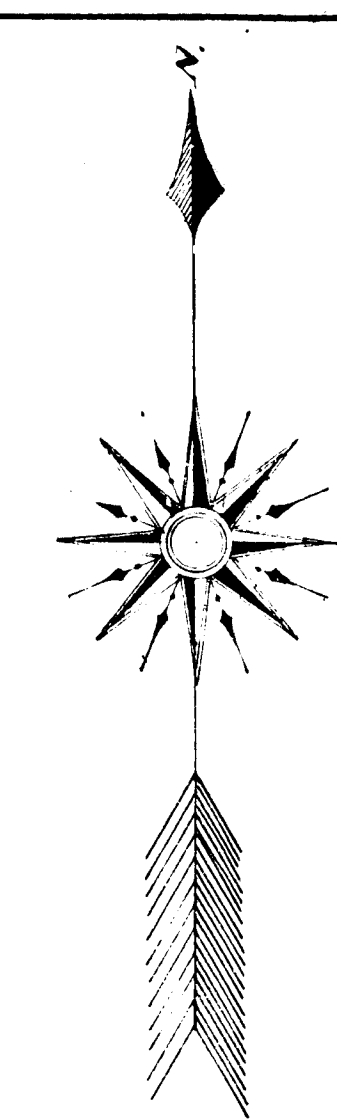

Received and Filed
IN AUDITOR GENERAL'S OFFICE
J. M. Johnston
Deputy Auditor General.

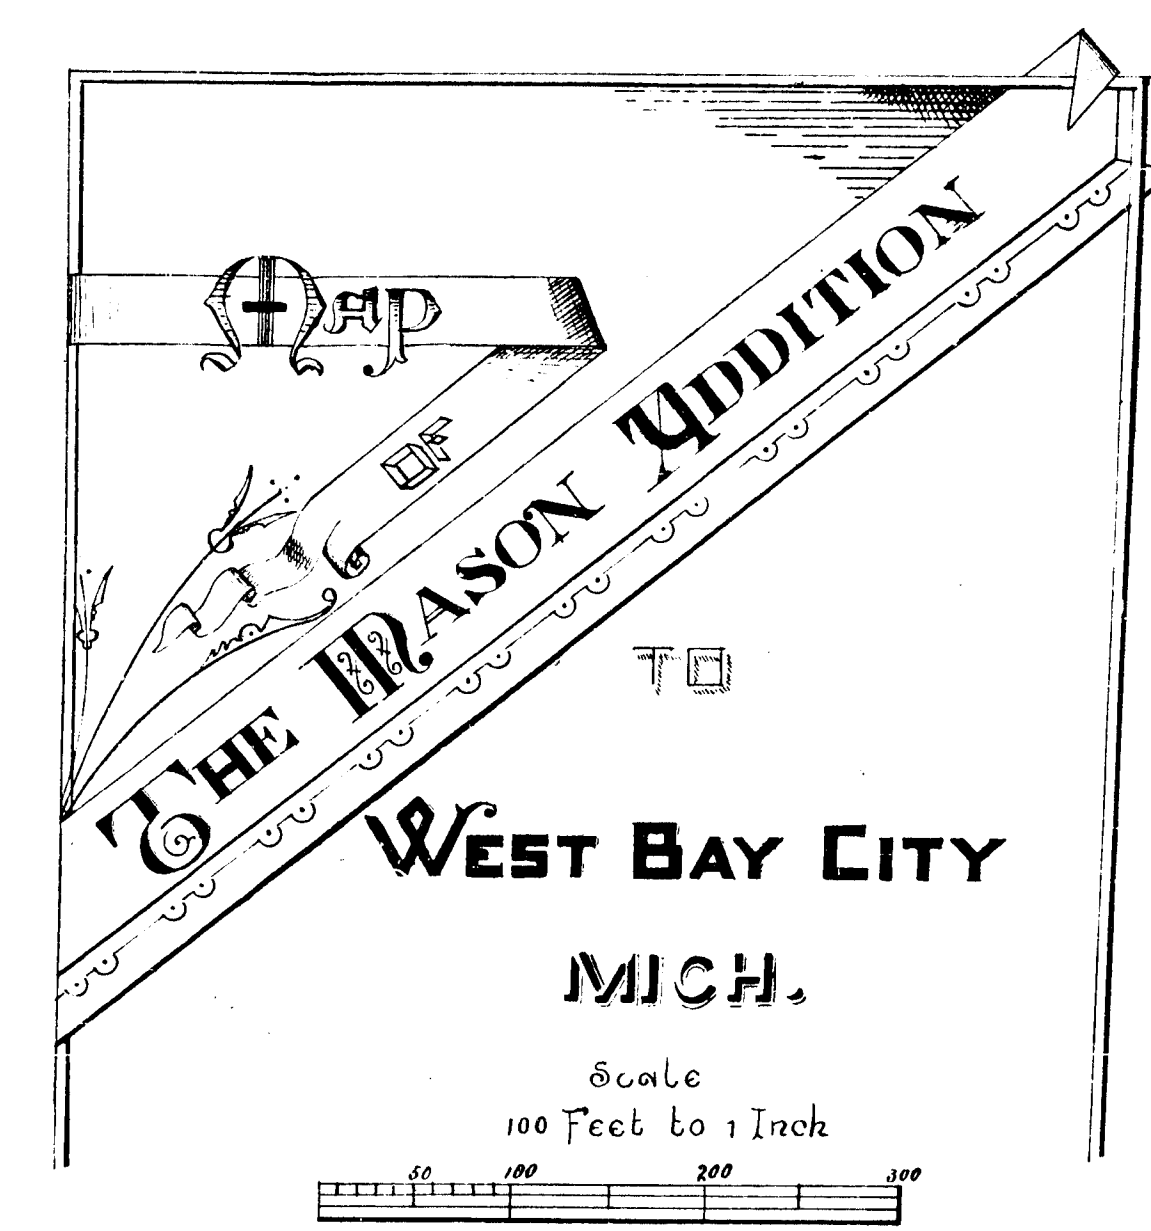

Description

Map of the Mason Addition to West Bay City Mich. embraces a part of the $\frac{1}{2}$ of the N.W. $\frac{1}{4}$ of the N.E. $\frac{1}{4}$ of Section 20 T. 14 N. R. 5 E. Bounded as follows. Commencing at the N.E. corner of the above described. Thence S. 1° W. along the Subdivision line 255 feet. Thence S. 88° 45' W. along the North line of Block 5. of Michael Hagarly's Subdivision to West Bay City 299 feet to the West line of Catharine Street. Thence S. 1° W. 300 feet. Thence S. 88° 45' W. 200 feet. Thence S. 1° W. along the West line of Blocks 1 & 2 of said Subdivision 165 feet. Thence S. 88° 45' W. along the Subdivision line 161 feet. Thence N. 1° E. along the West line of said $\frac{1}{2}$ of the N.W. $\frac{1}{4}$ of the N.E. $\frac{1}{4}$ 1320 feet to the North line of said Section. Thence N. 88° 45' E. 200 feet to place of Beginning. Surveyed May 1888 by J. M. Johnston Surveyor for Michael Hagarly and Henry J. H. Schultjes proprietors

Signed in presence of
Richard P. Phillips
W. J. Phillips

Michael Hagarly
Joanna Hagarly
Henry J. H. Schultjes
J. M. Johnston Surveyor
his wife and Henry J. H. Schultjes (single) proprietors known to me to be the persons named in and who executed the foregoing map and acknowledged the execution of the said map
W. J. Phillips
Notary Public in and for Bay Co. Mich.

State of Michigan }
County of Bay }

Before me a Notary Public in and for said County this 15th day of May 1888 personally came Michael Hagarly, Joanna Hagarly, his wife and Henry J. H. Schultjes (single) proprietors known to me to be the persons named in and who executed the foregoing map and acknowledged the execution of the said map

Surveyors Certificate

I hereby certify that the map herein delineated is a correct one, and that permanent monuments consisting of one inch round iron have been planted at points marked thus x as there, on shown at all angles in the boundaries of the land mapped and all intersections of streets

J. M. Johnston Surveyor

Common Councils approval
Examined and approved by the Common Council of West Bay City the 16th day of July 1888
William Stewart Recorder
Auditors Councils approval
Examined and approved the 22nd day of August 1888
A. B. Hall

W. J. Martin Mayor

Registers office
County of Bay Mich. } Received for record this 22nd day of October 1888 at 2 o'clock P. M. and recorded in Plat Book No. 2 on Page 61
Deputy Auditor General

State of Michigan }
County of Bay } We John S. Register of Deeds, and J. M. Johnston Surveyor, hereby certify that we have each carefully compared this copy with the original map of the Mason Addition to West Bay City Mich. and that it is an exact copy thereof and of the whole of such original map

State of Michigan }
County of Bay } We John S. Register of Deeds and J. M. Johnston Surveyor, hereby certify that we have each carefully compared the annexed copy with the map of the Mason Addition to West Bay City Mich. now of record in the office of said Register of Deeds, and that it is a true transcript therefrom and of the whole of such record