



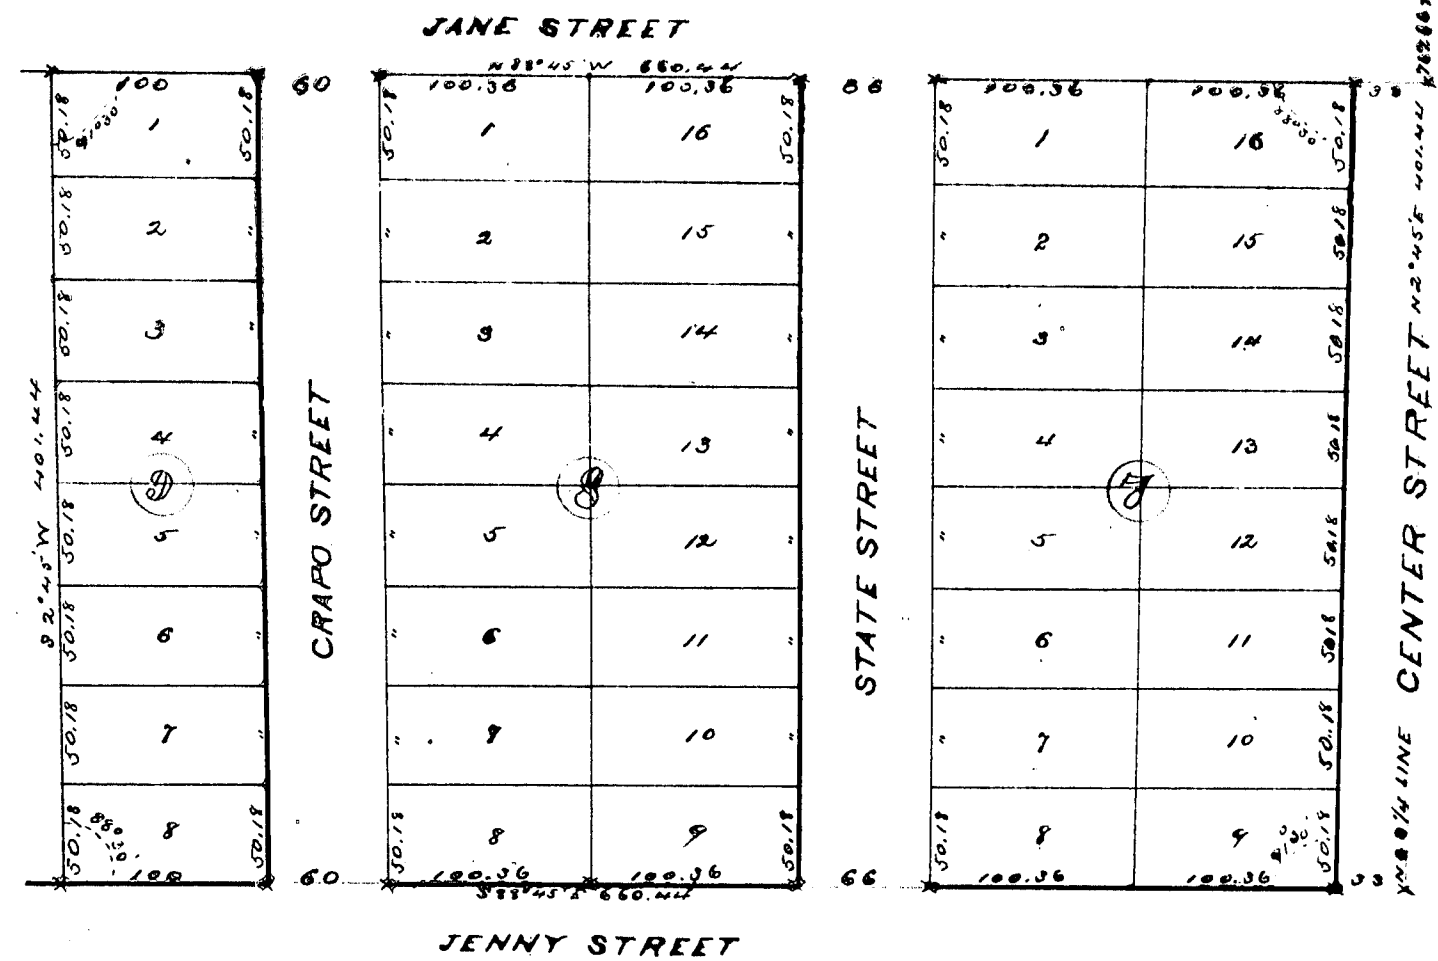

Received and Filed
IN AUDITOR GENERAL'S OFFICE
July 2, 1889
Deputy Auditor General.

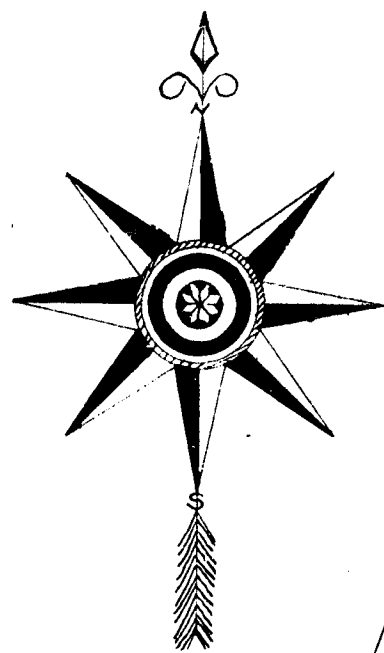


MAP OF MOULTHROP'S SECOND ADDITION TO WEST BAY CITY MICH.

CLARK MOULTHROP
PROPRIETOR.

H.C. THOMPSON
SURVEYOR.

SCALE 100 FEET TO ONE INCH.

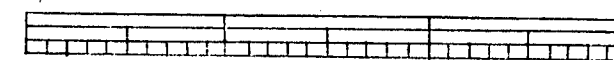

DESCRIPTION.

The land embraced in the annexed plat of Moulthrop's Second Addition to West Bay City, Mich., is described as follows:
Commencing at a point on the North and South Quarter line of Section Twenty (20) Town Fourteen (14) North Range Ten (6) East Bay County Michigan, where the south side line of Jane Street intersects the same; said point being seven hundred and sixty seven and six hundredths (767.66) feet south of the center of said Section Twenty. Thence S 88° 45' W along the south side of said Jane Street 1/4 mile and forty four hundredths (40.44) feet to the west line of the 6th of 11th of said Section Twenty. Thence S 2° 45' W along said subdivision line, four hundred one and forty four hundredths (401.44) feet to the north side line of Jane Street. Thence S 88° 45' E along the north line of Jane Street 1/4 mile and forty four hundredths (40.44) feet to the north and south Quarter line of said Section Twenty. Thence N 2° 45' E along said Quarter line four hundred one and forty four hundredths (401.44) feet to place of beginning.

SURVEYOR'S CERTIFICATE.

I hereby certify that the plat hereon delineated is a correct one and that permanent monuments, consisting of one inch round iron sixteen inches long have been placed at points marked thus x as thereon shown at all angles in the boundaries of the land platted and at all intersections of streets.

H.C. Thompson
Surveyor

State of Michigan } ss. We M.A. Pettapiece Register of Deeds and County of Bay } ss. H.C. Thompson Surveyor hereby certify that we have each carefully compared this copy with the original plat of Moulthrop's Second Addition to West Bay City, Mich., and that it is an exact copy thereof and of the whole of such original map or plat.

M.A. Pettapiece Register of Deeds
H.C. Thompson Surveyor

State of Michigan } ss. We M.A. Pettapiece Register of Deeds and County of Bay } ss. H.C. Thompson Surveyor hereby certify that we have each carefully compared the annexed copy with the plat of Moulthrop's Second Addition to West Bay City, Mich., now of record in the office of said Register of Deeds and that it is a true and correct therefrom and of the whole of such record.

M.A. Pettapiece Register of Deeds
H.C. Thompson Surveyor

DEDICATION.

Know all men by these presents, that we, Clark Moulthrop (widow) and Mrs. Rose Boushara proprietors have caused the land embraced in the annexed plat to be surveyed, laid out and platted, to be known as Moulthrop's Second Addition to West Bay City, Mich., and that the streets shown on said plat are hereby dedicated to the use of the public.
Signed and sealed in presence of:
R. N. Down
Anna E. Down

Clark Moulthrop } Seal
Rose Boushara } Seal
Susan E. Noble } Seal
Maggie Eldridge } Seal
Thom A. Eldridge } Seal

State of Michigan } ss. On this 6th day of May A.D. 1889 before me a County of Bay } ss. Notary Public and for said County, personally called the above named Clark Moulthrop, Mrs. Rose Boushara, Thom A. Eldridge, Maggie Eldridge and Mrs. Susan E. Noble known to me to be the persons who executed the above dedication and acknowledged the same to be their free act and deed.

R. N. Down
Notary Public
Bay County, Mich.

Approved by the Common Council of West Bay City, Mich.
this Thirteenth day of May A.D. 1889.

N. J. Martin Mayor.

William Stewart Recorder.

Examined and Approved
May 31st 1889

H.R. Pratt
Deputy Auditor General.



Received for record this 13th day of June A.D. 1889 at 3 o'clock P.M. and recorded on page 62- vol 2

M.A. Pettapiece
Register

CLARK MOULTHROP
PROPRIETOR.

H.C. THOMPSON
SURVEYOR.

SCALE 100 FEET TO ONE INCH.

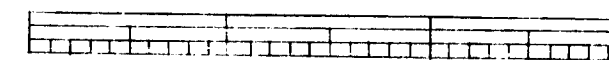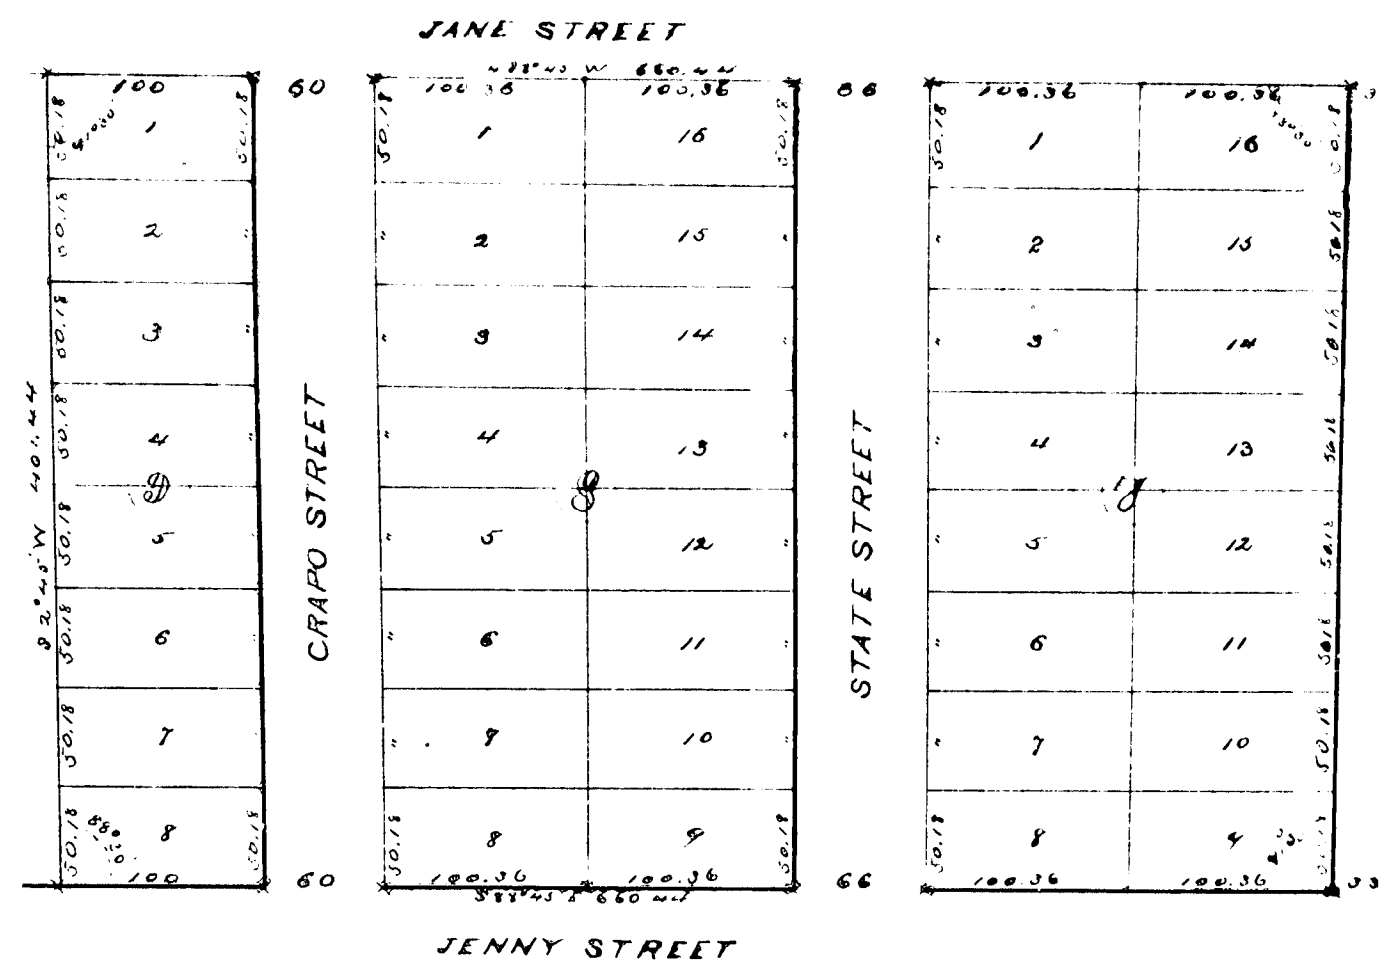

DESCRIPTION

DESCRIPTION.

The land embraced in the annexed plat of Woodstock's Second Addition to Westbury City, Meck., is described as follows:

Commencing at a point on the North and Tenth Streets line of Section Twenty (20) Town Southern (14) North Range Twp 61 East Bay County Michigan, where the south side line of said Street intersects the same and going being seven hundred and sixty six hundredths (76766) feet north of the Center of said Section Twenty, bearing thence 7688400 ft along the south side of said street 2 1/2 hundred and sixty and forty four hundredths (66044) feet to the west line of the E 1/2 of 1/4 of said Section Twenty, thence S 2° 44' 1/2" W along said subdivision line, four hundred one and forty four hundredths (40044) feet to the North side line of said street, thence S 83° 44' E along the North line of said Street 1 1/2 hundred and forty four hundredths (66044) feet to the North and south quarter line of said Section Twenty, thence N 2° 44' E along said Quarter line four hundred one and forty four hundredths (40044) feet to place of beginning.

SURVEYORS CERTIFICATE

I hereby certify that the plat herein delineated is a correct one and that permanent monuments, consisting of one inch round iron sixteen inches long have been placed at points marked *ms* & *ns* thereon shown at all angles in the boundaries of the land platted and at all intersections of streets.

A.O. Lippman
Surveyor

State of Michigan }
County of Bay }^{ss.} We M. B. Shapiro, Register of deeds and
H. C. Thompson, Surveyor hereby certify that we have each carefully
compared this copy with the original plat of Mouthrops Second
Addition to Head Bay City Mich. and that it is an exact copy
thereof and of the whole of such original map or plat.

W. B. Lippincott, Registrar of Deeds
H. C. Thompson, Surveyor

State of Michigan }²⁰.
County of Bay
and H. C. Thompson Surveyor hereby certify that on hand, each
carefully compared the aforesaid copy with the plat of Mosten's
Second Addition to Great Bay, Cal., Mich.; now of record in the
office of said Registrar of Deeds and that it is a true transcript
therefrom and of the whole of said record.

A. C. Thompson
 Register of Deeds
 Secretary

DEDICATION

DEDICATION.

I have all men by their agents, that on Clark Monthrop (indown) and Mrs Rose Bousharp
 from McHenry and Mynga County, wyo and Mrs. Emma C. Noble proprietors have
 caused the property conveyed in a number of lots to be conveyed, laid out and patented, and
 named the property by the name of "Clark's Addition to Met Bait Co. Mo. and that the streets within
 on said plat are to be dedicated to the use of the public

Clark Monthrop 30 ac.
 Rose Bousharp 10 ac.
 Emma C. Noble 30 ac.

R. M. Joun
 Dana C. Joun

Clark Mouthtrap	3 Deal
Rose Bonchard	3 Deal
Lucina E. Noble	3 Deal
Maggi Eldridge	3 Deal
Herm A. Eldridge	3 Deal

State of Michigan
County of () On the 6th day of May A.D. 1889 before me a
Notary Public in and for said County, personally came the above named Elmer M. Mutchers
Mrs. Lou B. Mutchers, Myron A. Eldridge, Maggie Eldridge and Mrs. Lucina E. Noble
known to me to be the persons who executed the above declaration and acknowledged the
same to be their free act and deed.

A. H. Howin
Notary Public
Bay County Mich.

Approved by the Common Council of West Bay City - Mich.
this Thirteenth day of May A.D. 1889.

W. J. Martin Mayor.

William Stewart Recorder

Examined and Approved
May 31st 1889

N. K. Hall
Deputy Auditor General.

Received for record this 13th day of June
A.D. 1899 at 3 o'clock P.M. and recorded
on page 62 - Vol 2

Martha's Vine
Register