


Received and Filed
IN AUDITOR GENERAL'S OFFICE
August 5 1890
H. R. Pratt
Deputy Auditor General.

MAP

OF

THE GLENCO ADDITION TO WEST BAY CITY MICH

Scale: 100 feet to an inch

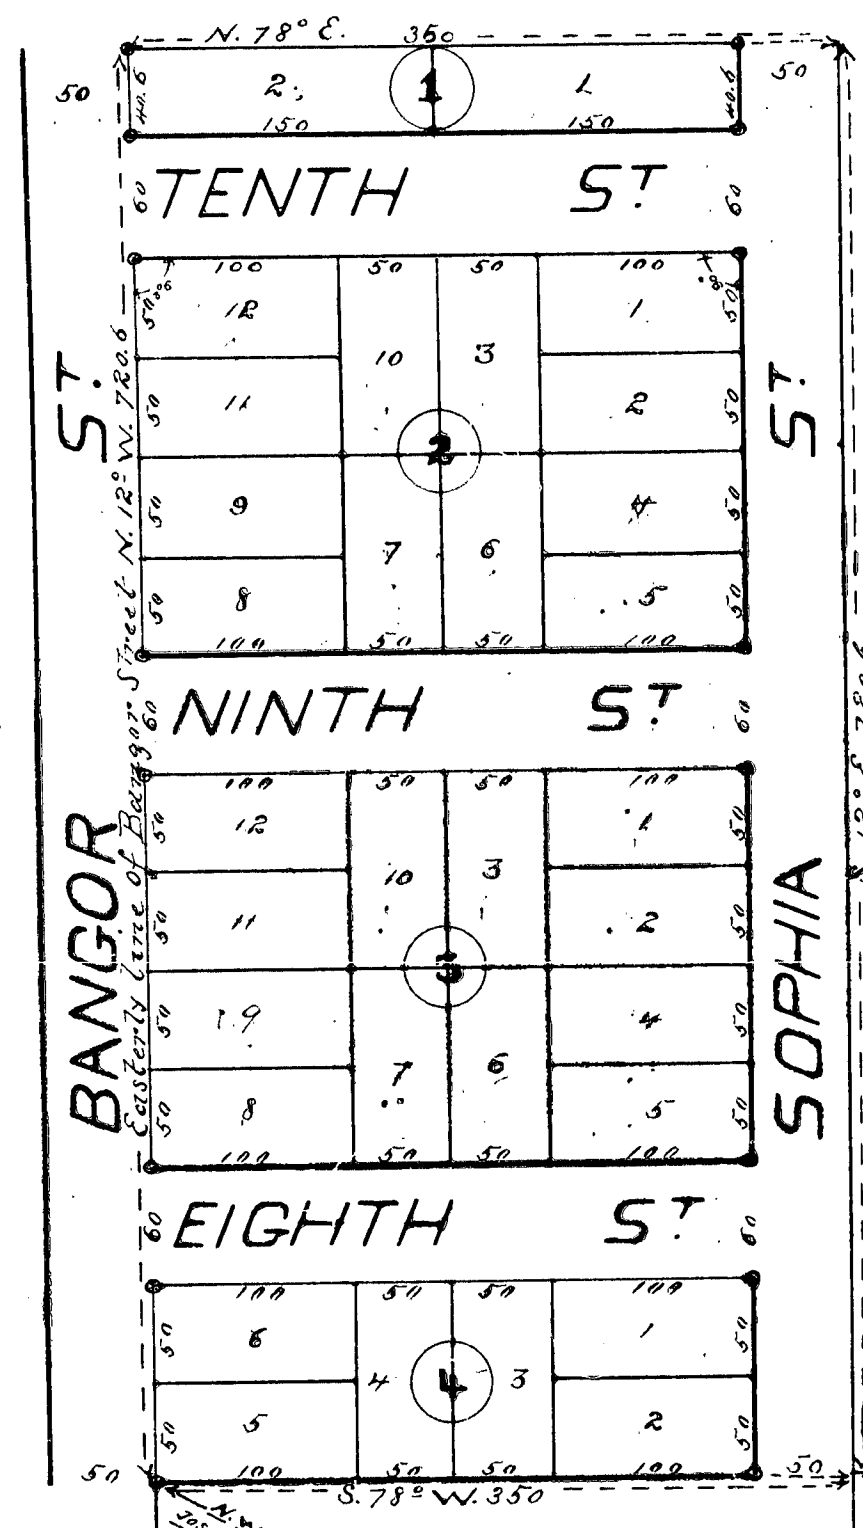

Acknowledgment
Know all men by these presents that we Marion E. Johnston and wife and David W. Johnston (his wife) as proprietors have caused the land embraced in the annexed map to be surveyed laid out and platted to be known as the Glenco Addition to West Bay City Mich., and that the streets as shown on said map are hereby dedicated to the use of the public which land is described as follows: Commencing at the N.W. corner of block 36 of Joseph Trambler's addition to the village of Banks Mich. now West Bay City. Thence N. 12° W. along the Easterly line of Bangor Street 720.6 feet. Thence N. 78° E. 350 feet. Thence S. 12° E. 720.6 feet to the N.W. corner of block 35 of said addition. Thence S. 78° W. 350 feet to the place of beginning. Surveyed 1890.

Signed and sealed in presence of
James A. Mc Graw
J. C. Thompson
J. Johnston
W. B. Santer
J. M. Johnston Surveyor
David W. Johnston
Marion E. Johnston

State of Michigan } S.S.
County of Bay
On this 17th day of April 1890 before me a Notary Public in and for said county personally came the above named Marion E. Johnston and David W. Johnston known to me to be the persons who executed the above dedication and acknowledged the same to be their free act and deed.
Israel C. Thompson
Notary Public Bay County Mich.

State of Michigan } S.S.
County of St. Clair
On this 18th day of April 1890 before me a Notary Public in and for said county personally came the above named Marion E. Johnston known to me to be the person who executed the above dedication, and acknowledged the same to be his free act and deed.
Wm. B. Santer
Notary Public St. Clair County Mich.

Surveyors Certificate
I hereby certify that the map hereon delineated is a correct one, and that permanent monuments of one inch round iron have been placed at points marked thereon as thereon shown at all angles in the exterior lines of the land platted and at all interior sections of streets.
J. M. Johnston
Surveyor.

Common Councils Approval
Examined and approved by the Common Council of West Bay City
W. J. Martin Mayor
H. A. Phillips Recorder

Auditor General's Approval
Examined and approved May 22 - 1890 H. R. Pratt Deputy Auditor General

State of Michigan } S.S.
County of Bay
We Henry Fenton Deputy Register of deeds and J. M. Johnston Surveyor hereby certify that we have each carefully compared this copy with the original map of the Glenco addition to West Bay City, and that it is an exact copy thereof and of the whole of such original map.
Henry Fenton Deputy Register
J. M. Johnston Surveyor

Registers Office }
Bay County Mich.
Received for record the 1st day of June
A.D. 1890 at 9 o'clock A.M. and recorded in Plat Book 3 on page 1.
Henry Fenton Deputy Register

State of Michigan }
County of Bay
We Henry Fenton Deputy Register of deeds and J. M. Johnston Surveyor hereby certify that we have each carefully compared the annexed copy with the map of the Glenco addition to West Bay City now of record in the office of said Register of Deeds and that it is a true transcript therefrom and of the whole of such record.
Henry Fenton Deputy Register of Deeds
J. M. Johnston Surveyor

14273


Received and filed
 IN AUDITOR GENERAL'S OFFICE
 August 5 1890
 H. R. Pratt
 Deputy Auditor General

MAP

OF

THE GLENCO ADDITION TO WEST BAY CITY MOH

Scale: 100 feet to an inch

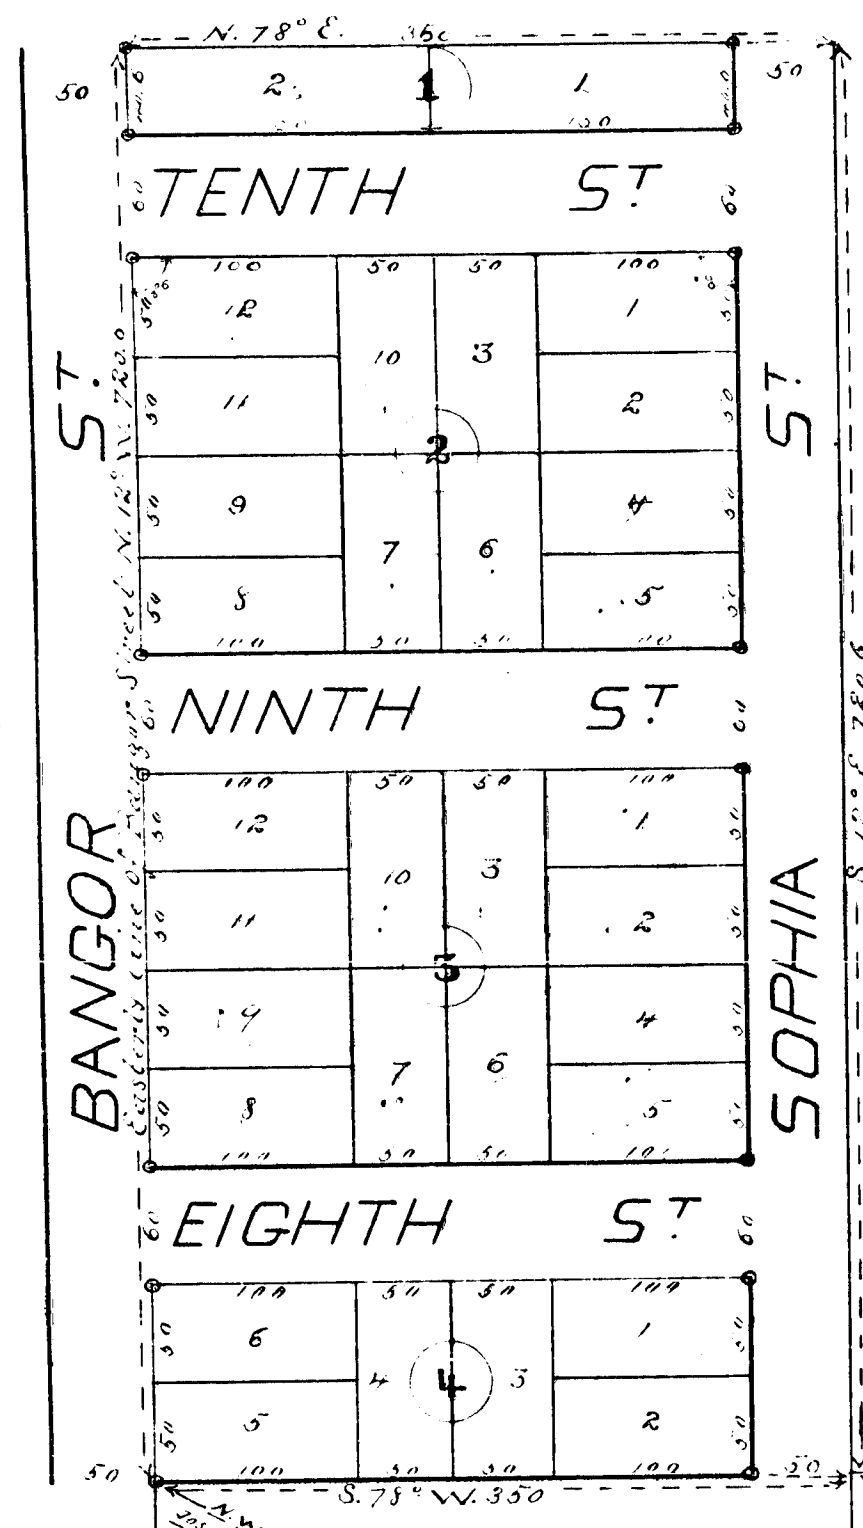

Acknowledgment

Know all men by these presents that we Marion E. Johnson and wife and David W. Johnson and wife as grantors have caused the land embraced in the annexed map to be surveyed laid out and divided to be known as the Glenco Addition to West Bay City, Mich. and that the streets as shown on said map are hereby dedicated to the use of the public which land is described as follows: Commencing at the N.W. corner of block 36 of Joseph Tronilley's addition to the village of Banks, Mich. in West Bay City, thence N. 12° W. along the Easterly line of Bangor Street 720.6 feet, thence N. 78° E. 350 feet, thence S. 12° E. 720.6 feet to the N.W. corner of block 35 of said addition, thence S. 78° W. 350 feet to the place of beginning. Surveyed 1890.

Signed and sealed in presence of
 James L. Mc Gowan
 J. B. Thompson
 J. E. Johnston
 J. M. Johnston

J. M. Johnston Surveyor

David W. Johnson
 Marion E. Johnson

State of Michigan } s.s.
 County of Bay

On this 17th day of April 1890 before me a Notary Public in and for said county personally came the above named Marion E. Johnson and David W. Johnson known to me to be the persons who executed the above dedication and acknowledged the same to be their free act and deed.

Isaac C. Thompson
 Notary Public Bay County Mich.

State of Michigan } s.s.
 County of St. Clair

On this 18th day of April 1890 before me a Notary Public in and for said county personally came the above named Marion E. Johnson known to me to be the person who executed the above dedication, and acknowledged the same to be his free act and deed.

Wm. R. Sanborn
 Notary Public St. Clair County Mich.

Surveyors Certificate

I hereby certify that the map hereon delineated is a correct one, and that permanent monuments of one inch round iron have been placed at points marked thereon as thereon shown at all angles in the exterior lines of the land platted and at all interior sections of streets.

J. M. Johnston
 Surveyor

Common Councils Approval

Examined and approved by the Common Council of West Bay City

O. J. Martin Mayor
 W. H. Phillips Recorder

Auditor General's Approval

Examined and approved May 22 - 1890 H. R. Pratt Deputy Auditor General

State of Michigan } s.s.
 County of Bay
 We Henry Fenton Deputy Register of deeds and J. M. Johnston Surveyor hereby certify that we have each carefully compared this copy with the original map of the Glenco addition to West Bay City, and that it is an exact copy thereof and of the whole of such original map.
 Henry Fenton Deputy Register
 J. M. Johnston Surveyor

Registers Office }
 Bay County Mich.
 Received for record this 1st day of June 1890 at 9 o'clock A.M. and recorded in Plat Book 3 on page 1.
 Henry Fenton Deputy Register

State of Michigan }
 County of Bay
 We Henry Fenton Deputy Register of deeds and J. M. Johnston Surveyor hereby certify that we have each carefully compared the annexed copy with the map of the Glenco addition to West Bay City now of record in the office of said Register of Deeds and that it is a true transcript therefrom and of the whole of such record.
 Henry Fenton Deputy Register of Deeds
 J. M. Johnston Surveyor