

Map

Webster's Second Addition to West Bay City Michigan

Scale 100 FT. to 1 Inch




Newton H. Webster
Julie B. Webster

Proprietors

C. Glaser

Surveyor

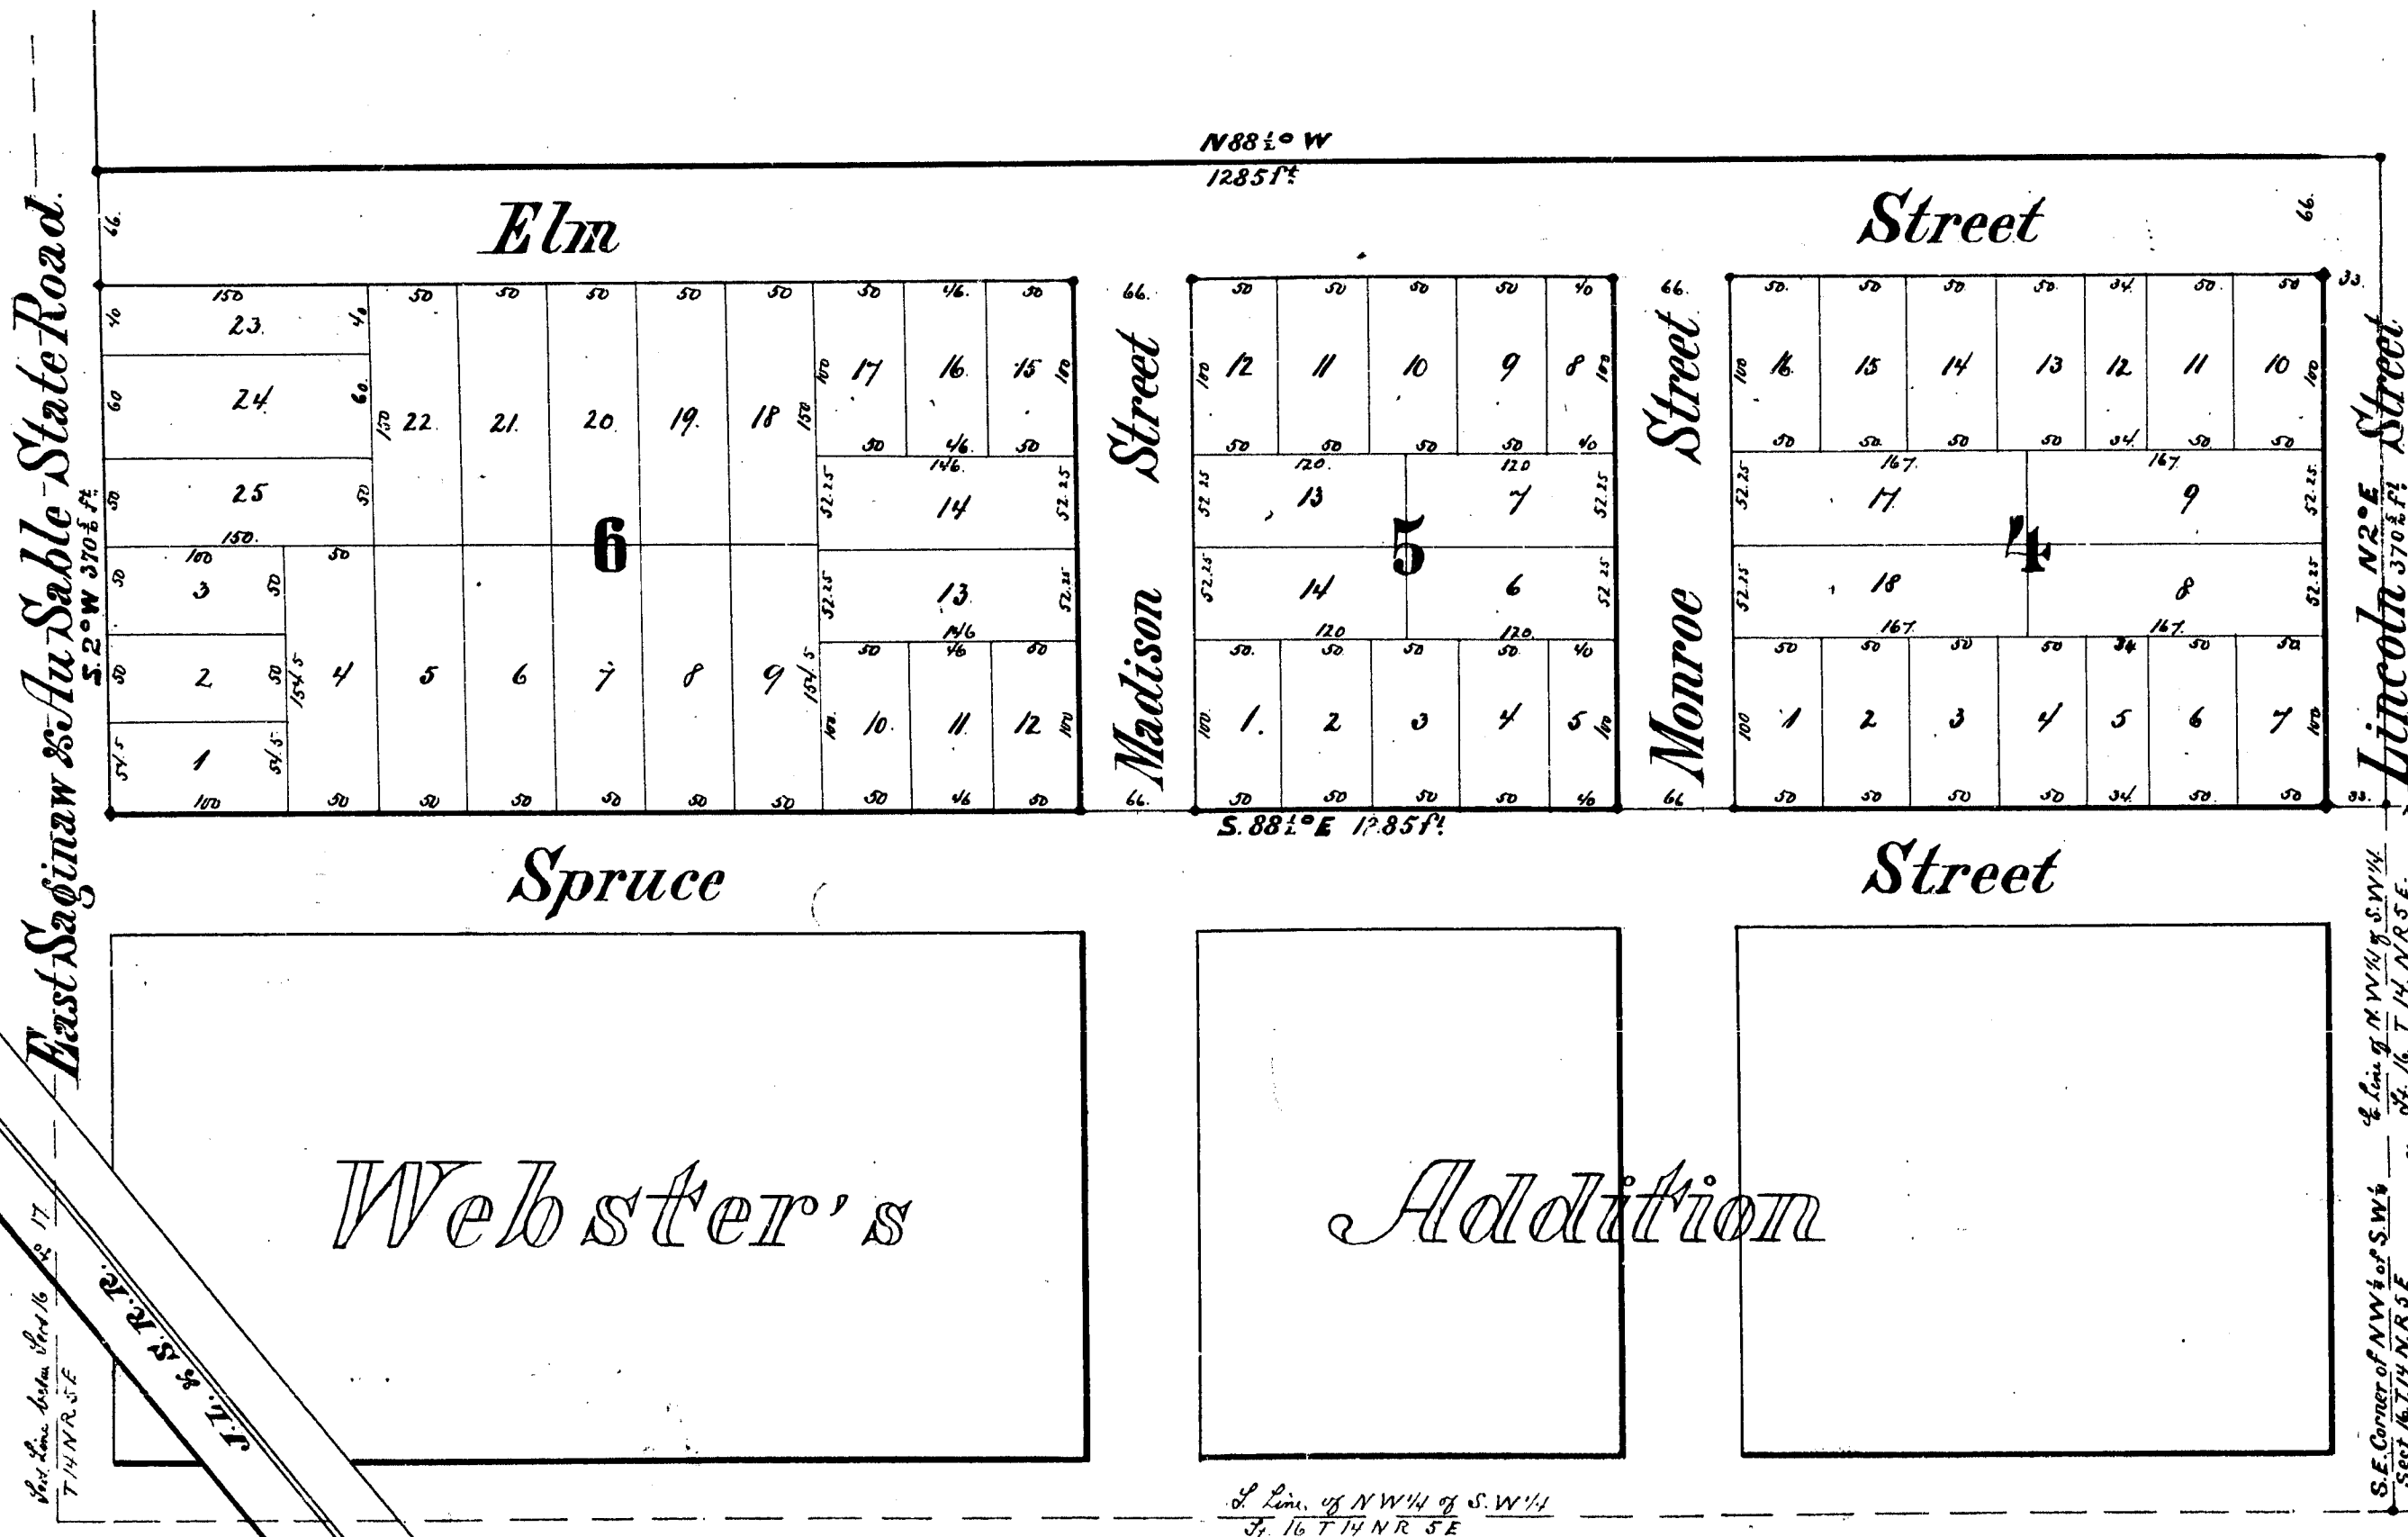

Description.

The land embraced in the annexed Plat of "Webster's Second Addition to West Bay City" is described as follows; to wit: Commencing at a Point on the East Line of the N. 1/4 of S. 1/4 of Section 16. Run 1/4 North of Range 5 East 399 feet North of the S. E. Corner of said N. 1/4 of S. 1/4, running thence N 2° E along this Sub 1/4 Line 370 to feet, thence N. 84 1/2° W 128.5 feet to East Side of East Saginaw & au Sable State Road, thence S 2° W along said East Side of said State Road 370 to feet to North Side of Spruce Street in Webster's Addition to West Bay City, thence S 88 1/2° E. along said North Side of said Spruce Street 128.5 feet to place of beginning.

Dedication.

Know all Men by these Presents, that the Newton H. Webster and Julie B. Webster have caused the land embraced in the annexed Plat to be surveyed, laid out and platted to be known as "Webster's Second Addition to West Bay City" and the Streets as shown on said Plat are hereby dedicated to the use of the Public.

Signed in Presence of
Charles Glaser
C. H. Lankey.

Newton H. Webster
Julie B. Webster

State of Michigan,
County of Bay

Before me as Notary Public in and for said County this 16th day of May 1889 personally came Newton H. Webster and Julie B. Webster known to me to be the proprietors named in and who executed the foregoing Map and acknowledged the execution of said Map to be their free act and deed.

Charles Glaser
Notary Public in & for Bay County, Mich.

Controlling Monuments.

Four Standard Corners squares, on the top level from the Center point, set as follows: One on the South East Corner of Block 4. One on the North East Corner of Block 4. One on the North West Corner of Block 6. One on the South West Corner of Block 6. There is also shown an Iron Rod 3/4" in diameter on each intersection of Streets and all angles in the boundaries of the land platted. I hereby certify, that the annexed Plat is correct and that the Monuments as above described are platted thereon.

Charles Glaser
Surveyor

Examined and approved May 22^d 1889

H. B. Pratt
Deputy Auditor General

Approved by the Common Council of West Bay City, Mich. this 8 day of July 1889

William Stewart Recorder
W. J. Martin Mayor

State of Michigan,
County of Bay

We Wm A Pettapiece Register of deeds, and Charles Glaser, Surveyor, hereby certify, that we have each carefully compared this copy with the original Plat of Webster's Second Addition to West Bay City, Michigan, and that it is a correct copy thereof and of the whole of said original Map or Plat.

Wm A Pettapiece Register
Charles Glaser Surveyor

State of Michigan,
County of Bay

We Wm A Pettapiece Register of deeds, and Charles Glaser, Surveyor, hereby certify, that we have each carefully compared this annexed copy with the Plat of Webster's Second Addition to West Bay City, Michigan, now of record in the Office of said Register of deeds, and that it is a true transcript therefrom and of the whole of such record.

Wm A Pettapiece Register
Charles Glaser Surveyor

State of Michigan,
County of Bay
Record for Plats this 12 day of July 1889 at 4 o'clock PM
and recorded in Plat Book No. 2 on Page 64

Wm A Pettapiece Register

14276

Map

August 13 1890
C. H. Glaser

Webster's Second Addition to West Bay City Michigan

Scale 100 FT. to 1 Inch




Newton H. Webster
Julie B. Webster

Proprietors

C. Glaser.

Surveyor

East Saginaw & Au Sable State Road.

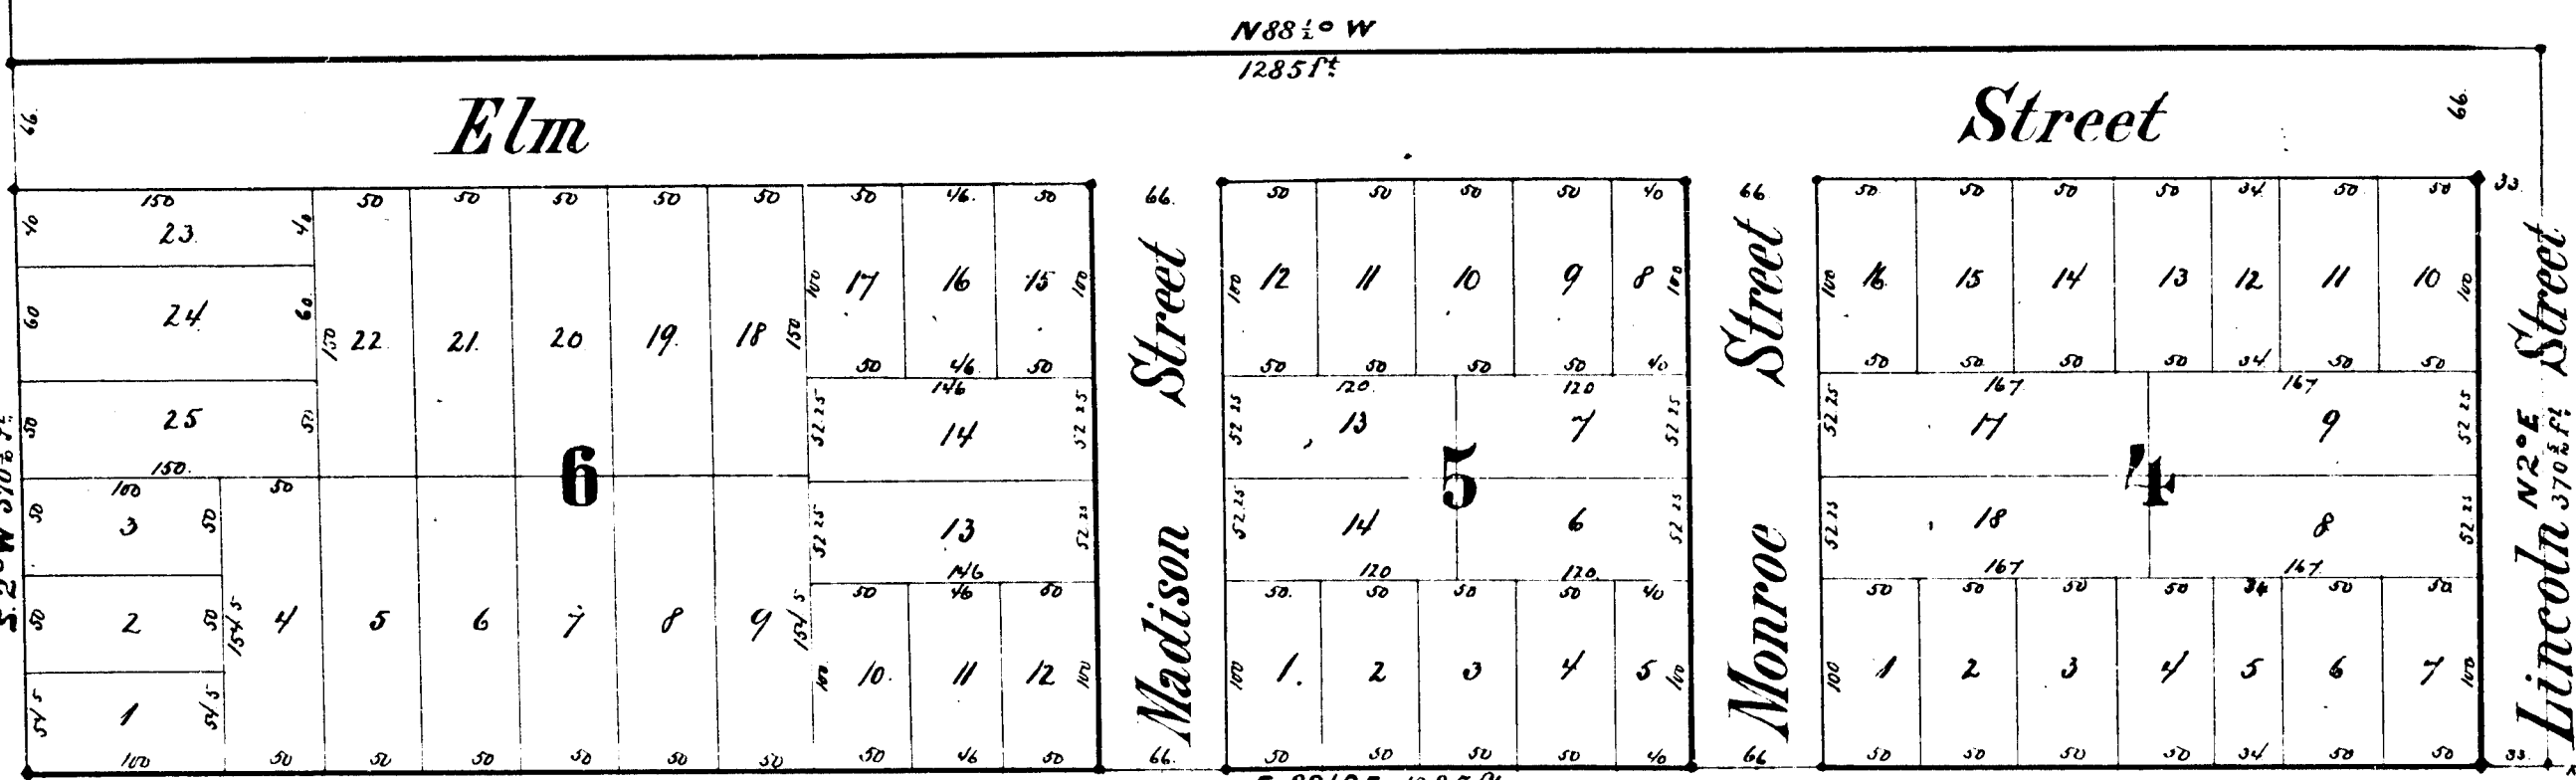

Webster's

Addition

Description.

The land embraced in the annexed Plat of "Webster's Second Addition to West Bay City" is described as follows; to wit: Commencing at a Point on the East Line of the N. 1/4 of S. 1/4 of Section No. 16, Town 14 North of Range 5 East 399 feet North of the S. E. Corner of said N. 1/4 of S. 1/4, running thence N. 2° E. along the Sub 1/4 Line 370 to feet, thence N. 84° 1/2' W. 1285 feet to East Side of East Saginaw & Au Sable State Road, thence S. 2° W. along said East Side of said State Road 370 to feet to North Side of Spruce Street in Webster's Addition to West Bay City, thence S. 88 1/2° E. along said North Side of said Spruce Street 1285 feet to place of beginning.

Dedication.

Know all Men by these Presents, that the Newton H. Webster and Julie B. Webster have caused the land embraced in the annexed Plat to be surveyed, laid out and platted to be known as Webster's Second Addition to West Bay City, and the Streets as shown on said Plat are hereby dedicated to the use of the Public.

Signed in Presence of
Charles Glaser
C. H. Glaser.

Newton H. Webster
Julie B. Webster

State of Michigan,
County of Bay

Before me as Notary Public in and for said County this 16th day of May 1889 personally came Newton H. Webster and Julie B. Webster known to me to be the proprietors named in and who executed the foregoing Map and acknowledged the execution of said Map to be their free act and deed.

Charles Glaser
Notary Public in & for Bay County, Mich.

Controlling Monuments.

Four Standard Corners squares, on the 1/4th level from the Quarter point, set as follows: One on the South East Corner of Block 4. One on the North East Corner of Block 4. One on the North West Corner of Block 6. One on the South West Corner of Block 6. There is also done an Iron Rod 1/4" in diameter on each intersection of Streets and all angles in the boundaries of the land platted. I hereby certify, that the annexed Plat is correct and that the Monuments as above described are platted thereon.

Charles Glaser
Surveyor

Examined and approved May 22nd 1889

H. R. Pratt
Deputy Auditor General

Approved by the Common Council of West Bay City, Mich. this 8 day of July 1889

William Stewart Recorder

W. J. Martin Mayor

State of Michigan,
County of Bay

We Wm A. Pettapiece & Register of Deeds, and Charles Glaser, Surveyor, hereby certify, that we have each carefully compared this copy with the original Plat of Webster's Second Addition to West Bay City, Michigan, and that it is a true and correct copy thereof and of the whole of said original Map or Plat.

Wm A. Pettapiece, Register
Charles Glaser, Surveyor

State of Michigan,
County of Bay

We Wm A. Pettapiece & Register of Deeds, and Charles Glaser, Surveyor, hereby certify, that we have each carefully compared this annexed Copy with the Plat of Webster's Second Addition to West Bay City, Michigan, now of record in the Office of said Register of Deeds, and that it is a true and correct copy thereof and of the whole of such record.

Wm A. Pettapiece, Register
Charles Glaser, Surveyor

State of Michigan,
County of Bay
Record for this 12 day of July 1889 at 4 o'clock P.M.
and recorded in Plat Book No. 2 on Page 64

Wm A. Pettapiece, Register

14276