

Received and Filed
IN AUDITOR GENERAL'S OFFICE
Date July 31 1890
H. R. Pratt
Deputy Auditor General

MAP OF BENTLEY BAY—COUNTY—MICH

Scale: 200 feet to one inch

Description

Bentley embraces all of the N.W. 1/4 of the S.E. 1/4 of Sec. 20 T.18 N. R. 3 E. Surveyed by J. M. Johnston, A.D. 1890, by order of Nathan B. Bradley, Elemer E. Bradley and Fred H. Bradley.
Signed in presence of
Edwin E. Carney
Louis P. Fontaine.

J. M. Johnston Surveyor

Nathan B. Bradley by Fred H. Bradley his attorney in fact
Emeline E. Bradley by Fred H. Bradley her attorney in fact
Elemer E. Bradley
Ada A. Bradley
Fred H. Bradley
Kate A. Bradley

State of Michigan } s.s.
County of Bay }

On this 20 day of March A.D. 1890 before me the subscriber a Notary Public in and for said county personally appeared Fred H. Bradley attorney in fact for Nathan B. Bradley and Emeline E. his wife Elemer E. Bradley and Ada A. his wife Fred H. Bradley and Kate A. his wife proprietors to me known to be the same persons in and who executed the foregoing map who acknowledge the same to be their free act and deed.

Louis P. Fontaine
Notary Public Bay County
Mich.

Surveyors Certificate


I hereby certify that the map hereon delineated is a correct one, and that permanent monuments of one inch round iron have been planted at points marked on as thereon shown at all angles in the exterior lines of the land platted, and all intersections of streets and streets and alleys.

J. M. Johnston
Surveyor

Auditor Generals Approval

Examined and approved
April 19, 1890

H. R. Pratt Deputy Auditor General

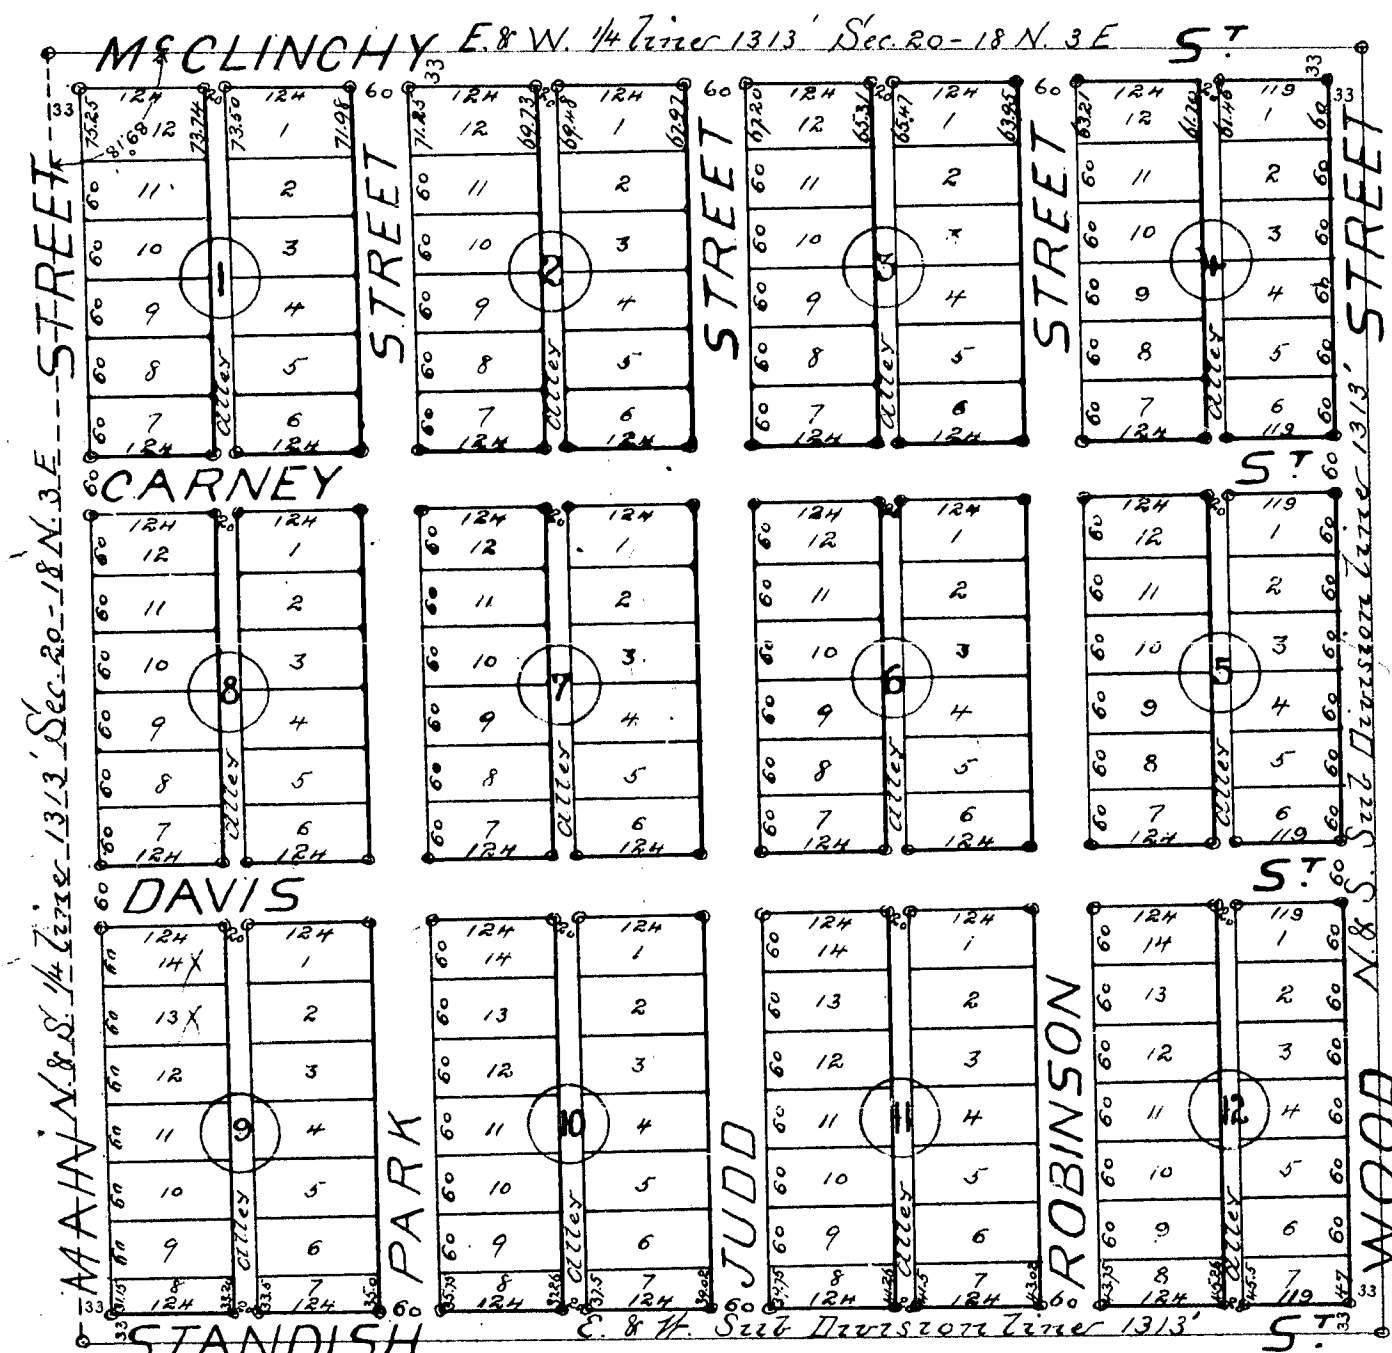

State of Michigan } s.s.
County of Bay }

J. M. Johnston
Surveyor hereby certifies that we have each carefully compared this copy with the original map of Bentley and that it is an exact copy thereof and of the whole of such original map

Wm A. Pettapiece
J. M. Johnston
Register of Deeds
Surveyor

Registers Office
Bay County Mich.

Received for record the 11th day of July A.D. 1890
at 9 o'clock A.M. in and recorded in Plat Book 3 on page 3

Wm A. Pettapiece
Register

State of Michigan }
County of Bay }


J. M. Johnston
Surveyor hereby certifies that we have each carefully compared the annexed copy with the map of Bentley now of record in the office of said Register of Deeds and that it is a true transcript therefrom and of the whole of such record.

Wm A. Pettapiece
J. M. Johnston
Register of Deeds
Surveyor

Recorded
 INDEXED
 October 31 1890
 J. M. Johnston
 Deputy Auditor General

MAP OF BENTLEY BAY—COUNTY—MICH

Scale: 200 feet to one inch

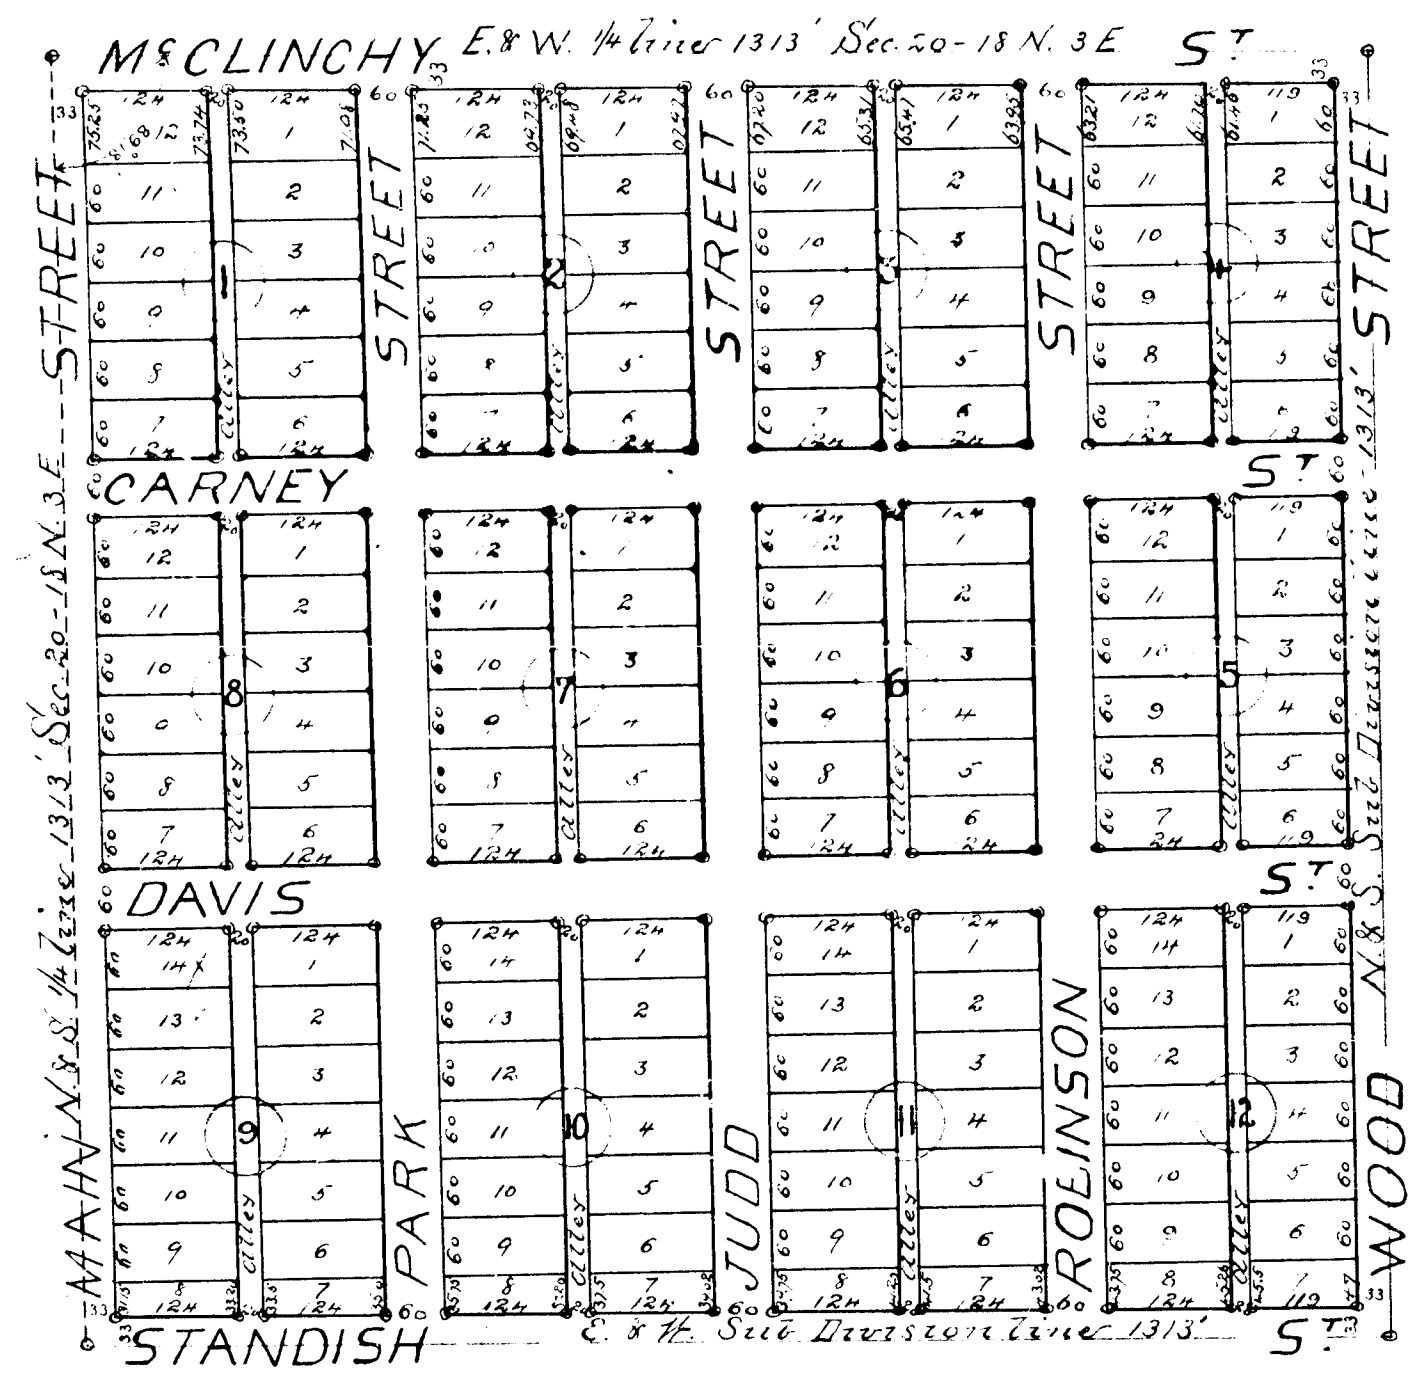

Description
 Bentley embraces all of the N.W. 1/4 of the S.E. 1/4 of Sec. 20 T.18 N. R. 3 E. surveyed by J. M. Johnston, A.D. 1890, by order of Nathan B. Bradley, Elemer E. Bradley, Fred W. Bradley.
 Signed in presence of
 Edwin E. Carney
 Louis P. Fontaine.

J. M. Johnston Surveyor

Nathan B. Bradley by Fred W. Bradley his attorney in fact
 Emeline E. Bradley by Fred W. Bradley her attorney in fact
 Elemer E. Bradley
 Ada A. Bradley
 Fred W. Bradley
 Kate A. Bradley

State of Michigan } s.s.
 County of Bay

On this 20 day of March A.D. 1890 before me the subscriber a Notary Public in and for said county personally appeared Fred W. Bradley attorney in fact for Nathan B. Bradley and Emeline E. his wife, Elemer E. Bradley and Ada A. his wife, Fred W. Bradley and Kate A. his wife, proprietors to me known to be the same persons in and who executed the foregoing map who acknowledged to be their free act and deed.

Louis P. Fontaine
 Notary Public Bay County
 Mich.

Surveyors Certificate
 I hereby certify that the map hereon delineated is a correct one, and that permanent monuments of one inch round iron have been planted at points marked on as thereon shown at all angles in the exterior lines of the land platted, and all intersections of streets and streets and alleys.

J. M. Johnston
 Surveyor

Auditor Generals Approval
 Examined and approved April 19, 1890

H. Q. Pratt Deputy Auditor General

State of Michigan } s.s.
 County of Bay
 J. M. Johnston
 Surveyor hereby certifies that we have each carefully compared this copy with the original map of Bentley and that it is an exact copy hereof and of the whole of such original map.

Wm A Pettapiece Register of Deeds and
 J. M. Johnston Surveyor

Registers Office }
 Bay County Mich.
 Received for record this 11th day of July A.D. 1890
 at 9 o'clock A.M. in and recorded in Plat Book 3 on page 3
 Wm A Pettapiece Register

State of Michigan }
 County of Bay
 J. M. Johnston
 Surveyor hereby certifies that we have each carefully compared the annexed copy with the map of Bentley now of record in the office of said Register of Deeds and that it is a true transcript therefrom and of the whole of such record.

Wm A Pettapiece Register of Deeds
 J. M. Johnston Surveyor