

DEROSIA'S

ADDITION TO WEST BAY CITY, MICH.

Received and Filed
IN AUDITOR GENERAL'S OFFICE
J. R. Pratt
Deputy Auditor General.

Description.
The land embraced in the annexed Plat of Derosia's Addition to West Bay City is described as follows: Commencing at a point where the east line of Joseph Trombles Addition to the Village of Banks intersect the south line of Fifth Avenue, said Addition running thence N. 80° E. 343.30 feet to the South line of Seventh Avenue, thence N. 80° E. 343.30 feet, thence S. 80° W. 339.30 feet to place of beginning being a piece of land in Section number sixteen (16) Township number Fourteen (14) North, Range Nine (9) East.


Dedication.
Know all Men by these Presents, that we Charles Racette, as proprietor, and Angélique Racette his wife have caused the land embraced in the annexed plat to be surveyed, laid out and platted, to be known as Derosia's Addition to West Bay City, and that all the streets and alleys as shown on said plat are hereby dedicated to the use of the public.

Charles Racette
Robert Lerry
Albert P. Schorsch
Angélique Racette

State of Michigan }
County of Bay }
On this twelfth day of July A.D. 1890 before me a Notary Public in and for said County, personally came the above named Charles Racette and Angélique Racette his wife known to me to be the persons who executed the above dedication, and acknowledged the same to be their free act and deed.

Robert Lerry
Notary Public
Bay Co. Mich.
I hereby certify, that the plat hereon delineated is a correct one and that permanent monuments consisting of round iron bars one inch thick and thirty inches long has been planted at points marked thereon thereon shown at all angles in the boundaries of the land platted and at all intersections of streets.

Just H. Blomshuld
Surveyor

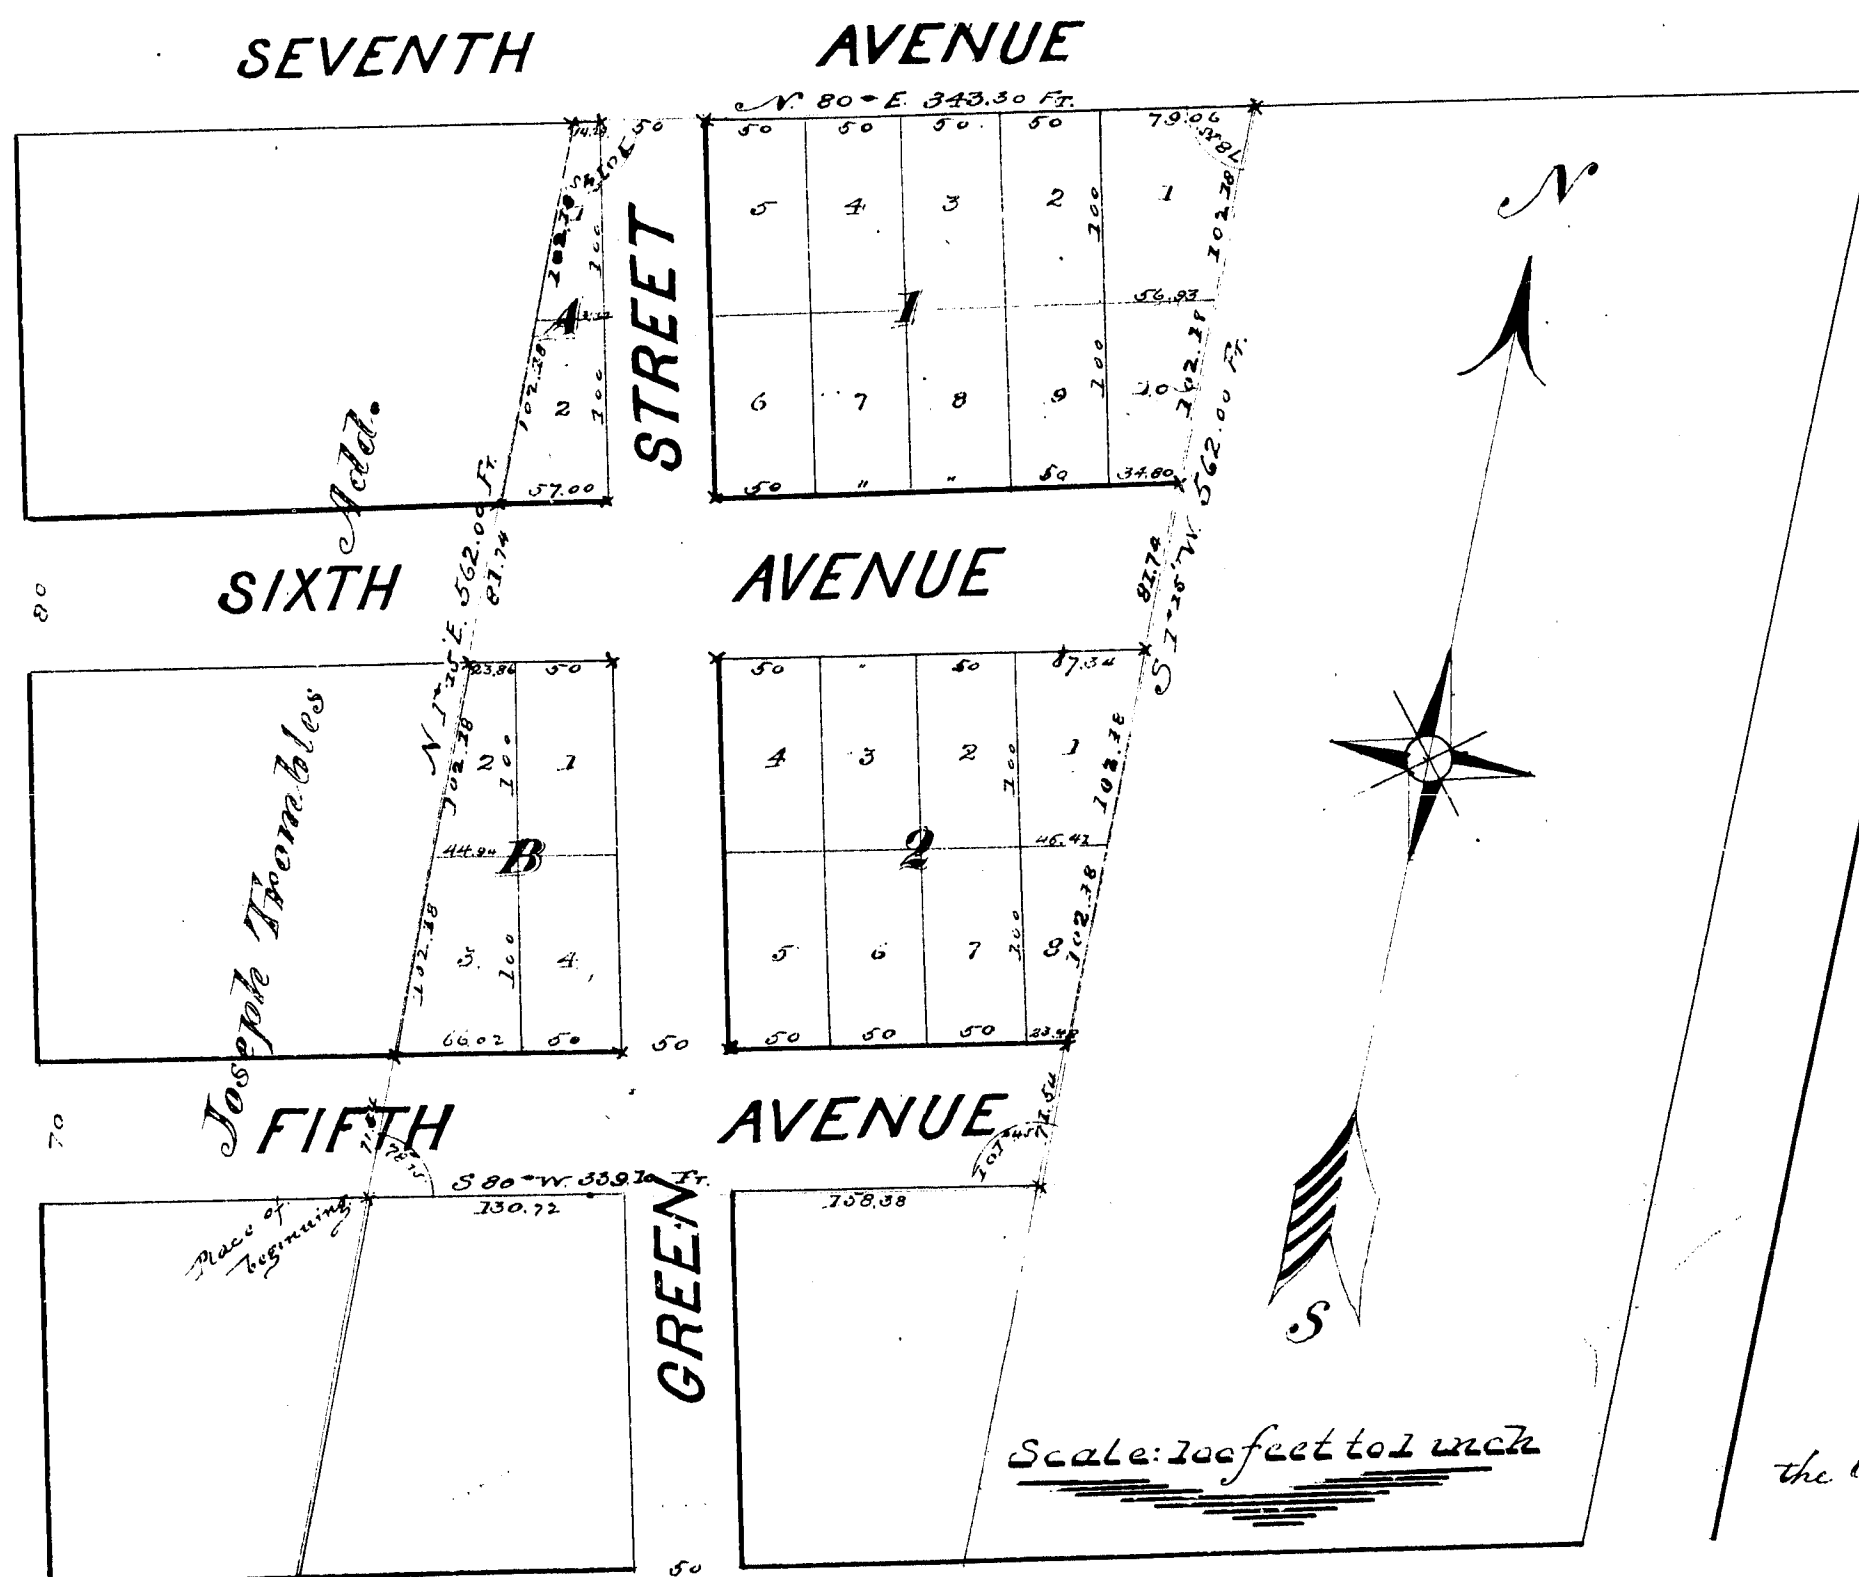

Registers Office
Bay Co. Mich.
Received for record this 14th day of November 1890 at 4 o'clock P.M. and recorded on page 7 of Platbook No. 8.
William A. Pettapiece
Register.

Examined and approved October 14th 1890
H. R. Pratt
Deputy Auditor General

Approved by the Common Council of the City of West Bay City this 14th day of July A.D. 1890.
J. H. Phillips
Mayor
Recorder

State of Michigan }
County of Bay }
We William A. Pettapiece Register of deeds and John H. Blomshuld Surveyor hereby certify that we have each carefully compared this copy with the original Plat of Derosia's Addition to West Bay City and that it is an exact copy thereof and of the whole of such Plat.

William A. Pettapiece
Register
John H. Blomshuld
Surveyor

State of Michigan }
County of Bay }
We William A. Pettapiece Register of deeds and John H. Blomshuld Surveyor hereby certify that we have each carefully compared the annexed copy with the Plat of Derosia's Addition to West Bay City now of record in the office of said Register of deeds, and that it is a true transcript thereof and of the whole of such record.

William A. Pettapiece
Register
John H. Blomshuld
Surveyor

DEROSIA'S

ADDITION TO WEST BAY CITY,

MICH.

Received and Filed
IN AUDITOR GENERAL'S OFFICE
December 9, 1890
H. R. Pratt
Deputy Auditor General.


Description.
The land embraced in the annexed plat of Derosia's Addition to West Bay City is described as follows: Commencing at a point where the east line of Joseph Bramble's Addition to the Village of Pank intersects the south line of Eighth Avenue, said addition running thence North 562.50 feet to the south line of Seventh Avenue, thence North 80° E 343.3 feet, thence North 562.50 feet to south line of Eighth Avenue extended, thence South 80° W 339.50 feet to place of beginning, being a piece of land in Section number sixteen (16) Township number Fourteen (14), North, Range nine (9) East.

Dedication.
Know all Men these Presents, that we Charles Racette, as proprietor, and Angeline Racette his wife have caused the land embraced in the annexed plat to be surveyed, laid out and platted, to be known as Derosia's Addition to West Bay City and that all the streets and alleys as shown on said plat are hereby dedicated to the use of the public.
Signed and sealed in presence of Charles Racette [18]
Robert Lemoine Angeline Racette [19]
Albert P. Dubouché

State of Michigan } ss
County of Bay }
On this twelfth day of July A.D. 1890 before me a Notary Public in and for said County, personally came the above named Charles Racette and Angeline Racette his wife known to me to be the persons who executed the above dedication, and acknowledged the same to be their free act and deed.

Robert Lemoine
Notary Public
Bay Co. Mich.
I hereby certify that the plat herein described is a correct one and that permanent monuments consisting of round iron bars one inch thick and thirty inches long has been planted at points marked thereon thereon shown at all angles in the boundaries of the land platted and at all intersections of streets.

Just H. Blomshuld
Surveyor

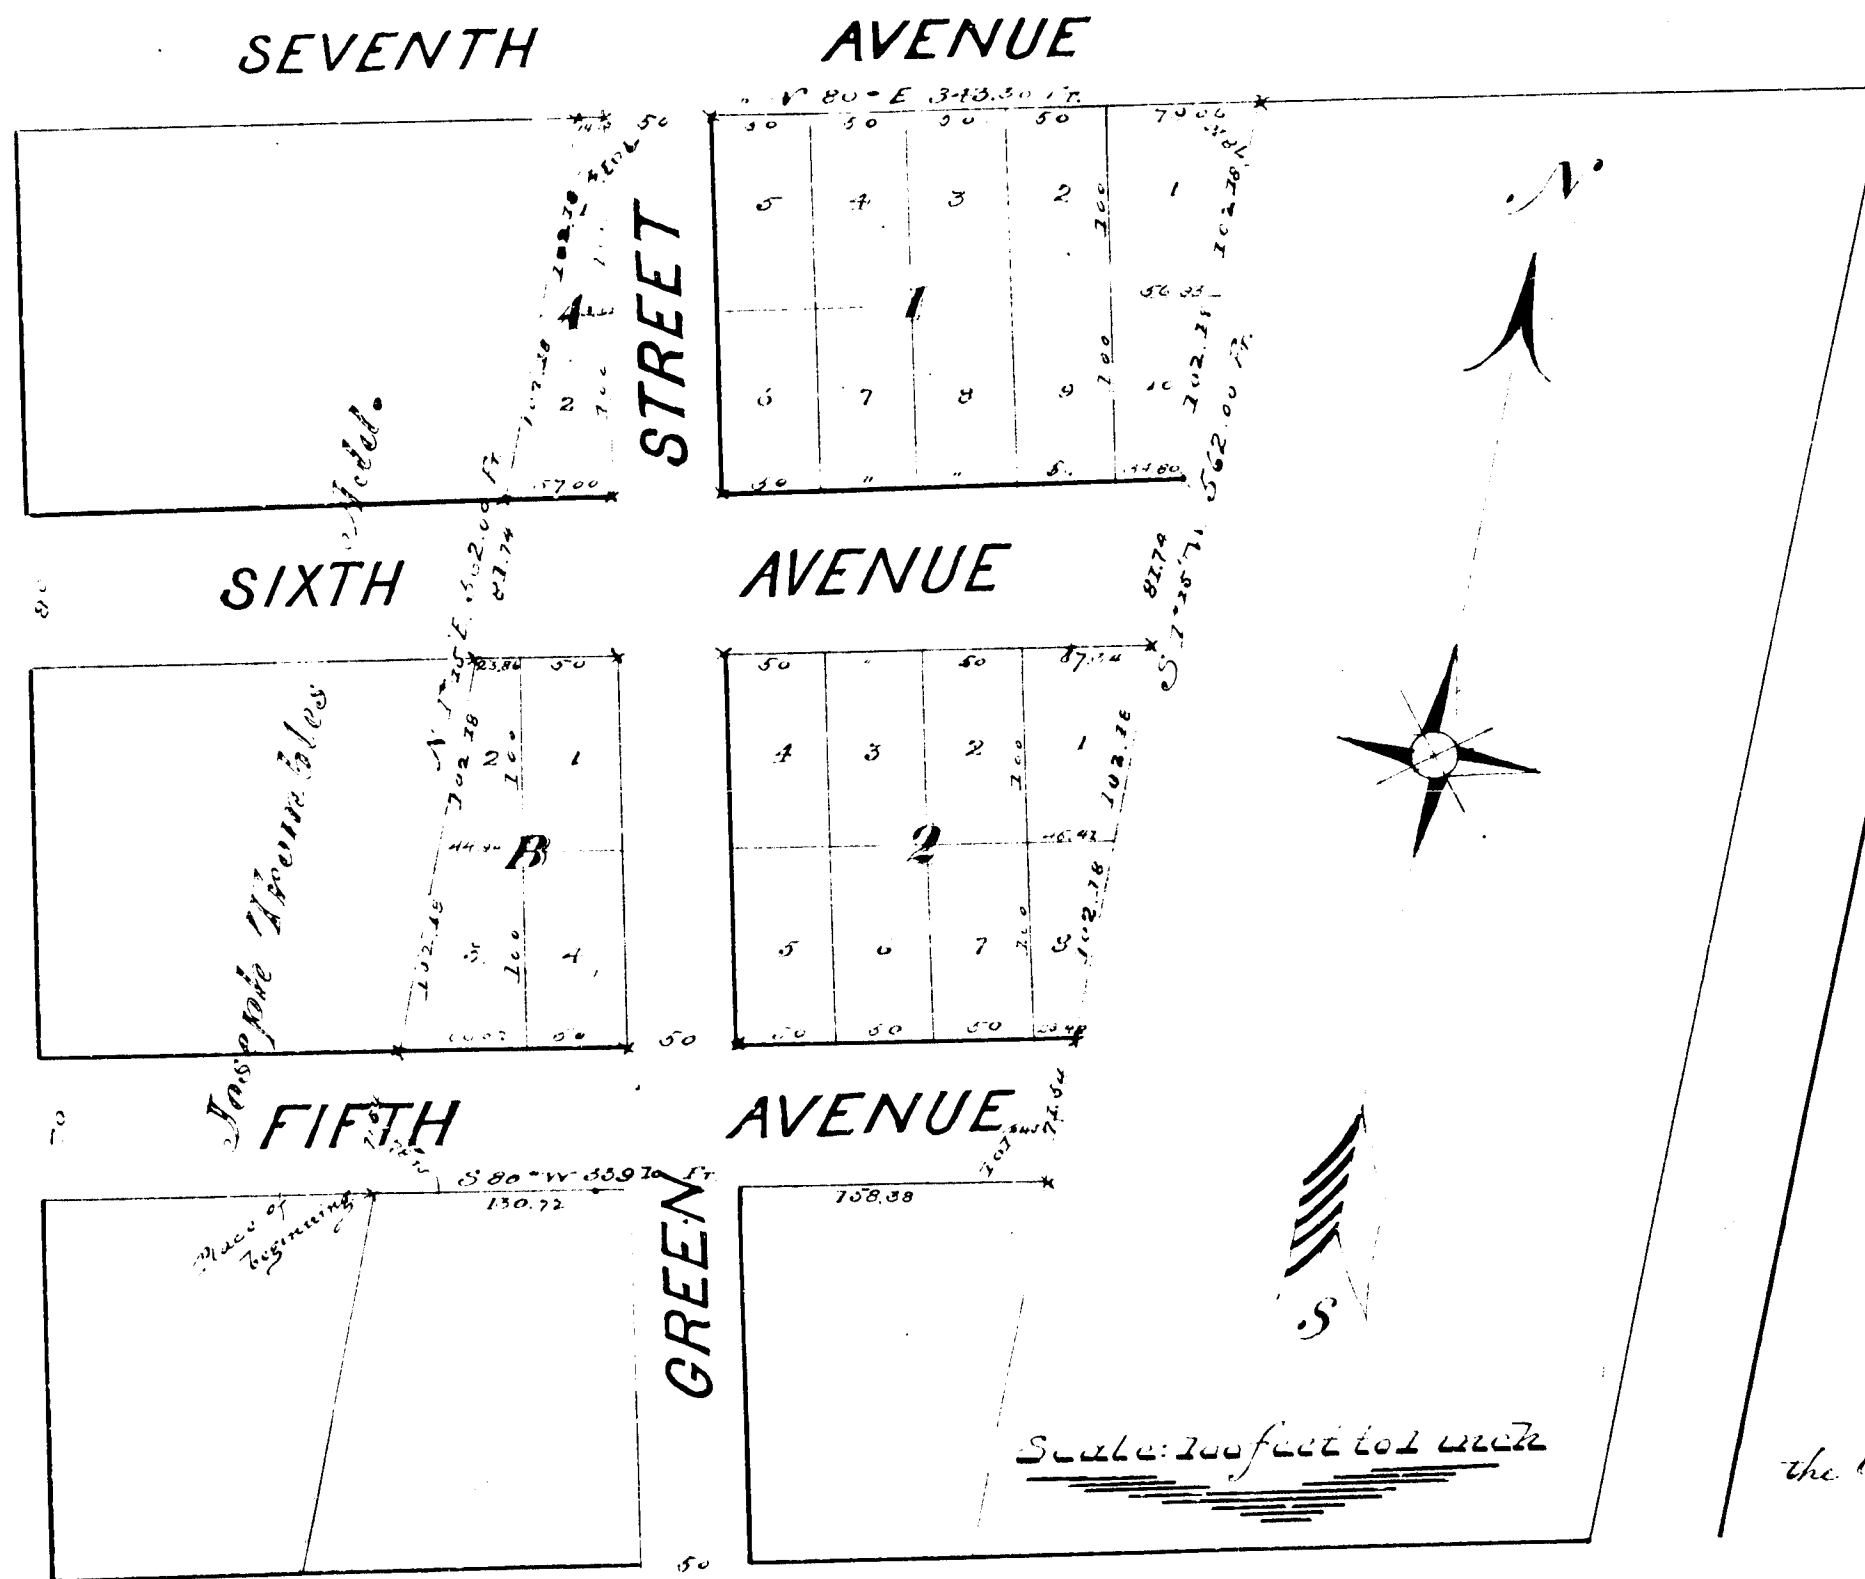

Registers Office
Bay Co. Mich.
Received for record this 14th day of
November 1890 at 4 o'clock P.M. and
recorded on page 7 of Platbook No. 8.
William A. Pettapiece
Register.

Examined and approved October 1st 1890
H. R. Pratt
Deputy Auditor General

Approved by the Common Council of
the City of West Bay, at this 14th day of July A.D. 1890
J. H. Blomshuld Mayor
H. A. Phillips Recorder

State of Michigan } ss
County of Bay }
We William A. Pettapiece, Register of deeds, and John H. Blomshuld, Surveyor, hereby certify that we have each carefully compared this copy with the original plat of Derosia's Addition to West Bay City and that it is a correct copy thereof and of the whole of said plat.
William A. Pettapiece
Register
John H. Blomshuld
Surveyor

State of Michigan } ss
County of Bay }
We William A. Pettapiece, Register of deeds, and John H. Blomshuld, Surveyor, hereby certify that we have each carefully compared the annexed copy with the plat of Derosia's Addition to West Bay City now of record in the office of said Register of deeds, and that it is a true transcript thereof and of the whole of such record.
William A. Pettapiece
Register
John H. Blomshuld
Surveyor