3341

3341

Auditor Genrls Office
examined and approved this 19 day of
April A. D. 1890
A R Pratt Dep. Auditor Genrl

Registers Office
County of Bay } ss.
received for record this 18th day of February
anno domini 1891 at 3 o'clock P. m. and recorded in Plat Book
No 3 Page 10 Wm A Pettapiece Register

14284

Beaver Town Cemetery

Beaver = Town = Cemetery platted 1889

370 ft.

396 ft.

330 ft.

792 ft.

Street

Alley

Section Line between Sec. 21 and 28 T. 15 N. R. 3 E.
East 1318.8/100 ft to Sec. Corner of Sec 21 + 22. 27 + 28 T. 15 N. R. 3 E.

1/4 Corners

Sub 1/4

33 ft

40 ft

Scale 2½ inches to 100 feet.

RECEIVED AND FILED
IN AUDITOR GENERAL'S OFFICE
April 1 1890
A R Pratt
Deputy Auditor General.

Description

Commencing at a point on the Sections line between Sections 21 and 28 in Town 15 North of Range 3 E. Bay County Michigan, Thirteen hundred and eighteen and 8/100 feet West from the corner of Sections 21 and 22 and 27 and 28. Running Thence North along the Subquarter line 396 feet Thence East parallel to Section Line 330 feet Thence North parallel to Subquarter line 396 feet Thence West parallel to Sections line 370 feet. Thence South parallel to Subquarter line 792 feet. Thence East along Section line 40 feet to place of beginning.

Dedication

Known all men by these Presents, that we John Endlich the Supervisor, and Edwin Yockey the Township Clerk of the Township of Beaver, Bay County Michigan according to the resolution passed by the Township Board of said Township, and in behalf of the people of said Township, the proprietors of the above described land, have caused the land embraced in the annexed map to be Surveyed, laid out and platted, to be known as, the "Beaver Town Cemetery" and that streets and alleys as shown in said Map are hereby dedicated to the use of the public.

Signed and Sealed in Presence of
John P. Ilmer
O N Kellier

John Endlich Supervisor
Edwin Yockey Clerk.

State of Michigan } ss.
County of Bay }

On this 1st day of April A. D. 1890, before me, a Notary Public in and for said County personally came named John Endlich Supervisor and Edwin Yockey Clerk of the Township of Beaver, Bay County, Mich known to me to be the persons, who executed the above dedication and acknowledged the same to be their free act and deed.

Lee Willard
Justice of the Peace Bay County Mich

Surveyors Certificate

I hereby certify, that the map hereon delineated is a correct one, and that permanent monuments consisting of a burned clay tile, three feet long and three inches in diameter, have been planted at points marked ○ as thereon shown at all angles in the boundries of the land platted, and at all intersections of streets or streets and alleys.

Jens Hastwig
U. S. County Surveyor of Bay County.

State of Michigan } ss
County of Bay }

We Wm A Pettapiece Register of Deeds, and Jens Hastwig, County Surveyor, hereby certify that we have each carefully compared this copy with the original plat of the Beaver Town Cemetery" and that it is an exact copy thereof and of the whole of such original map or plat

Wm A Pettapiece Register
Jens Hastwig County Surveyor

State of Michigan } ss.
County of Bay }

We Wm A Pettapiece Register of Deeds and Jens Hastwig, County Surveyor, hereby certify that we have each carefully compared the annexed copy with the plat of the Beaver Town Cemetery, now of record in the office of said Register of Deeds and that it is a true transcript thereof, and of the whole of such record.

Wm A Pettapiece Register of Deeds
Jens Hastwig, County Surveyor

14284

Auditor Genrls Office
examined and approved this 19 day of
April A. D. 1890
A. C. Pratt Asst Auditor Genrl

Registers Office
County of Bay } ss.
received per record this 18th day of February
anno domini 1891 at 3 o clock P. m. and recorded in Plat Book
No 3 Page 10 Wm A Pettapiece Register

Description

Commencing at a point on the Section line between Sections 21 and 28 in Town 15 North of Range 3 E. Bay County Michigan, Thirteen hundred and eighteen and 9/100 feet West from the corner of Sections 21 and 22 and 27 and 28. Running Thence North along the Subquarter line 396 feet Thence East parallel to Section line 330 feet. Thence North parallel to Subquarter line 396 feet Thence West parallel to Section line 370 feet. Thence South parallel to Subquarter line 792 feet. Thence East along Section line 40 feet to place of beginning. ——— ———

Dedication

Known all men by these Presents, That we John Endlich the Supervisor, and Edwin Voels the Township Clerk of the Township of Beaver, Bay County Michigan according to the resolution passed by the Township Board of said Township, and in behalf of the people of said Township, the proprietors of the above described land, have caused the land embraced in the annexed maple to be Surveyed, laid out and platted, to be known as, the "Beaver Town Cemetery" and that Streets and alleys as shown in said Map are hereby dedicated to the use of the public. ——— ———

Signed and Sealed in Presence of
John P. Ittner
O M Keltier

John Endlich Supervisor
Edwin Voels Clerk

State of Michigan } ss.
County of Bay }

On this 1st day of April A. D. 1890 before me, a Notary Public in and for said County personally came named John Endlich Supervisor and Edwin Voels Clerk of the Township of Beaver, Bay County, Mich known to me to be the persons who executed the above dedication and acknowledged the same to be their free act and deed. ——— ———

Leo E Willard
Justice of the Peace Bay County Mich

Surveyors Certificate

I hereby certify, that the map hereon delineated is a correct one, and that permanent monuments consisting of a burned clay tile, three feet long and three inches in diameter, have been planted at points marked ○ as shown hereon at all angles in the boundries of the land platted, and at all intersections lines of streets or streets and alleys. ——— ———

Jens Hartwig
U.S. County Surveyor of Bay County.

State of Michigan } ss
County of Bay }

We Wm A Pettapiece Register of Deeds and Jens Hartwig, County Surveyor hereby certify that we have each carefully compared this copy with the original plat of the Beaver Town-Cemetery and that it is an exact copy thereof and of the whole of such original map or plat

Wm A Pettapiece Register of Deeds
Jens Hartwig County Surveyor

State of Michigan } ss.
County of Bay }

We Wm A Pettapiece Register of Deeds and Jens Hartwig, County Surveyor, hereby certify that we have each carefully compared the annexed copy with the plat of the Beaver Town-Cemetery now of record in the office of said Register of Deeds and that it is a true transcript thereof, and of the whole of such record.
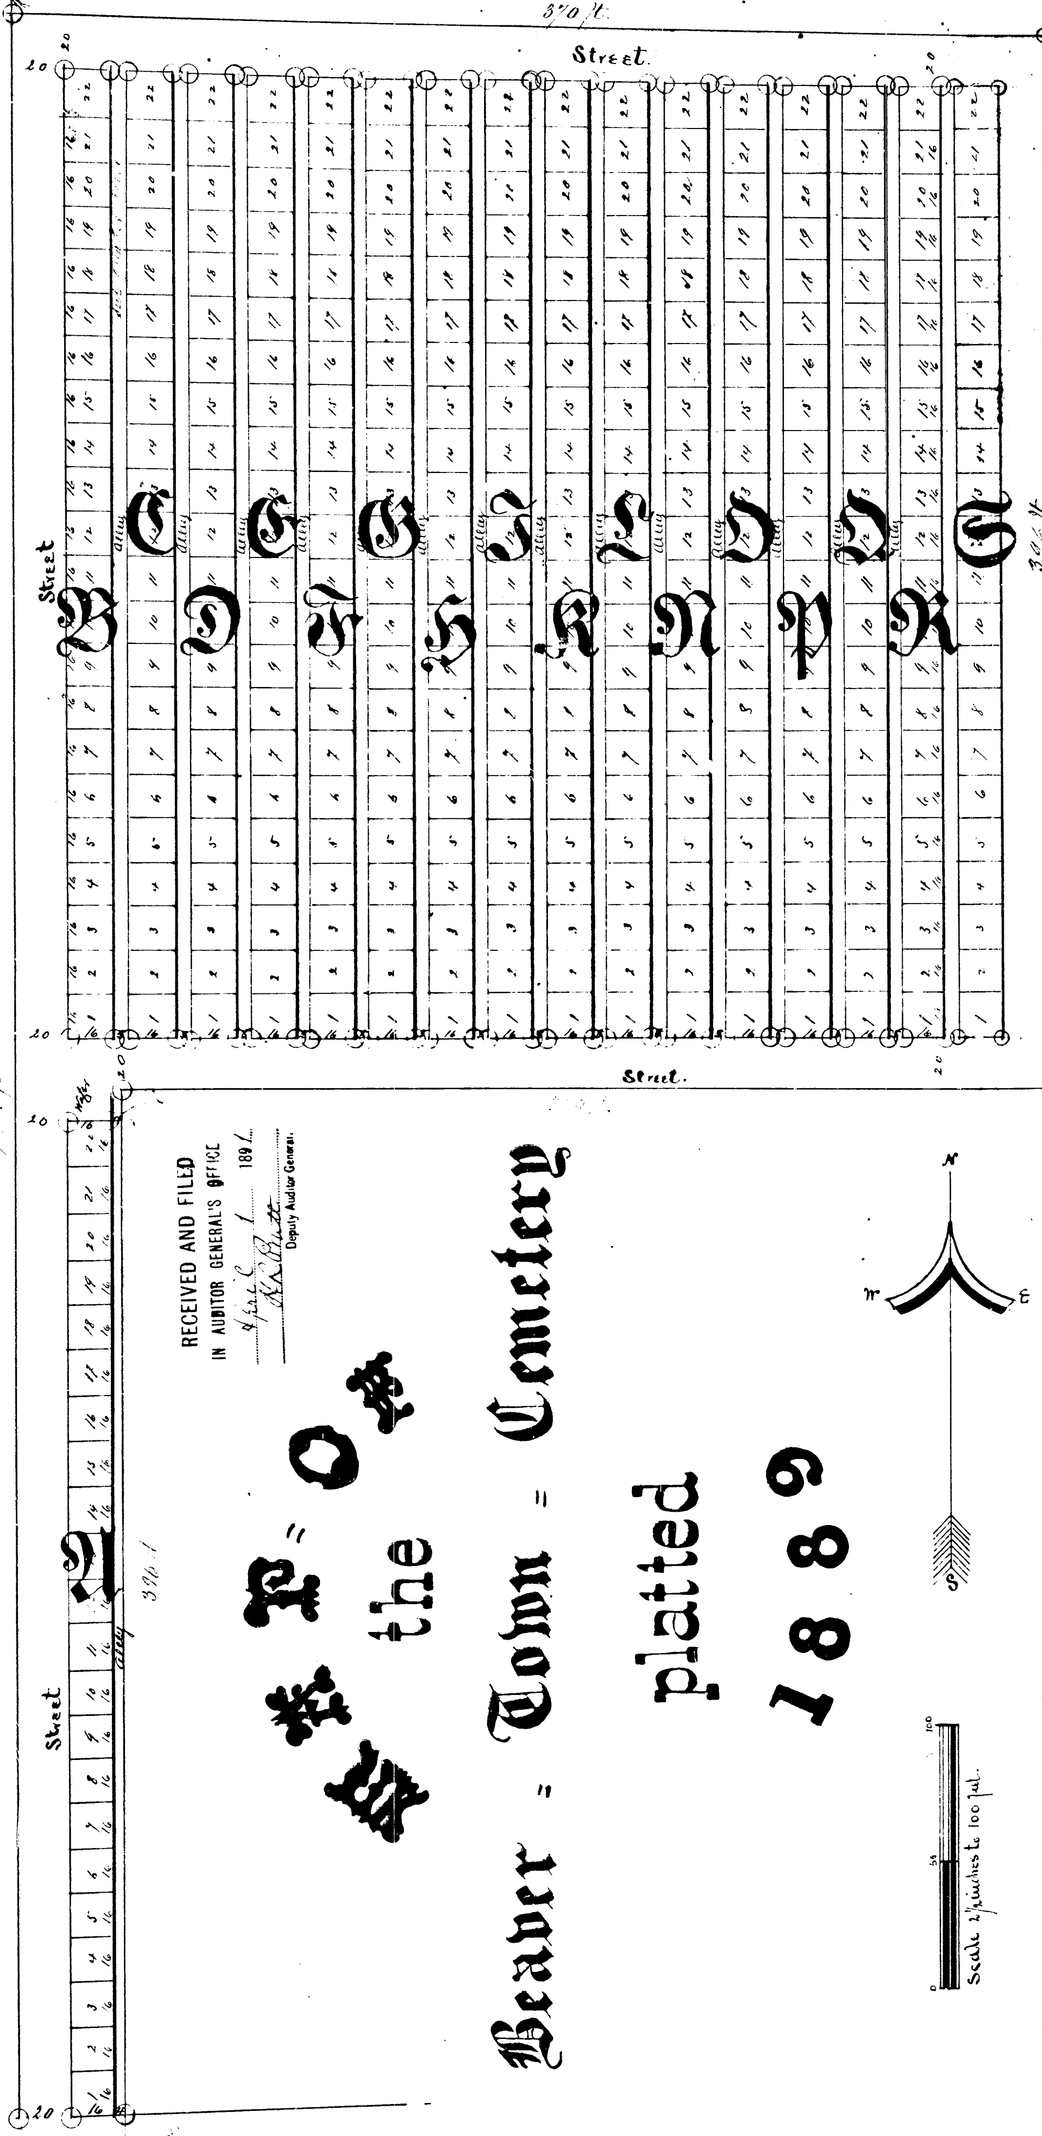
Wm A Pettapiece Register of Deeds
Jens Hartwig. County Surveyor