


MAP OF THE FIRST ADDITION TO LINNWOOD MICH

Scale
200 Feet to 1 inch

RECEIVED AND FILED
IN AUDITOR GENERAL'S OFFICE
June 29 1891
H.R. Pratt
Deputy Auditor General.

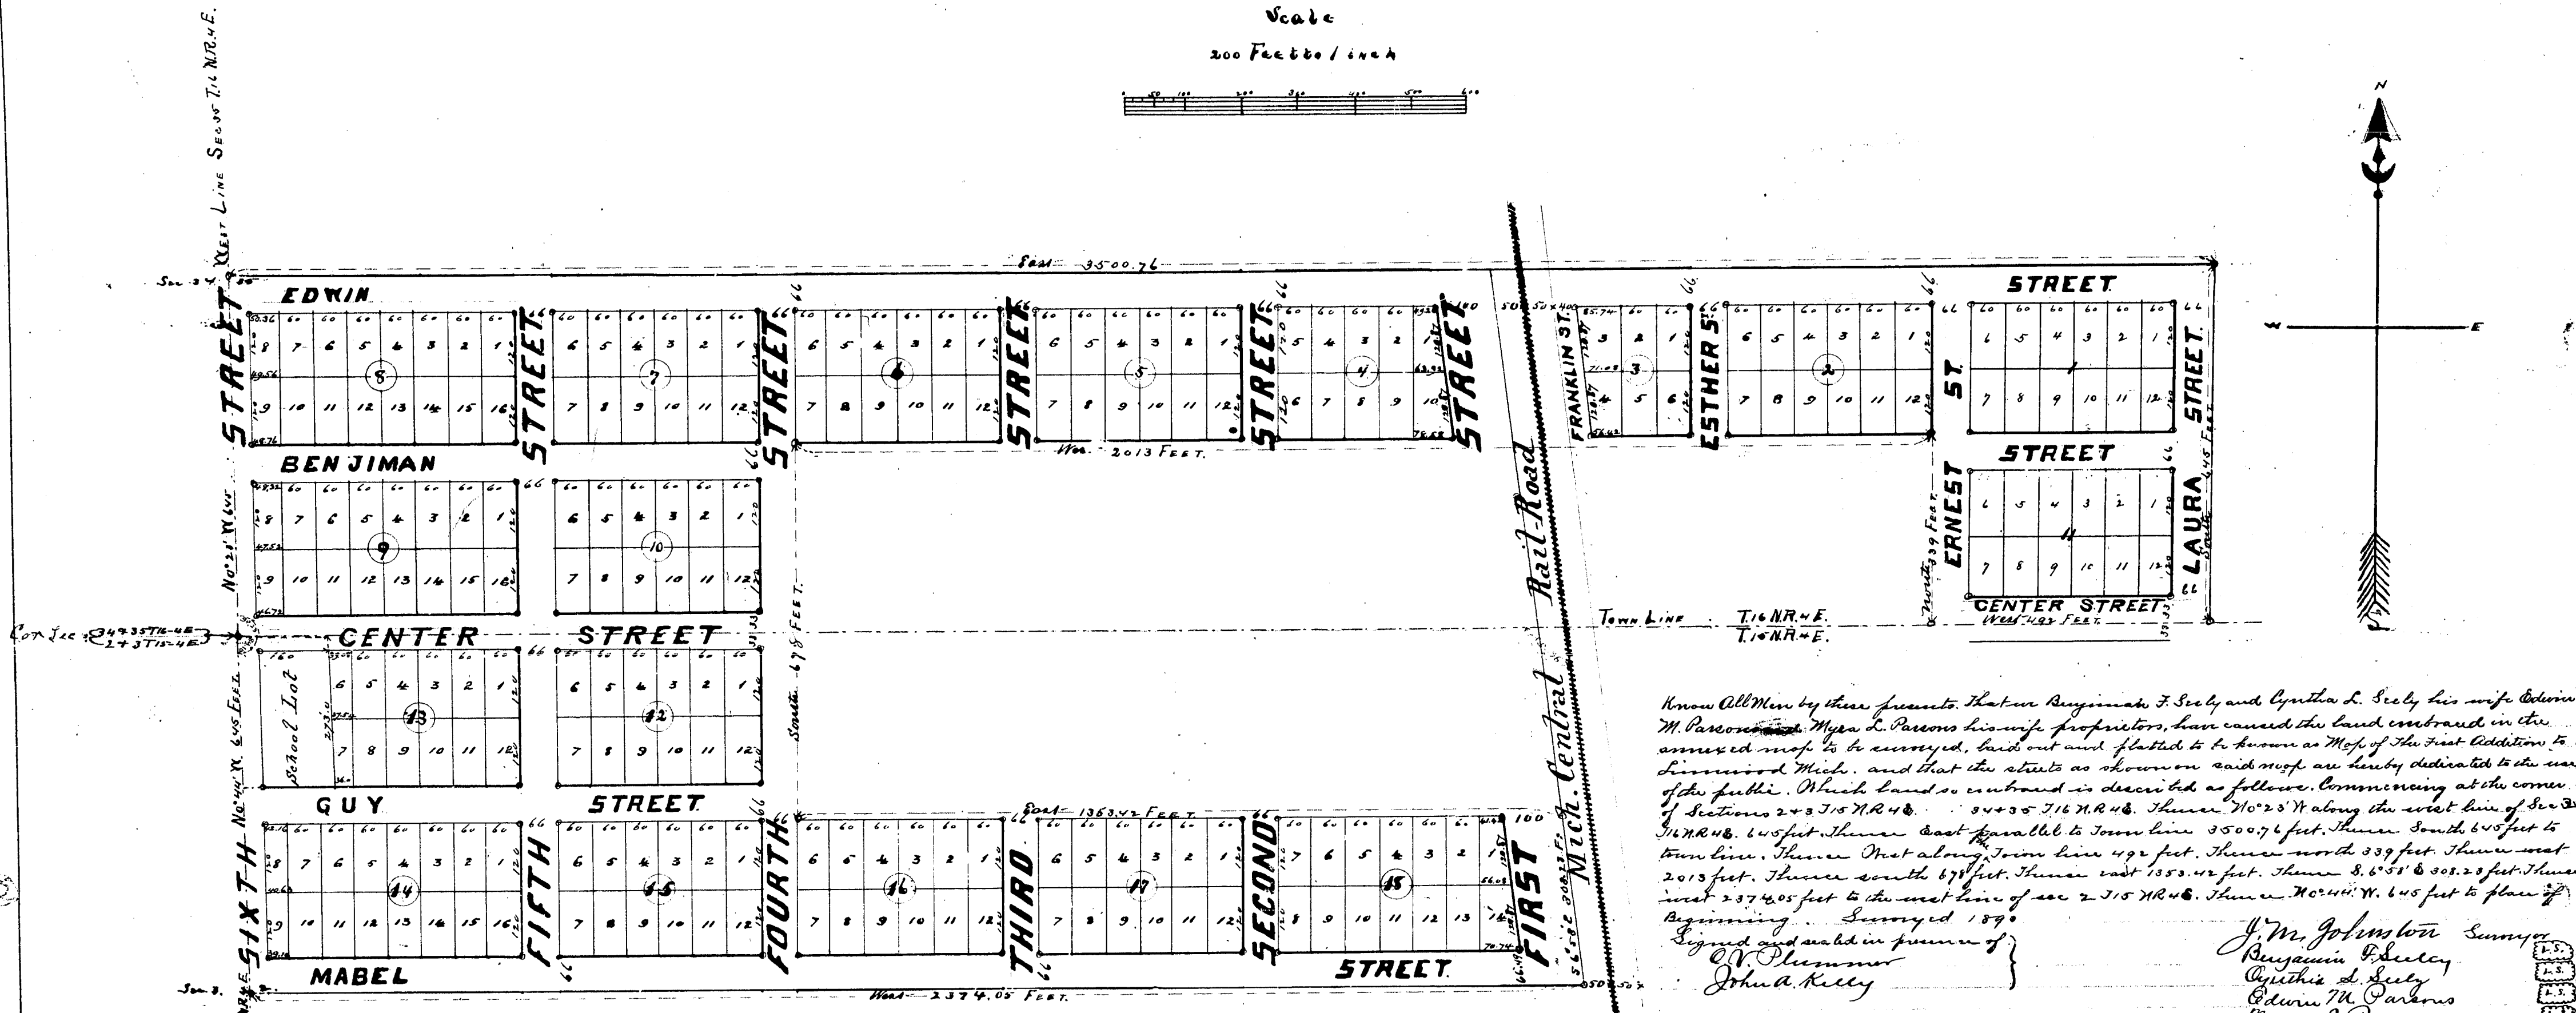

Know All Men by these presents, that our Benjamin F. Seely and Cynthia L. Seely his wife Edwin M. Parsons, Myra L. Parsons his wife proprietors, have caused the land contained in the annexed map to be surveyed, laid out and plotted to be known as Map of the First Addition to Linnwood Mich. and that the streets as shown on said map are hereby dedicated to the use of the public. Which land so contained is described as follows. Commencing at the corner of Sections 2 & 3 T. 15 N. R. 4 E. 34 & 35 T. 16 N. R. 4 E. Thence N. 0° 25' W. along the west line of Sec 35 1/4 R. 4 E. 645 feet. Thence east parallel to Town line 3500.76 feet. Thence south 645 feet to town line. Thence West along Town line 492 feet. Thence north 339 feet. Thence east 2015 feet. Thence south 678 feet. Thence east 1353.42 feet. Thence S. 6° 55' E. 308.28 feet. Thence west 2374.05 feet to the west line of sec 2 T. 15 N. R. 4 E. Thence N. 0° 44' W. 645 feet to place of Beginning. Surveyed 1890.
Signed and sealed in presence of
C. V. Plummer
John A. Kelly
J. M. Johnston Surveyor
Benjamin F. Seely
Cynthia L. Seely
Edwin M. Parsons
Myra L. Parsons

Auditor General's Approval.
Examined and approved February 4 1891
H. R. Pratt Deputy Auditor General
State of Michigan }
County of Bay }
On *Mrs. A. Pettapiece* Register of Deeds and *J. M. Johnston* Surveyor hereby certify that we have each carefully compared this copy with the original Map of the First Addition to Linnwood Mich. and that it is an exact copy thereof and of the whole of such original map.
Mrs. A. Pettapiece Register of Deeds.
J. M. Johnston Surveyor.
Registers Office }
Bay County }
Remitted for Record this 10th day of June A.D. 1891 at 10 o'clock A.M. and
Recorded in flat book 3 on page 12
State of Michigan }
County of Bay }
On *Mrs. A. Pettapiece* Register of Deeds and *J. M. Johnston* Surveyor hereby certify that we have each carefully compared the annexed copy with the Map of the First Addition to Linnwood Mich. now of Record in the office of said Register of Deeds, and that it is a true transcript therefrom and of the whole of such record.
Mrs. A. Pettapiece Register of Deeds.
J. M. Johnston Surveyor.

State of Michigan }
County of Bay }
On this 7th day of January 1891 before me a Notary Public in and for said county personally came the above named Benjamin F. Seely, Cynthia L. Seely, his wife Edwin M. Parsons, Myra L. Parsons his wife, known to me to be the persons who executed the above dedication and acknowledged the same to be their free act and deed.
C. V. Plummer
Notary Public Bay County Mich.
Surveyors Certificate.
I hereby certify that the map herein delineated is a correct one and that permanent monuments consisting of such round iron have been planted at all points marked thereon as shown on the boundaries of the land plotted and at all intersections of streets.
J. M. Johnston Surveyor.

MAP OF THE FIRST ADDITION TO LINNWOOD MICH

Scale
200 Feet to 1 inch

RECEIVED AND FILED
IN AUDITOR GENERAL'S OFFICE
June 29 1891
Deputy Auditor General.

3408

West Line Section 14 N. 10. 4 E.

STREET

EDWIN

BENJIMAN

CENTER

STREET

GUY

STREET

MABEL

FIFTH

FOURTH

THIRD

SECOND

STREET

FIRST

STREET

ST

STREET

STREET

CENTER STREET

STREET

ST

STREET

STREET

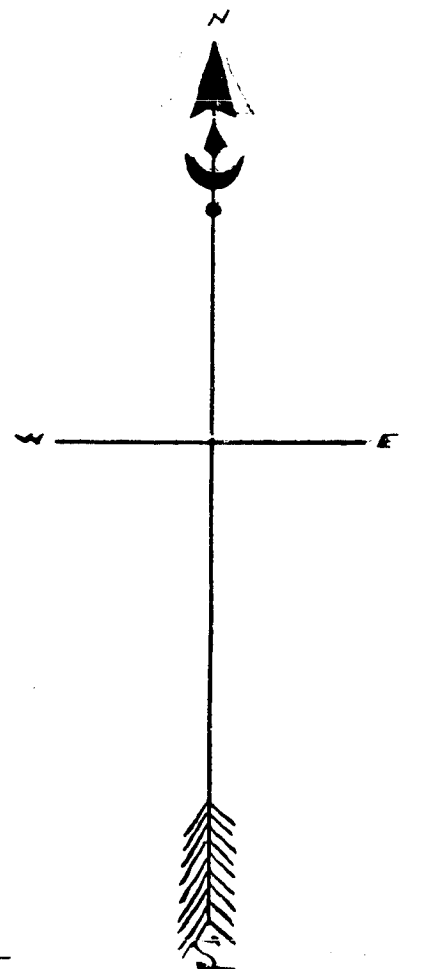

Know All Men by these presents, that Ben Benjamin, F. Seely and Cynthia L. Seely his wife Edwin M. Parsons and Myra L. Parsons his wife proprietors, have caused the land embraced in the annexed map to be surveyed, laid out and plotted to be known as Map of the First Addition to Linnwood Mich. and that the streets as shown on said map, are hereby dedicated to the use of the public. Which land so embraced is described as follows: Commencing at the corner of Sections 2 & 3 T. 15 N. R. 4 E. 34 & 35 T. 16 N. R. 4 E. Thence N. 10° 25' W. along the west line of Sec 35 1/4 N. R. 4 E. 645 feet Thence East parallel to Town line 3500.76 feet Thence South 645 feet to Town line Thence East along Town line 492 feet Thence North 339 feet Thence East 2015 feet Thence South 677 feet Thence East 1353.42 feet Thence S. 6° 55' E. 308.20 feet Thence East 2374.03 feet to the west line of sec 2 T. 15 N. R. 4 E. Thence N. 10° 44' W. 645 feet to place of Beginning. Surveyed 1890.

Signed and sealed in presence of
J. M. Johnston Surveyor
Benjamin F. Seely
Cynthia L. Seely
Edwin M. Parsons
Myra L. Parsons

State of Michigan } ss. On this 7 day of January 1891 before me a Notary Public in and for said County of Bay }
County of Bay }
I personally saw the above named Benjamin F. Seely, Cynthia L. Seely, his wife Edwin M. Parsons, Myra L. Parsons, his wife, known to me to be the persons who executed the above dedication and acknowledged the same to be their free act and deed.
C. V. Chasmon
Notary Public Bay County Mich.

Surveyors Certificate.
I hereby certify that the map herein delineated is a correct one and that permanent monuments consisting of such sound iron have been planted at all points marked thereon as shown upon the boundaries of the land plotted and at all intersections of streets
J. M. Johnston Surveyor.

Examined and approved February 4 1891
Auditor General's Approval.
H. K. Pratt Deputy Auditor General
State of Michigan } ss. We Wm. A. Pettibone Register of Deeds and J. M. Johnston Surveyor hereby certify that we have each carefully compared this copy with the original Map of the First Addition to Linnwood Mich. and that it is an exact copy thereof and of the whole of such original map.
Wm. A. Pettibone Register of Deeds.
J. M. Johnston Surveyor.
Registers Office }
Bay County }
Received for Record this 10th day of June 1891 at 10 o'clock A. M. and
Recorded in plat book 3 on page 12
Wm. A. Pettibone Register
State of Michigan } ss. We Wm. A. Pettibone Register of Deeds and J. M. Johnston Surveyor hereby certify that we have each carefully compared the annexed copy with the Map of the First Addition to Linnwood Mich. now of Record in the office of said Register of Deeds, and that it is a true transcript therefrom and of the whole of such record.
Wm. A. Pettibone Register of Deeds.
J. M. Johnston Surveyor.

14286