


Map of Webster's Third Addition to West Bay City Michigan

RECEIVED AND FILED
IN AUDITOR GENERAL'S OFFICE



June 22 1892
H. R. Pratt
Deputy Auditor General.

Scale 100 Feet to 1 Inch.

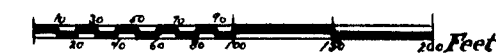

Newton H. Webster
Proprietor

C. Glaser
Surveyor

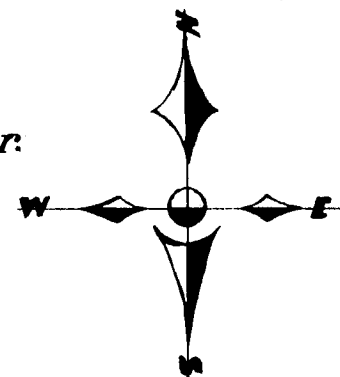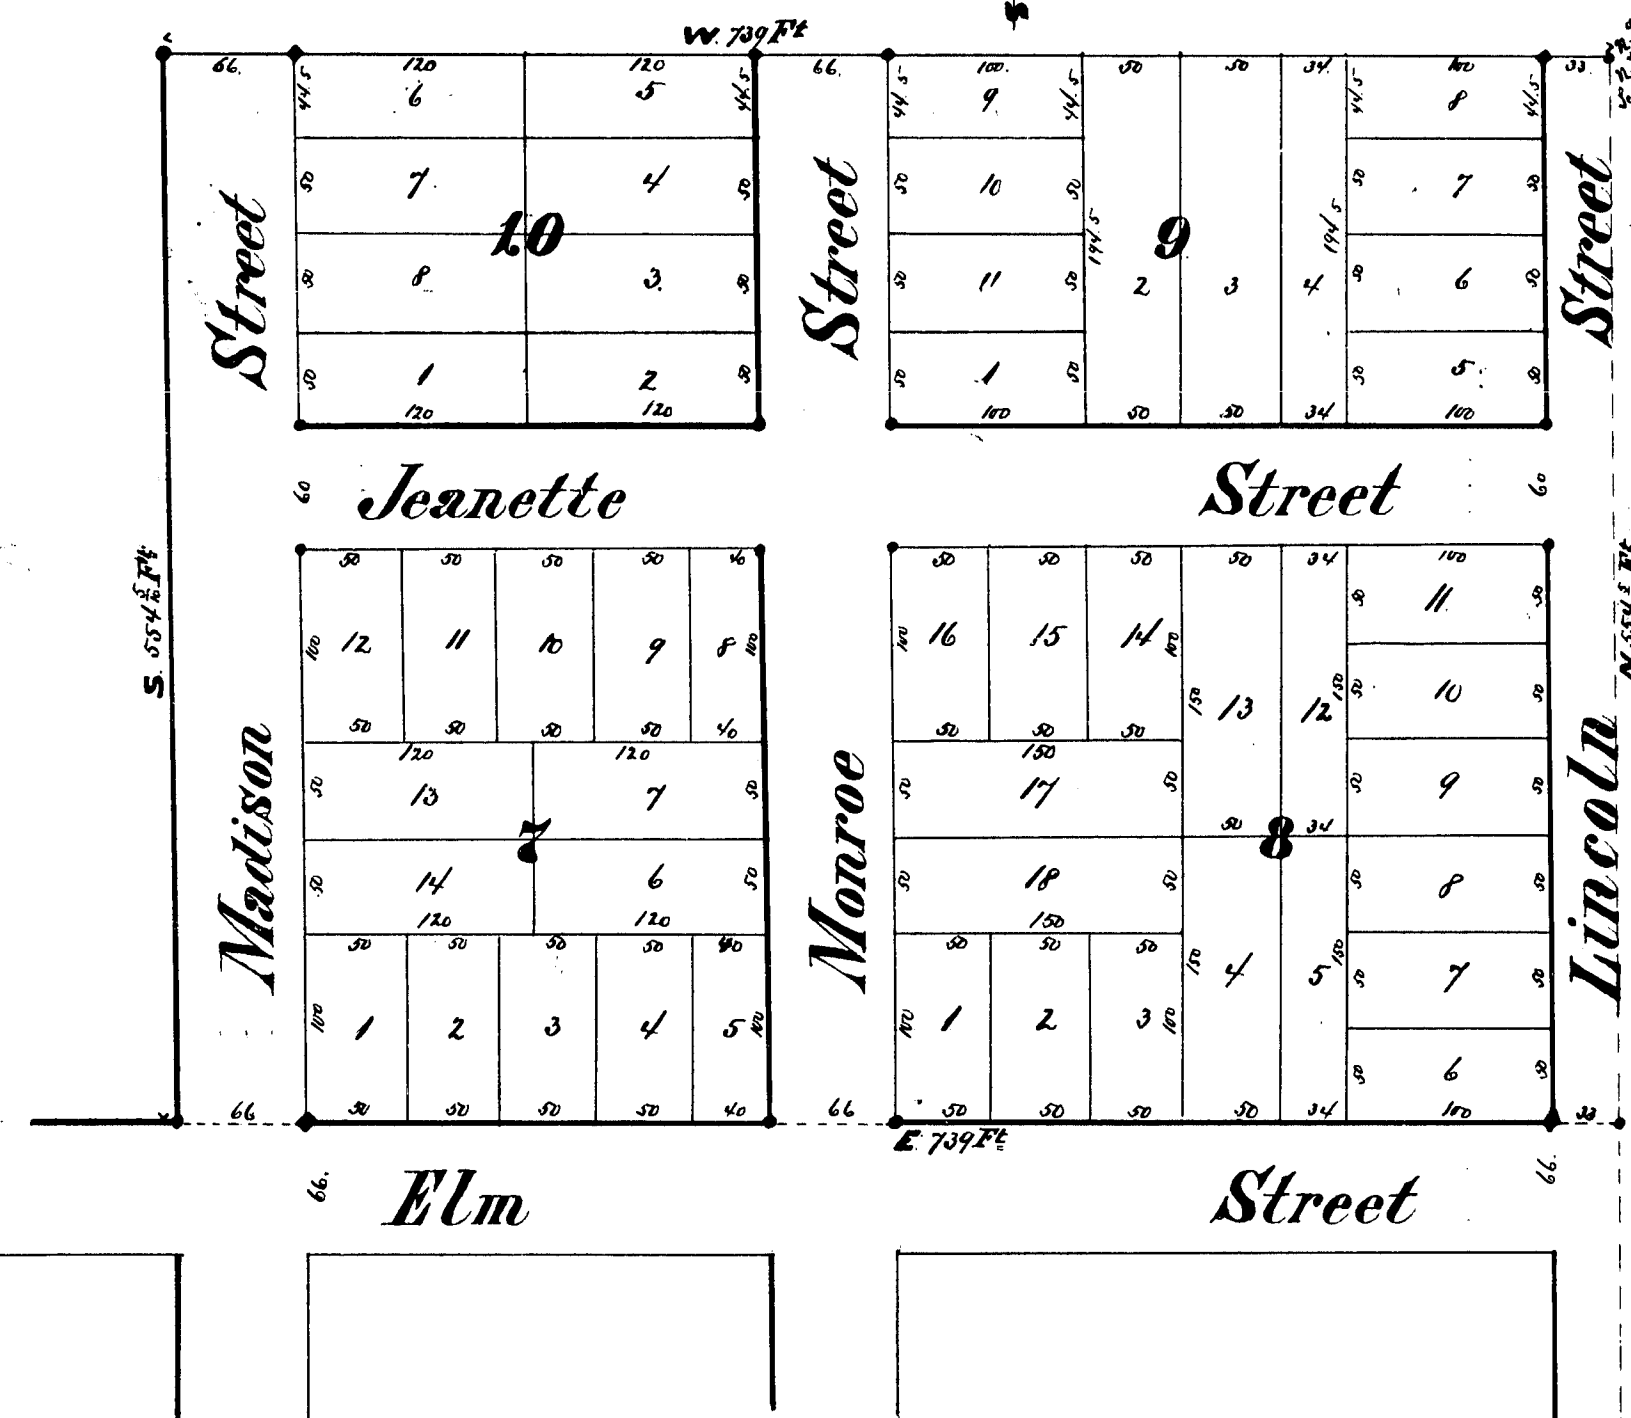

Description

The land embraced in the annexed Plat of "Webster's Third Addition to West Bay City, Mich." is described as follows:
Commencing at the North East Corner of N. 1/4 of S. 1/4 of Section 16 Town 14 North of Range 5 East, running thence West along quarter line 739 feet; thence South 55 1/2 feet to North side of Elm Street, thence North 55 1/2 feet to North side of said Elm Street, thence East along North side of said Elm Street 739 feet to East line of said N. 1/4 of S. 1/4 of Sec. 16 T. 14 N. of R. 5 E., thence North and along said East line 55 1/2 feet to place of beginning.

Dedication

Know all Men by these Presents, That the Newton H. Webster and Julia A. Webster, his wife here caused the land embraced in the annexed Plat to be surveyed, laid out and platted, to be known as "Webster's Third Addition to West Bay City" and that the streets as shown on said Plat are hereby dedicated to the use of the Public.

Signed in presence of
Charles Glaser
Emma Glaser

Newton H. Webster
Julia A. Webster

State of Michigan
County of Bay } S. P.

Before me as Notary Public in and for said County this 11th day of June 1891 personally came Newton H. Webster and Julia A. Webster, his wife, known to me to be the Proprietors named in and who executed the foregoing Map and acknowledged the execution of said Map to be their free act and deed.

Charles Glaser
Notary Public in and for Bay County, Mich.

Examined and Approved
July 11th 1891
H. R. Pratt
Deputy Auditor General

Approved by the Common Council of West Bay City, Mich.
this 17th day of August 1891

H. H. Phillips
Recorder

H. J. Martin
Mayor

Controlling Monuments.

Four Cast-iron 8 inches square on the top, secured from the Centre Point, set as follows:
One on the S. E. Corner of Block 7
One on the S. E. Corner of Block 8
One on the N. E. Corner of Block 9
One on the N. E. Corner of Block 10
There is also driven an Iron Rod 3/4 inch in diameter on each intersection of Streets and all angles in the boundaries of the land platted.

I hereby certify, that the annexed Plat is correct and that the monuments as above described are placed thereon.

Charles Glaser
Surveyor

State of Michigan
County of Bay } S. P.

Received for Record this 11th day of September 1891 and recorded in Plat Book No. 3 on page 14

Notary Public

State of Michigan
County of Bay } S. P.

The Notary Public of said County and Charles Glaser, Surveyor, hereby certify, that we have each carefully compared the annexed copy with the original Plat of "Webster's Third Addition to West Bay City, Michigan" and that it is a true and correct copy thereof and of the whole of said original Map or Plat.

Charles Glaser, Surveyor

State of Michigan
County of Bay } S. P.

The Notary Public of said County and Charles Glaser, Surveyor, hereby certify, that we have each carefully compared the annexed copy with the original Plat of "Webster's Third Addition to West Bay City, Michigan" now of record in the Office of said Notary Public and that it is a true and correct copy thereof and of the whole of said original Map or Plat.

Notary Public


Charles Glaser, Surveyor

14288

Map of Webster's Third Addition to West Bay City Michigan


RECEIVED AND FILED
IN THE CLERK'S OFFICE
June 22 1891
H. Pratt
Deputy Auditor General

Scale 100 Feet to 1 Inch.

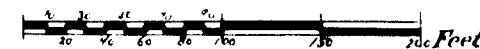

Newton H. Webster
Proprietor

C. Glaser
Surveyor

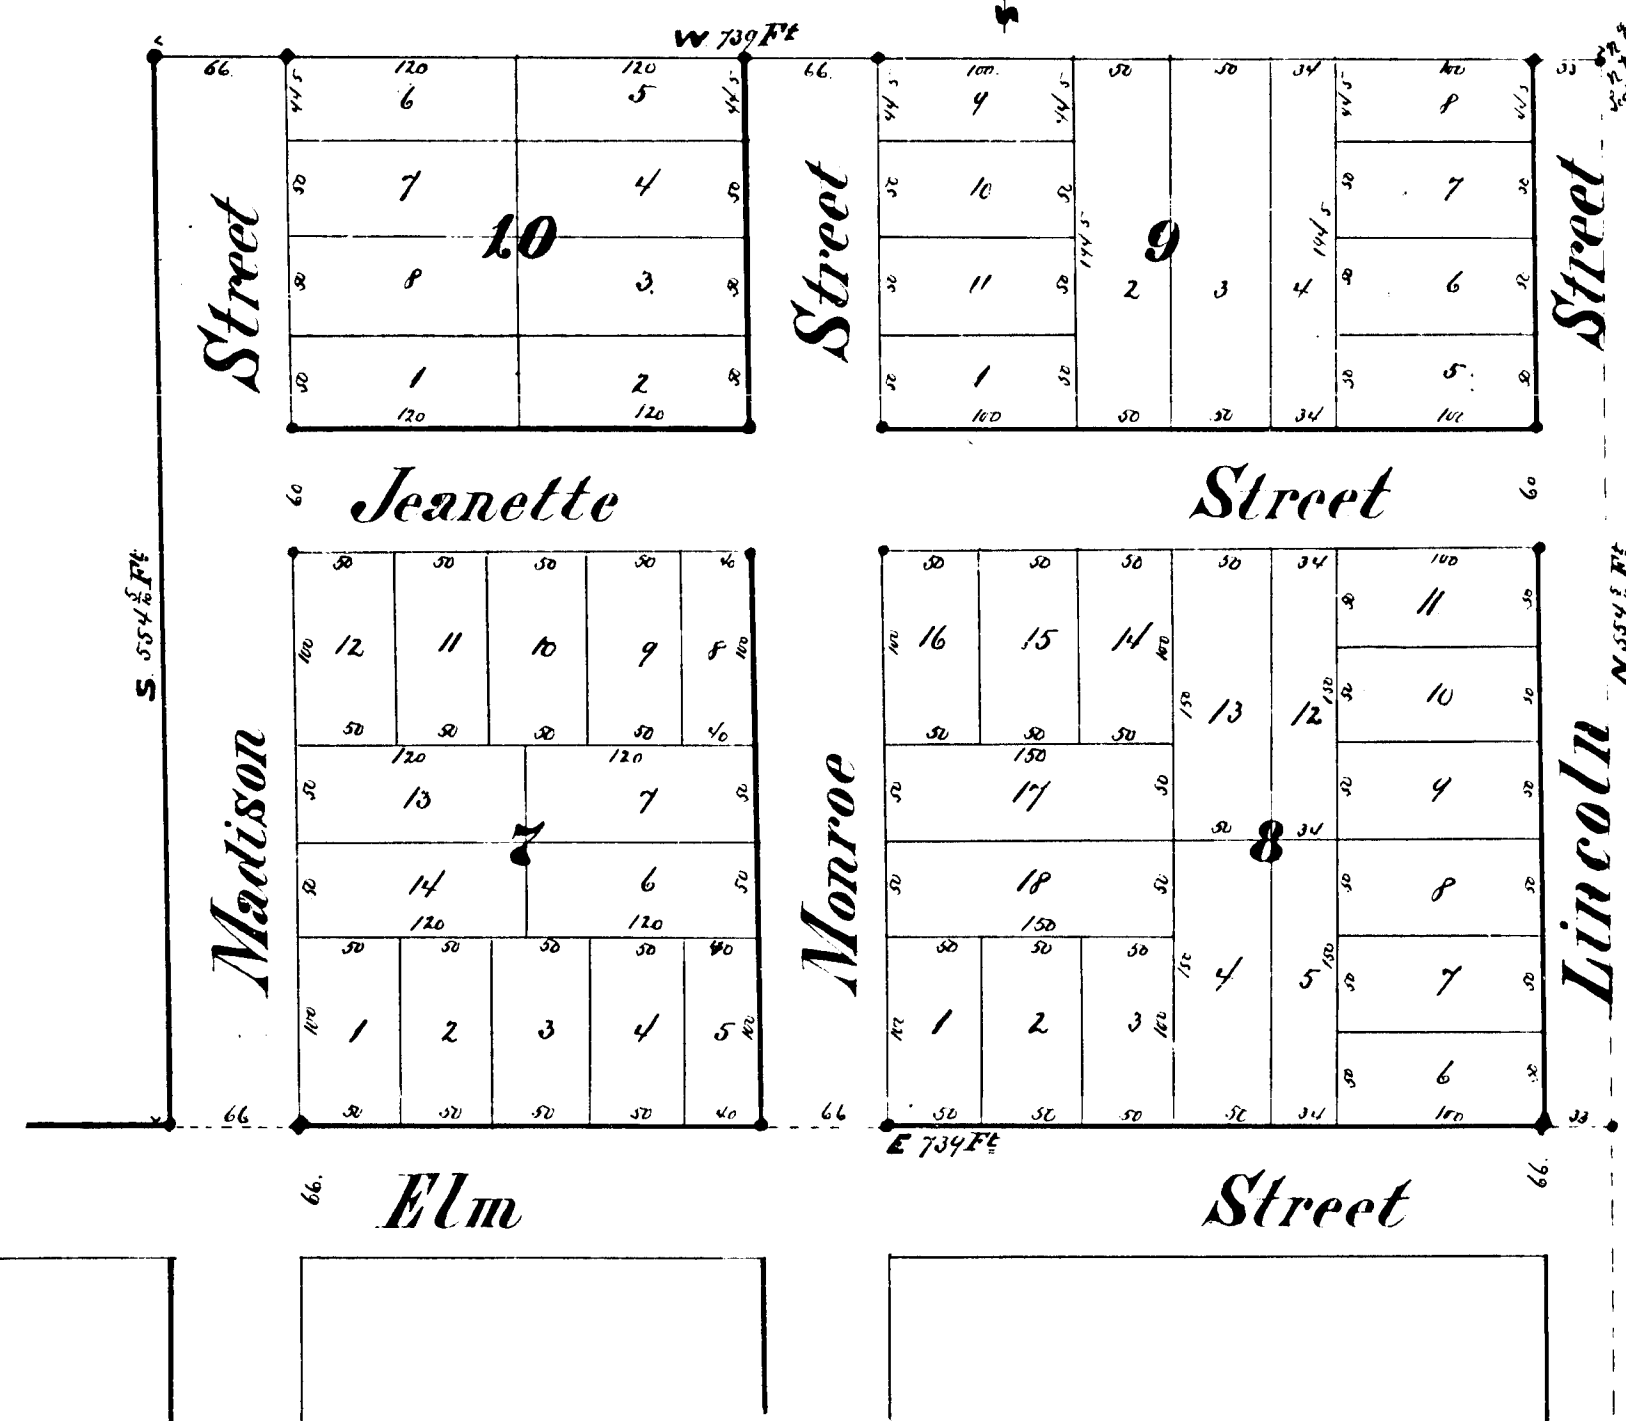

Description

The land embraced in the annexed Plat of "Webster's Third Addition to West Bay City, Mich." is described as follows:
Commencing at the North East Corner of N. H. 1/4 of S. H. 1/4 of Section 16, Town 14 North of Range 5 East, running thence West along quarter line 739 feet; thence South 55 1/2 feet to North Side of Elm Street, thence West along North Side of said Elm Street 739 feet to East Line of said N. H. 1/4 of S. H. 1/4 of Section 16, thence North and along said East Line 55 1/2 feet to place of beginning.

Dedication

Know all Men by these Presents, That the Newton H. Webster and Julia A. Webster, his wife here named the land embraced in the annexed Plat to be surveyed, laid out and platted, to be known as "Webster's Third Addition to West Bay City" and that the streets as shown on said Plat are hereby dedicated to the use of the Public.
Signed in presence of
Charles Glaser
Emma Glaser
Newton H. Webster
Julia A. Webster

State of Michigan }
County of Bay } I. P.
Before me a Notary Public in and for said County this 11th day of June 1891 personally came Newton H. Webster and Julia A. Webster, his wife, known to me to be the Proprietors named in and who executed the foregoing Map and acknowledged the execution of said Map to be their free and valid deed.
Charles Glaser
Notary Public in and for Bay County, Mich.

Examined and Approved
July 11th 1891
H. R. Pratt
Deputy Auditor General

Approved by the Common Council of West Bay City, Mich.
this 17th day of August 1891

H. H. Phillips
Recorder

H. J. Martin
Mayor

Controlling Monuments.

Four Sandstone 8 inches square on the tops placed from the Quarter Corner, set as follows:
One on the S. E. Corner of Block 7
One on the S. E. Corner of Block 8
One on the N. E. Corner of Block 9
One on the N. E. Corner of Block 10
There is also driven an Iron Rod 3/4 inch in diameter on each intersection of Streets and all angles in the boundaries of the land platted.
I hereby certify, that the annexed Plat is correct and that the monuments as above described are placed thereon.
Charles Glaser
Surveyor

State of Michigan }
County of Bay } I. P.
Before me a Notary Public in and for said County this 11th day of September 1891 and recorded in Plat Book No 3 on page 14
M. Pettapiece
Register

State of Michigan }
County of Bay } I. P.
The M. Pettapiece Register of Deeds and Charles Glaser Surveyor, hereby certify, that we have each carefully compared the annexed Copy with the original Plat of "Webster's Third Addition to West Bay City, Michigan" and that it is a true and correct Copy thereof and of the whole of said original Map or Plat.
M. Pettapiece Register
Charles Glaser, Surveyor

State of Michigan }
County of Bay } I. P.
The M. Pettapiece Register of Deeds and Charles Glaser Surveyor, hereby certify, that we have each carefully compared the annexed Copy with the original Plat of "Webster's Third Addition to West Bay City, Michigan" now of record in the Office of said Register of Deeds and that it is a true and correct Copy thereof and of the whole of said Record.
M. Pettapiece Register
Charles Glaser, Surveyor