


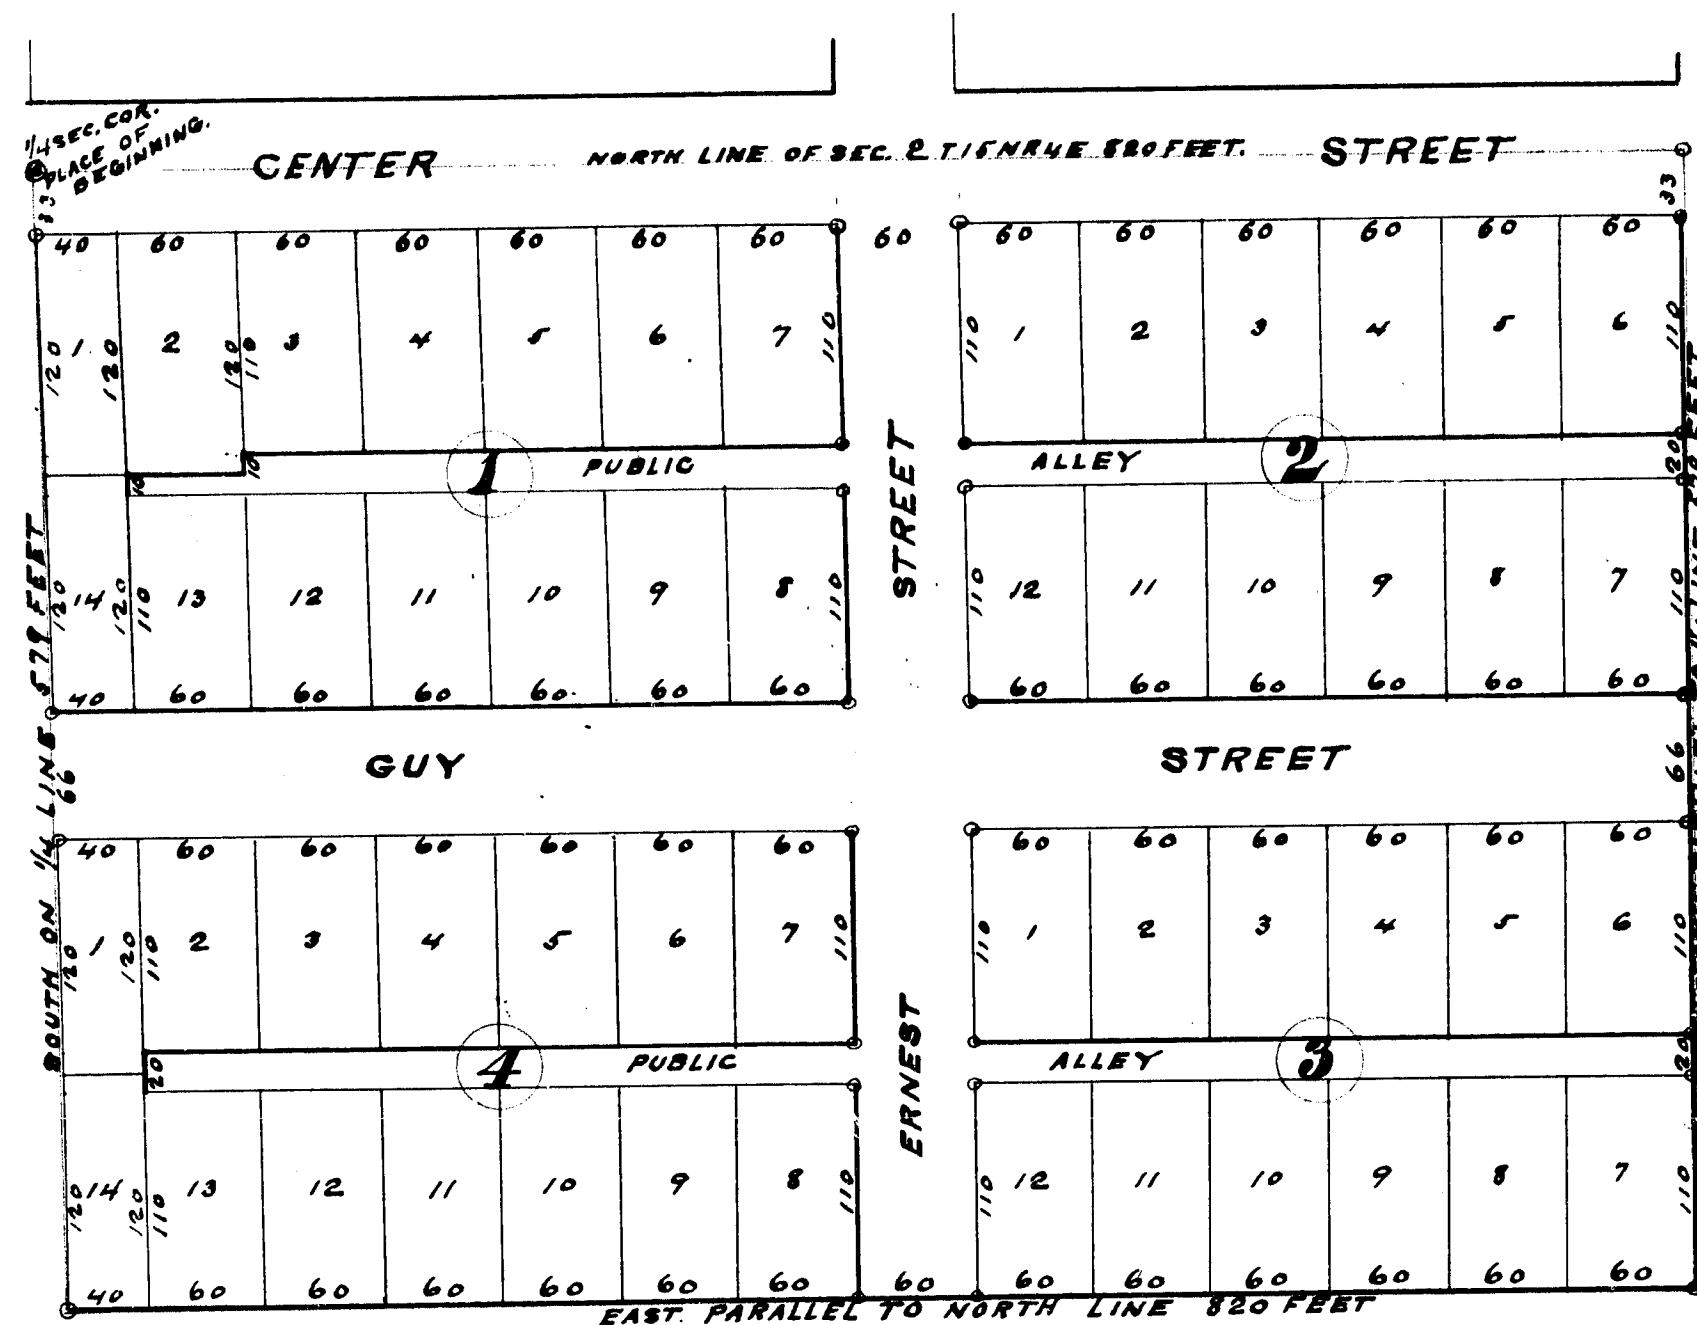

**FOWLES ADDITION TO
LINWOOD
BAY CO. MICH.**

RECEIVED AND FILED
IN AUDITOR GENERAL'S OFFICE

May 14 1892
H. R. Pratt
Deputy Auditor General.

SCALE 100 FEET TO ONE INCH.

J. S. FOWLES
PROPRIETOR

H.C. THOMPSON
SURVEYOR.

DEDICATION

DEDICATION

Know all men by these presents that we John S. Fowles as proprietor and Jane A. Fowles his wife, have caused the land embraced in the annexed plat to be surveyed, laid out and platted to be known as Fowles Addition to Dimwood Bay Co. Mich. and that the Streets and Alleys as shown on said plat are hereby dedicated to the use of the public -

Signed and Sealed in presence of

Edward W. Porter }
William M. Dennis }

John S. Fowles (S)
Jane A. Fowles (S)

State of Michigan } ss.
County of Bay } On this 4th day of December A.D. 1891
before me a notary public in and for said County, personally
came the above named John S. Fowler and Jane A. Fowler his
wife, known to me to be the persons who executed the above dedication
and acknowledged the same to be their own free act and deed.
Edward W. Porter
Notary Public for
Bay County, Michigan -

Examined and approved
December 18 1891.

H. R. Pratt
Deputy Auditor General.

Received for record this
at 10 o'clock AM
Book No. 3 page 19
14th day of Jan. 1892
and recorded in Plat
77A Petlaprice
Registered

DESCRIPTION

DESCRIPTION

The land embraced in the annexed plat of Forman's Addition to Linwood Bay Co. Mich. is described as follows: Beginning at the 1/4 Section Corner on the North Side of Sec. 2 T10N R4E Bay County Michigan, and running thence South on the 1/4 line 579 feet, thence East parallel to the north line of said Section 320 feet - thence North parallel to said 1/4 line 579 feet to the north line of said Section 2 - thence West on the North line of said Section 2 - 320 feet to place of beginning -

SURVEYORS CERTIFICATE

SURVEYORS CERTIFICATE
I hereby certify that the plat hereon delineated is a correct one, and that permanent monuments consisting of one inch round iron have been placed at points marked with a small circle thus $\circ$ as thereon shown at all angles in the boundaries of the land platted and at all intersections of streets, and of streets and alleys -

H. C. Thompson
Surveyor

State of Michigan }
County of Bay }
N. C. Thompson Surveyor hereby certify that we have ^{each} separately, carefully compared this ^{copy with the original} duplicate plat of Fowler Addition to Linwood Bay Co. Mich. with the original and that it is an exact duplicate thereof and of the whole of such ^{portion} map or plat.

WA Knappe.
Registrier


H. C. Thompson
Surgeon

State of Michigan }
County of Bay } We M. A. Pettapiece Register of Deeds
and H. C. Thompson Surveyor hereby certify that we have ^{each} separately
carefully compared the annexed copy with the ~~duplicate~~ plat of
Fowler Addition to Linwood Bay Co. Mich.; none of record
in the office of said Register of Deeds, and that it is a
true transcript therefrom and of the whole of such ^{record} duplicate
~~plat as recorded.~~
M. A. Pettapiece.

M. A. Pettapiece
Registrar.

H. C. Thompson
Surgeon

- AUDITOR -

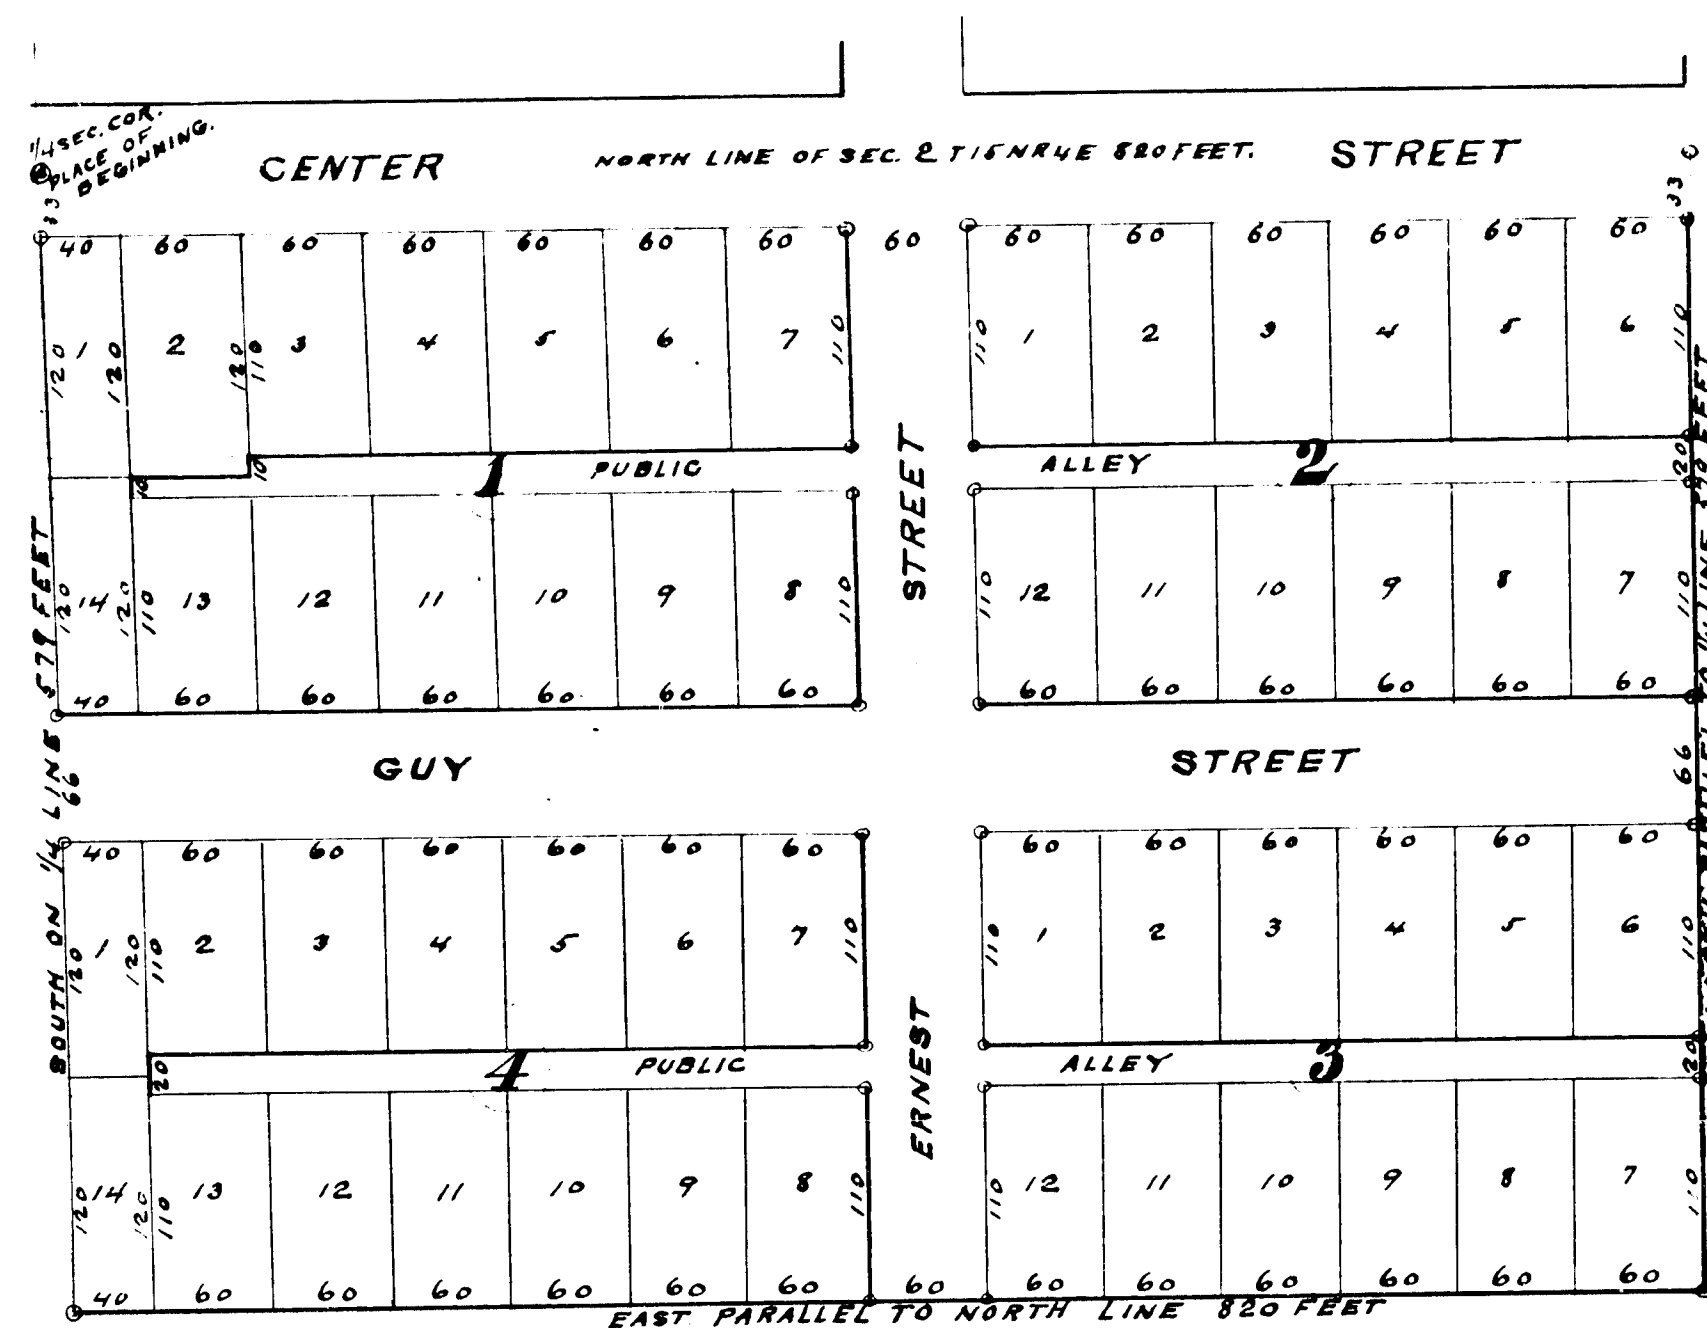

DESCRIPTION

The land embraced in the annexed plat of Fowles Addition to Linwood Bay Co. Mich. is described as follows: Beginning at the 1/4 Section Corner on the North side of Sec. 2 T15N R4E Bay County Michigan, and running Thence South on the 1/4 line 579 feet, Thence East parallel to the north line of said Section 820 feet. Thence North parallel to said 1/4 line 579 feet to the North line of said Section 2. Thence West on the North line of said Section 2 - 820 feet to place of beginning.

SURVEYORS CERTIFICATE

I hereby certify that the plat herein delineated is a correct one, and that permanent monuments consisting of one inch round iron have been placed at points marked with a small circle thus O as thereon shown at all angles in the boundaries of the land platted and at all intersections of street, and of streets and alleys.

H.C. Thompson
Surveyor

State of Michigan } ss.
County of Bay } ss. We N.A. Pettapiece Register of Deeds and H.C. Thompson Surveyor hereby certify that we have ^{carefully} compared this duplicate plat of Fowles Addition to Linwood Bay Co. Mich. with the original and that it is an exact duplicate thereof and of the whole of such map or plat.

N.A. Pettapiece
Register

H.C. Thompson
Surveyor

FOWLES ADDITION TO LINWOOD BAY CO. MICH.

RECEIVED AND FILED
IN AUDITOR GENERAL'S OFFICE

May 14 1892
H.C. Pratt
Deputy Auditor General.

SCALE 100 FEET TO ONE INCH.

J.S. FOWLES
PROPRIETOR

H.C. THOMPSON
SURVEYOR.

DEDICATION

Know all men by these presents that we John S. Fowles as proprietor and Jane A. Fowles his wife, have caused the land embraced in the annexed plat to be surveyed, laid out, and platted to be known as Fowles Addition to Linwood Bay Co. Mich. and that the Streets and Alleys as shown on said plat are hereby dedicated to the use of the public.

Signed and sealed in presence of
Edward W. Porter
William M. Quinn

John S. Fowles
Jane A. Fowles

State of Michigan } ss.
County of Bay } ss. On this 4th day of December A.D. 1891 before me a notary public in and for said County personally came the above named John S. Fowles and Jane A. Fowles his wife, known to me to be the persons who executed the above dedication and acknowledged the same to be their own free act and deed.
Edward W. Porter
Notary Public for
Bay County Michigan -

Examined and approved
December 18 1891.
H. R. Pratt
Deputy Auditor General.

Received for record this 4th day of Jan. 1892
at 10 o'clock AM and recorded in Plat
Book No. 3 page 19
N.A. Pettapiece
Register

State of Michigan } ss.
County of Bay } ss. We N.A. Pettapiece Register of Deeds and H.C. Thompson Surveyor hereby certify that we have ^{carefully} compared this duplicate copy with the duplicate plat of Fowles Addition to Linwood Bay Co. Mich. now of record in the office of said Register of Deeds, and that it is a true transcript therefrom and of the whole of such duplicate plat as recorded.

N.A. Pettapiece
Register

H.C. Thompson
Surveyor