

4007

MAP of WM. JENNISON'S SECOND ADDITION to BAY CITY MICH.

Acknowledgement of Proprietors.

Know all men by these presents that we W^m Jennison and Eunice A. Jennison his wife proprietors of the land upon which this plat is laid out do hereby acknowledge that we caused such land to be surveyed and caused said plat to be made by George Turner Surveyor as W^m Jennison's Second Addition to Bay City Mich. and said plat is hereby accepted and adopted by us of our own free act and deed and the Streets therein laid out are hereby set apart for such uses and purposes as provided by law.

In witness whereof we have hereunto set our hands and seals this 7th day of April A.D. 1893 in presence of

Lester Bushnell W^m Jennison S.S.
Lester A. Sharp Eunice A. Jennison S.S.

State of Michigan } S.S.
County of Gratiot }

On this 7th day of April A.D. 1893 before me a Notary Public in and for said County personally appeared W^m Jennison and Eunice A. Jennison his wife to me known to be the same persons described in and who executed the foregoing plat and acknowledged the same to be their own free act and deed.



Lester A. Sharp

Notary Public

State of Michigan } S.S.
County of Bay }

We Henry Fenton Register of Deeds and George Turner Surveyor hereby certify that we have each carefully compared the annexed copy with the plat of W^m Jennison's Second Addition now of record in the office of said Register of Deeds and that it is a true transcript therefrom and of the whole of such record.

Henry Fenton Register of Deeds
George Turner Surveyor.

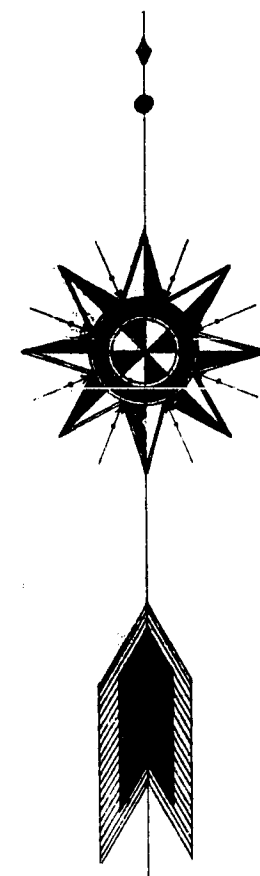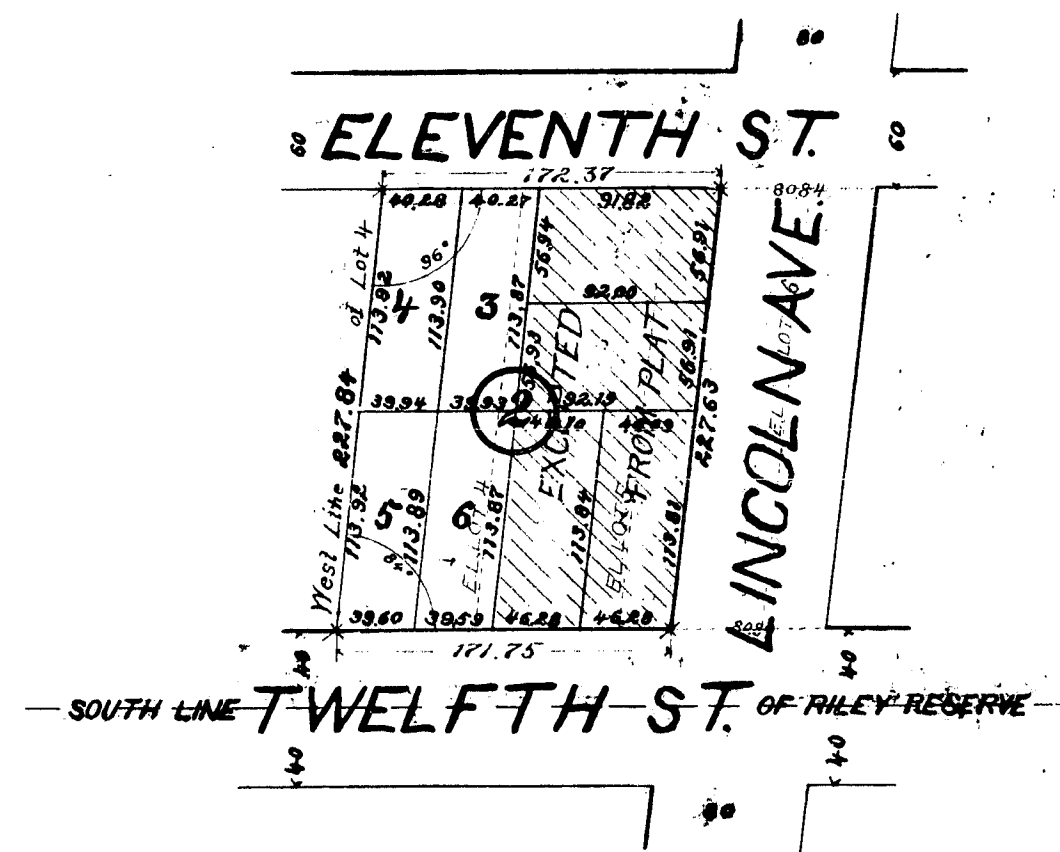

Examined and Approved

May 18 1893.

D. B. Ainger

Deputy Auditor General.

RECEIVED AND FILED
IN AUDITOR GENERAL'S OFFICE

Oct 21 1893

D. B. Ainger
Deputy Auditor General.

Scale



Description

The within plat of W^m Jennison's Second Addition to Bay City Michigan is situated in the John Riley Reservation Bay County Michigan and more particularly described as follows to wit being lots 4+5 and west part of lot 6 of Mrs. Maria A. Birney's Subdivision of said lot 16 of John Riley's reservation of Bay County Michigan excepting therefrom lot 1, 2, 7+8 of Block 2 of this plat and marked "Excepted from plat"

Surveyors Certificate

I hereby certify that the map herein delineated is a correct one and that permanent monuments consisting of one inch round iron monuments planted at points marked x as thereon shown at all angles in the exterior lines and intersection of corners of Streets of land platted

George Turner Surveyor

The plat of W^m Jennison's Second Addition to Bay City Mich. is approved by the Common Council of Bay City Bay County Mich. on this 8th day of May A.D. 1893.
Geo. Jackson Mayor
Wm. Keith Comptroller

Registers Office
Bay County Mich.

Received this 22nd day of May A.D. 1893 at 2 o'clock P.M. and recorded on page 29 of platbook No. 3

Henry Fenton Register
George Turner Surveyor

State of Michigan } S.S.
County of Bay }

We Henry Fenton Register of Deeds and George Turner Surveyor hereby certify that we have each carefully compared this copy with the original plat of W^m Jennison's Second Addition and that it is an exact copy thereof and of the whole of such original map or plat

Henry Fenton Register of Deeds
George Turner Surveyor.

MAP

of WM. JENNISON'S SECOND ADDITION TO BAY CITY MICH.

Acknowledgement of Proprietors.

Know all men by these presents that we Wm. Jennison and Eunice A. Jennison his wife proprietors of the land upon which this plat is laid out do hereby acknowledge that we caused such land to be surveyed and caused said plat to be made by George Turner Surveyor as Wm. Jennison's Second Addition to Bay City Mich. and said plat is hereby accepted and adopted by us of our own free act and deed and the Streets therein laid out are hereby set apart for such uses and purposes as provided by law.

In witness whereof we have hereunto set our hands and seals this 7th day of April A.D. 1893 in presence of

Lester A. Sharp Notary Public
Wm. Jennison S.S.
Eunice A. Jennison S.S.

State of Michigan } S.S.
County of Ionia }



On this 7th day of April A.D. 1893 before me a Notary Public in and for said County personally appeared Wm. Jennison and Eunice A. Jennison his wife to me known to be the same persons described in and who executed the foregoing plat and acknowledged the same to be their own free act and deed.

Lester A. Sharp
Notary Public

State of Michigan } S.S.
County of Bay }

We Henry Fenton Register of Deeds and George Turner Surveyor hereby certify that we have each carefully compared the annexed copy with the plat of Wm. Jennison's Second Addition now of record in the office of said Register of Deeds and that it is a true transcript therefrom and of the whole of such record.


Henry Fenton Register of Deeds
George Turner Surveyor

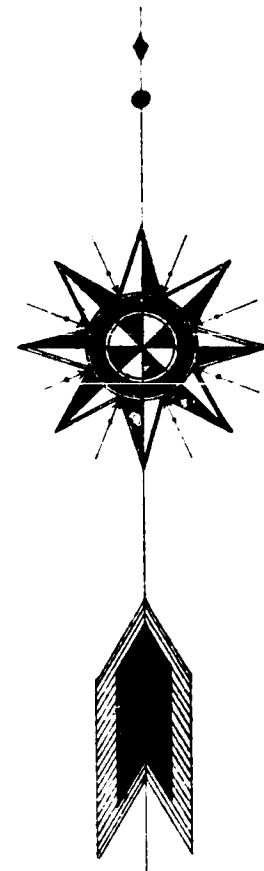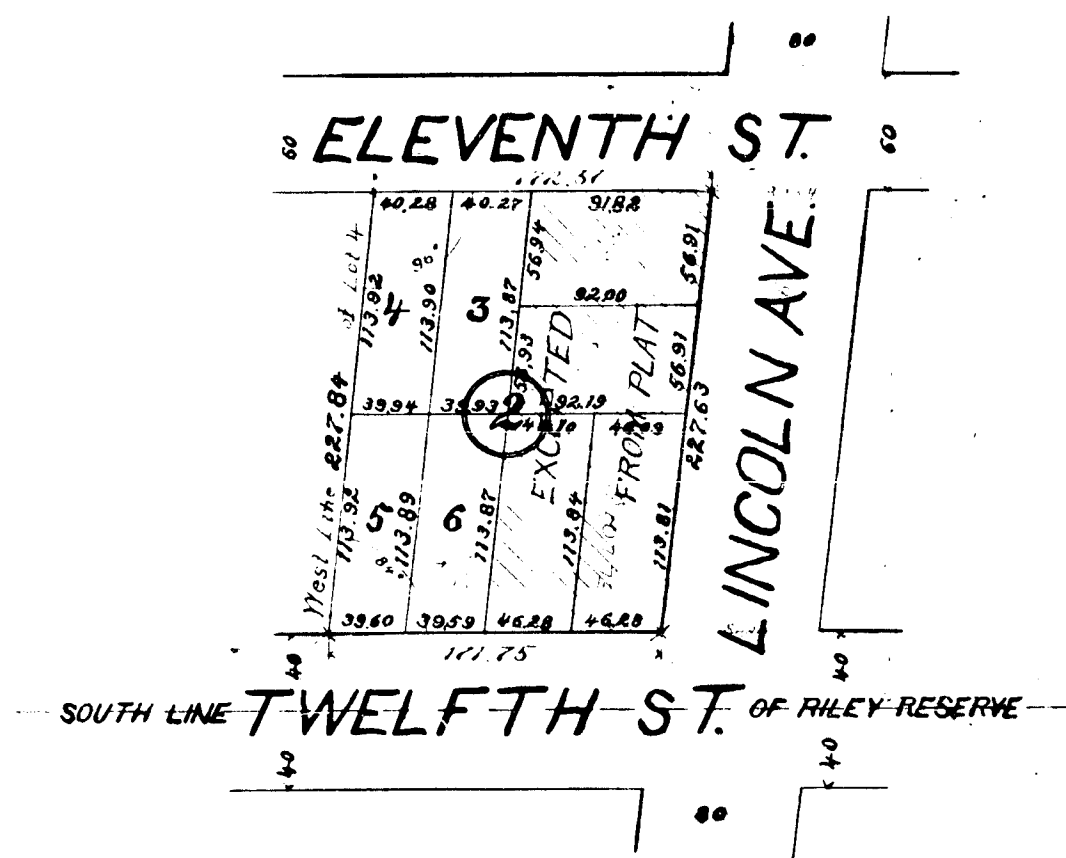

Examined and Approved
May 18 1893.
L. B. Anger
Deputy Auditor General.

RECEIVED AND FILED
IN OFFICE OF DEPUTY AUDITOR
MAY 21 1893
L. B. Anger

Scale

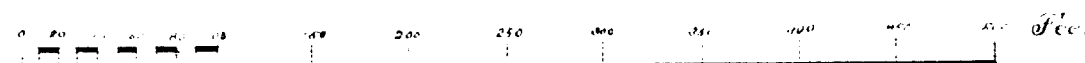

Description

The within plat of Wm. Jennison's Second Addition to Bay City Michigan is situated in the John Riley Reservation Bay County Michigan and more particularly described as follows to wit being lots 4 & 5 and west part of lot 6 of Mrs. Maria A. Birney's Subdivision of old lot 18 of John Riley's reservation of Bay County Michigan excepting therefrom lot 12.7.8 of Block 2 of this plat and marked "Excepted from plat"

Surveyors Certificate

I hereby certify that the map herein delineated is a correct one and that permanent monuments consisting of one inch round iron monuments planted at points marked x as thereon shown at all angles in the exterior lines and intersection of corners of Streets of land platted

George Turner Surveyor

The plat of Wm. Jennison's Second Addition to Bay City Mich. is approved by the Common Council of Bay City Bay County Mich. on this 8th day of May A.D. 1893.
Geo. Jackson Mayor
Wm. Keith Comptroller

Registers Office
Bay County Mich.
Received this 20th day of May A.D. 1893 at 2 o'clock P.M. and recorded on page 29 of platbook No. 3
Henry Fenton Register

State of Michigan } S.S.
County of Bay }

We Henry Fenton Register of Deeds and George Turner Surveyor hereby certify that we have each carefully compared this copy with the original plat of Wm. Jennison's Second Addition and that it is an exact copy thereof and of the whole of such original map or plat.

Henry Fenton Register of Deeds
George Turner Surveyor