

4038

MAP of W^m. JENNISON'S FIRST ADDITION to BAY CITY MICH.

Acknowledgement of Proprietors.

Know all men by these presents that we W^m Jennison and Eunice A. Jennison his wife proprietors of the land upon which this plat is laid out do hereby acknowledge that we caused such land to be surveyed and caused said plat to be made by George Turner Surveyor as W^m Jennison's First Addition to Bay City Mich. and said plat is hereby executed and adopted by us of our own free act and deed and the Streets therein laid out are hereby set apart for such uses and purposes as provided by law.

In witness whereof we have hereunto set our hands and seals this 7th day of April A.D. 1893.

in presents of

Lester A. Sharp Notary Public
Wm. Jennison L.S.
Eunice A. Jennison L.S.

State of Michigan }
County of Ionia } S.S.



On this 7th day of April A.D. 1893 before me a Notary Public in and for said County personally appeared W^m Jennison and Eunice A. Jennison his wife to me known to be the same persons described in and who executed the foregoing plat and acknowledged the same to be their own free act and deed.

Lester A. Sharp
Notary Public

State of Michigan }
County of Bay } S.S.

We Henry Fenton Register of Deeds and George Turner Surveyor hereby certify that we have each carefully compared the annexed copy with the plat of W^m Jennison's First Addition now of record in the office of said Register of Deeds and that it is a true transcript therefrom and of the whole of such record.

Henry Fenton Register of Deeds.
George Turner Surveyor.

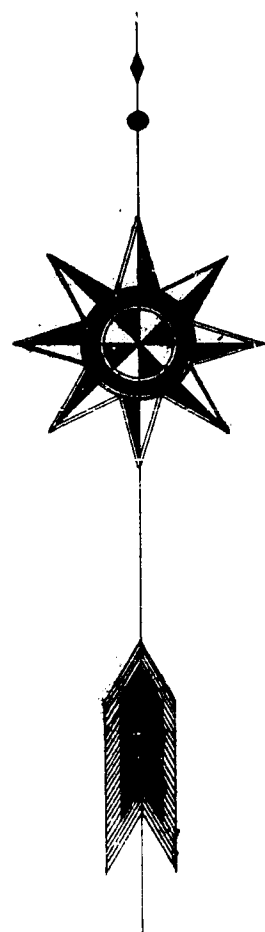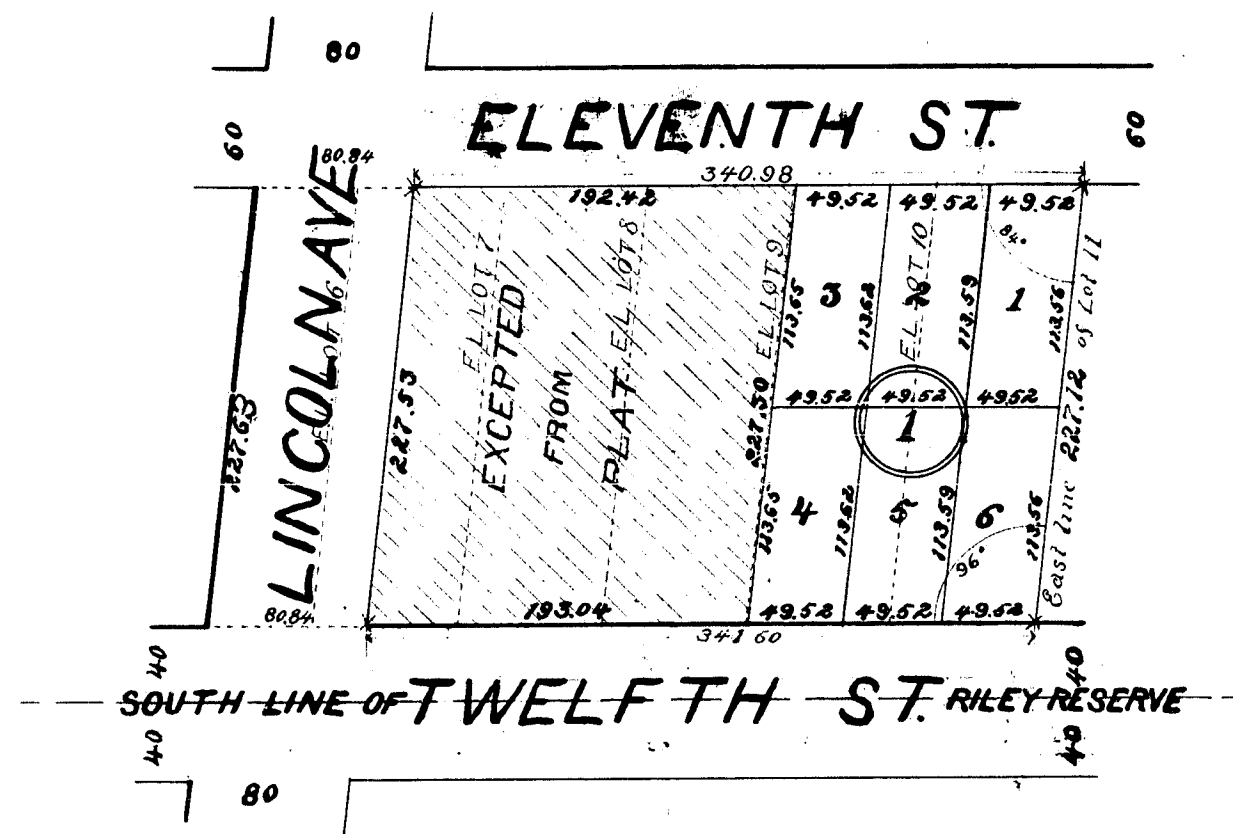

Description

The within plat of W^m Jennison's First Addition to Bay City Michigan is situated in the John Riley Reservation Bay County Michigan and more particularly described as follows to wit being lots 8, 9, 10, 11 and east part of lot 7 of Mrs. Maria A. Birney's Subdivision of our lot 16 of John Riley's reservation of Bay City Michigan excepting therefrom the piece of land lying between Lincoln Ave and block one of this plat and marked "Excepted from plat."

Surveyor's Certificate

I hereby certify that the map herein delineated is a correct one and that permanent monuments are planted at points marked x as thereon shown at all angles in the exterior lines and intersection of corners of streets of land platted.

George Turner Surveyor

The plat of W^m Jennison's First Addition to Bay City Mich. is approved by the common council of Bay City, Bay County Mich. on this 8th day of May A.D. 1893.

Geo. D. Jackson Mayor
Wm. Keith Comptroller.

Registers Office.
Bay County Mich.
Received this 20th day of May A.D. 1893 at 2 1/2 o'clock P.M. and recorded on page 30 of platbook no 3
Henry Fenton Register
George Turner Surveyor

State of Michigan }
County of Bay } S.S.

We Henry Fenton Register of Deeds and George Turner Surveyor hereby certify that we have each carefully compared this copy with the original plat of W^m Jennison's First Addition and that it is an exact copy thereof and of the whole of such original Map or Plat.


Henry Fenton Register of Deeds.
George Turner Surveyor.

Examined and approved

May 12 1893.
D. B. Ainger
Deputy Auditor General.

RECEIVED AND FILED
IN AUDITOR GENERAL'S OFFICE
Oct 7 1893
D. B. Ainger
Deputy Auditor General.

Scale

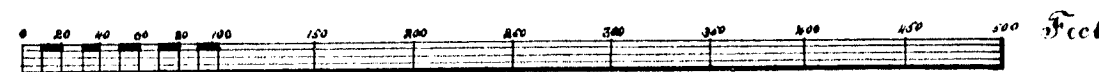

MAP of WM. JENNISON'S FIRST ADDITION to BAY CITY MICH.

Acknowledgement of Proprietors.

Know all men by these presents that we Wm. Jennison and Eunice A. Jennison his wife proprietors of the land upon which this plat is laid out do hereby acknowledge that we caused such land to be surveyed and caused said plat to be made by George Turner Surveyor as Wm. Jennison's First Addition to Bay City Mich. and said plat is hereby executed and adopted by us of our own free act and deed and the streets therein laid out are hereby set apart for such uses and purposes as provided by law.

In witness whereof we have hereunto set our hands and seals this 7th day of April A.D. 1893



in presence of
Wm. Jennison L.S.
Eunice A. Jennison L.S.
Lester A. Sharp

State of Michigan }
 County of Ionia }
 On this 7th day of April A.D. 1893
 before me a Notary Public in and for said County personally appeared Wm. Jennison and Eunice A. Jennison his wife to me known to be the same persons described in and who executed the foregoing plat and acknowledged the same to be their own free act and deed.

Lester A. Sharp
 Notary Public

State of Michigan }
 County of Bay }
 We Henry Hinton Register of Deeds and George Turner Surveyor hereby certify that we have each carefully compared the annexed copy with the plat of Wm. Jennison's First Addition now of record in the office of said Register of Deeds and that it is a true transcript therefrom and of the whole of such record.

Henry Hinton Register of Deeds.
George Turner Surveyor.

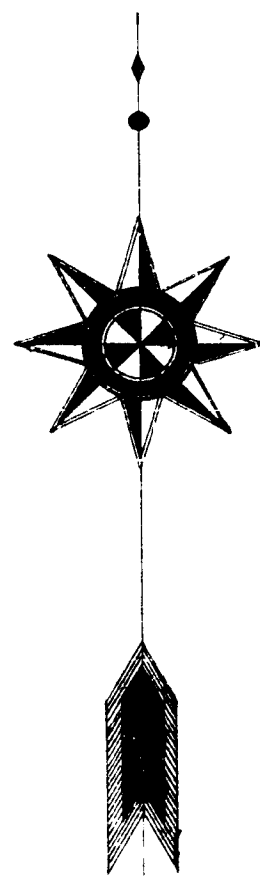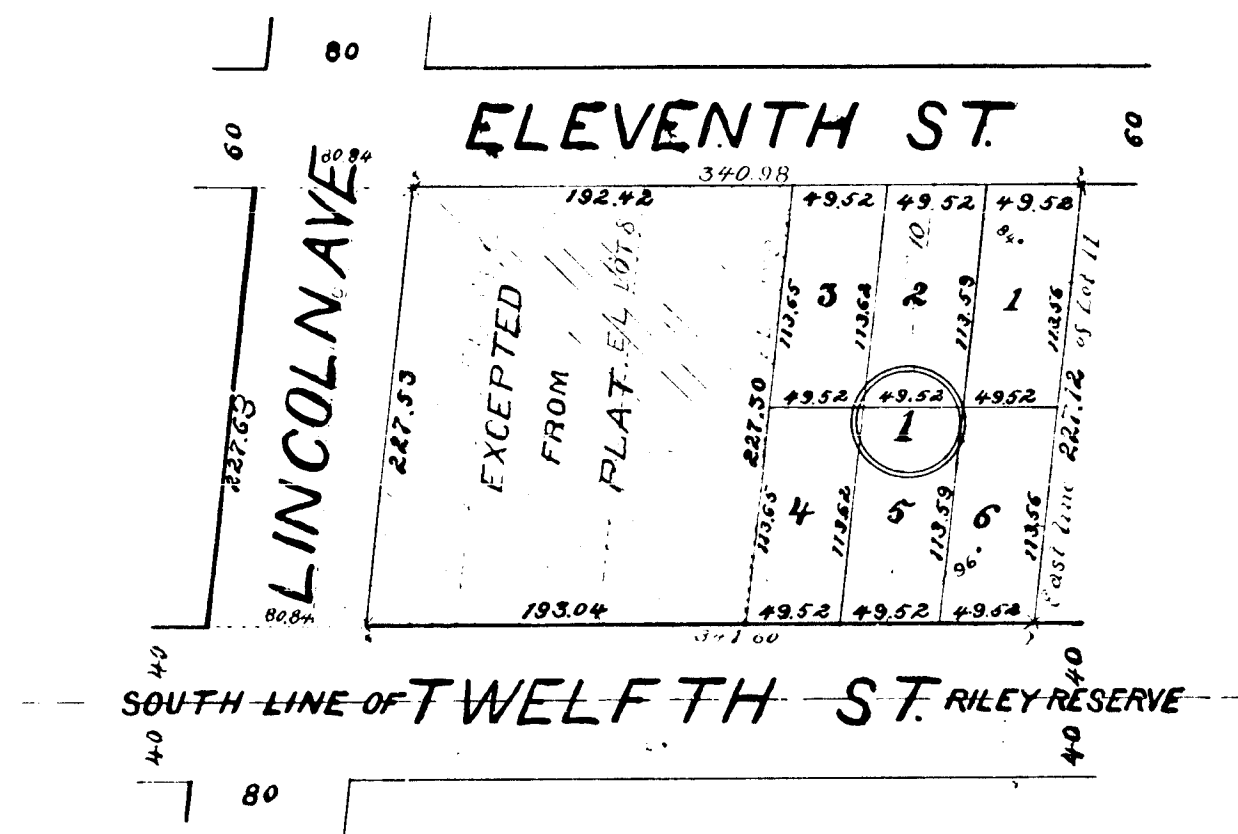

Description

The within plat of Wm. Jennison's First Addition to Bay City Michigan is situated in the John Riley Reservation Bay County Michigan and more particularly described as follows to wit being lots 8, 9, 10, 11 and east part of lot 6 of Mrs. Maria A. Birney's Subdivision of out lot 16 of John Riley's reservation of Bay City Michigan excepting therefrom the piece of land lying between Lincoln Ave and block one of this plat and marked "Excepted from plat."

Surveyor Certificate

I hereby certify that the map herein delineated is a correct one and that the same is a true and correct copy of the original plat of Wm. Jennison's First Addition to Bay City Michigan.

George Turner Surveyor

The plat of Wm. Jennison's First Addition to Bay City Mich. is approved by the common council of Bay City Bay County Mich. on this 8th day of May A.D. 1893

Geo. D. Lee Mayor
Wm. Kuther Comptroller

Registers Office.
 Bay County Mich.
 Received this 20th day of May A.D. 1893 at 2 1/2 o'clock P.M. and recorded on page 30 of platbook no 3

Henry Hinton Register
George Turner Surveyor

State of Michigan }
 County of Bay }

We Henry Hinton Register of Deeds and George Turner Surveyor hereby certify that we have each carefully compared this copy with the original plat of Wm. Jennison's First Addition and that it is an exact copy thereof and of the whole of such original map or plat.

Henry Hinton Register of Deeds.
George Turner Surveyor.

Examined and approved
 May 12 1893
D. B. Ainger
 Deputy Auditor General.

RECEIVED AND FILED
 IN AUDITOR GENERAL'S OFFICE
 May 12 1893
D. B. Ainger
 Deputy Auditor General.

Scale

